




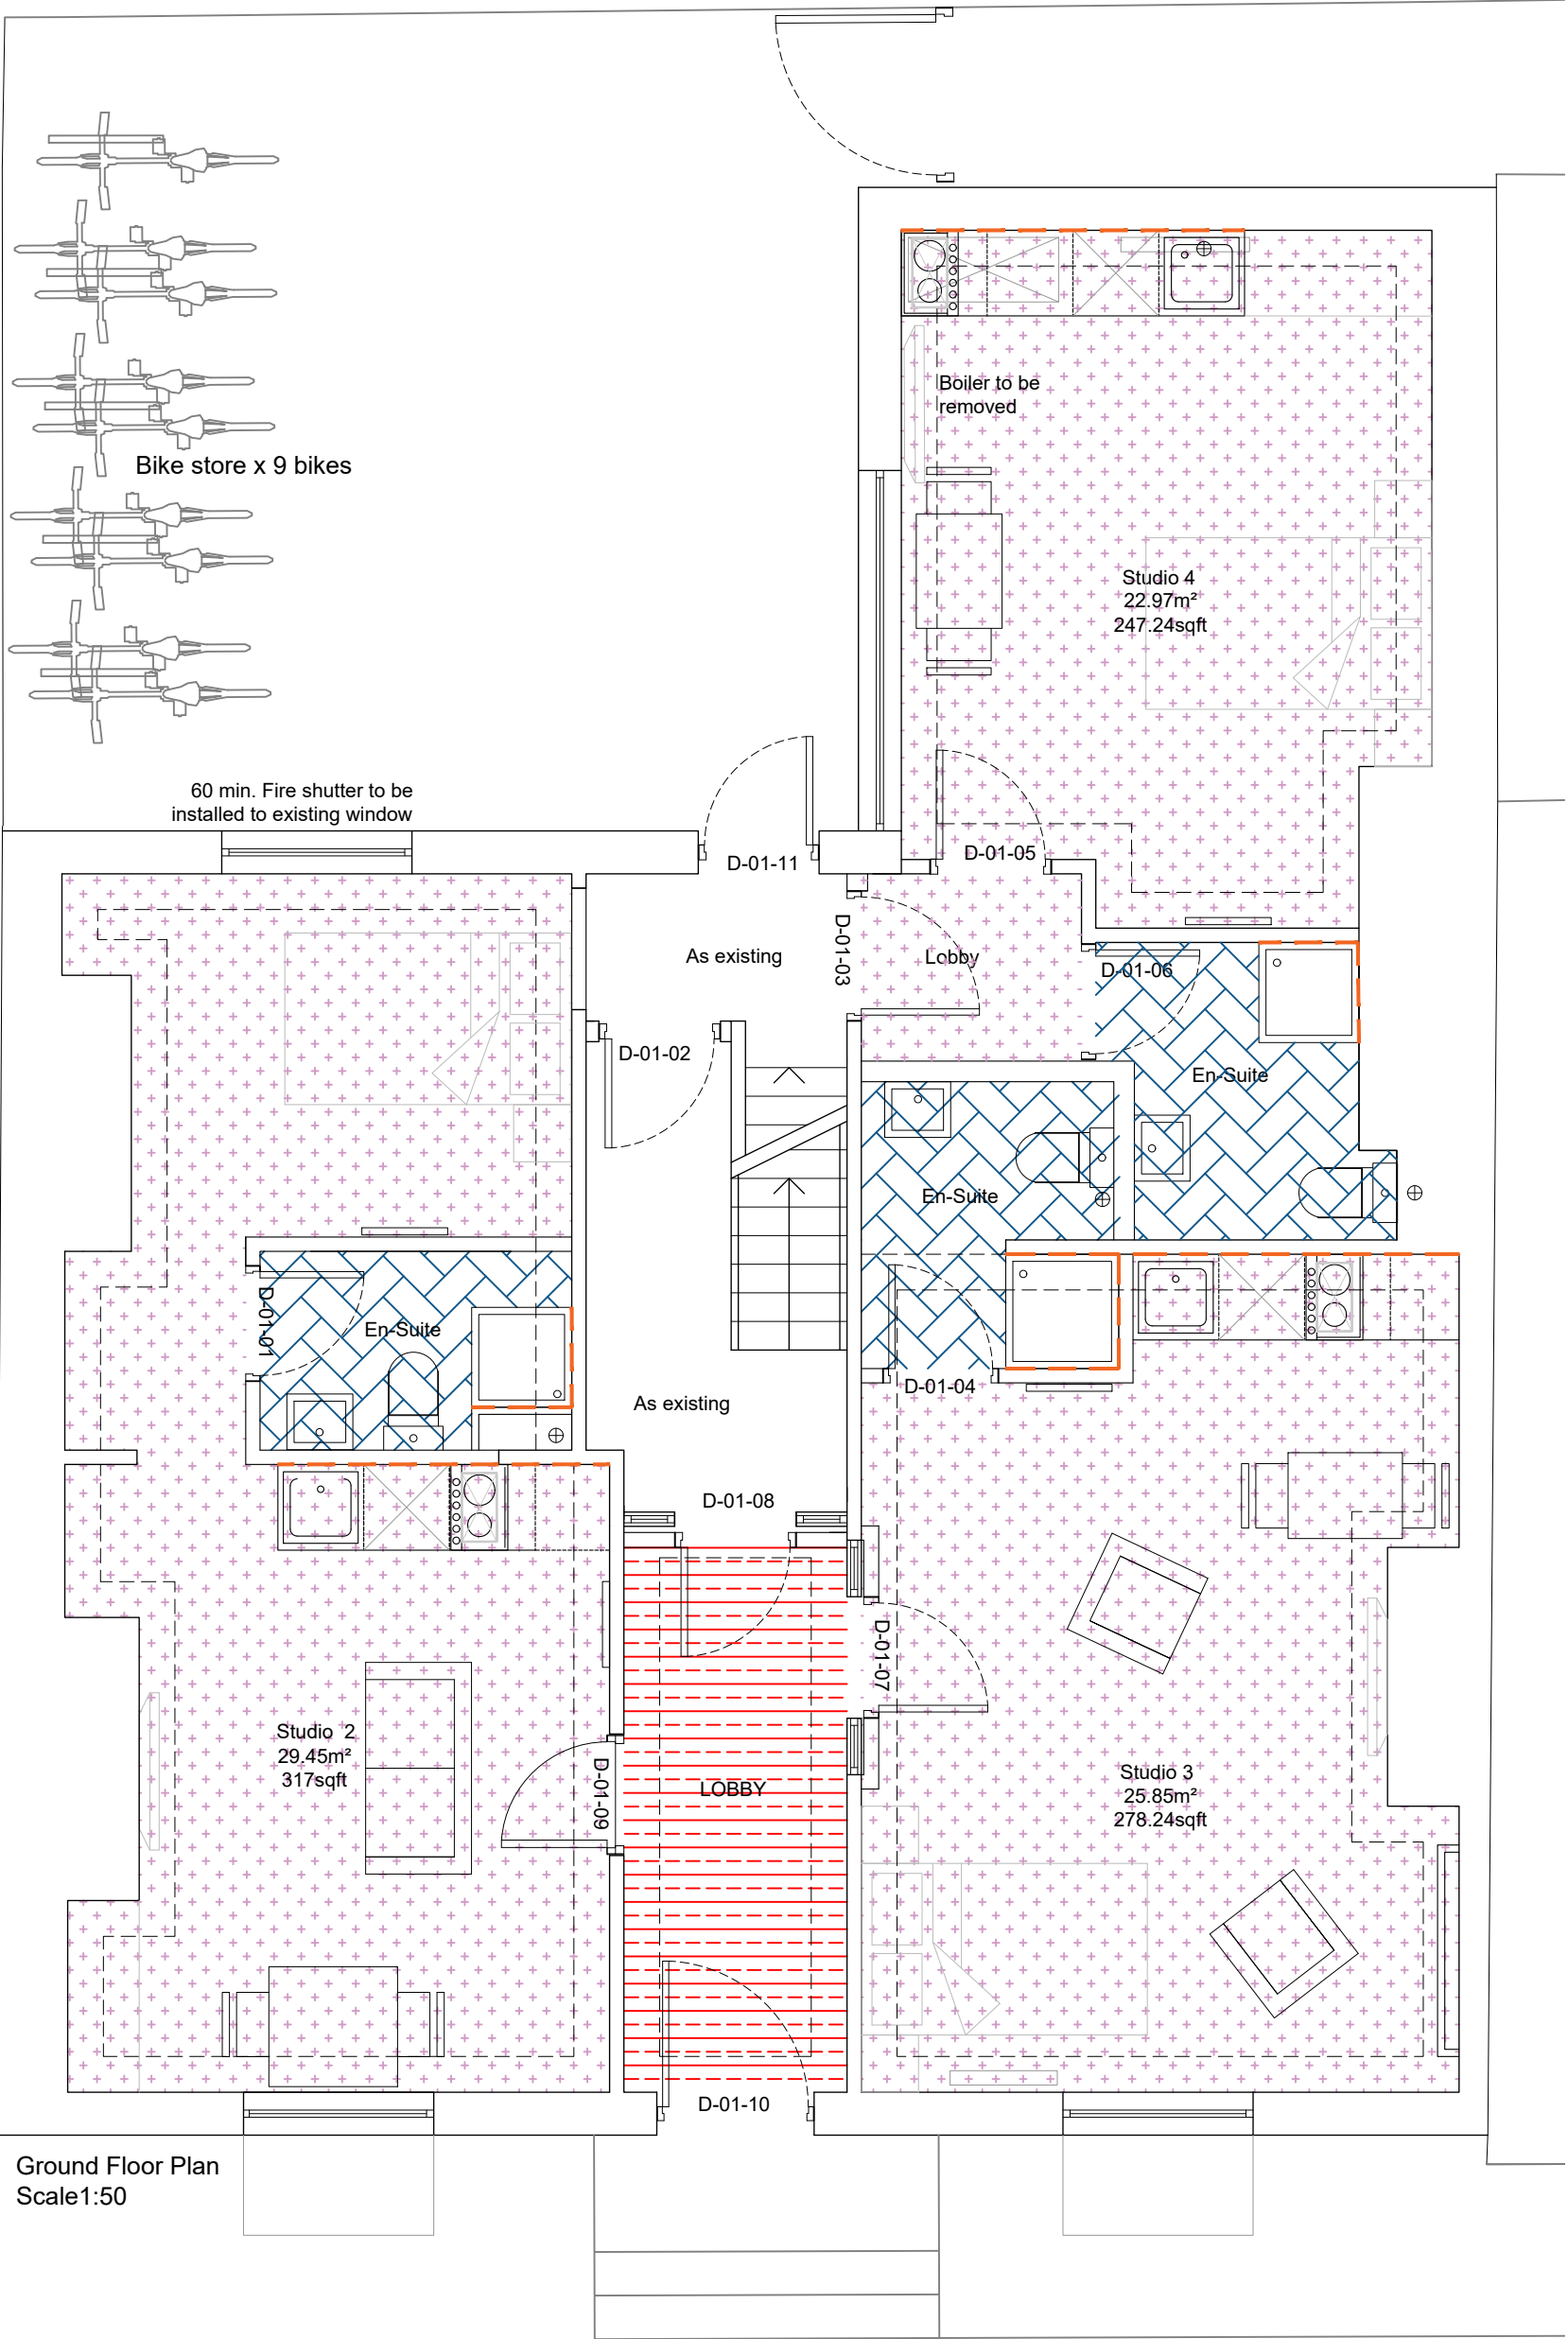


Ground Floor Plan
Scale 1:50

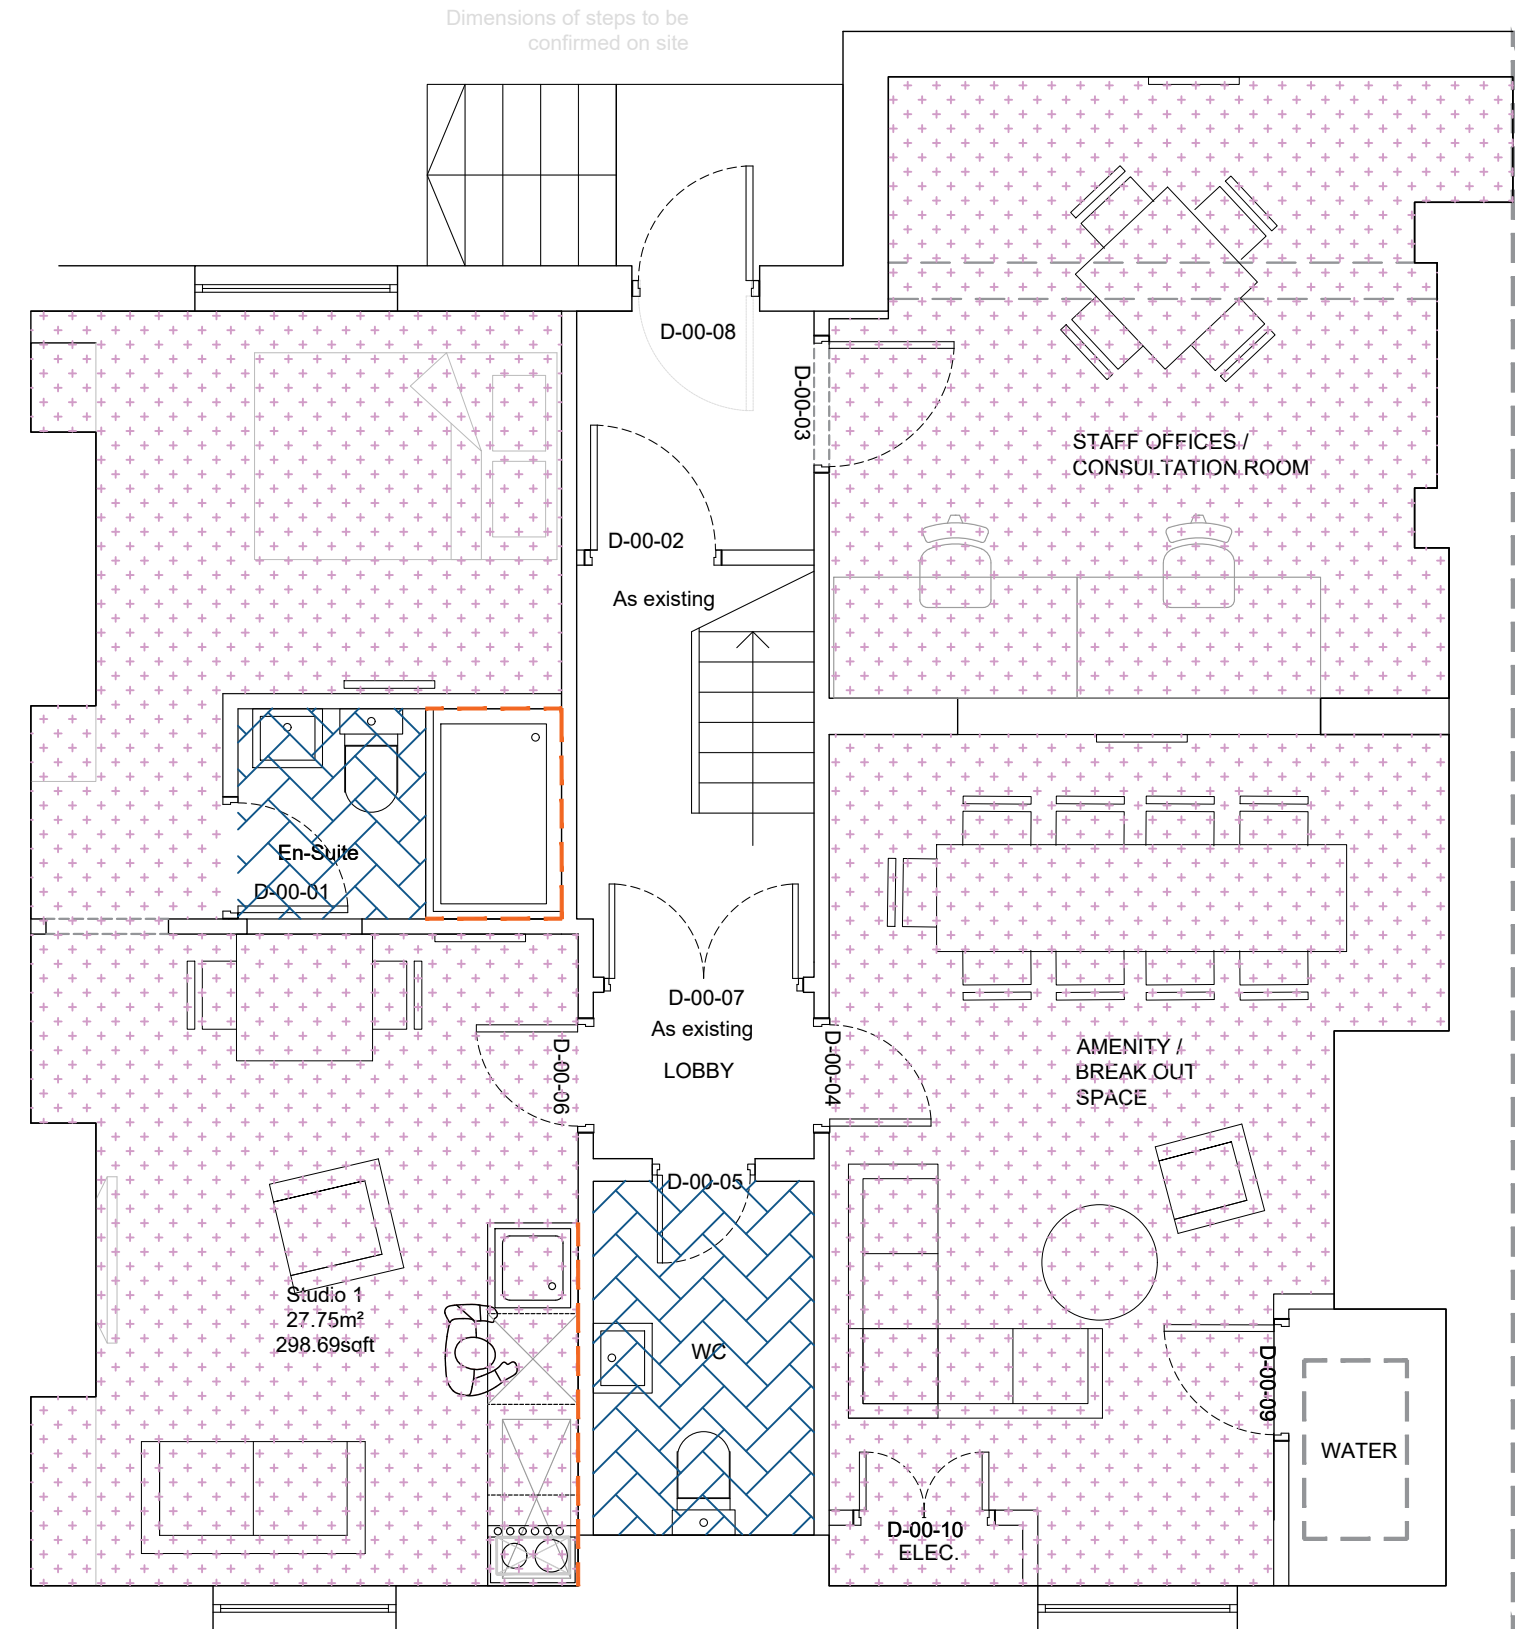

Basement Plan
Scale @ 1:50

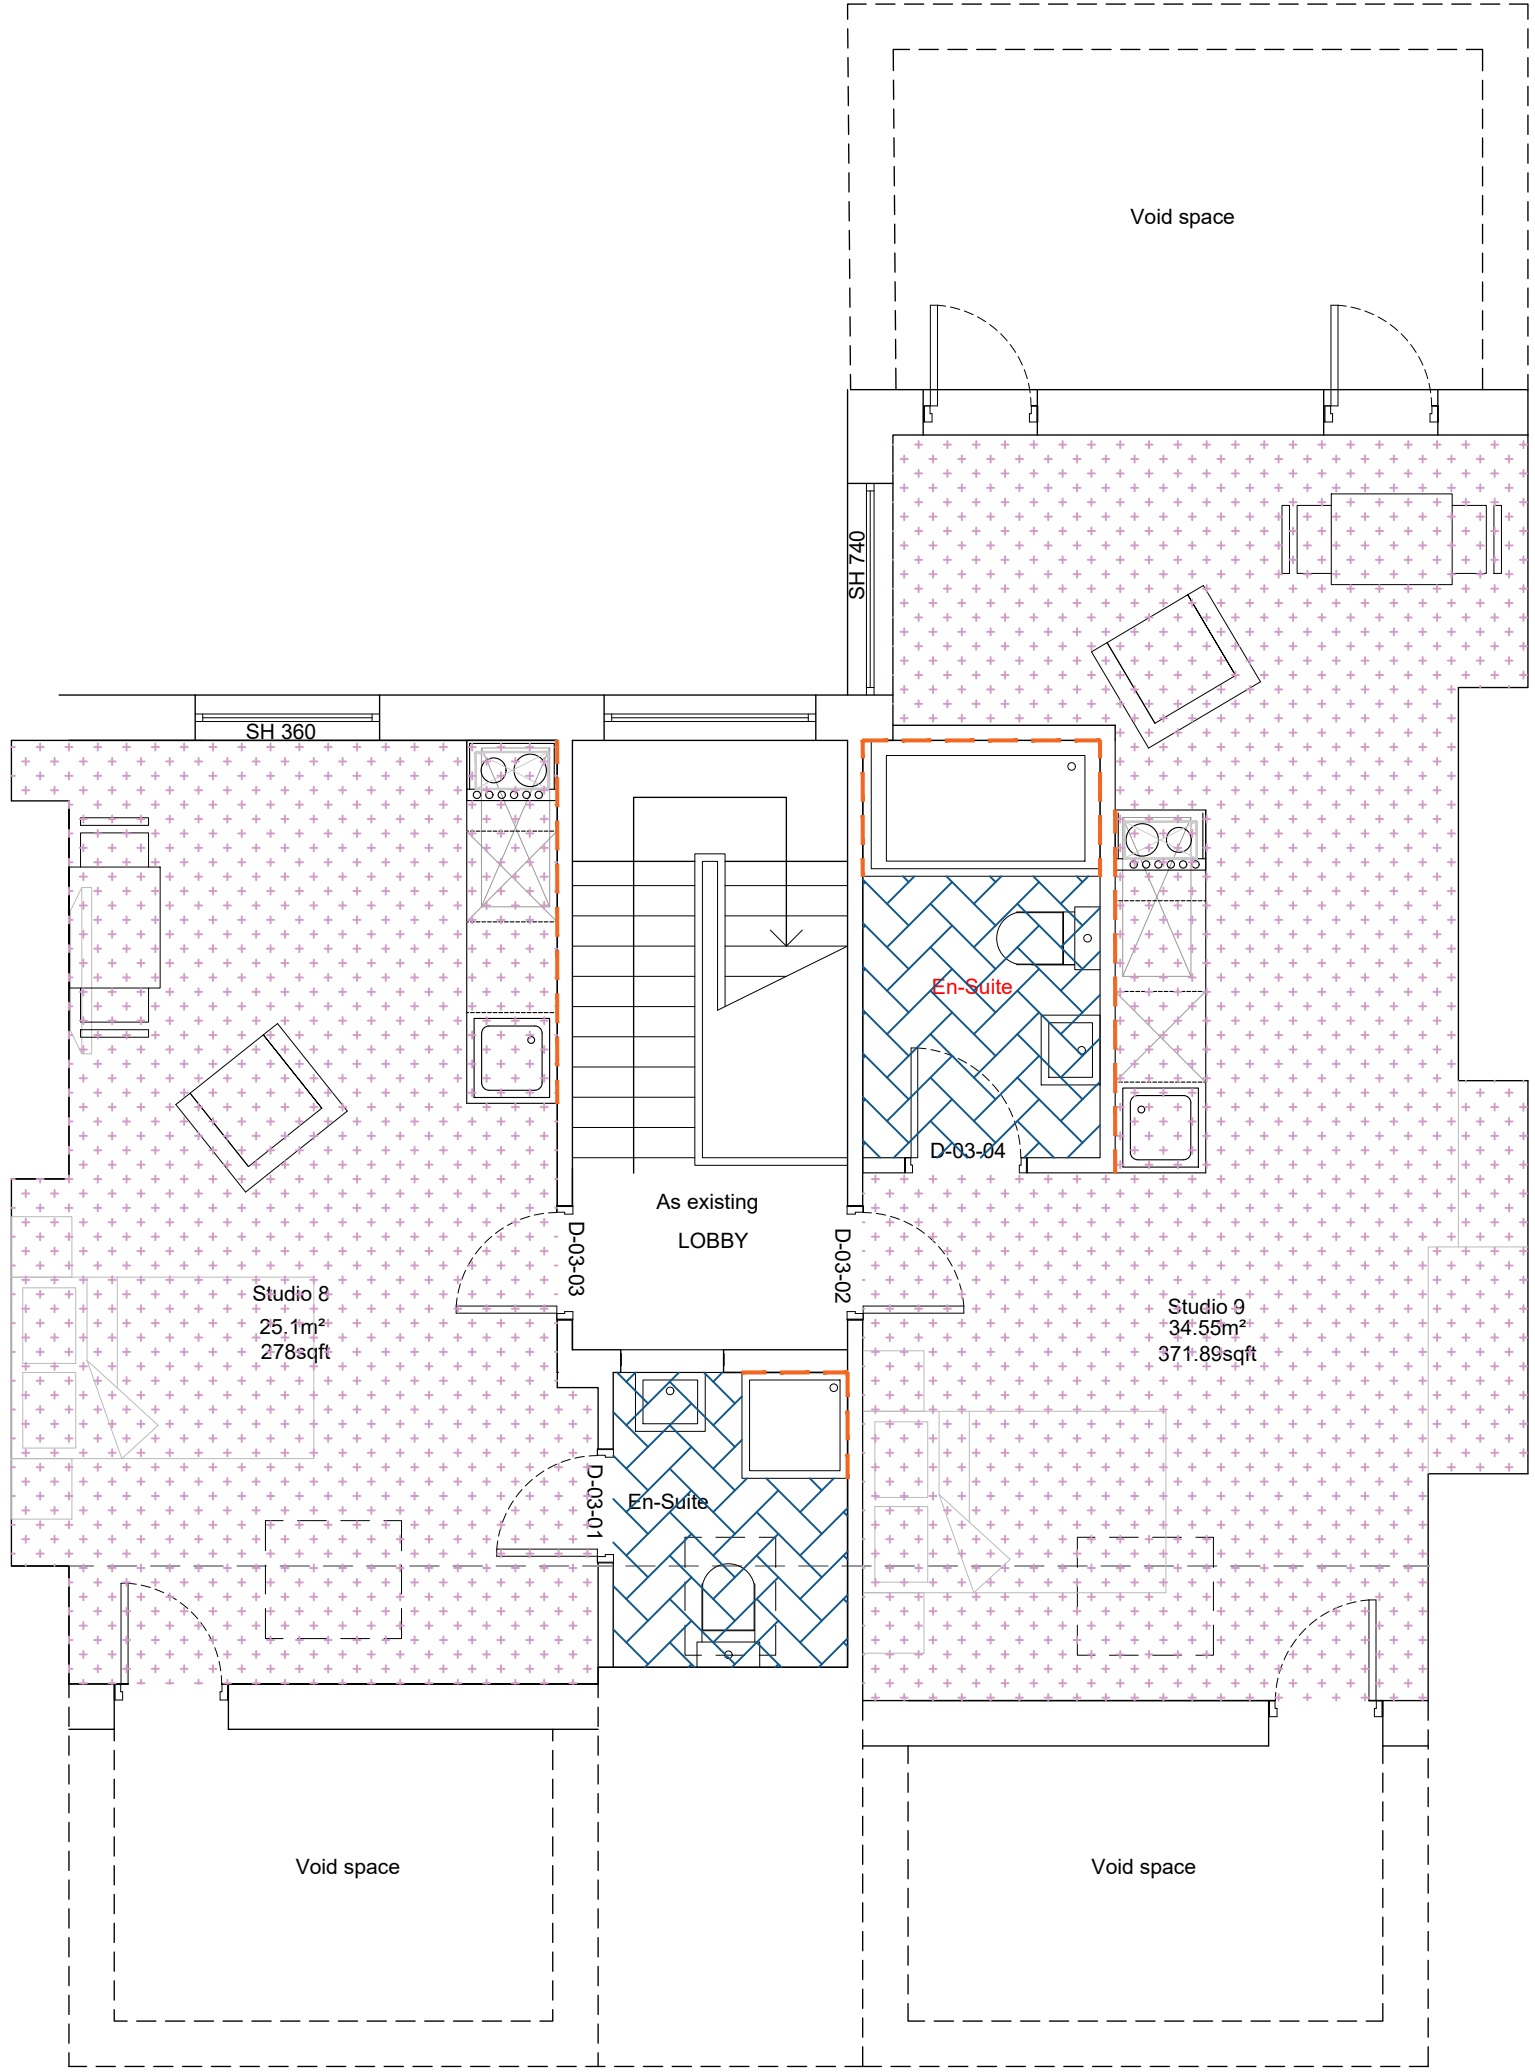

Second Floor Plan
Scale 1:50

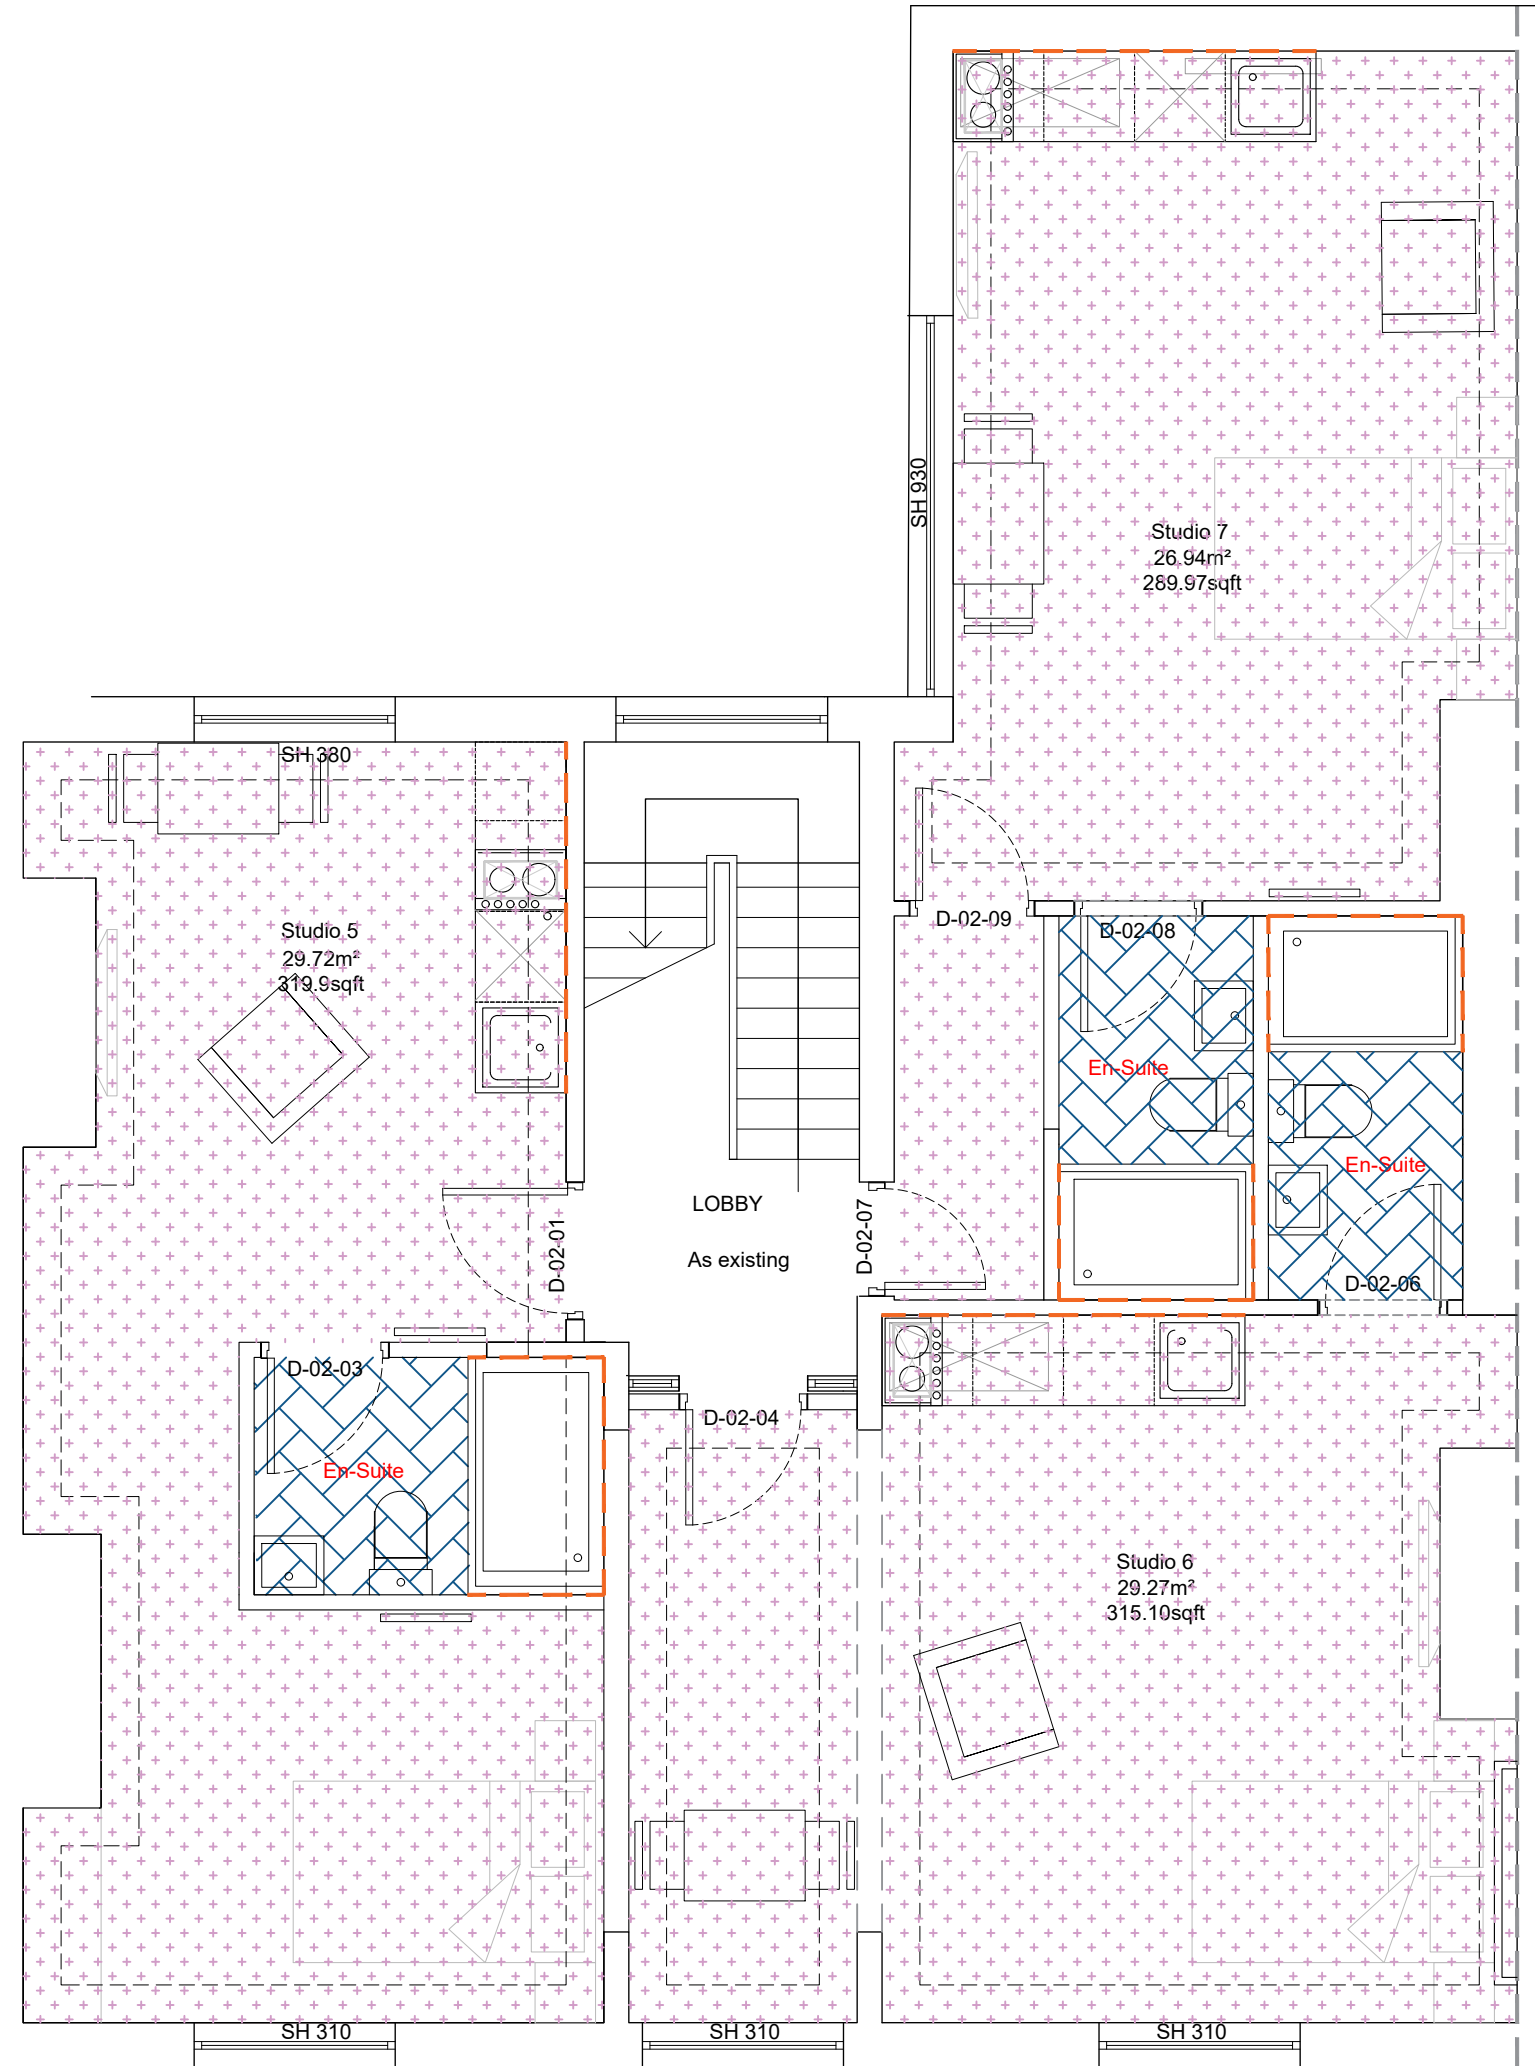

First Floor Plan
Scale 1:50

NB Do not scale off this drawing. All dimensions to be checked on site prior to manufacture and construction. This drawing is the property of JH Architects and should not be reproduced without permission. All discrepancies to be brought to the attention of the architect immediately. This drawing to be read in conjunction with the specification / bill of quantities and related drawings.

REVISION FIRST ISSUE 06.03.26 JG

FLOORING KEY

- Super Magnum & Magnus Entrance Matting by Remland
- Carpet Tile to match existing
To be laid to manufacturer's recommendations
- Wood effect safety vinyl
To be laid to manufacturer's recommendations

Existing skirtings to be prepared and painted white.

New skirtings to new ensuite walls to be 100mm high square edge and to be painted in Dulux Heritage Eggshell White Gloss.

WALL FINISHES KEY

- WholePanel 10mm Matt Grey Linen Herringbone
- Aquapanel to shower walls and kitchen splashback

All walls and ceilings to be painted in Dulux Heritage Linen White Velvet matt Wall paint.

CLIENT VEDANTA

PROJECT MANOR STREET

TITLE BASEMENT / GROUND / FIRST
SECOND FLOOR FINISHES

JOB NO. VP03

DWG NO. AL-P-11.01

SCALE AS INDICATED @ A1

DRAWN JG

46 MANCHESTER ROAD
CHORLTON
MANCHESTER
M21 9PH
info@justharchitects.co.uk
T +44(0)161 237 5500

JH.A

RIBA
Chartered Practice

arb
Architects
Registration
Board