




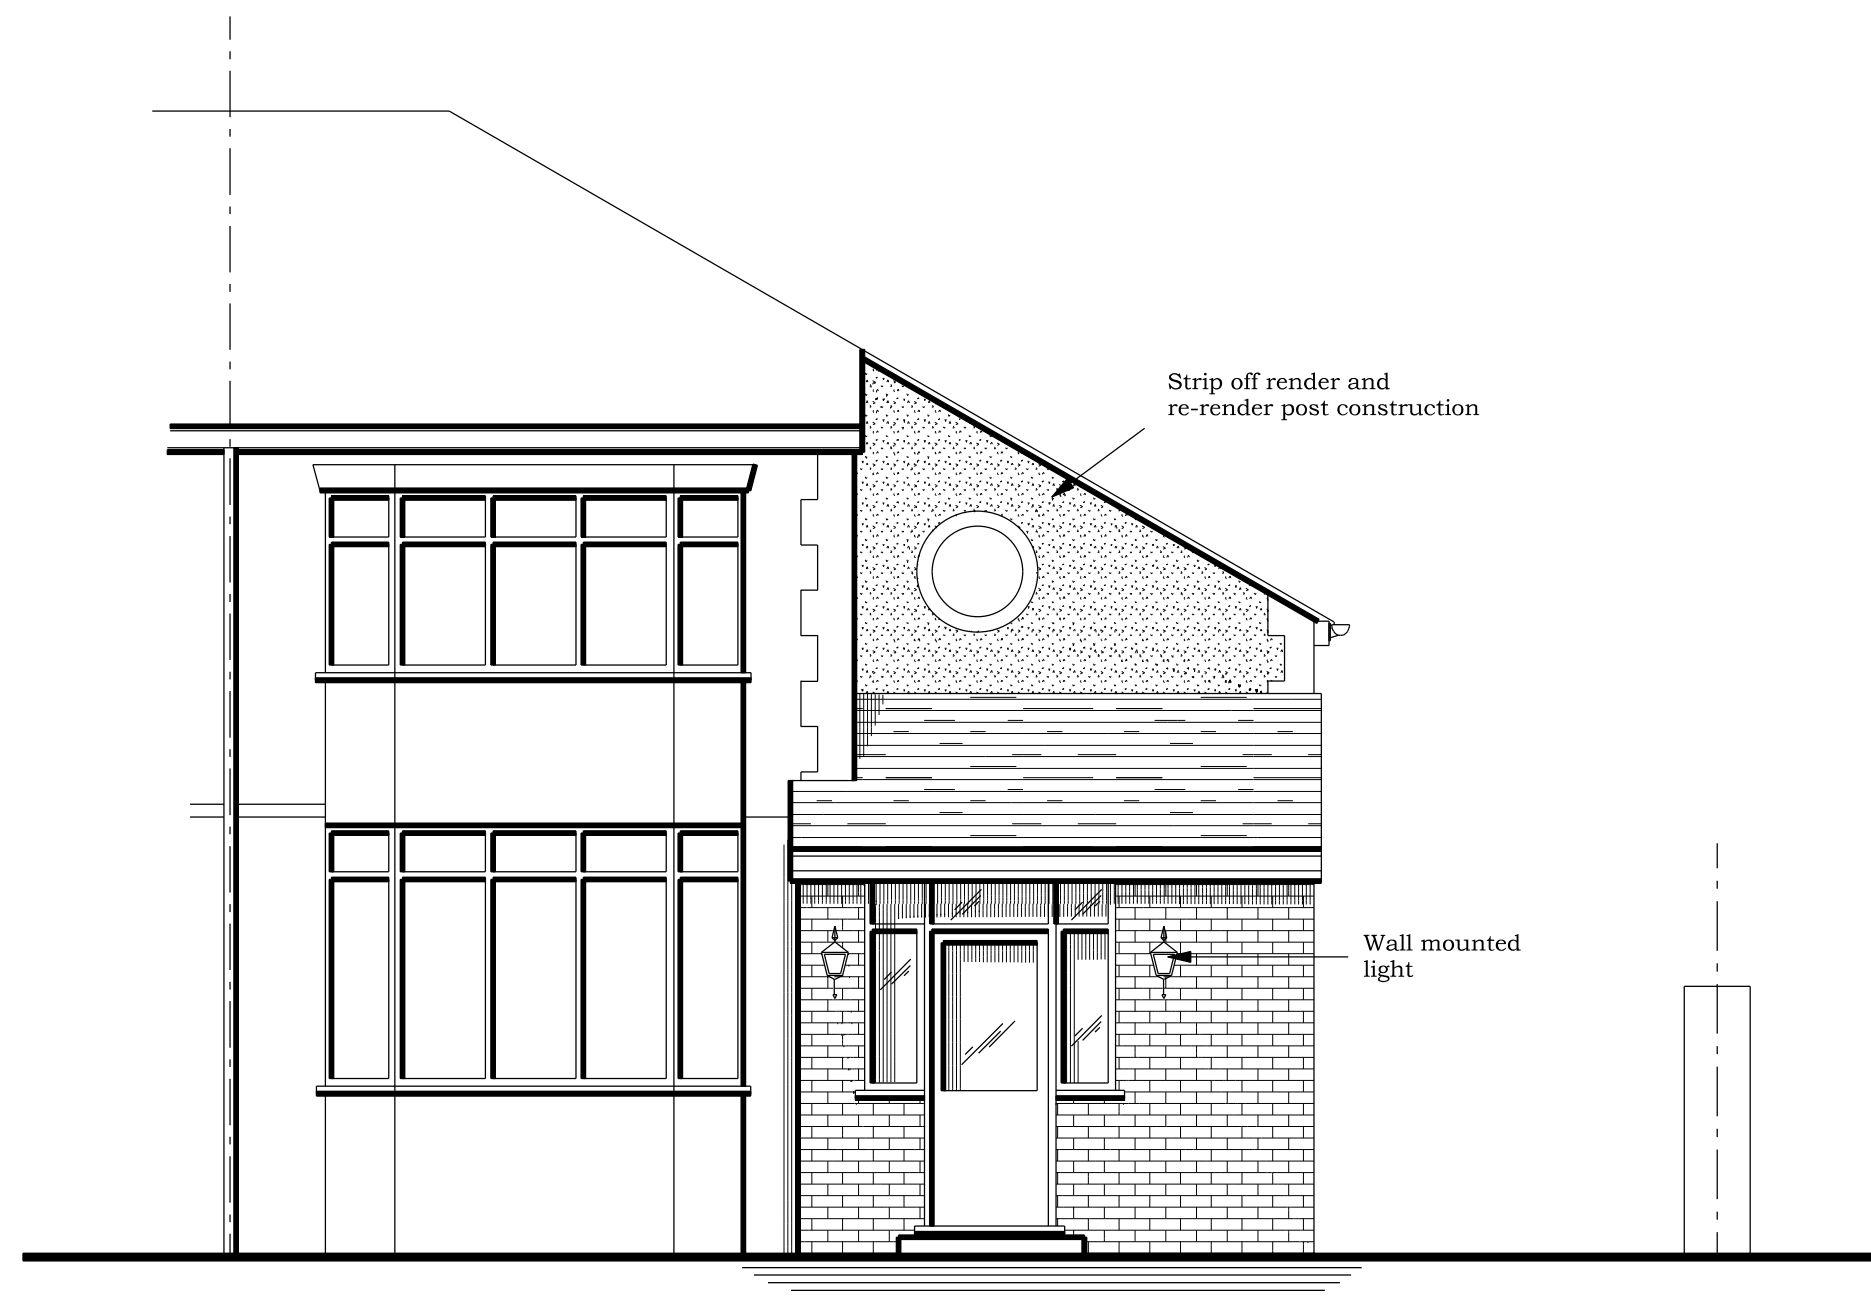


PROPOSED SOUTH EAST FACING FRONT ELEVATION

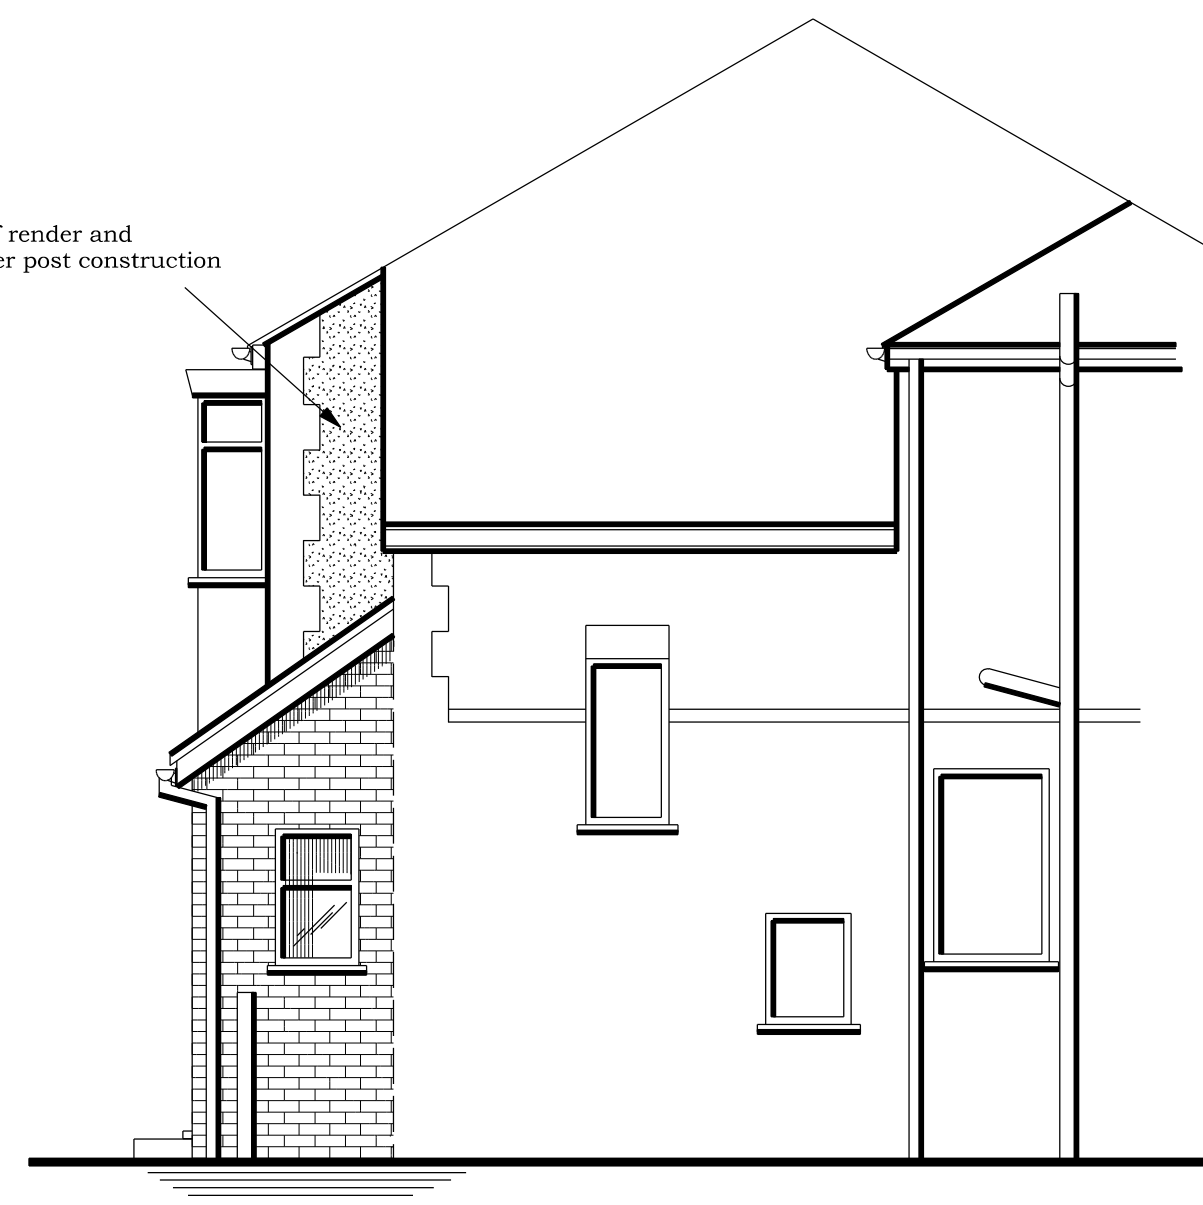

PROPOSED NORTH EAST FACING SIDE ELEVATION

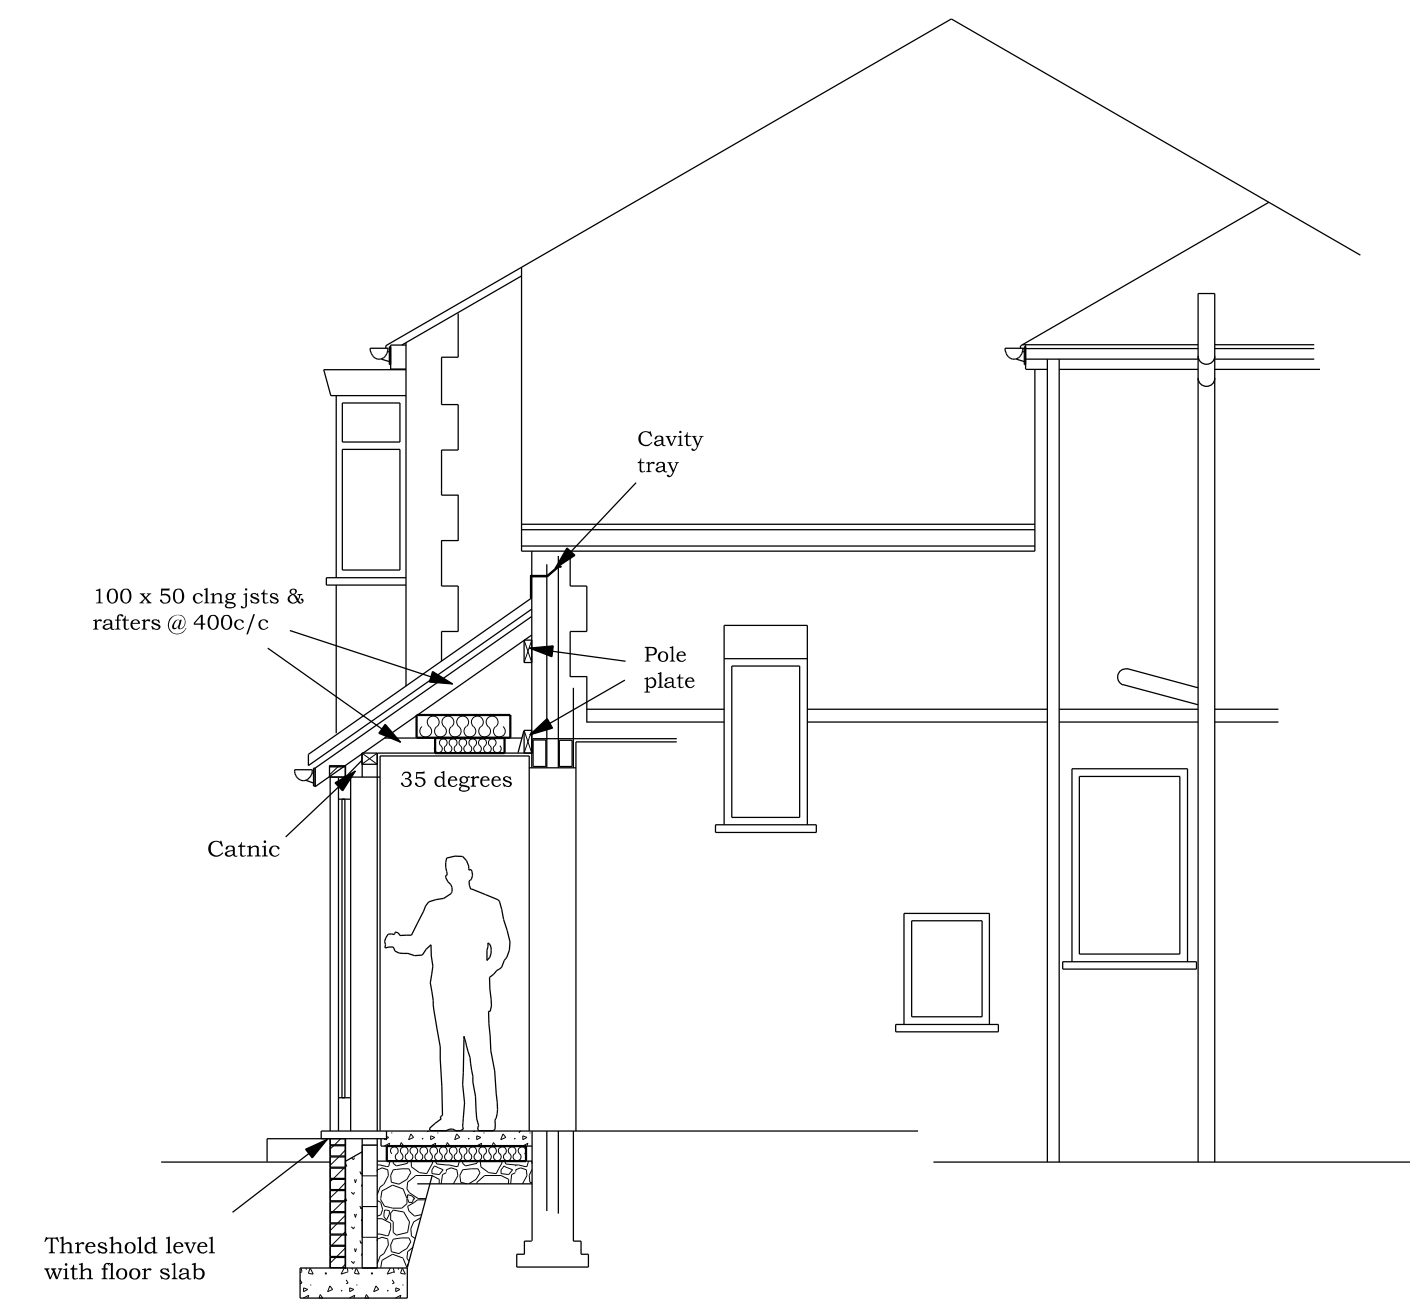


SECTION A - A

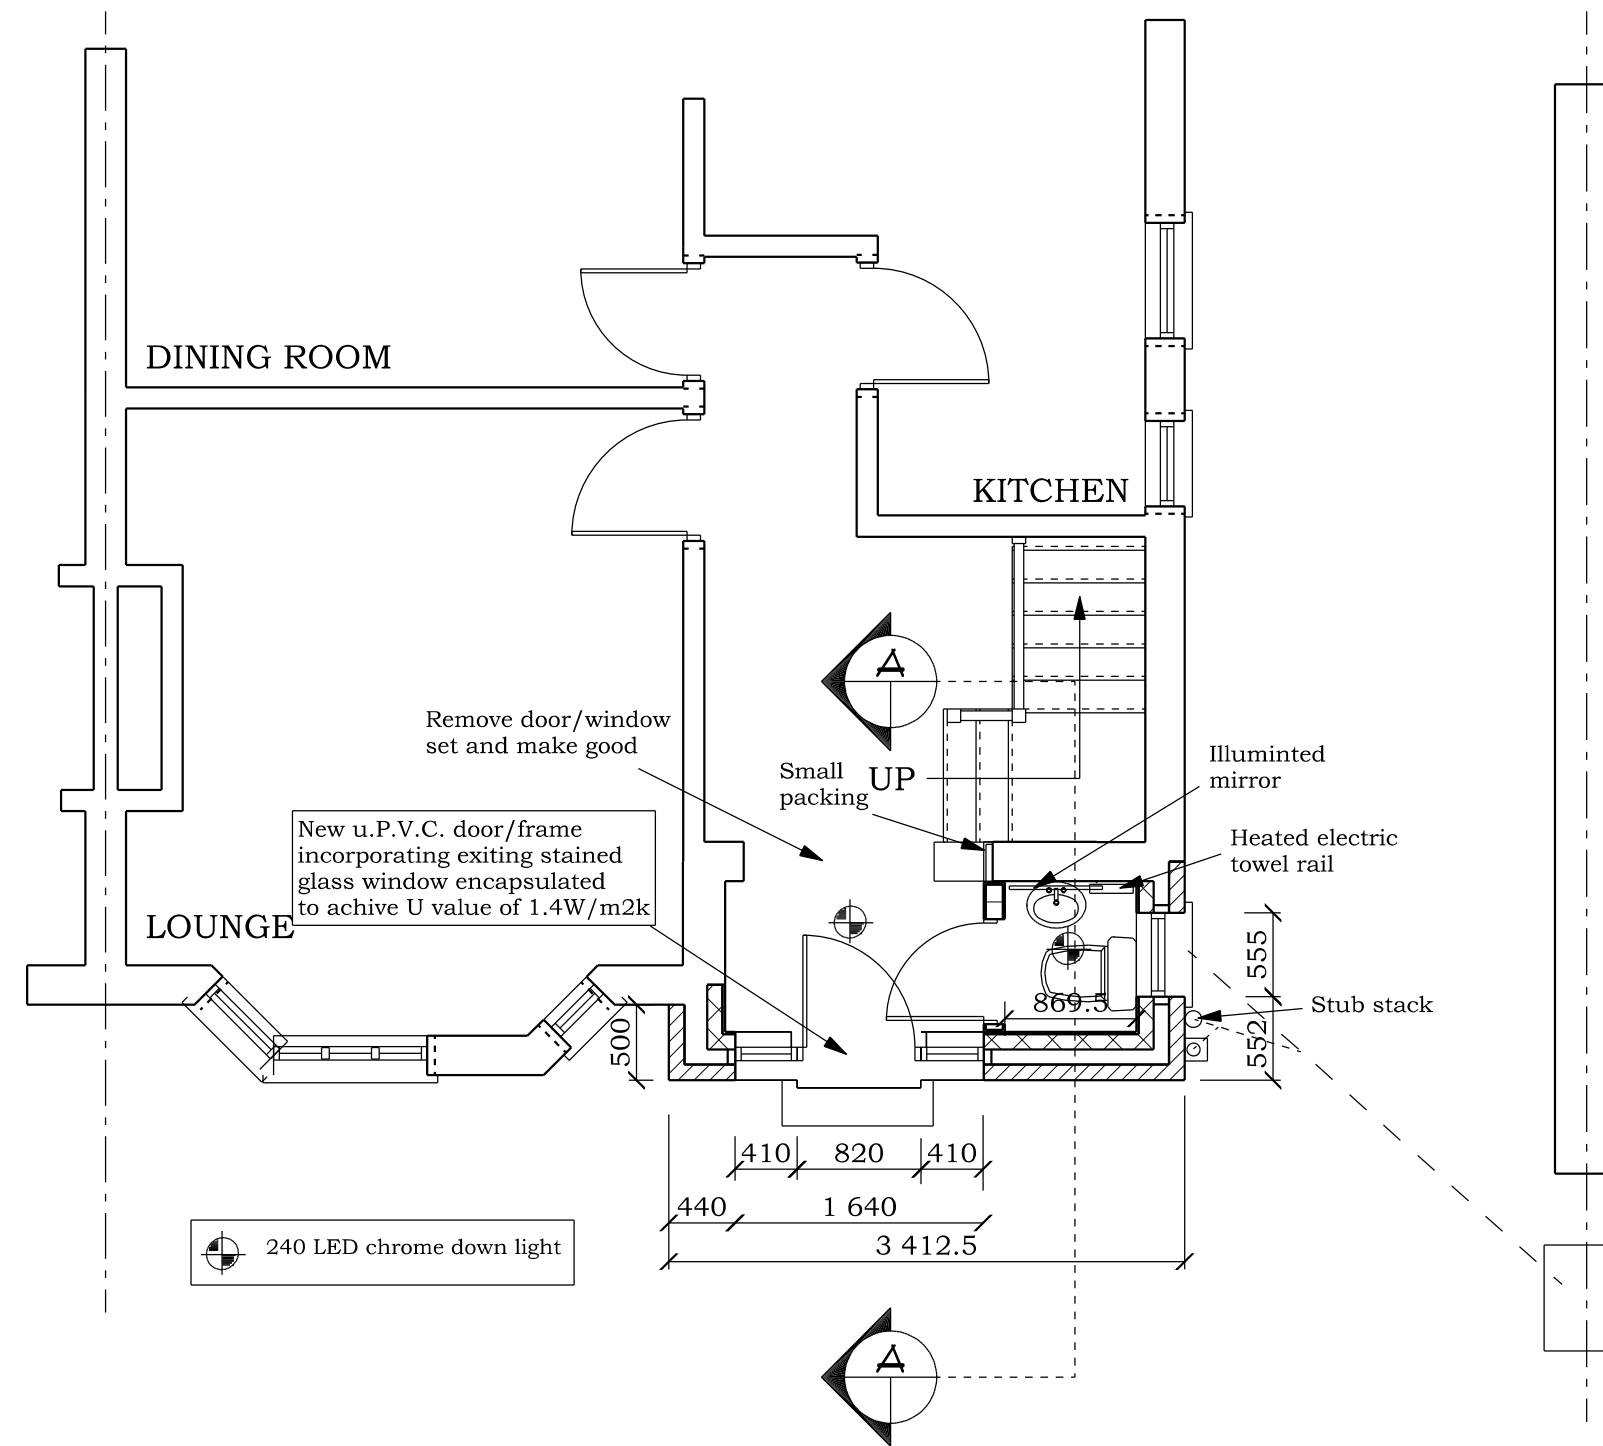

PROPOSED GROUND FLOOR PLAN

BRADLEY BUILDING DESIGN LTD.
KEEPERS COTTAGE,
LYME PARK,
DISLEY,
SK12 2NS.
01625 858244
Mob 07989 326039
bradleybuildingdesign@btopenworld.com

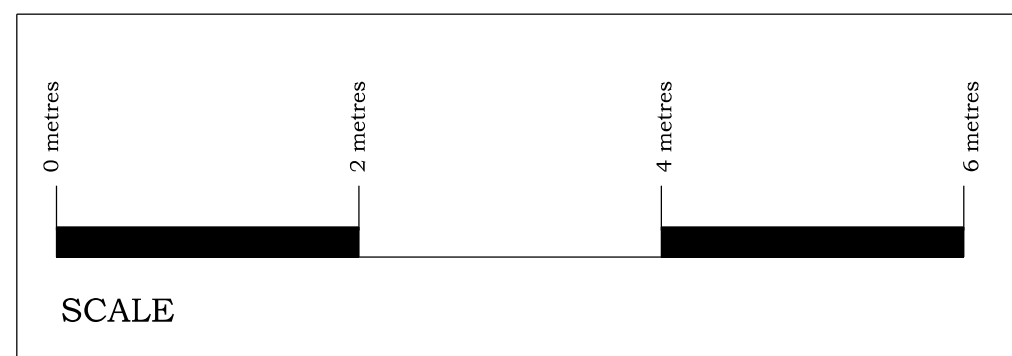

PROPOSED DWELLING
SINGLE STOREY FRONT EXTENSION

for
Mr. P. HOLDICH,
at
35, PARRSWOOD AVENUE,
DIDSBURY,
M20 5WB

Scale 1:50 @ A1
Date NOVEMBER 2025
Drawing Number 2332/2