


-	First issue	05/09/25
A		
no.	revision	date

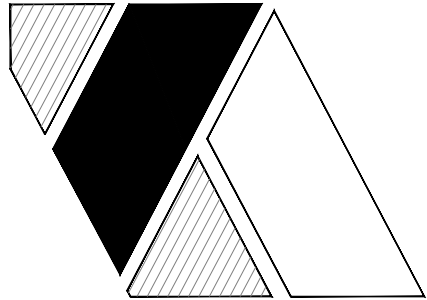

Kamha Architects

5 Mauldeth Road West,
Withington, Manchester, M20 3WB
0161 446 2525

project:
40 Stocks Street
M8 8QI
Cheetham Hill
Manchester


title:

Construction of New Offices at the
rear of first floor of warehouse

scale:	sheet:	date:
1:200	A1	Sep 2025


drawing status:

drawing no:	rev:
AL.12	-

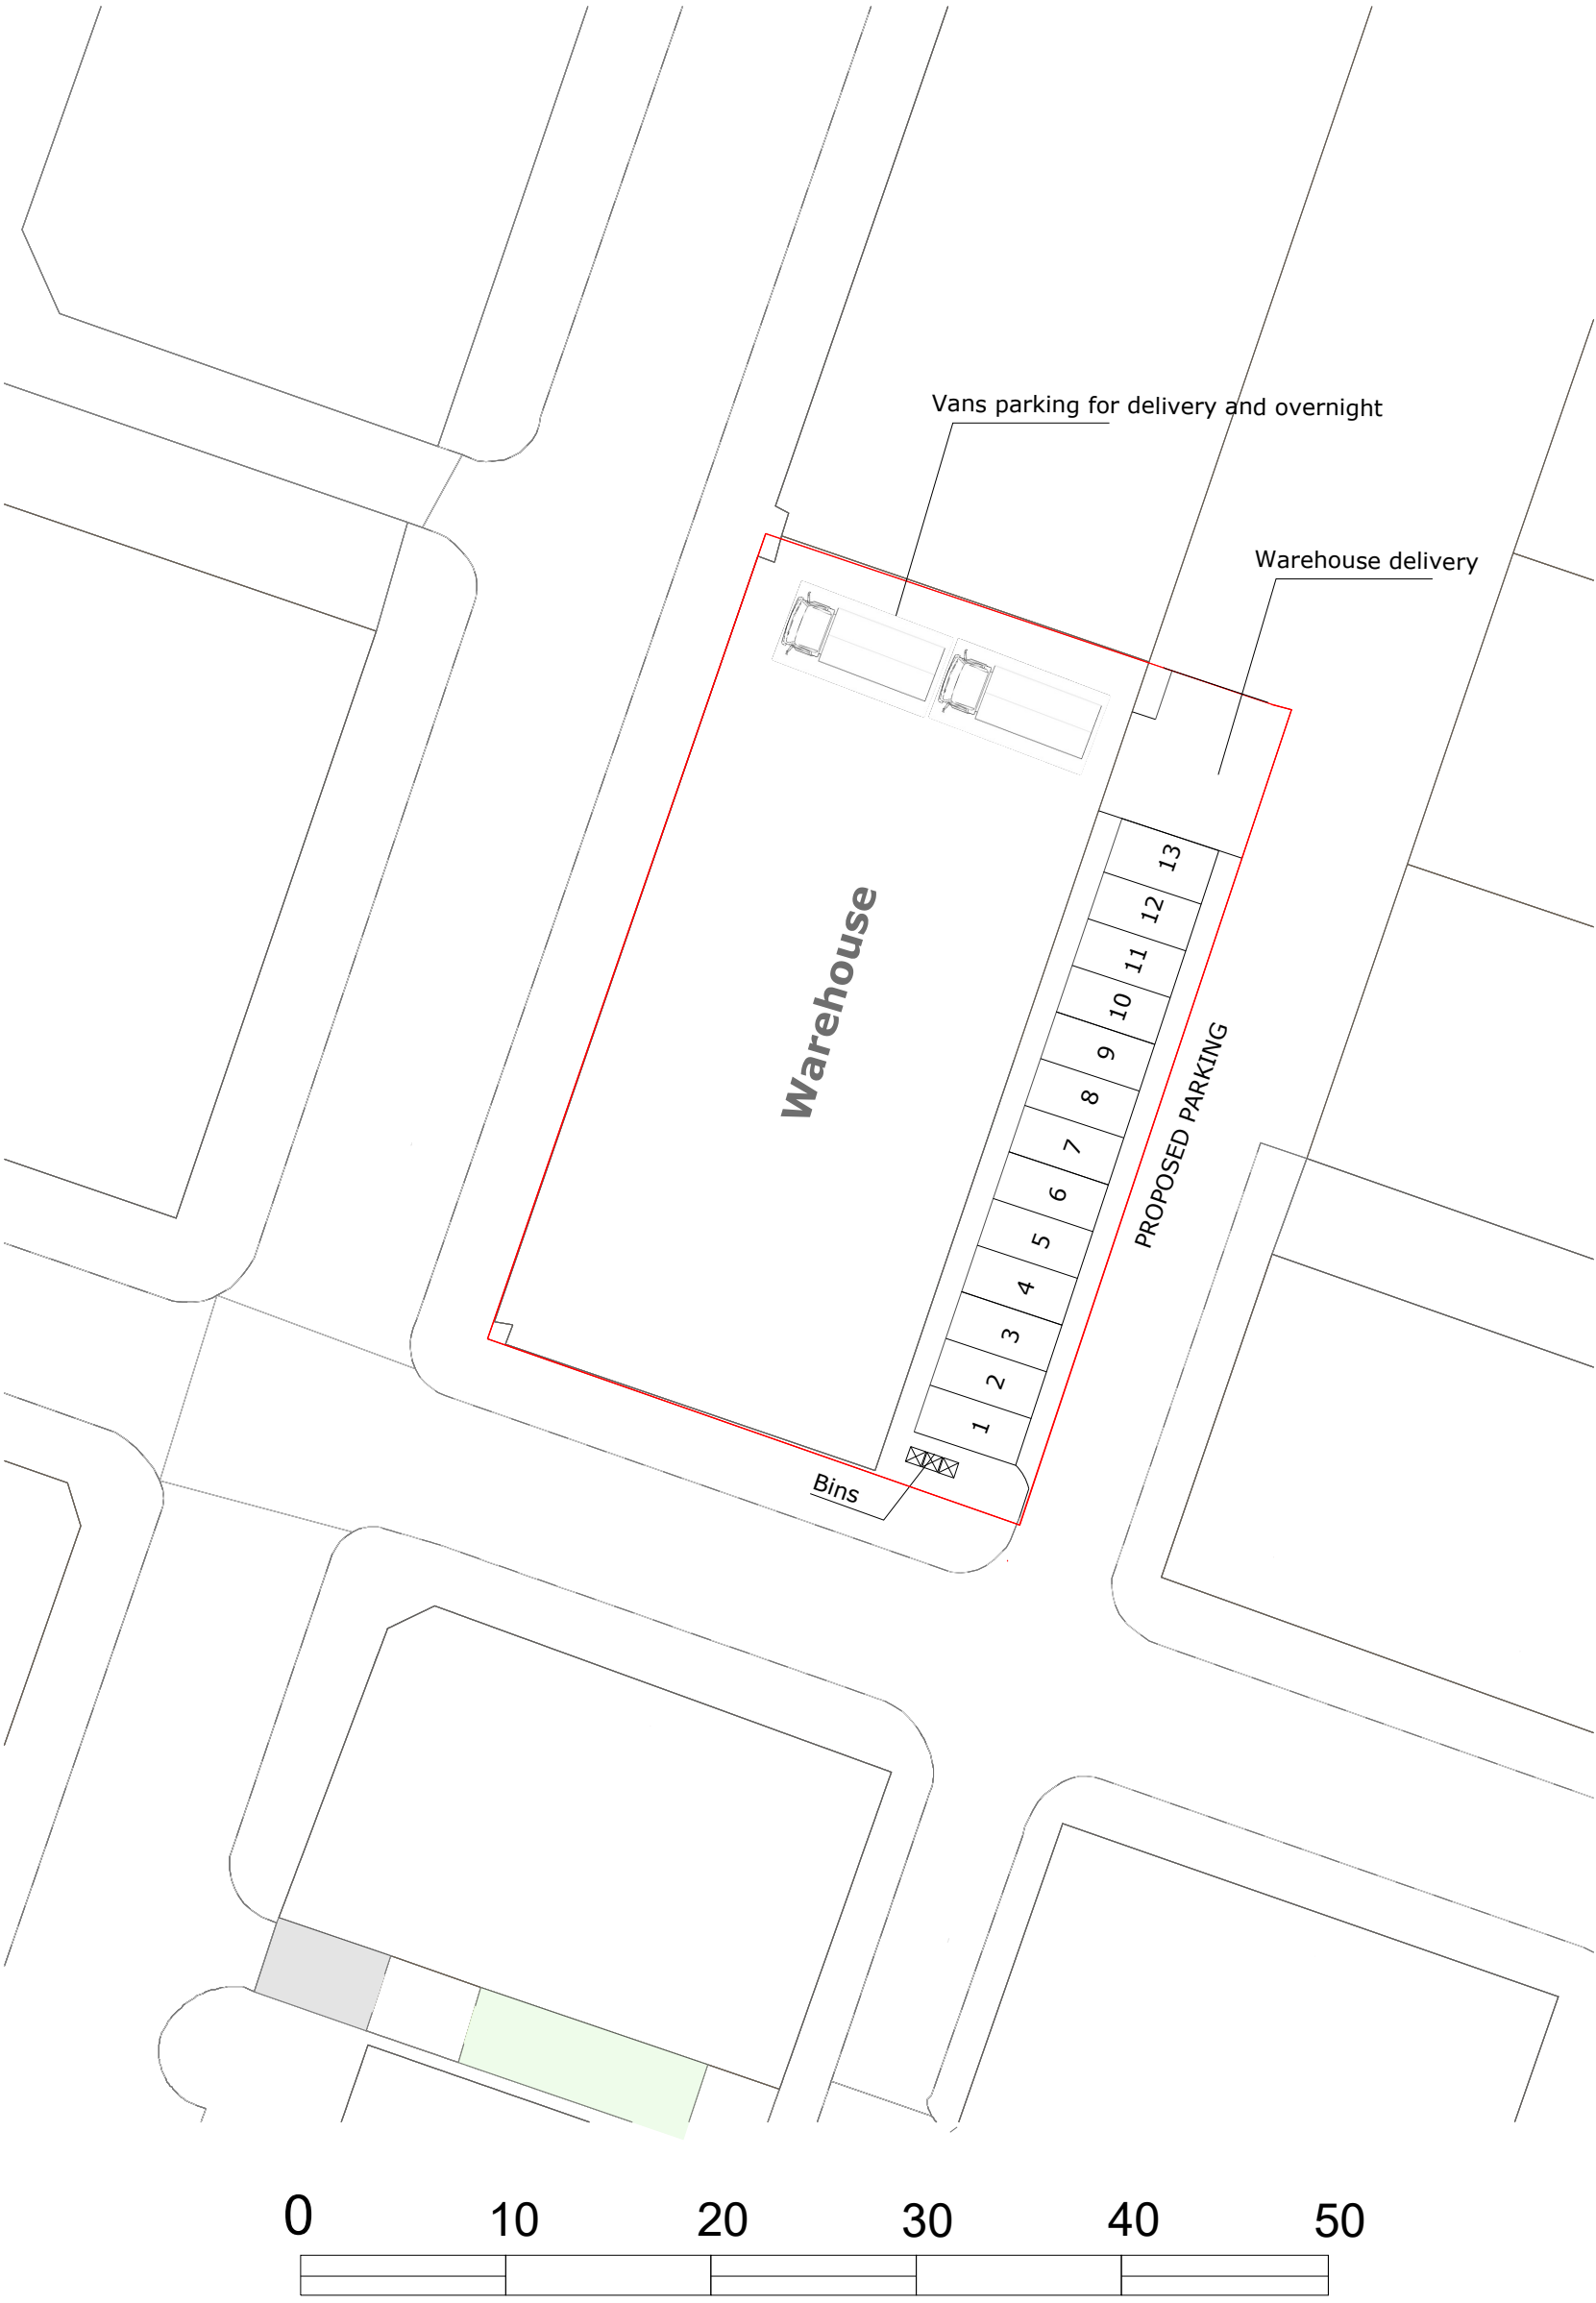


Scale: 1:200

EXISTING SITE PLAN

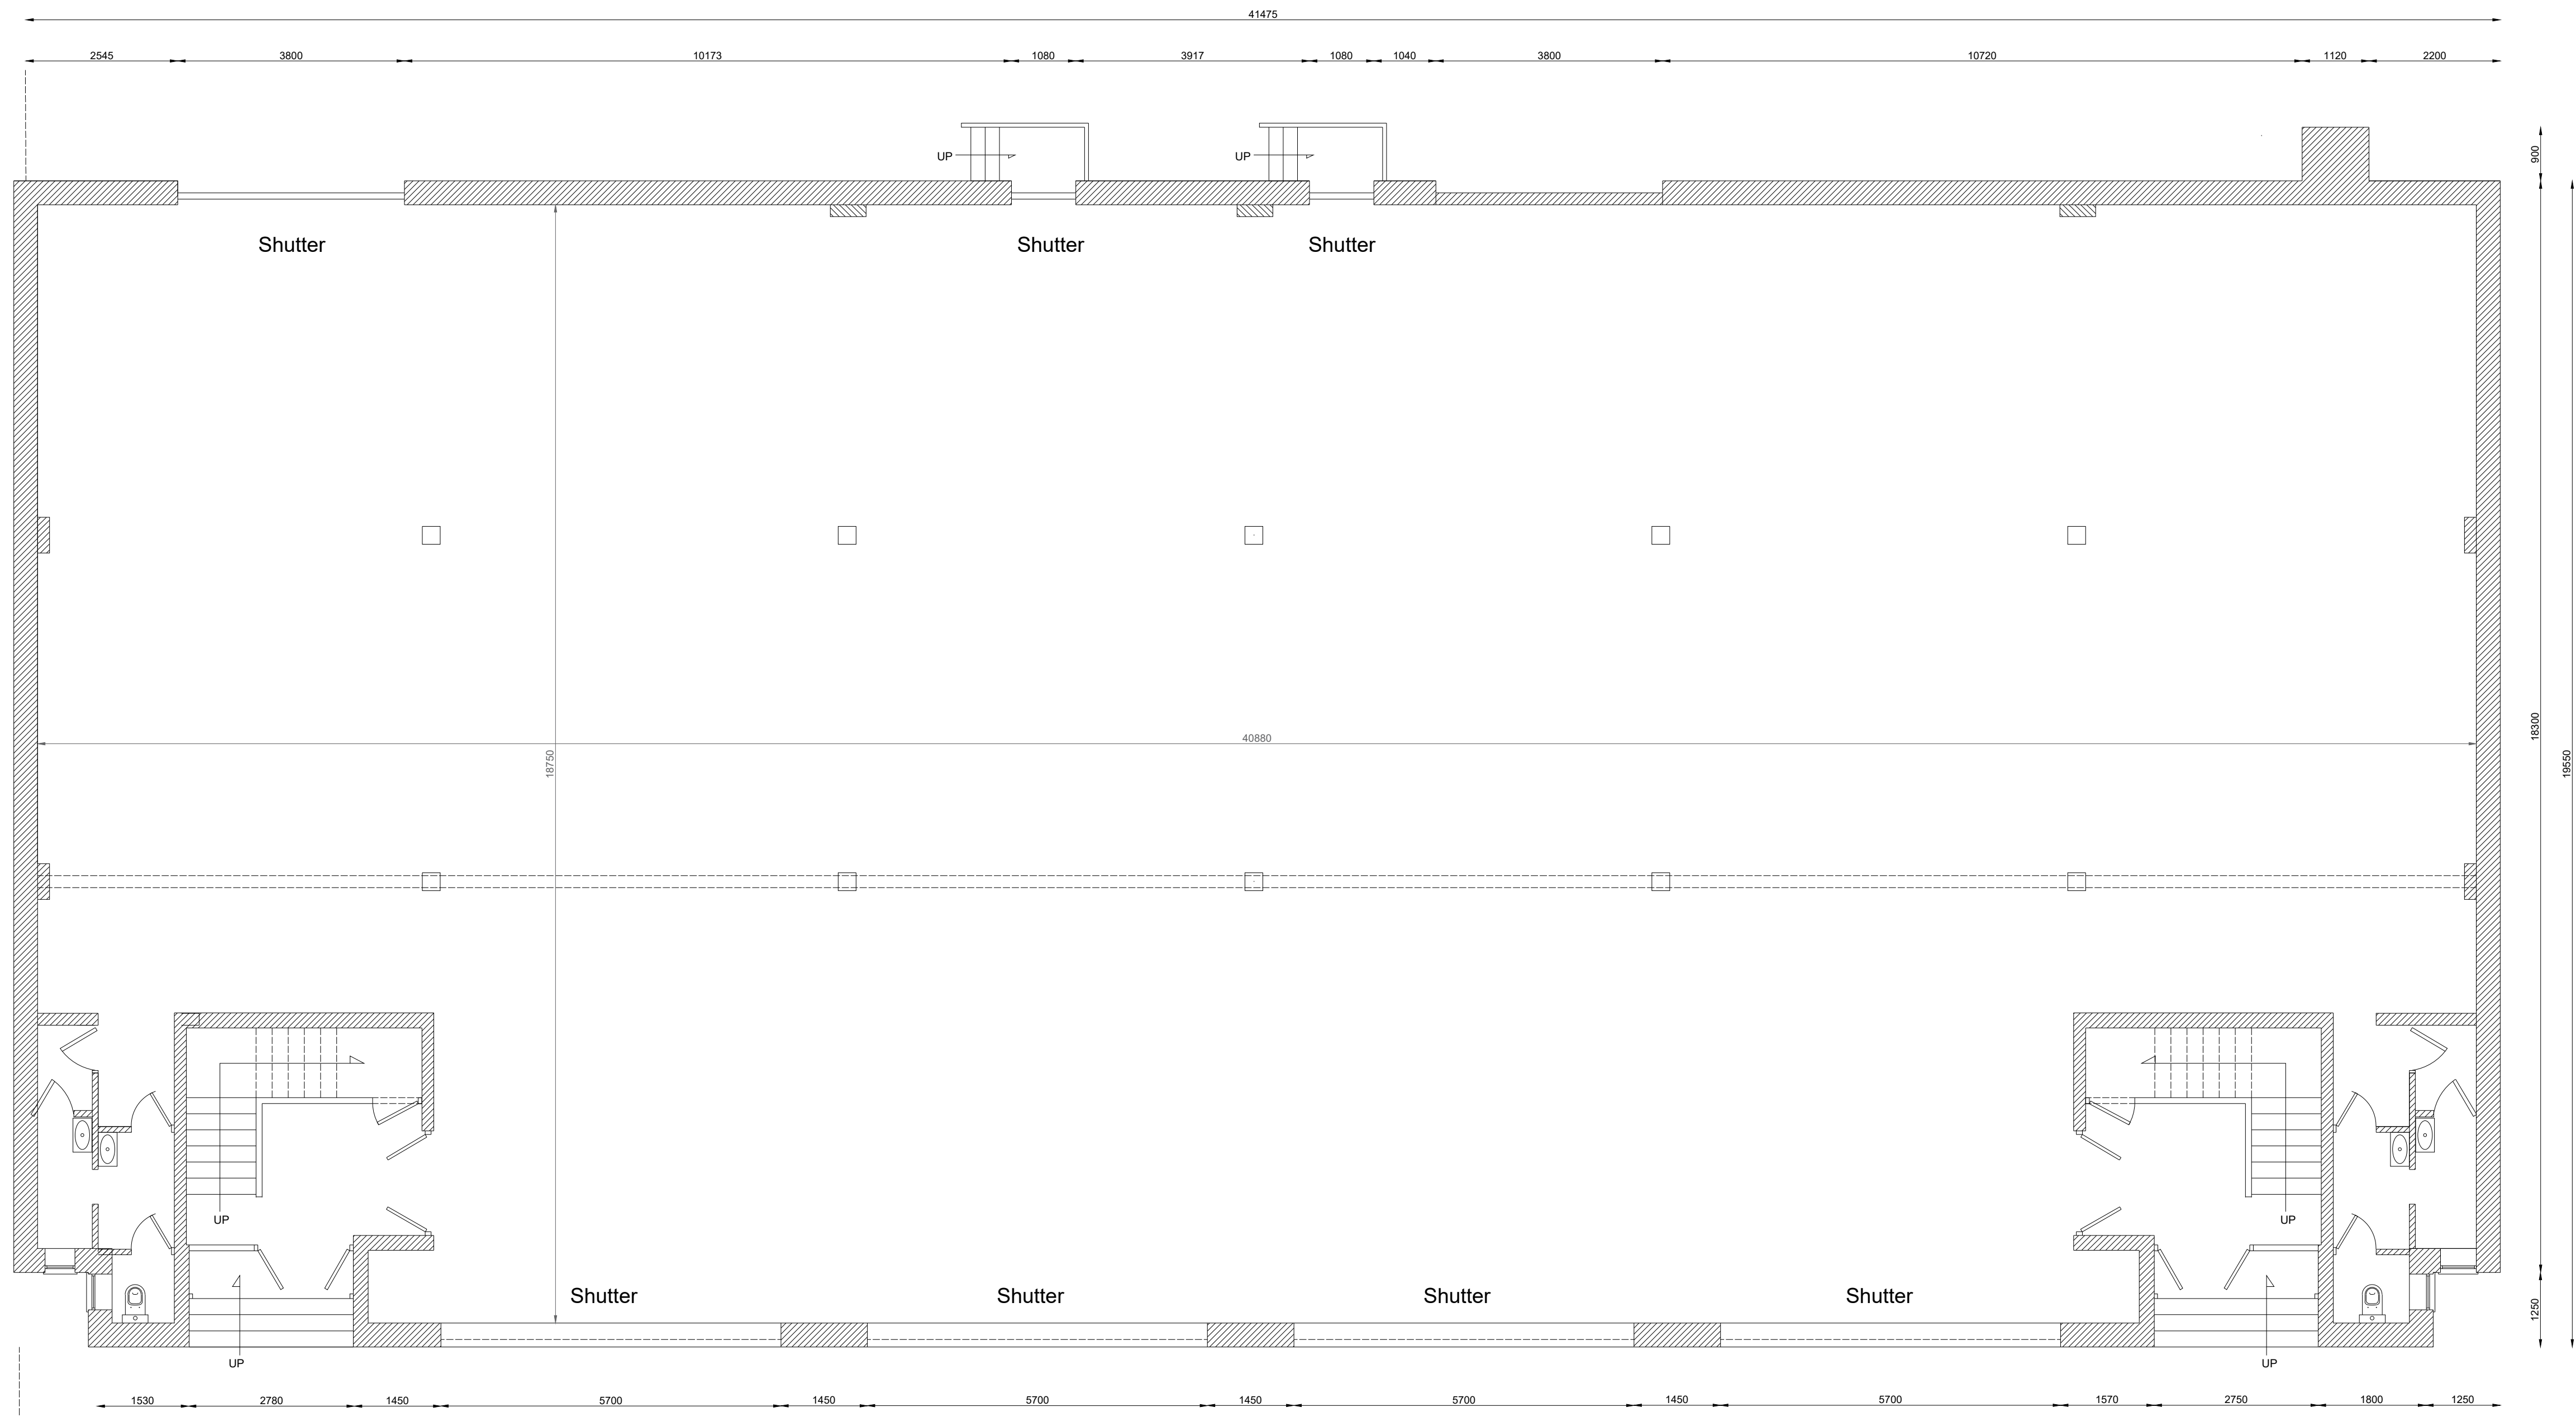

EXISTING GROUND FLOOR

First issue 05/09/25
A

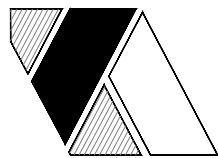

Kamha Architects
5 Mauldeth Road West,
Widlington, Manchester, M20 3WB
0161 440 2823

project:
40 Stocks Street
M8 8QJ
Cheetham Hill
Manchester


title:
Construction of New Offices at the
rear of first floor of warehouse

scale: 1:100 sheet: A1 date: Sep 2025

drawing status:

drawing no. AL.02



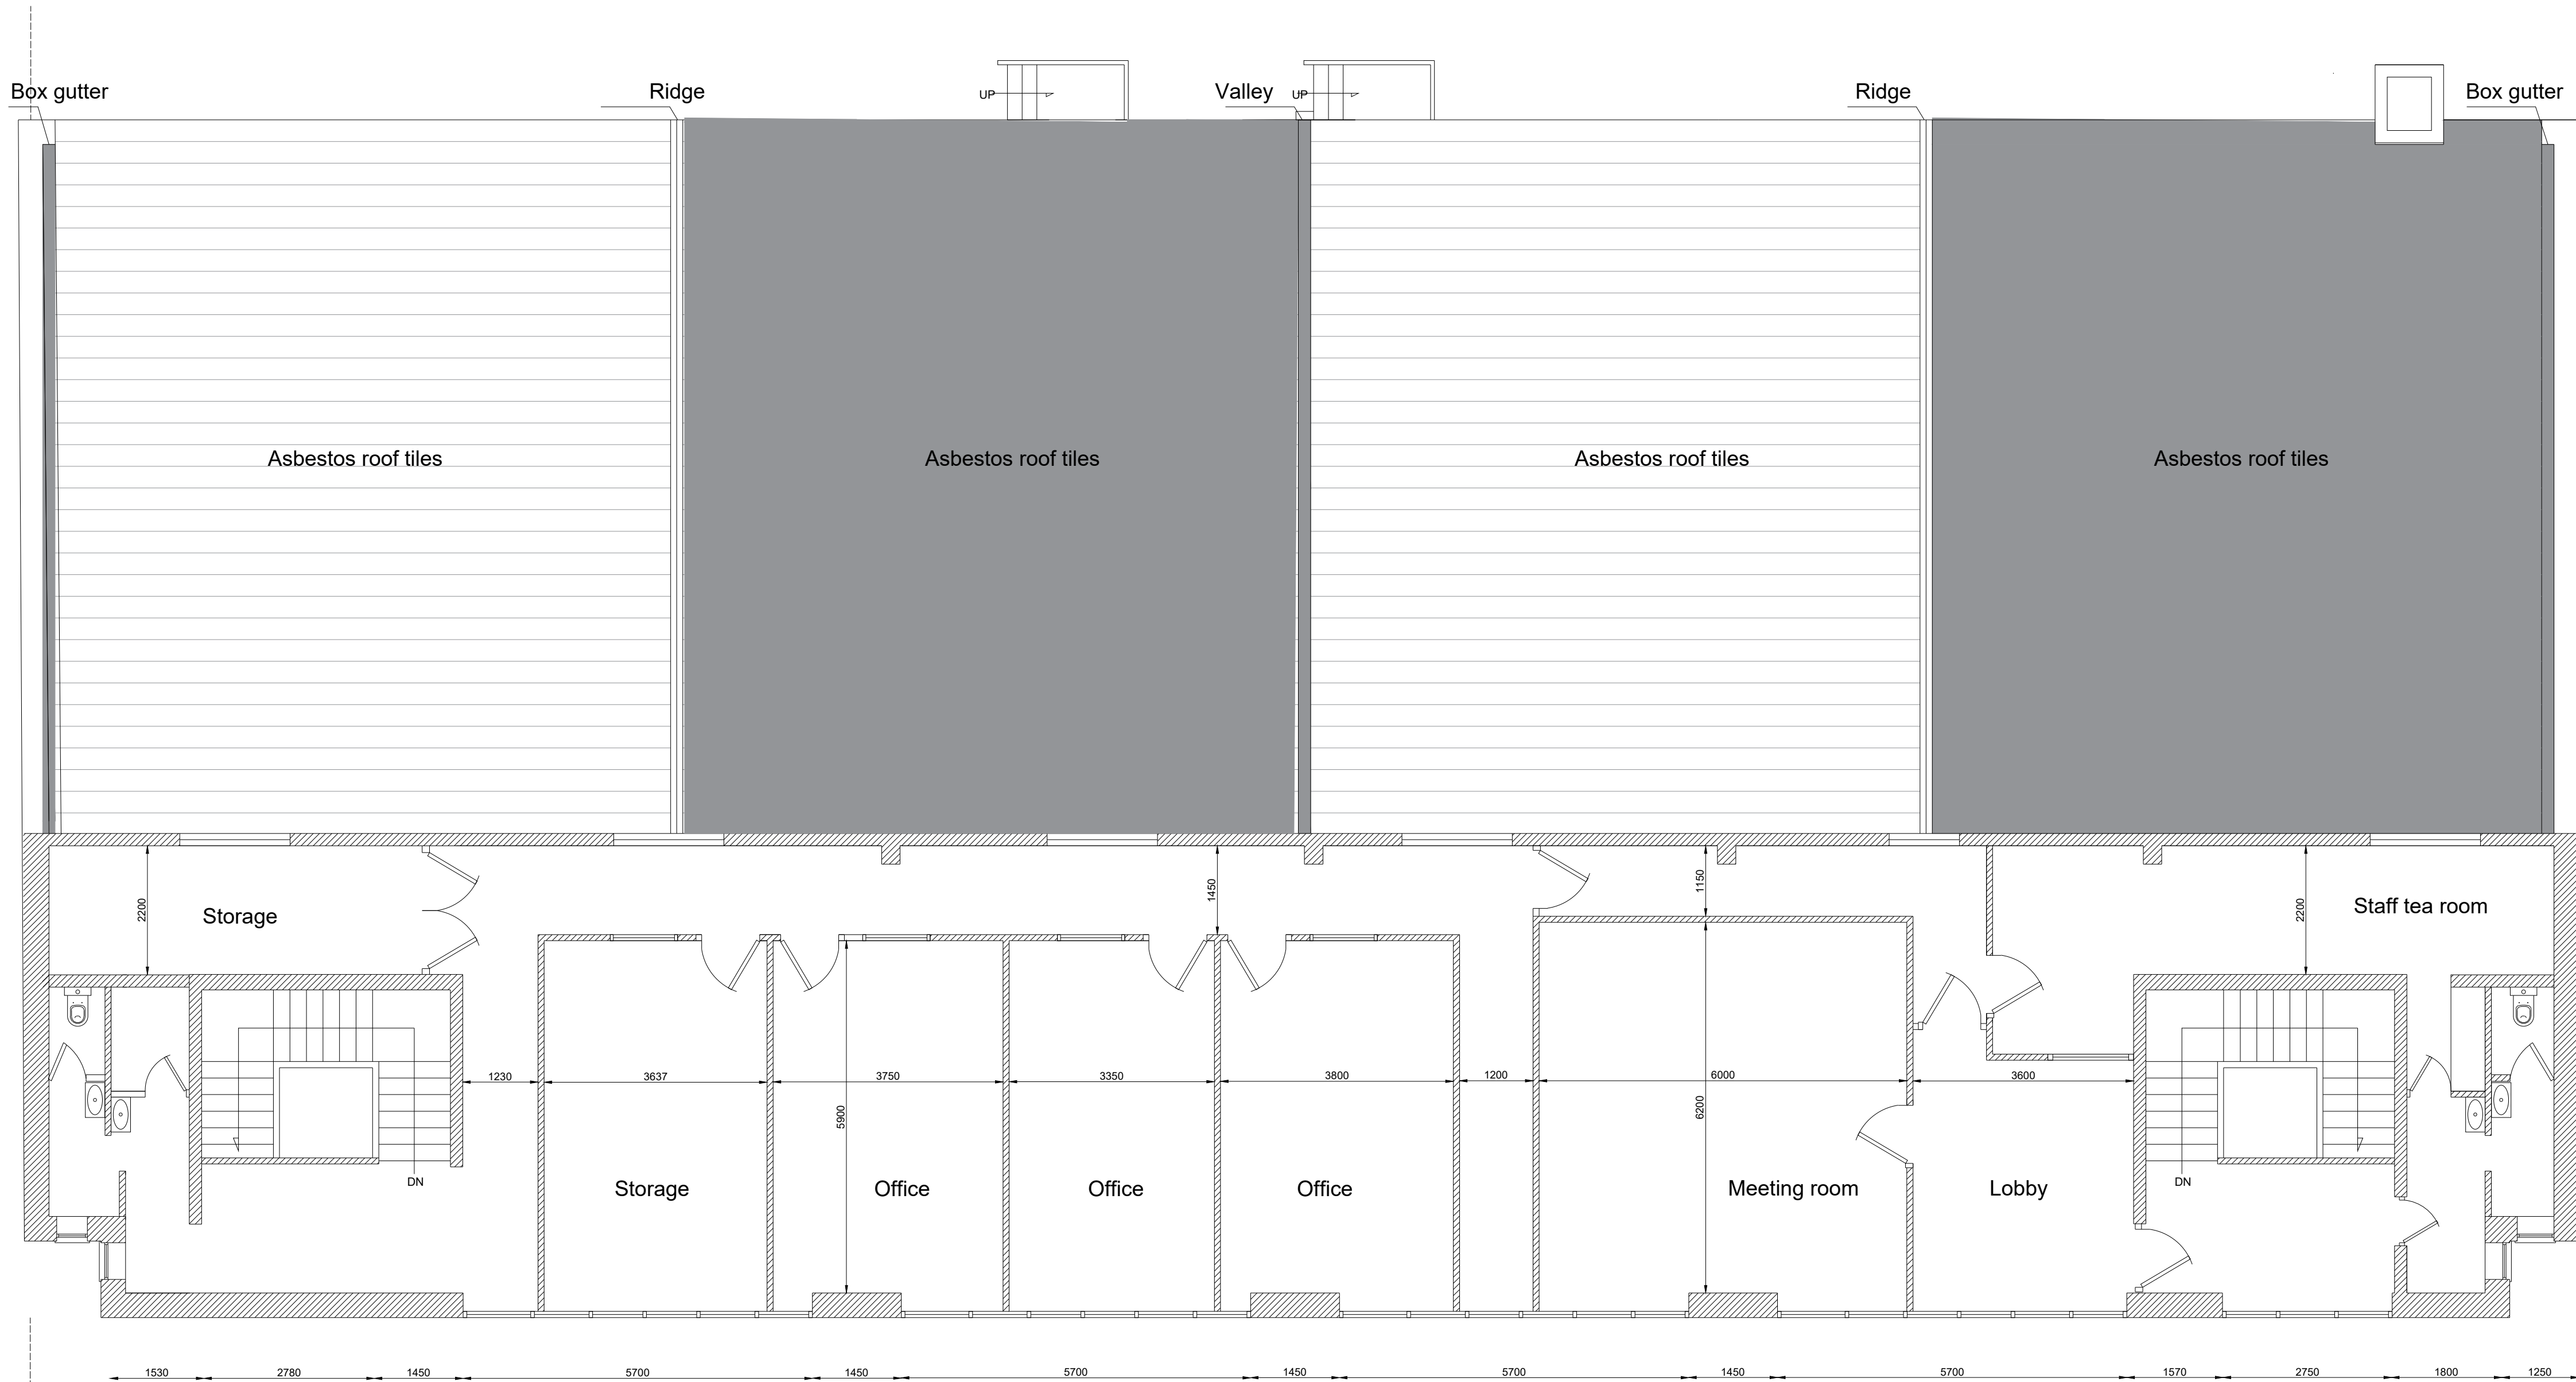


EXISTING FIRST FLOOR

First issue 05/09/25

A

no. revision date

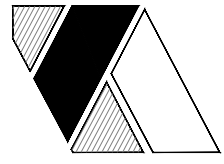

Kamha Architects

5 Mauldeth Road West,
Warrington, Manchester, M50 3WB
0181 446 2525

project:

40 Stocks Street

M6 8QJ

Cheetham Hill

Manchester

title:

Construction of New Offices at the
rear of first floor of warehouse

scale:

1:100

sheet:

A1

date:

Sep 2025


drawing status:


drawing no:

AL.03

rev:

-

 

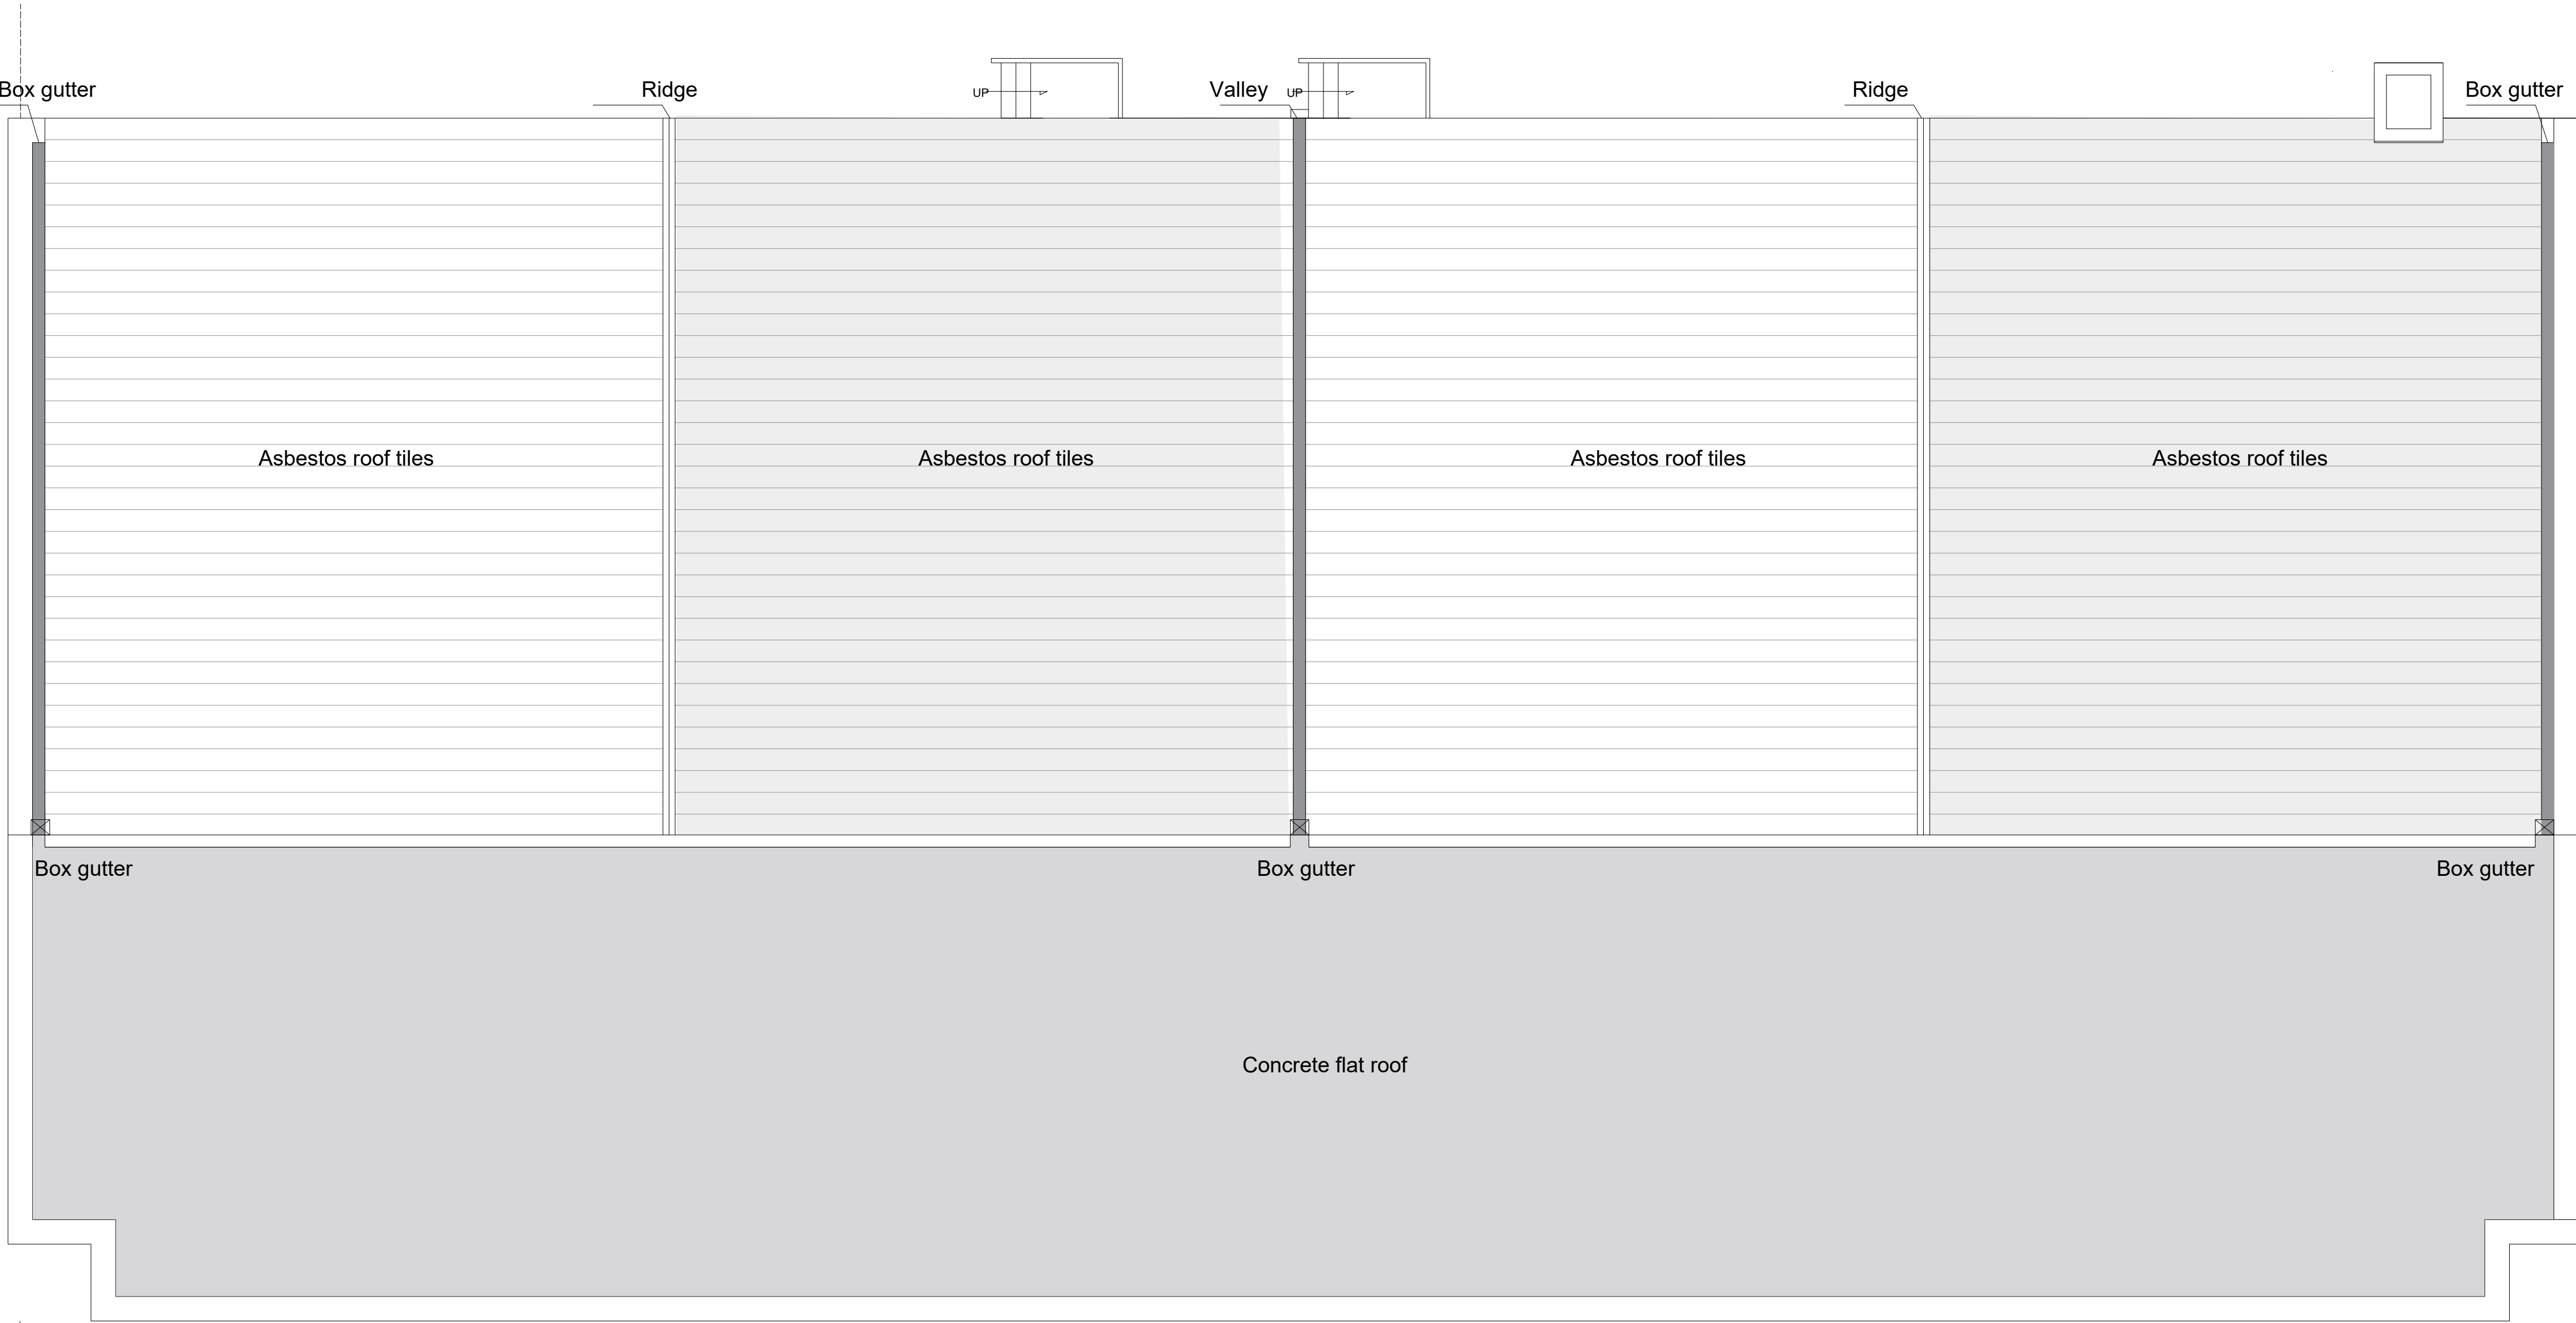

EXISTING ROOF PLAN

- First issue05/09/25

A

no.	revision	date



Kamha Architects
5 Mauldeth Road West,
Wilmington, Manchester, M20 2NB
0161 446 2525

project:
40 Stocks Street
M8 8QU
Cheetham Hill
Manchester

title:
Construction of New Offices at the
rear of first floor of warehouse

scale:	sheet:	date:
1:100	A1	Sep 2025


drawing status:


drawing no:

AL.05


rev:

-

 

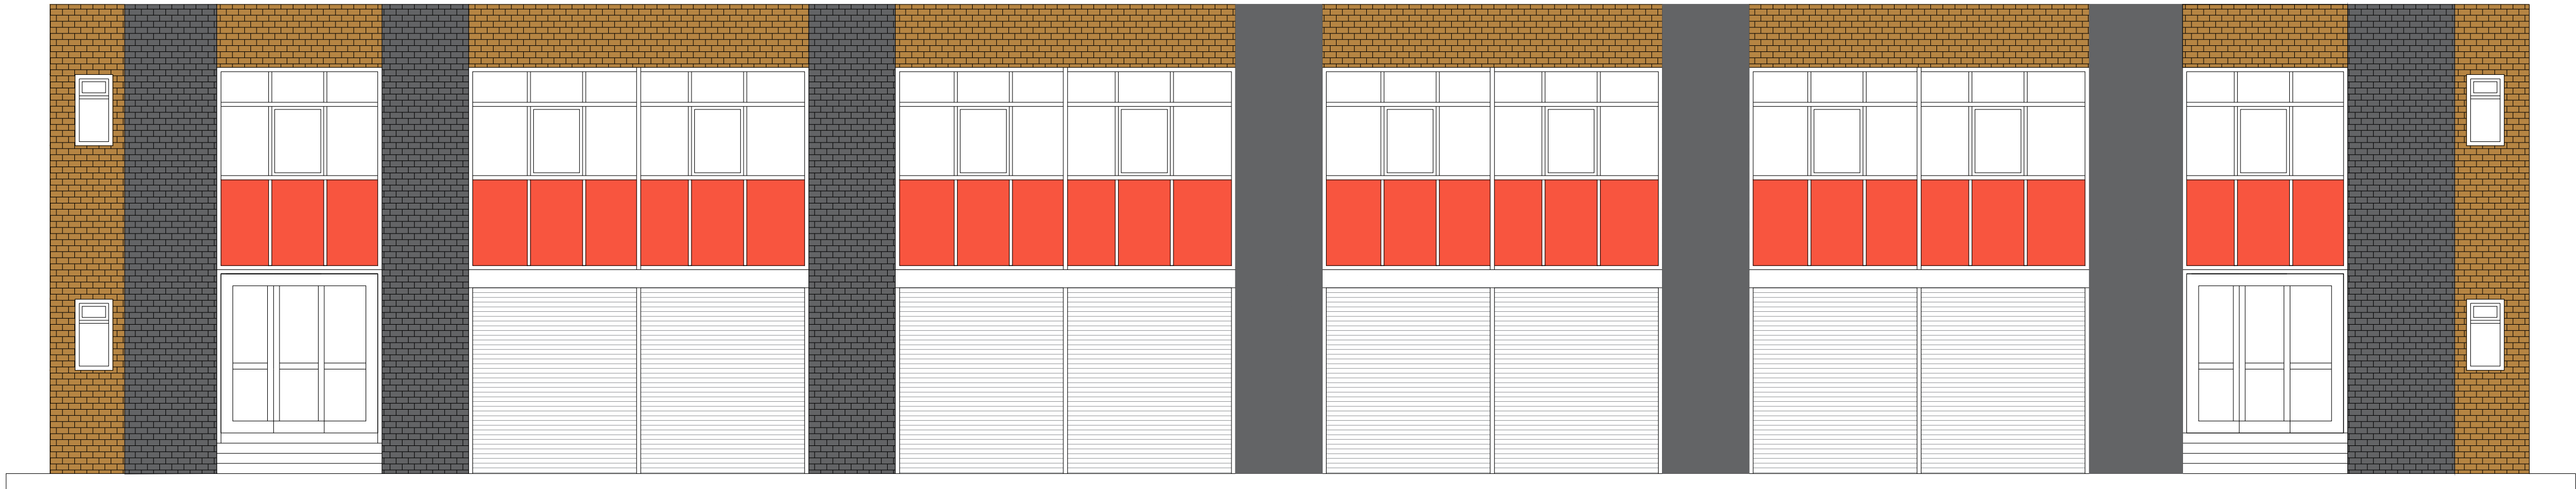

EXISTING FRONT ELEVATION

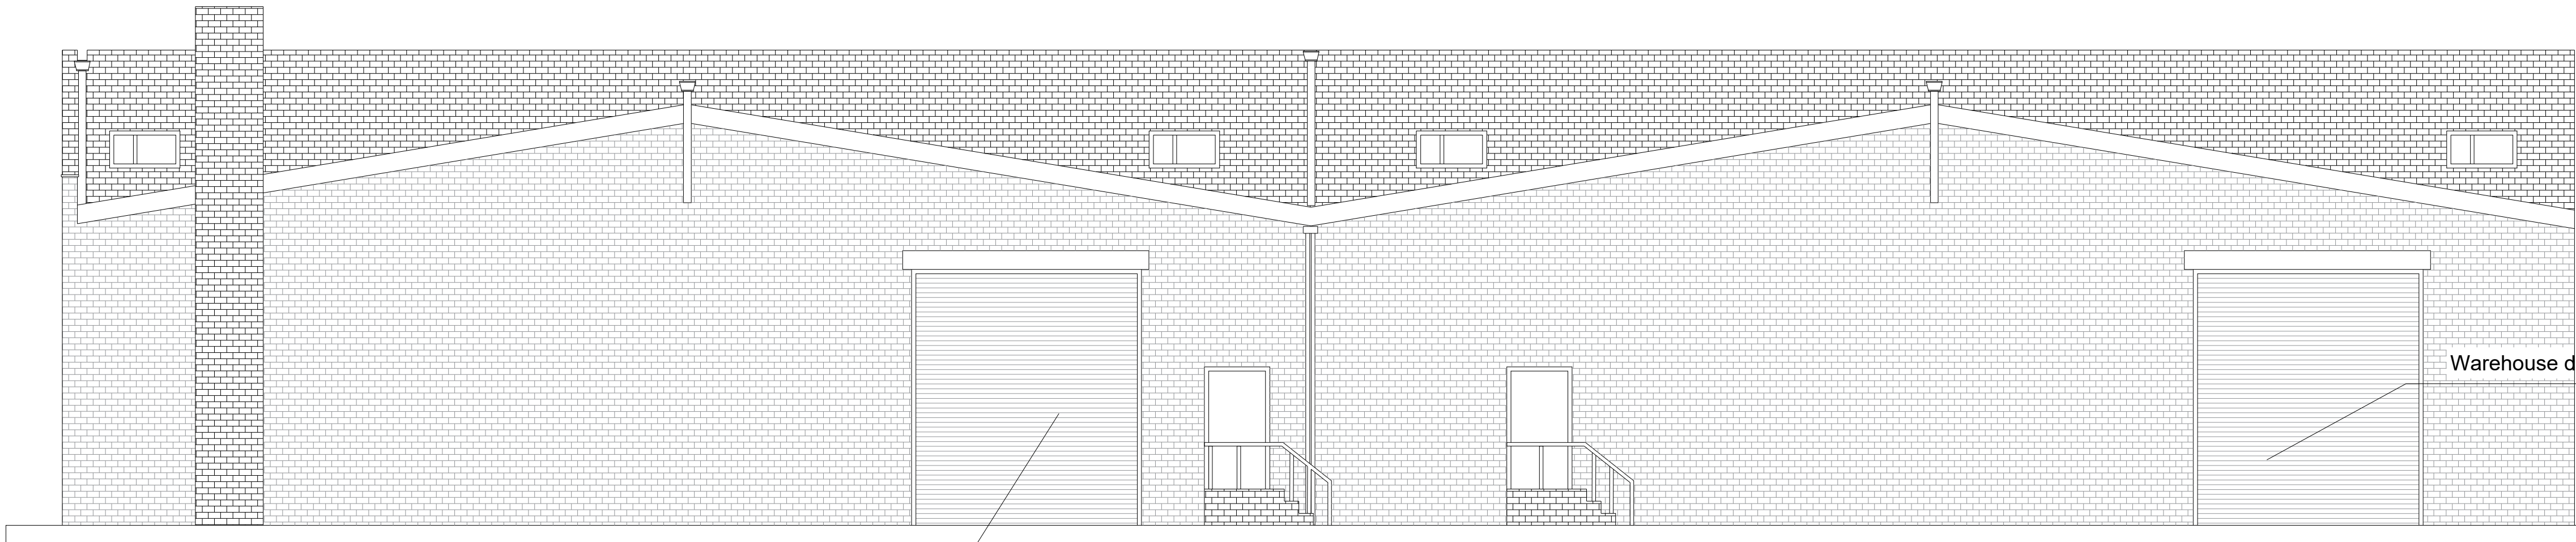

EXISTING REAR ELEVATION

Former warehouse entrance has been bricked up

Warehouse delivery for loading and unloading

First Issue 05/09/25
A

no. revision date



Kamha Architects

3 Mauldeth Road West
Widlington, Manchester, M20 3AB
0161 446 2325

project:
40 Stocks Street
M8 8QJ
Cheetham Hill
Manchester


title:
Construction of New Offices at the
rear of first floor of warehouse

scale: sheet: date:
1:100 A1 Sep 2025


Drawing status:

Drawing no.
AL.08

rev:
-

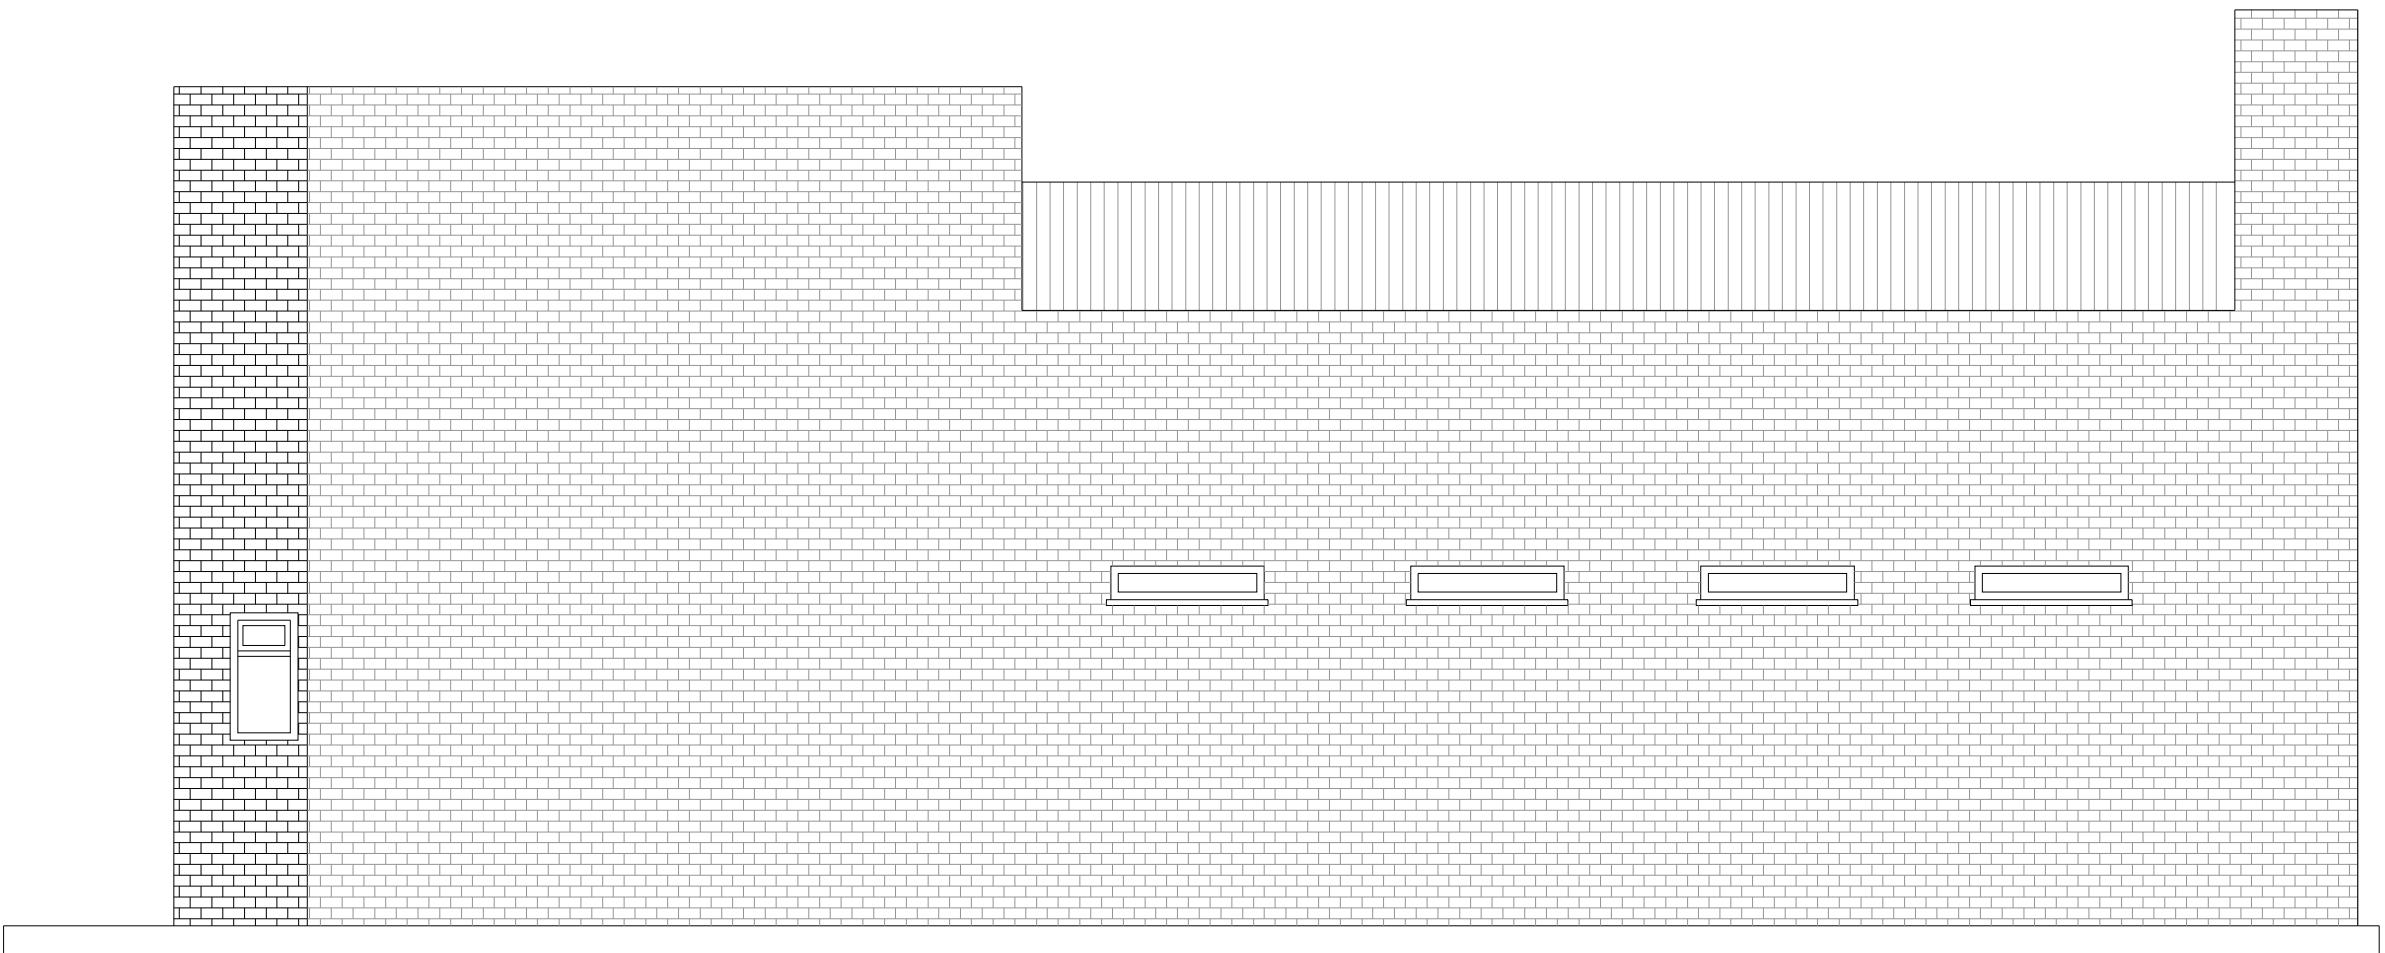

EXISTING SIDE ELEVATION

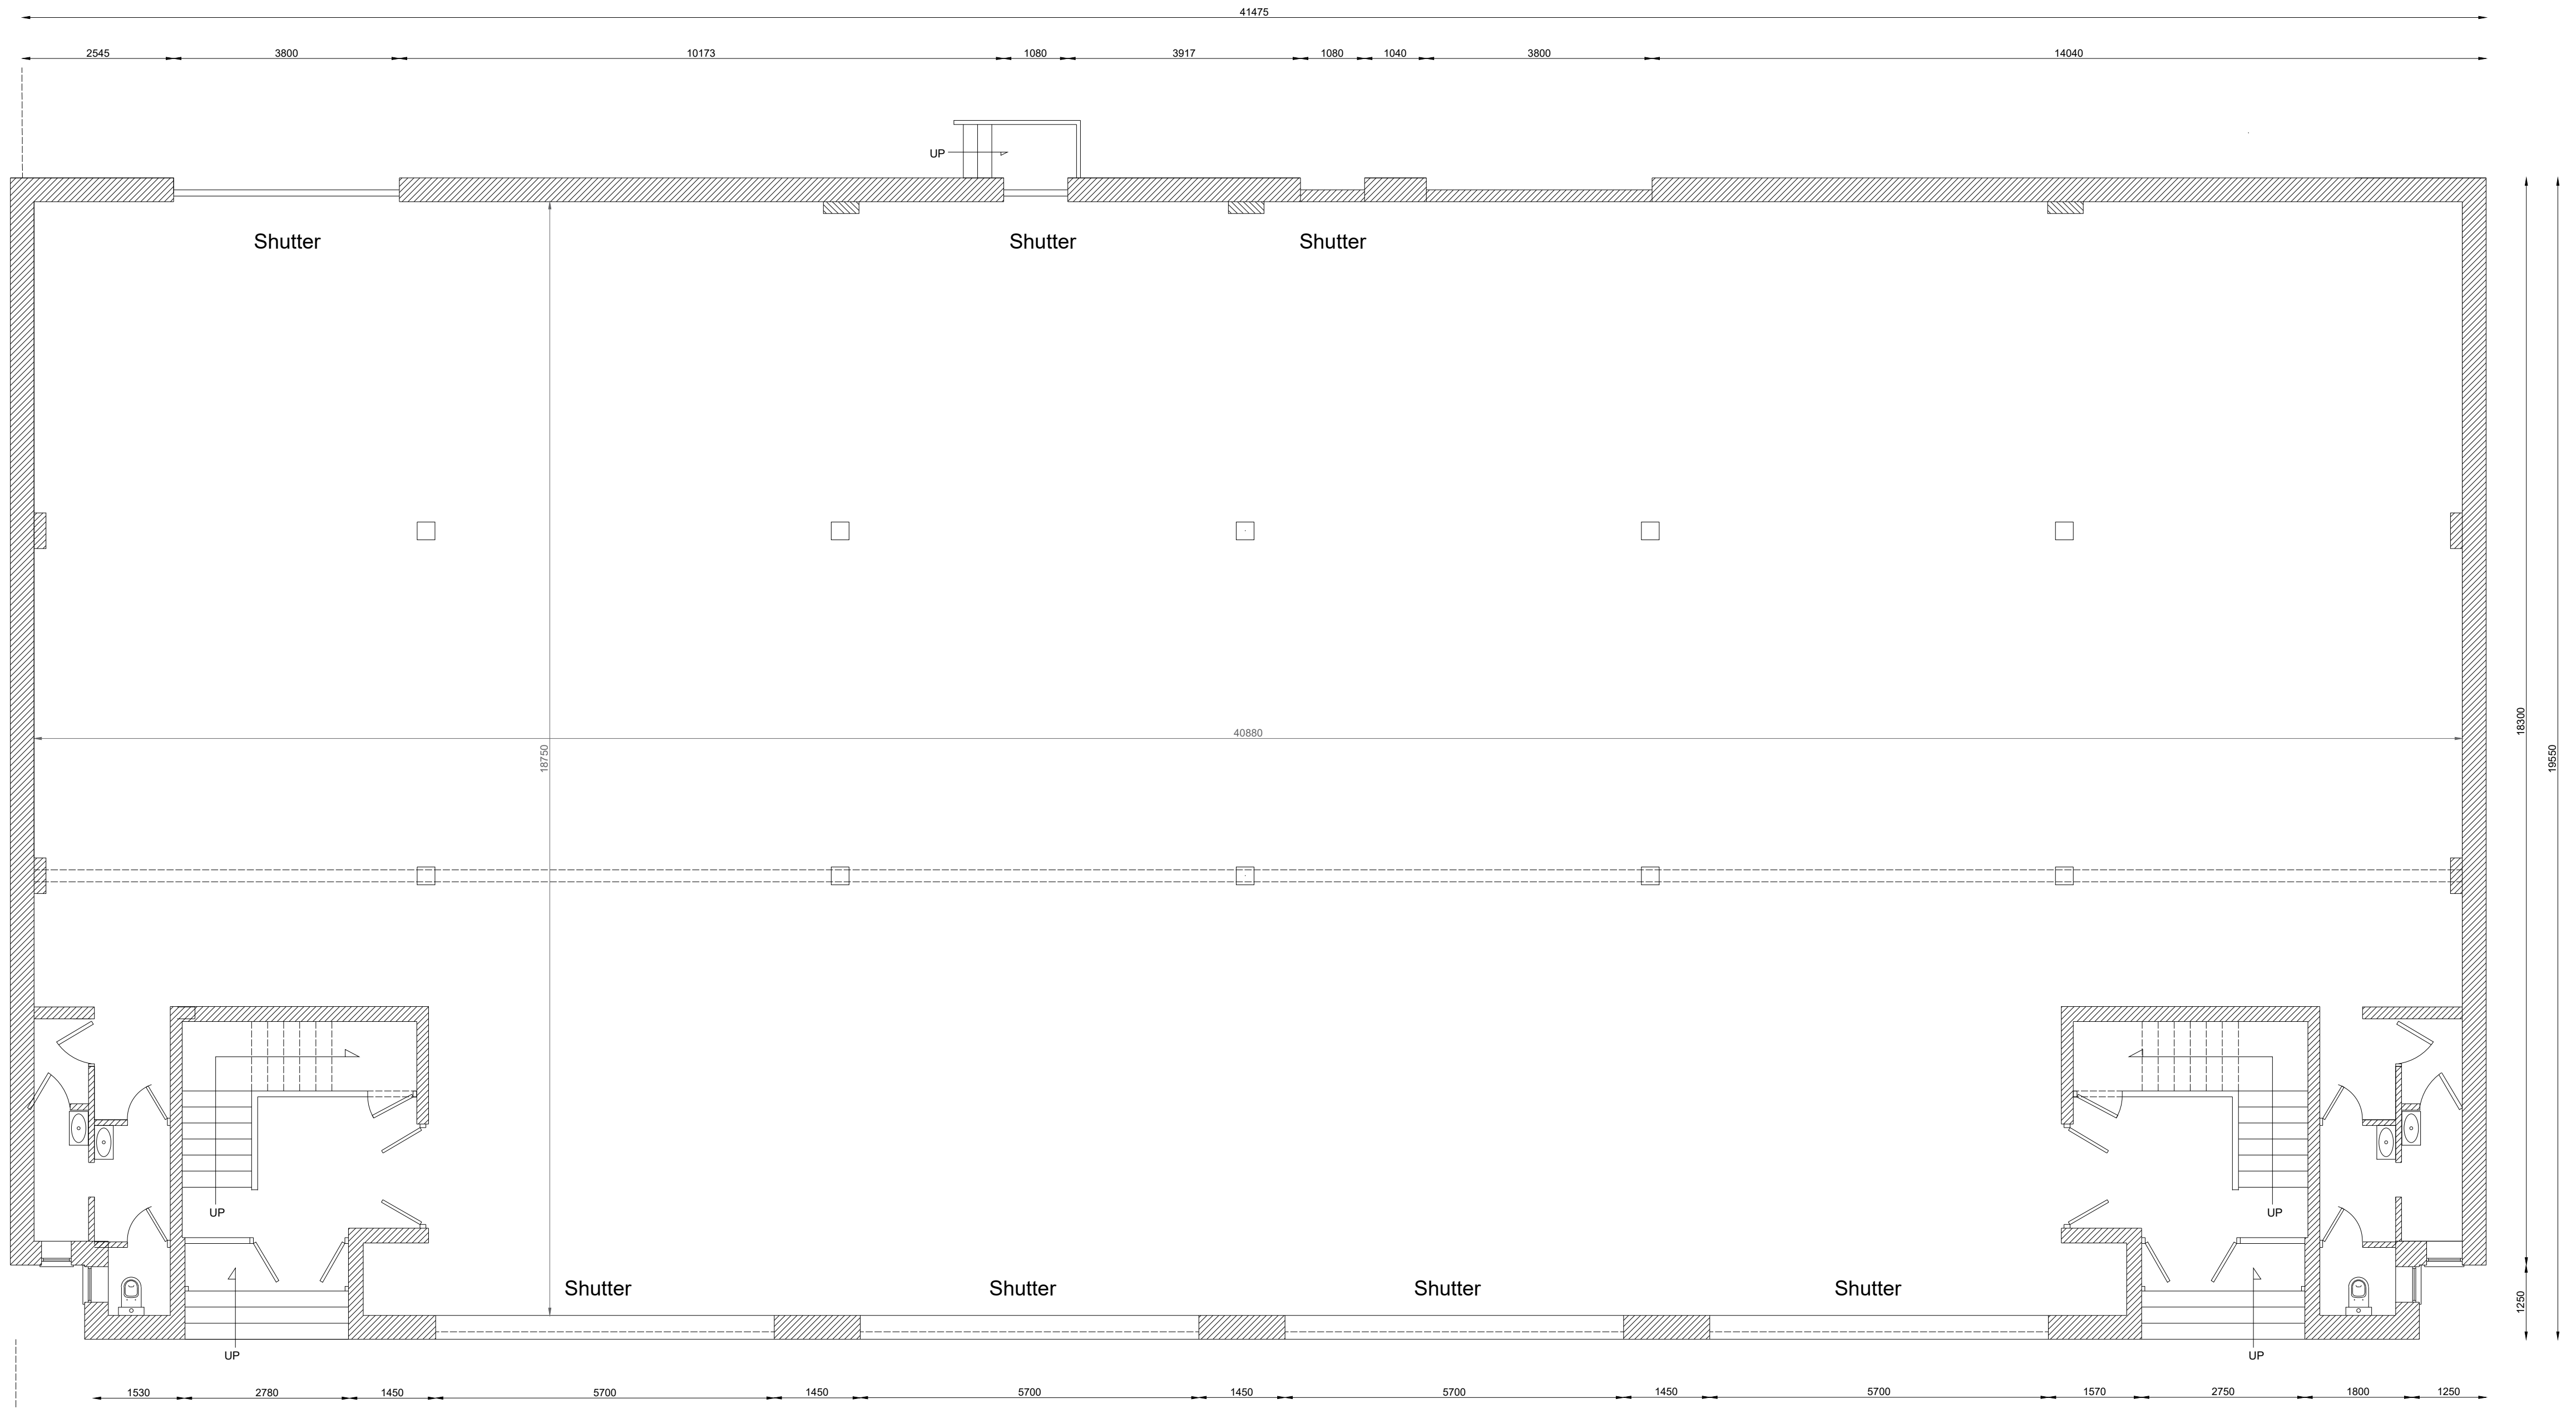

PROPOSED GROUND FLOOR

First Issue 05/09/25
A



Kamha Architects
5 Mauldeth Road West,
Widlington, Manchester, M20 3WB
0161 440 2525

Project:
40 Stocks Street
M8 8QJ
Cheetham Hill
Manchester

Site:
Construction of New Offices at the
rear of first floor of warehouse

Scale: 1:100 Sheet: A1 Date: Sep 2025

Drawing status:

Drawing no. AL.06





PROPOSED FIRST FLOOR

First issue 05/09/25

A

no. revision date



Kamha Architects

5 Mauldeth Road West,
Warrington, Manchester, M50 3WB
0181 446 2525

project:

40 Stocks Street

M6 8QJ

Cheetham Hill

Manchester

title:

Construction of New Offices at the

rear of first floor of warehouse

scale:

1:100

A1

date:

Sep 2025


drawing status:


drawing no.

AL.07

rev:

-

 

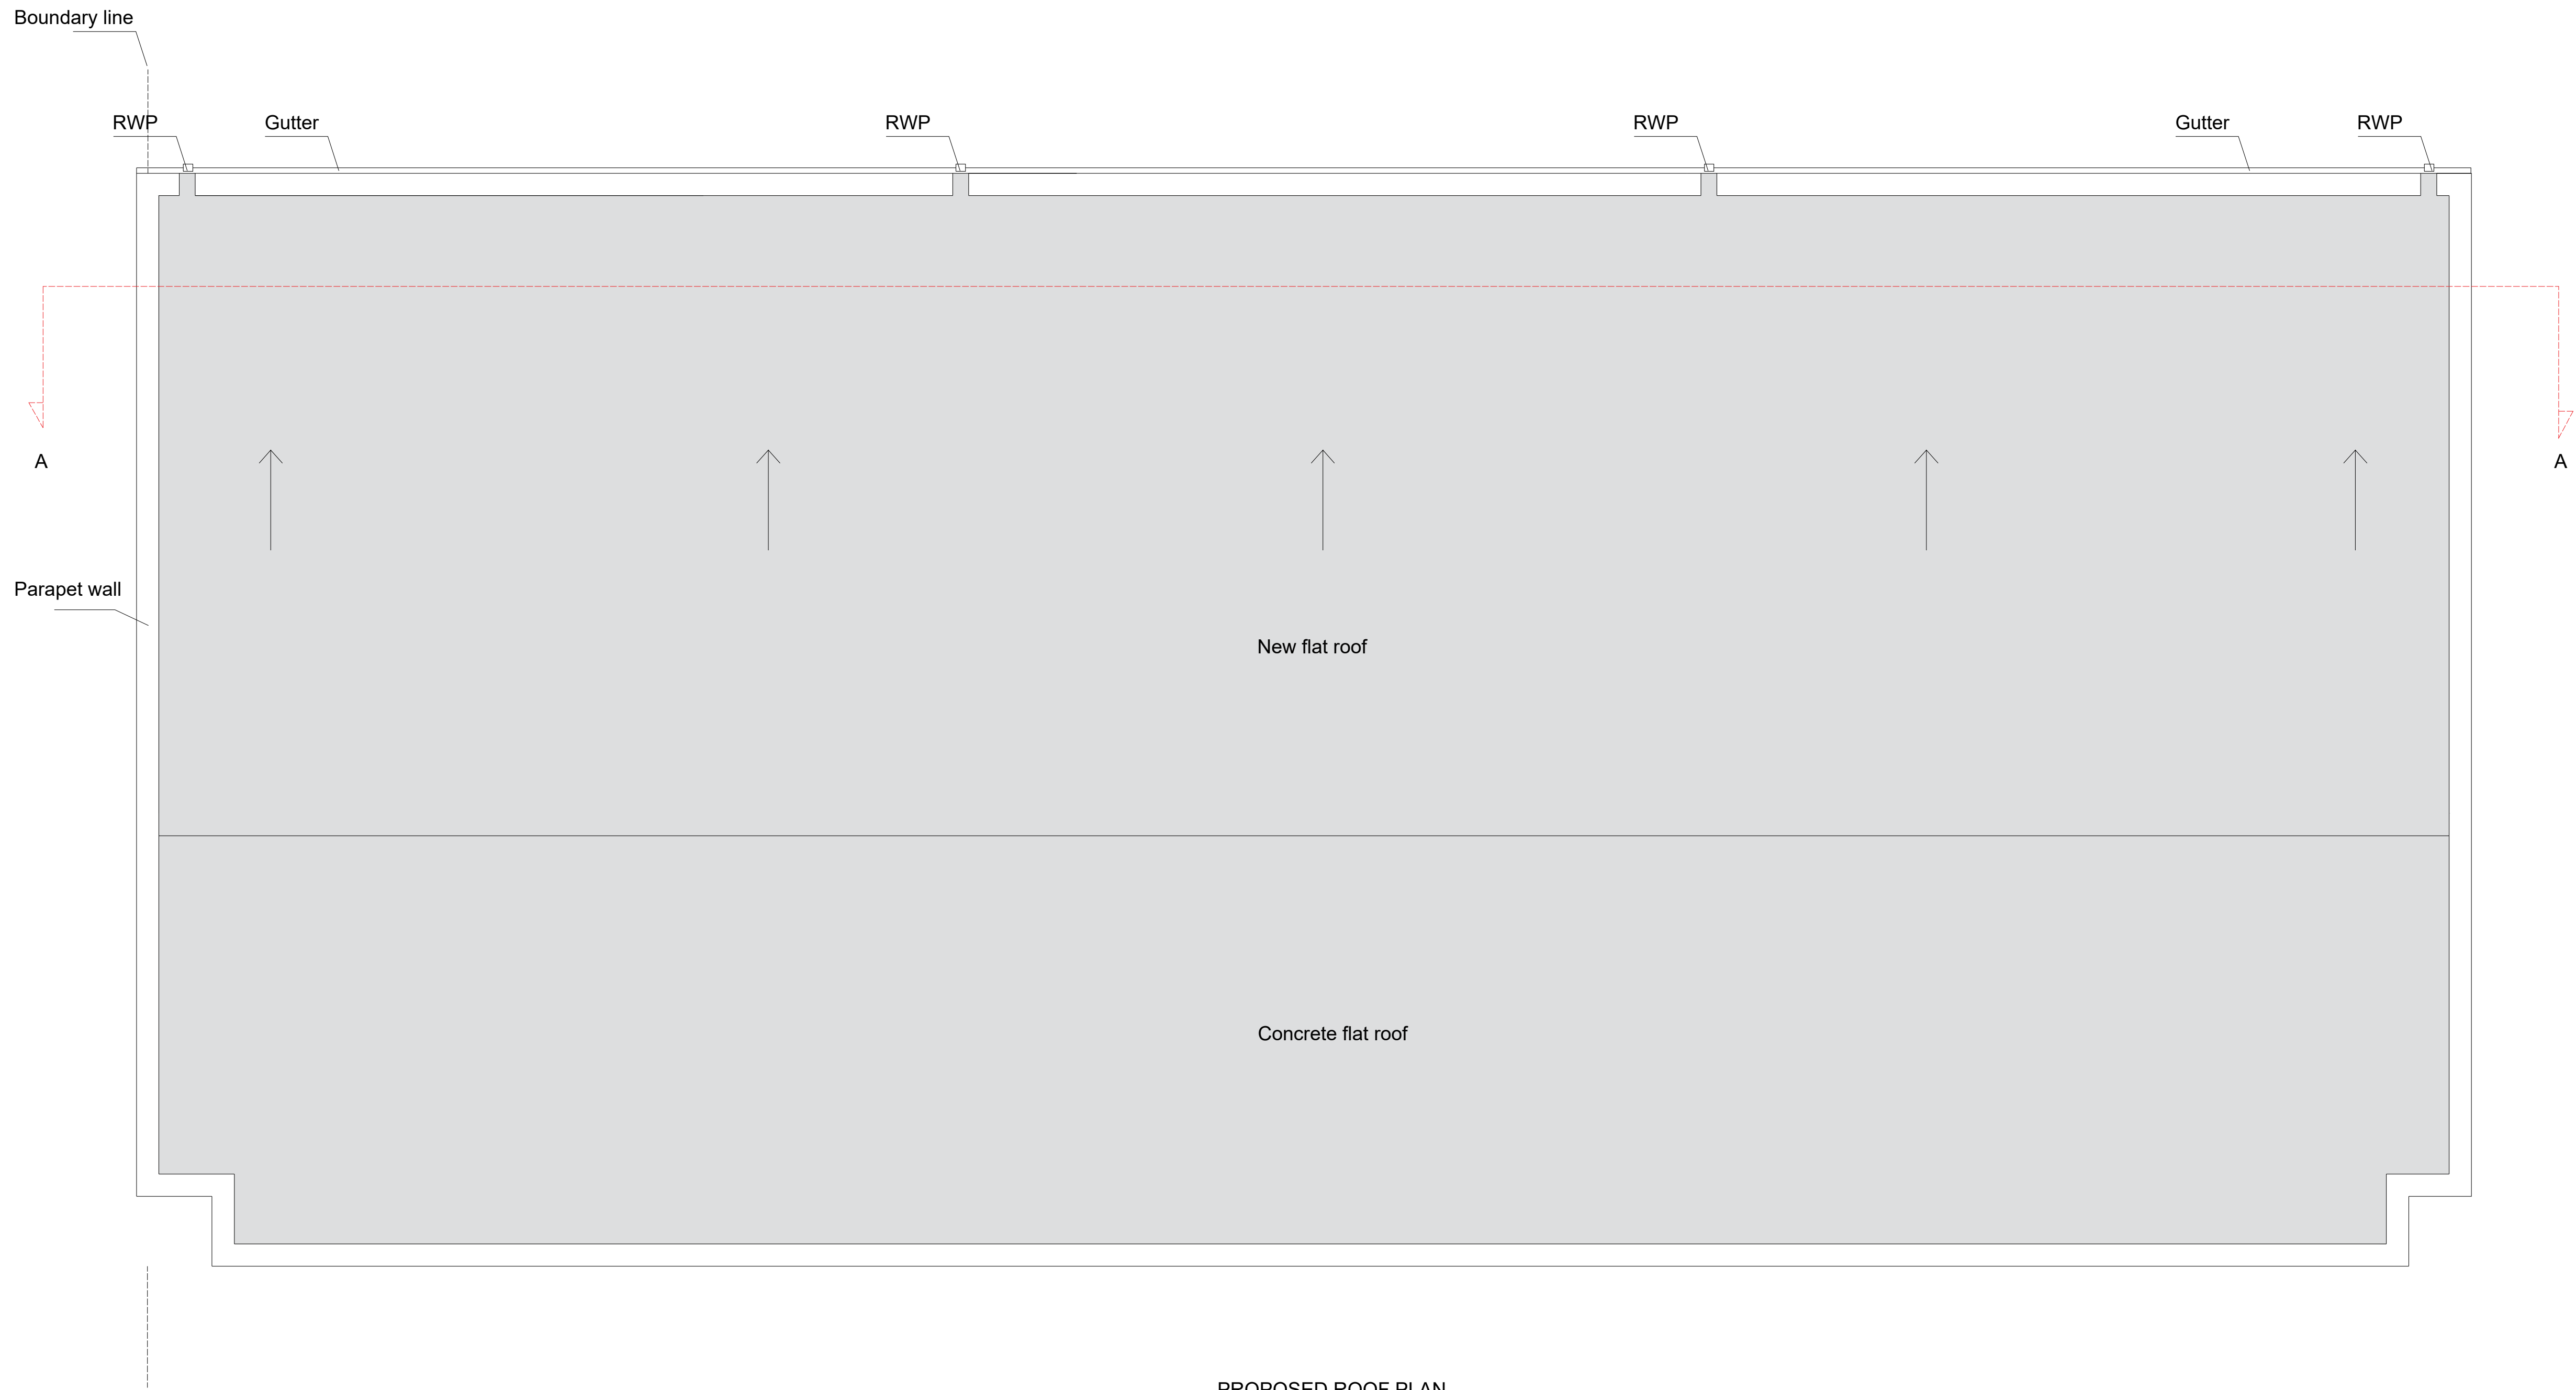

PROPOSED ROOF PLAN

- First issue05/09/25

A

no.	revision	date



Kamha Architects
5 Mauldeth Road West,
Widlington, Manchester, M20 2NB
0161 446 2525

project:

40 Stocks Street
M8 8QU
Cheetham Hill
Manchester

title:

Construction of New Offices at the
rear of first floor of warehouse

scale:

1:100

sheet:

A1

date:

Sep 2025


drawing status:

drawing no:

AL.10


rev:

-

 





PROPOSED FRONT ELEVATION

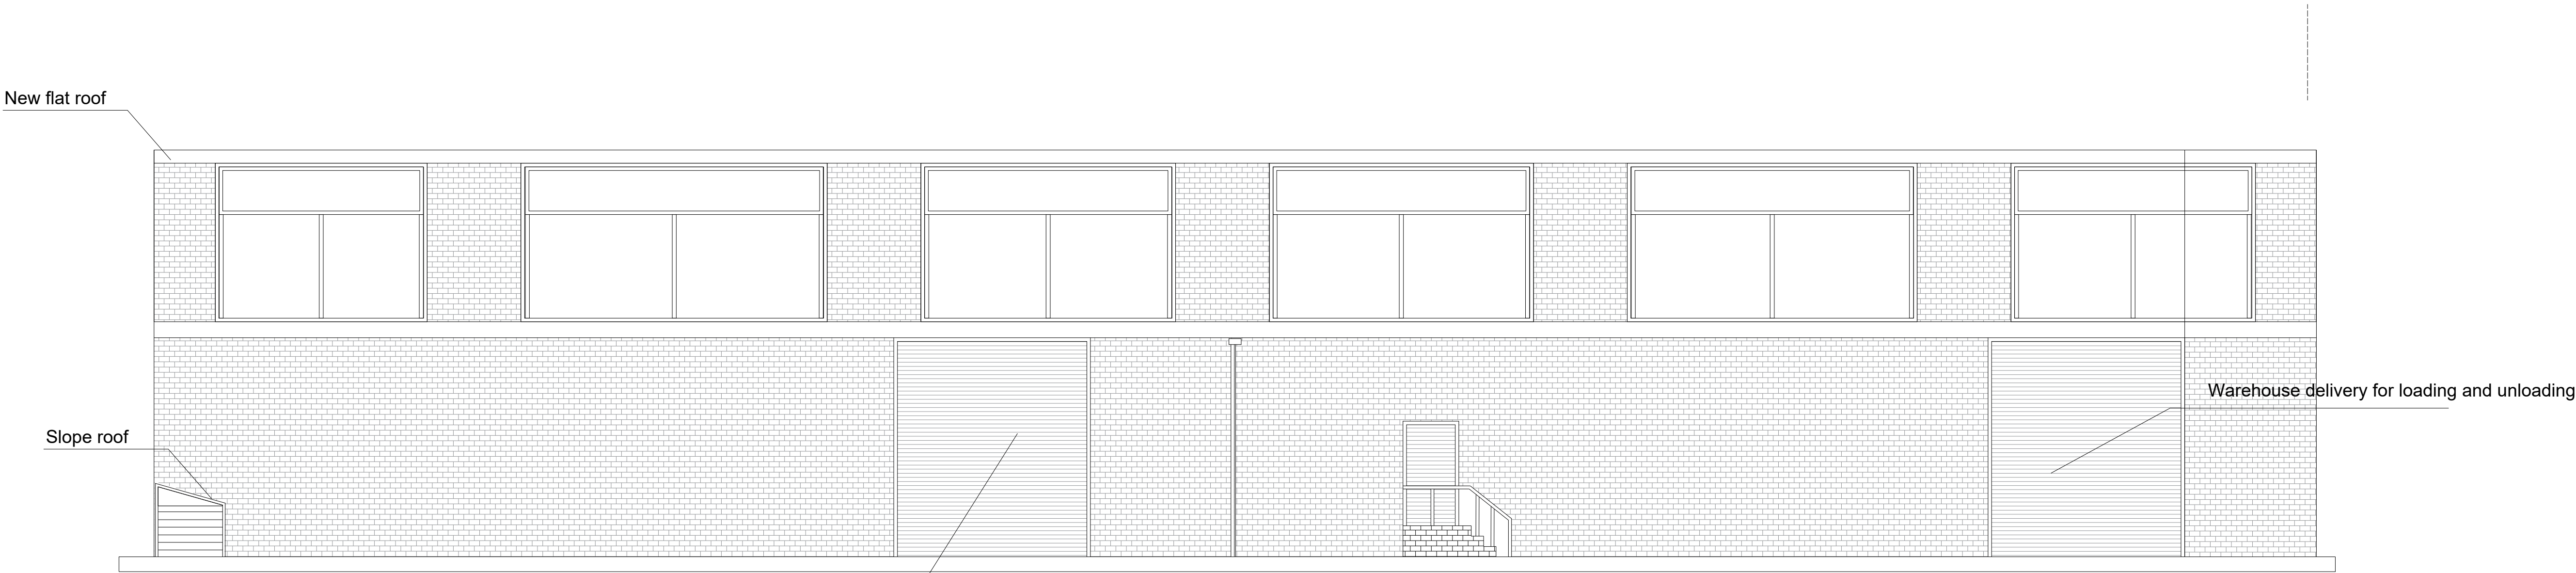


PROPOSED REAR ELEVATION

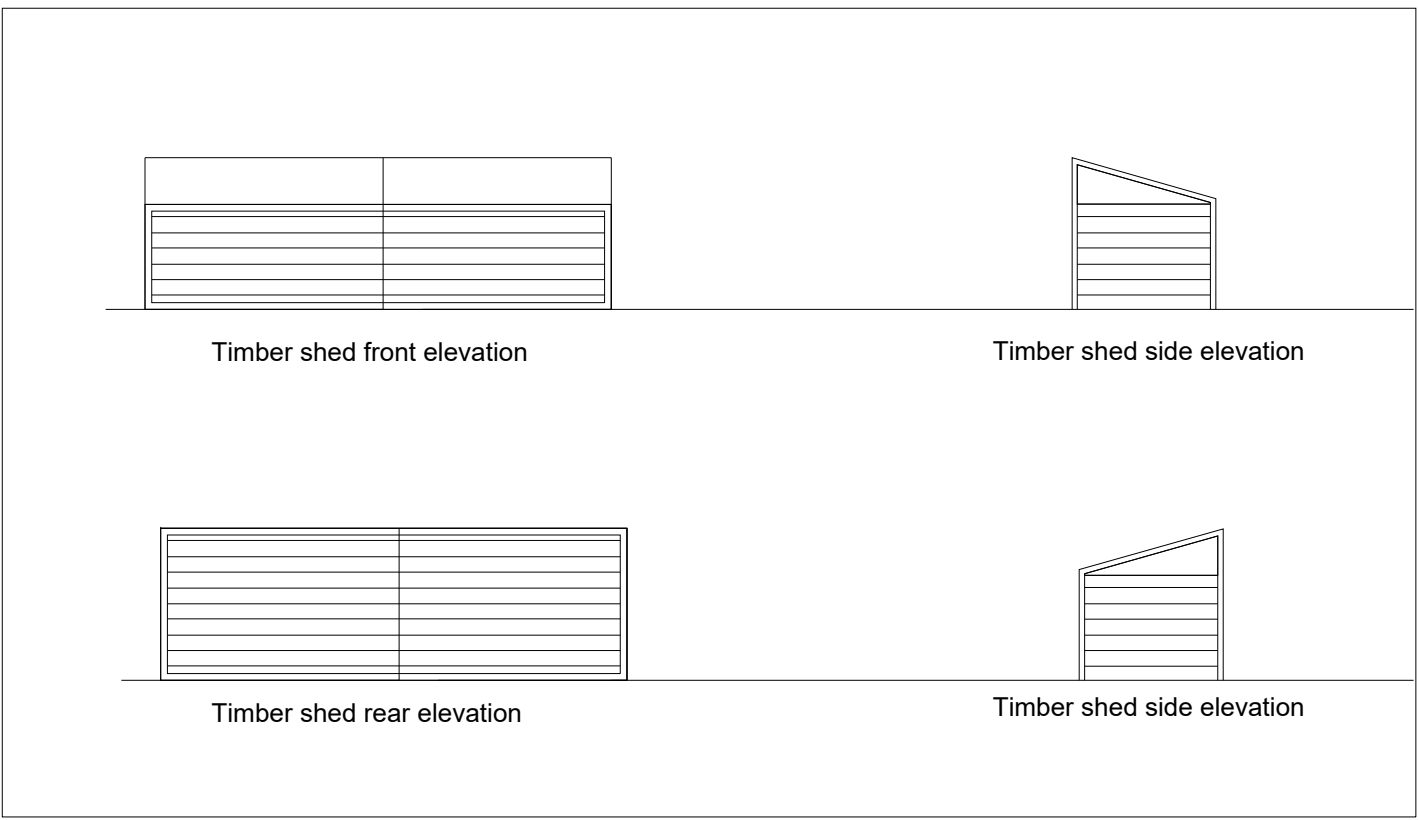


Former warehouse entrance has been bricked up

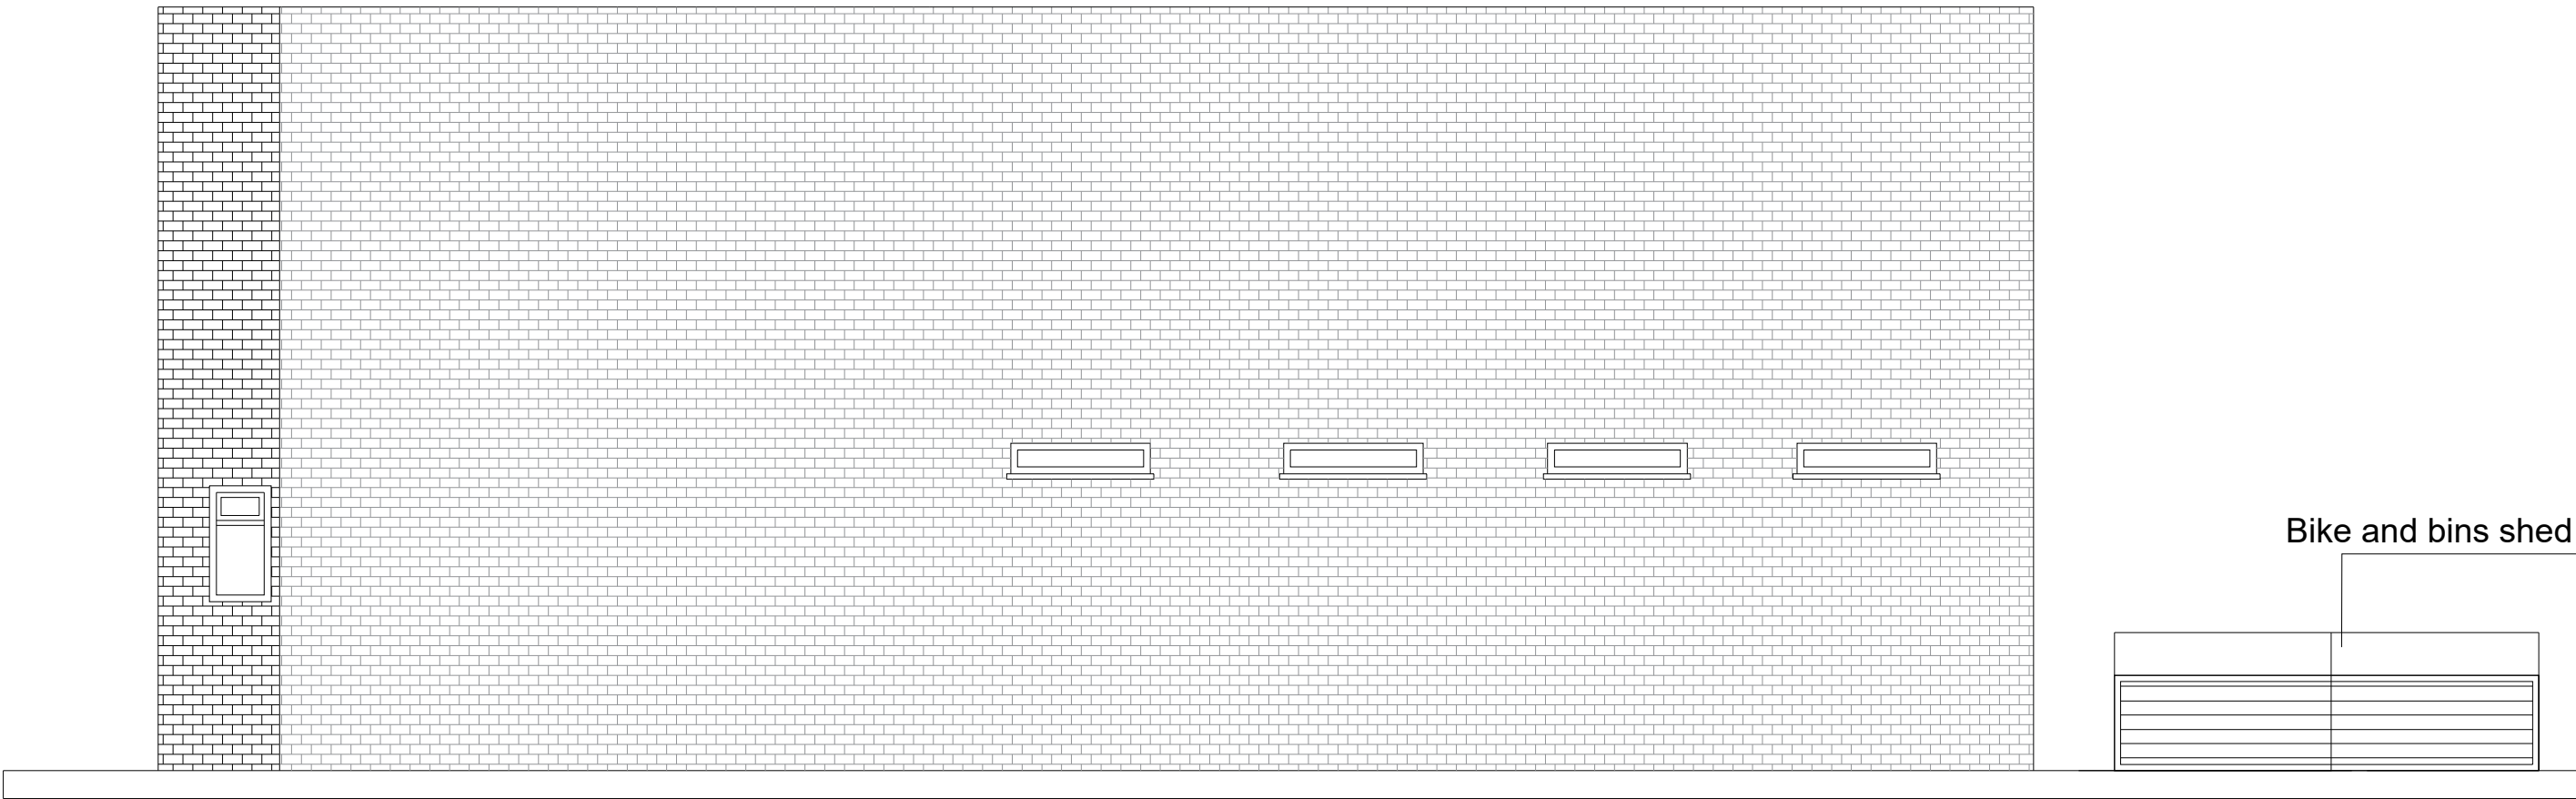

PROPOSED SIDE ELEVATION

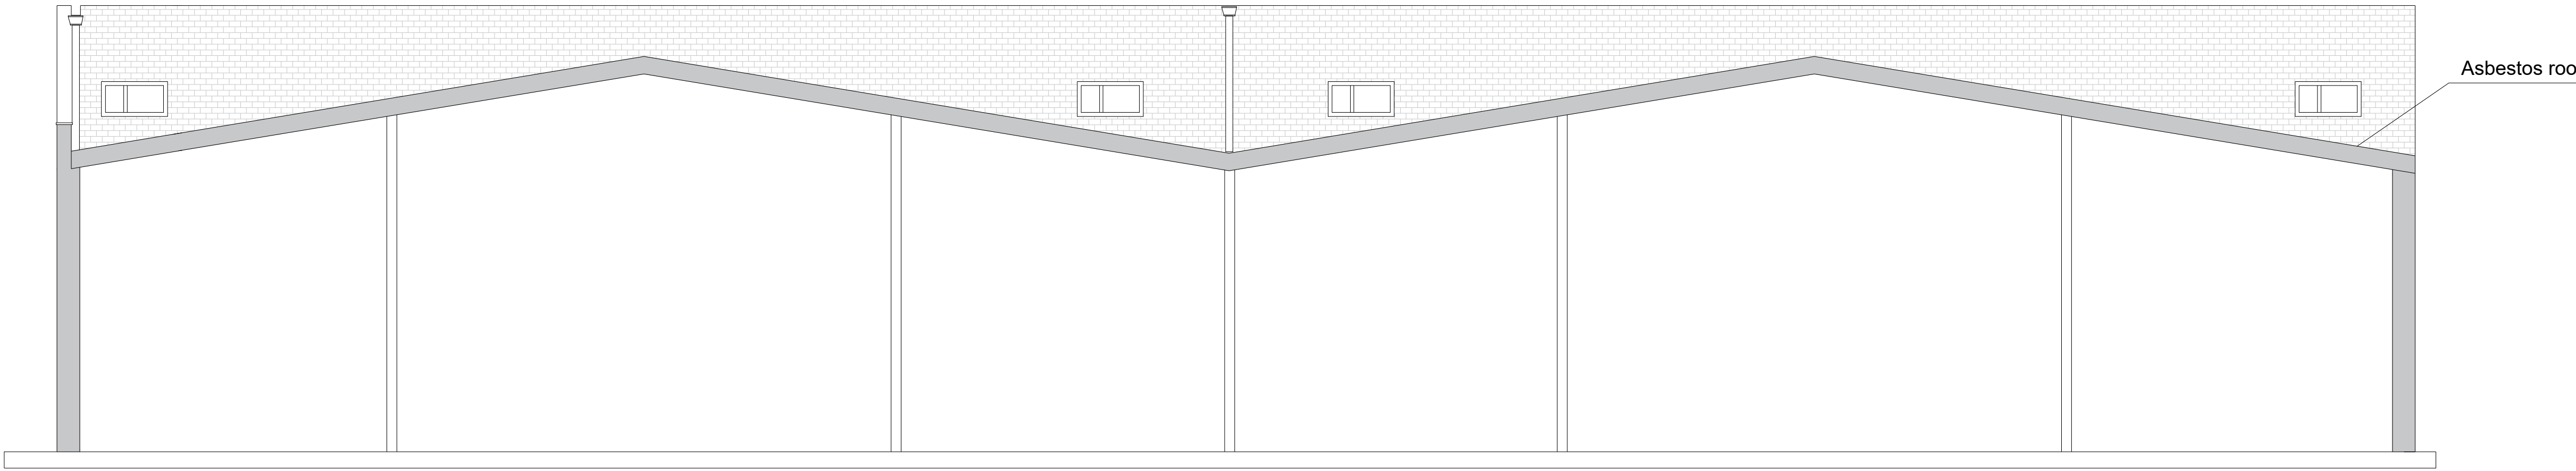

EXISTING SECTION

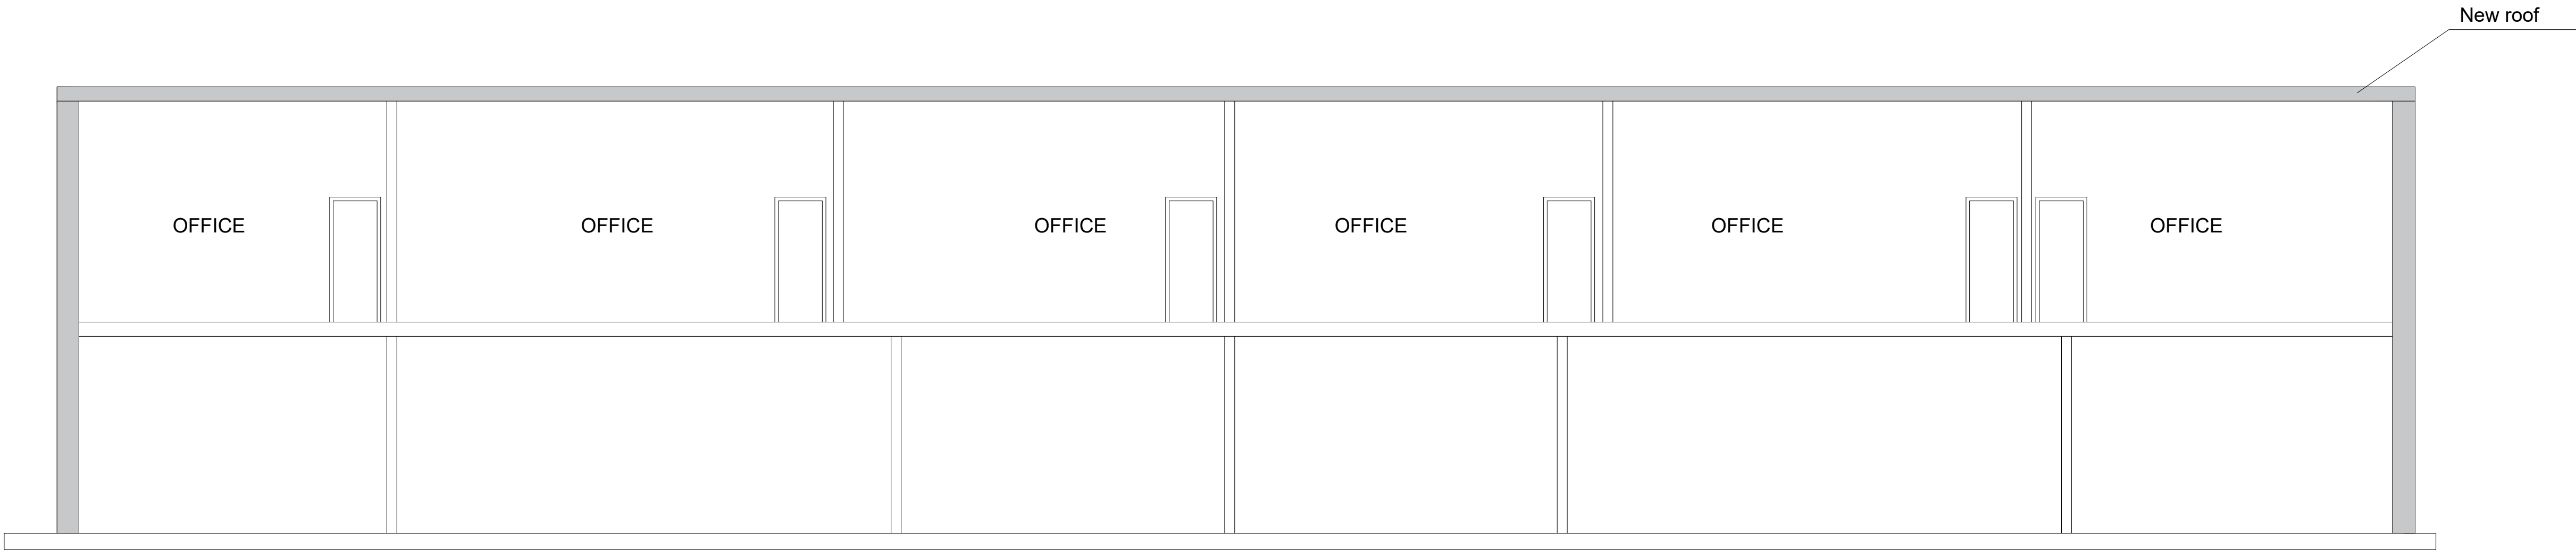

PROPOSED SECTION AA

- First issue 05/09/25

no. revision date



Kamha Architects

5 Mauldeth Road West,
Widlington, Manchester, M20 2NB
0161 446 2525

project:

40 Stocks Street
M8 8QU
Cheetham Hill
Manchester

title:

Construction of New Offices at the
rear of first floor of warehouse

scale:

1:100 A1 Sep 2025


drawing status:

drawing no:


AL.11

rev:

-

 

-	First issue	05/09/25
A		
no.	revision	date

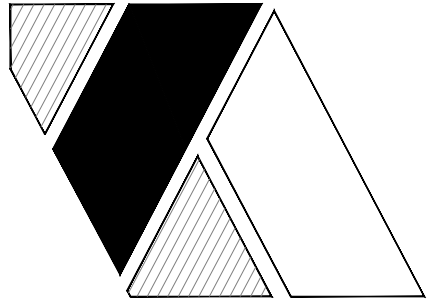

Kamha Architects

5 Mauldeth Road West,
Withington, Manchester, M20 3WB
0161 446 2525

project:
40 Stocks Street
M8 8QI
Cheetham Hill
Manchester


title:

Construction of New Offices at the
rear of first floor of warehouse

scale:	sheet:	date:
1:200	A1	Sep 2025

drawing status:

drawing no:	rev:
AL.12	-

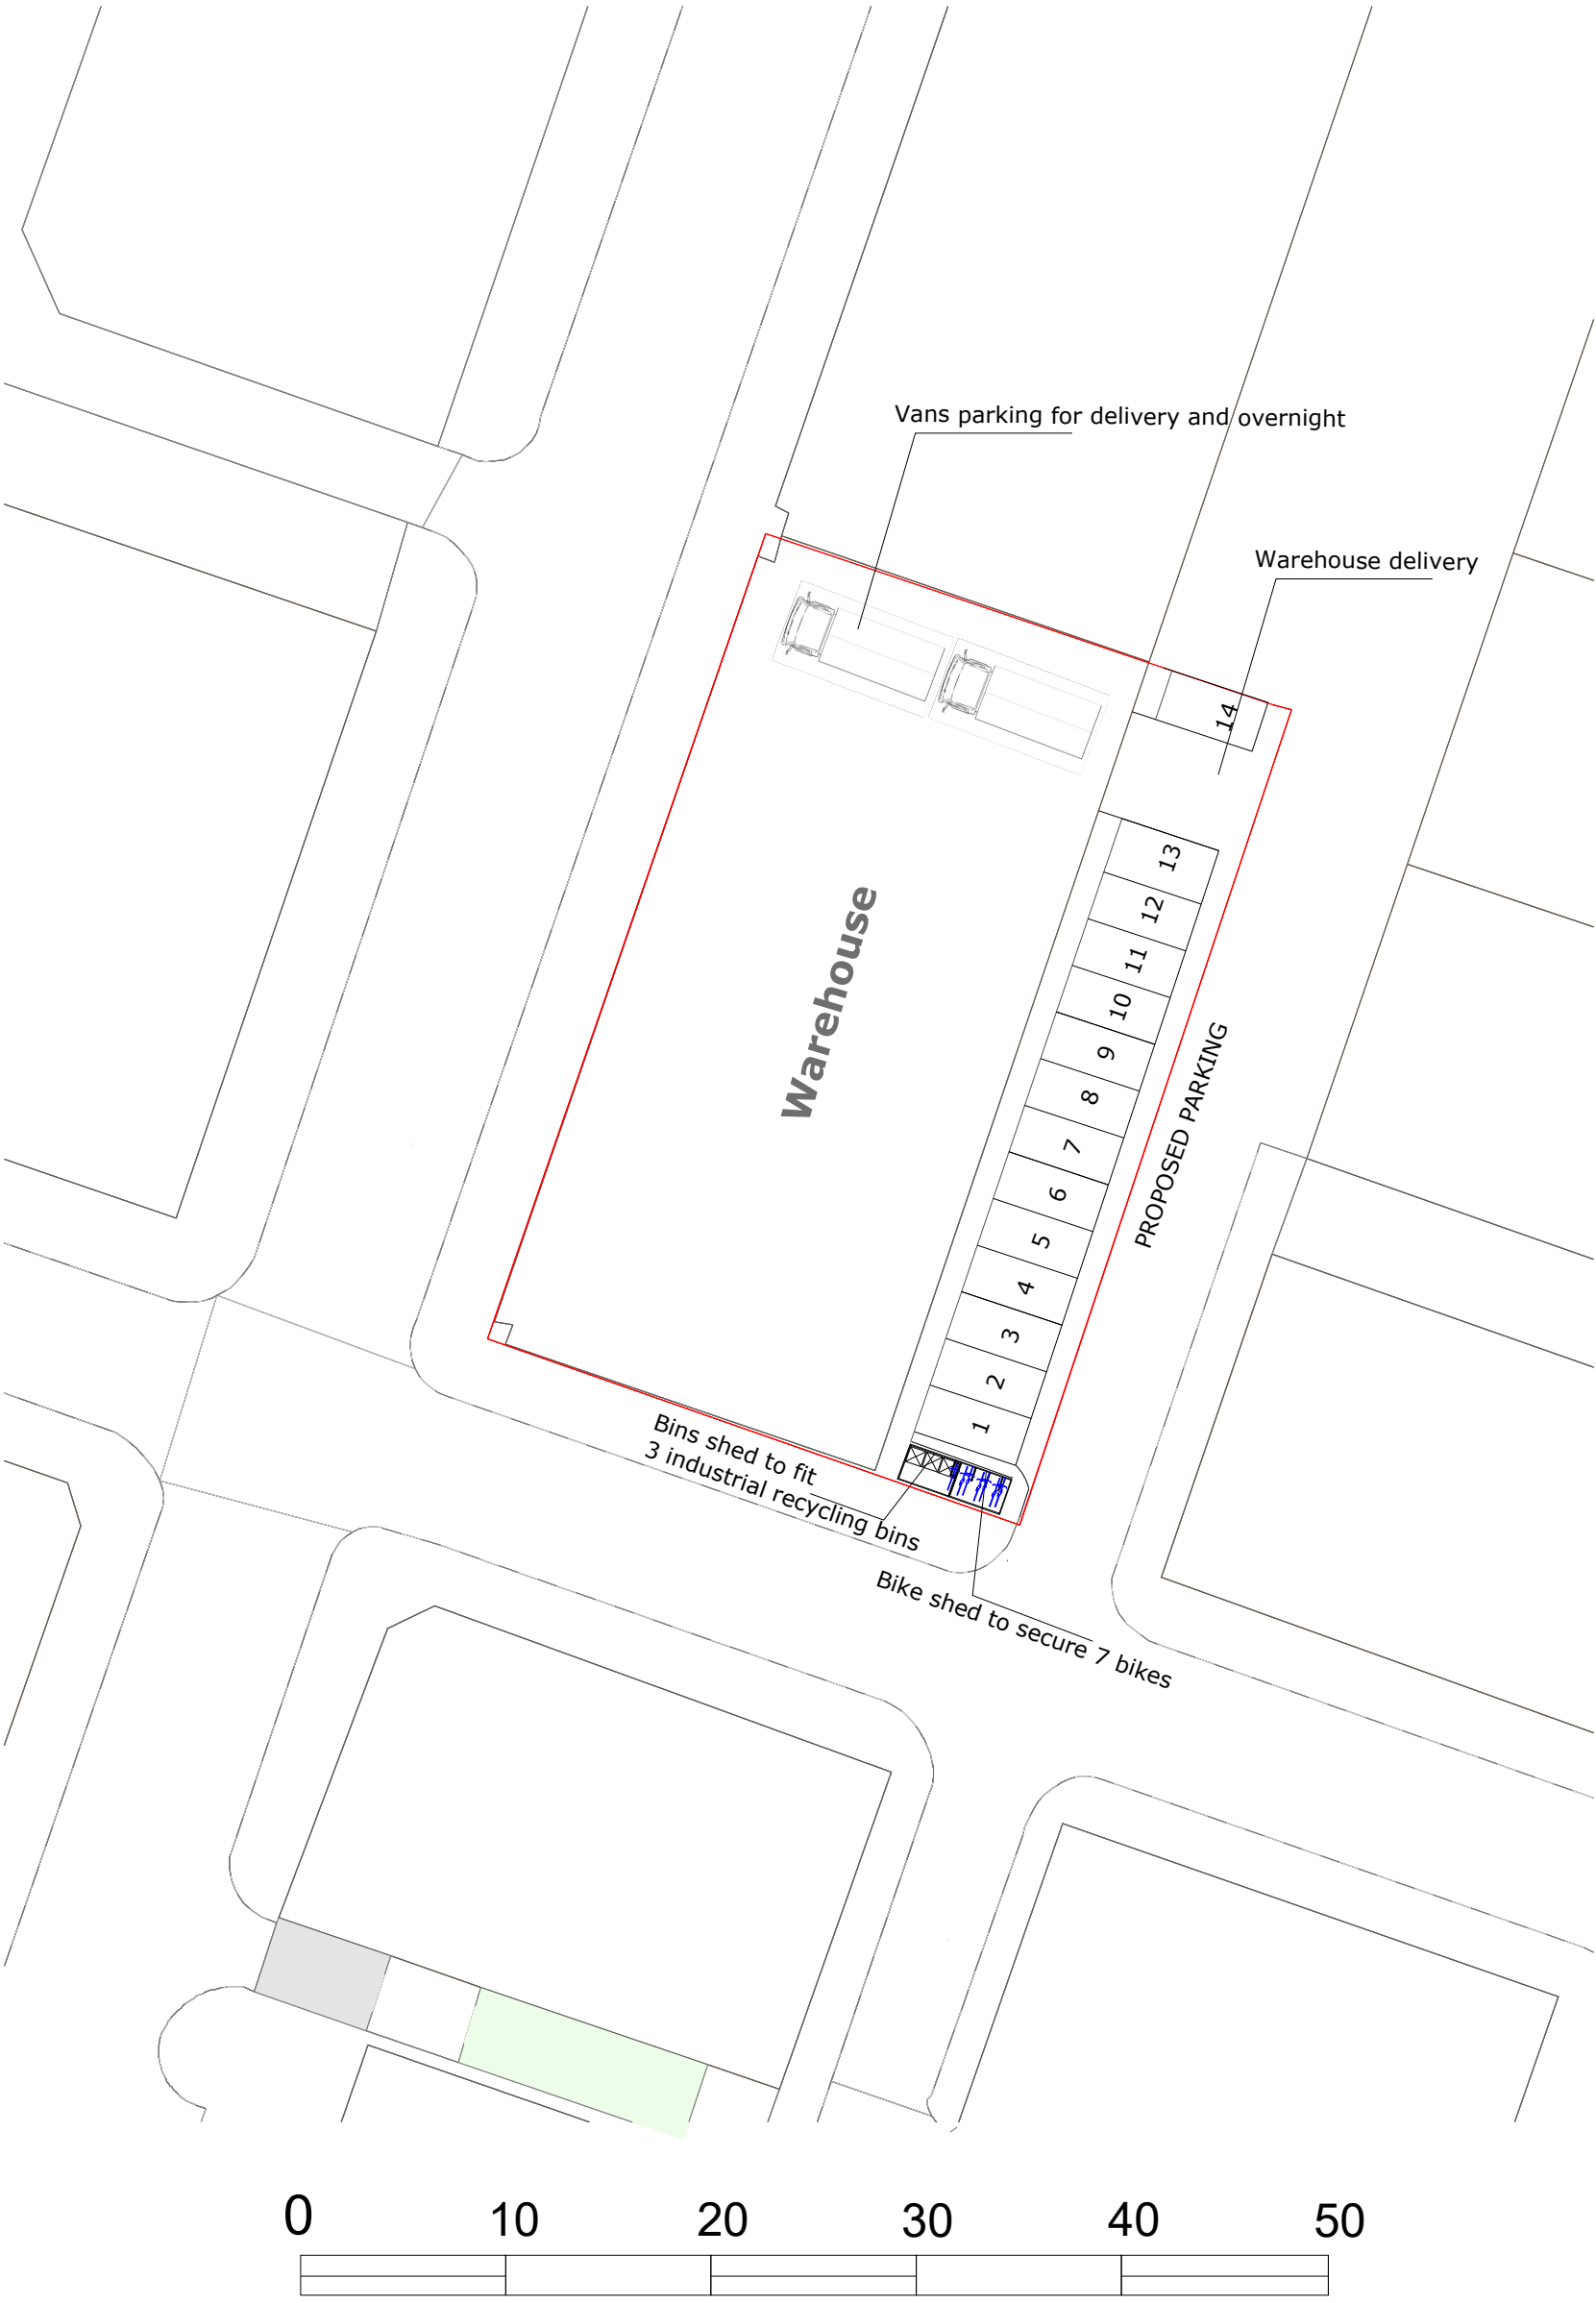

Scale: 1:200
PROPOSED SITE PLAN