



Option H

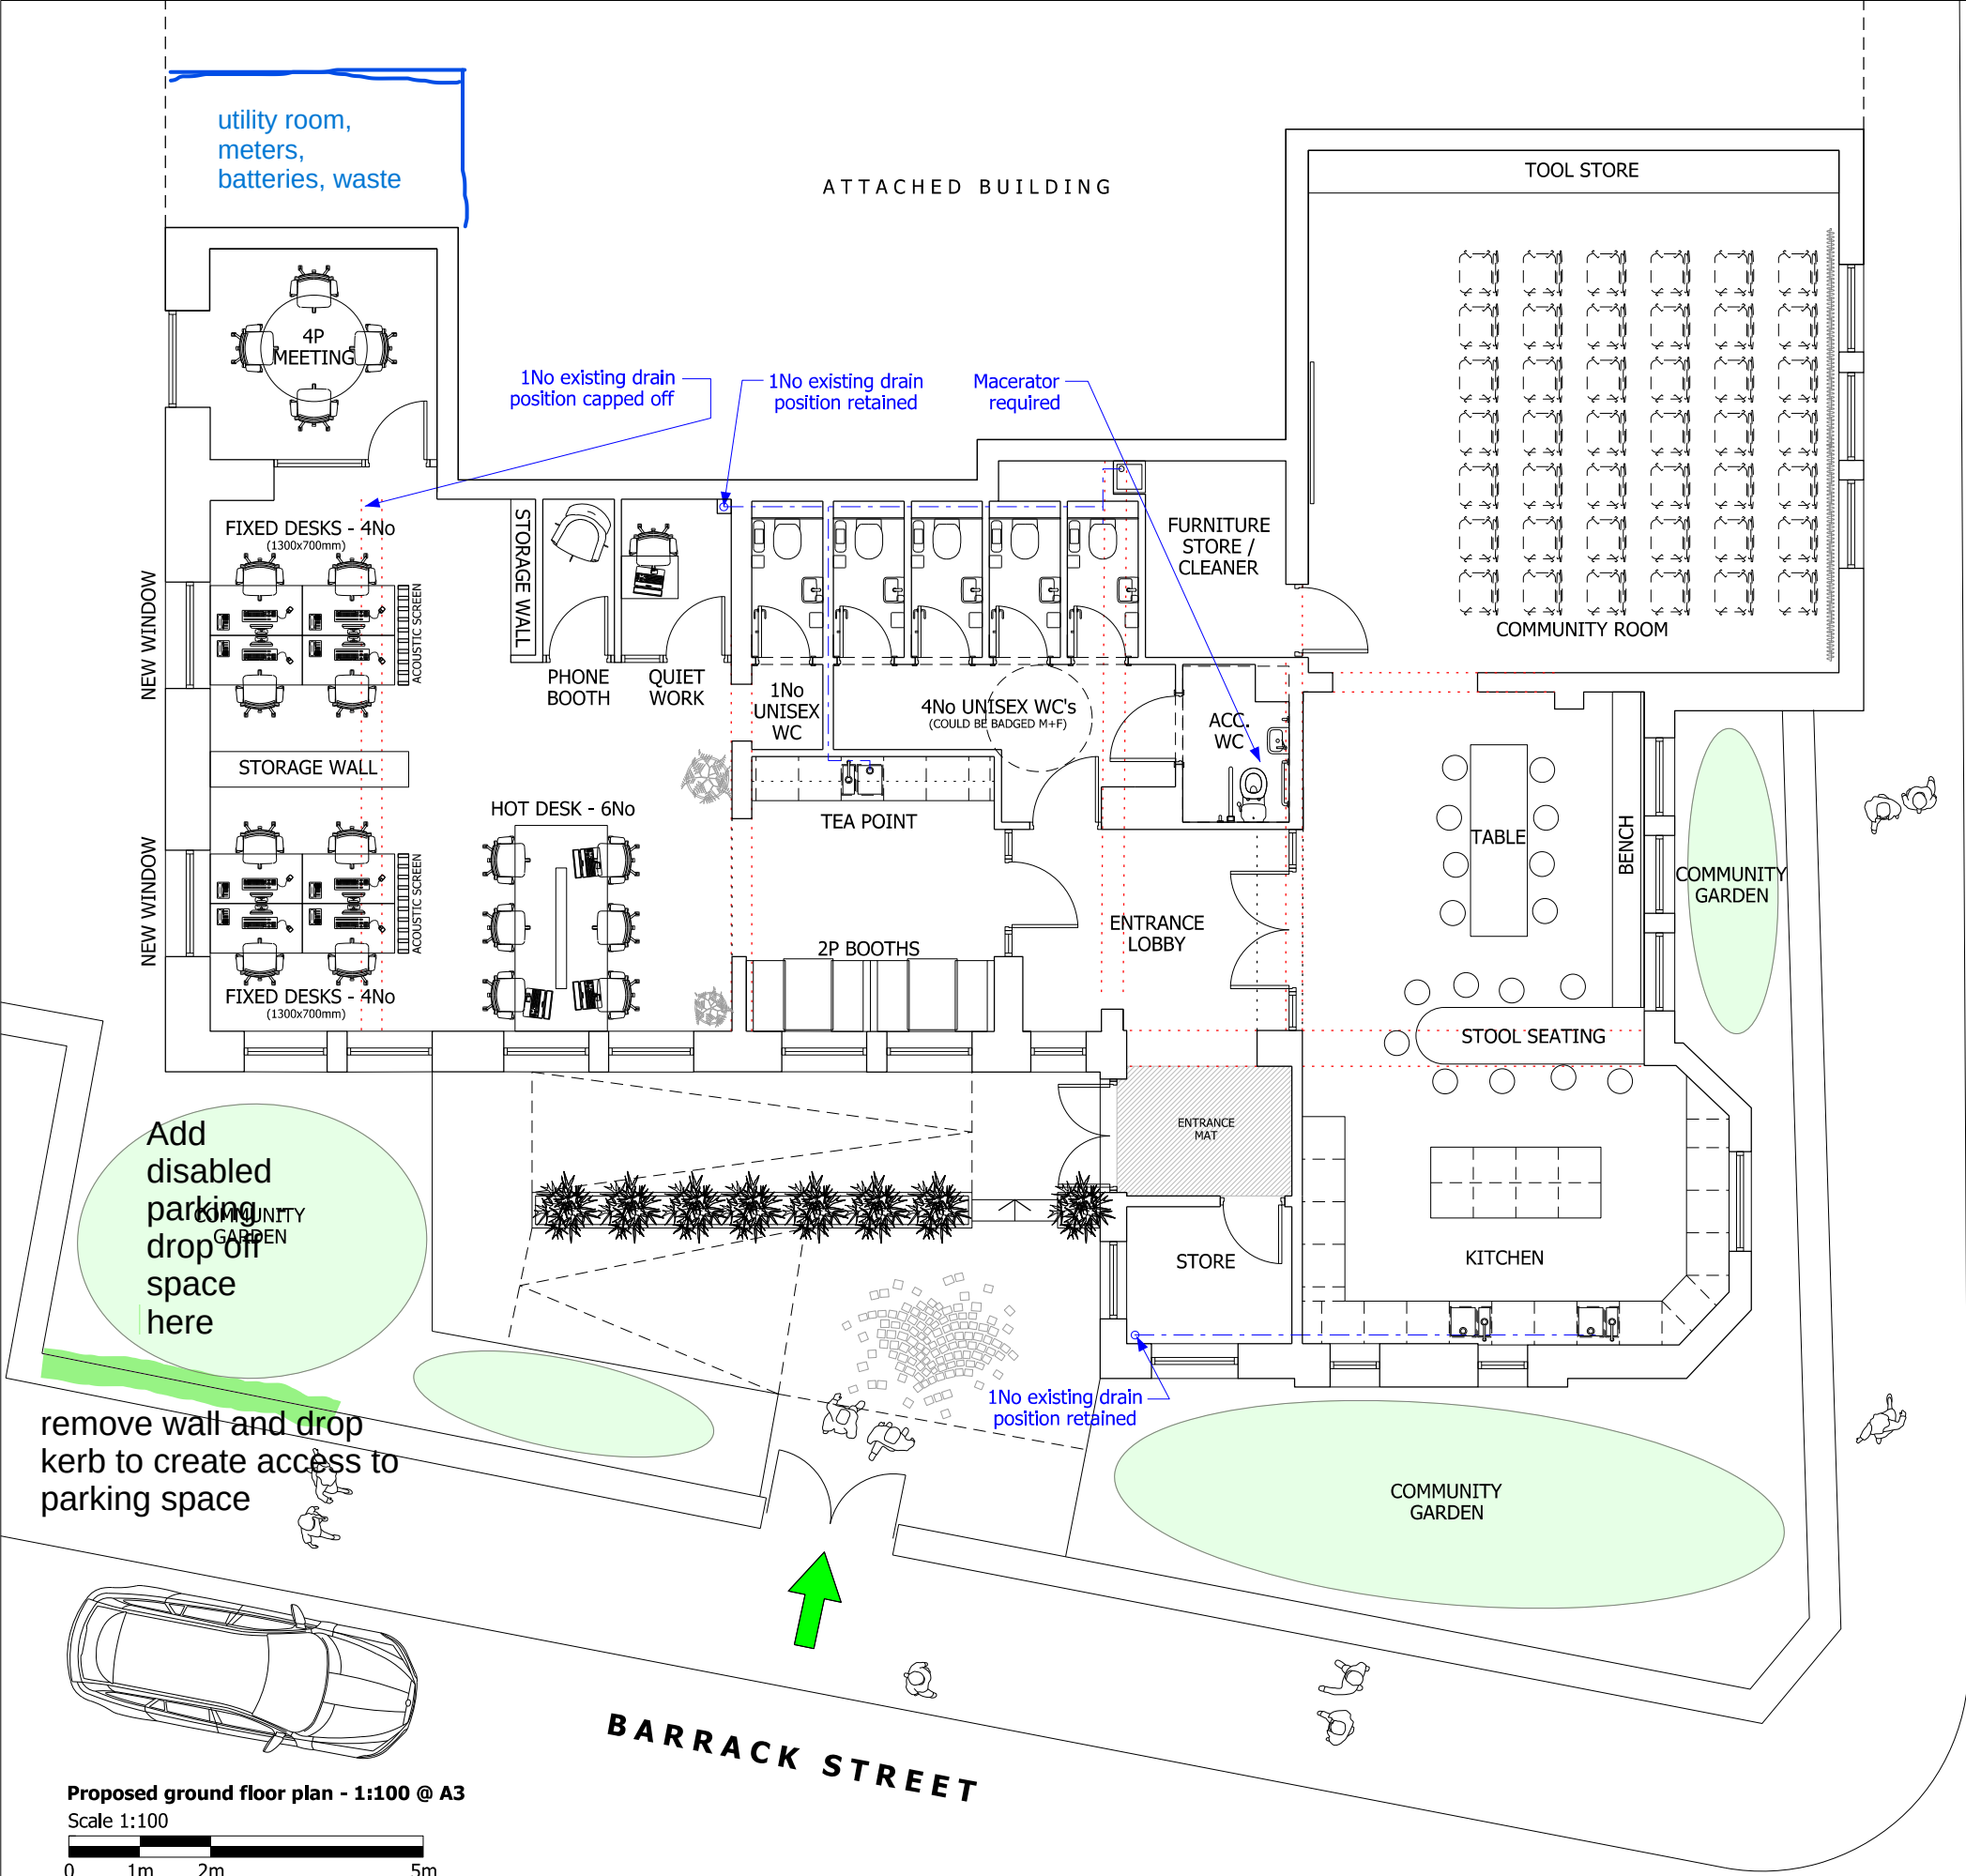

Proposed ground floor plan - 1:100 @ A3
Scale 1:100
0 1m 2m 5m

QUENBY STREET

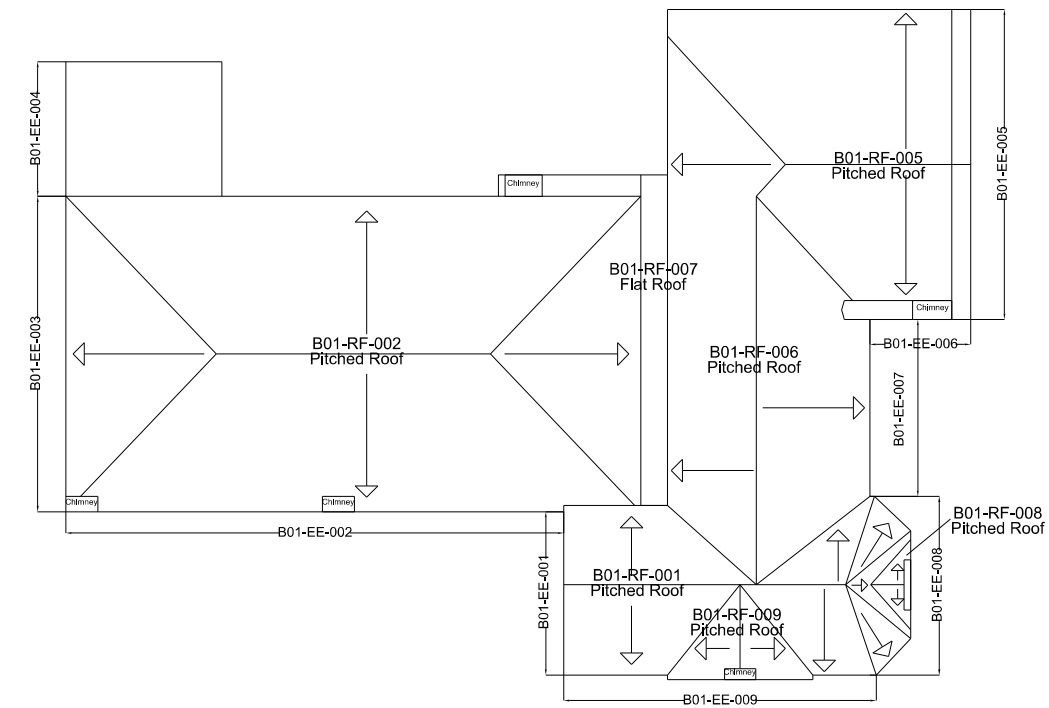

Proposed roof plan - 1:200 @ A3