



Materials Key


- Medium red brick, stretcher course
- Dark red brick, stretcher course
- Dark red brick banding, projecting 25mm max from adjacent brickwork
- Dark red brick side panels to windows, recessed 25mm max from adjacent brickwork
- Glazed brick, stretcher course
- Glazed brick, stacked soldier course
- Glazed brick side panels to windows, recessed 25mm max from adjacent brickwork
- Dark red brick, vertical projecting banding
- PPC metal balustrade
- PPC metal Juliet balcony balustrade, reveal mounted
- PPC metal Juliet balcony balustrade, facade mounted
- Vertical PPC metal flat gates to car park entrance
- PPC metal column
- PPC aluminium front doors with glazed vision panels
- PPC aluminium windows with integrated PPC aluminium louvred vents above
- PPC aluminium windows with PPC aluminium spandrel panel
- PPC aluminium glazed doors with glazed side panels
- PPC metal louvred doors
- PPC metal louvres
- Dark red brick clad column
- PPC aluminium canopy with integrated downlight

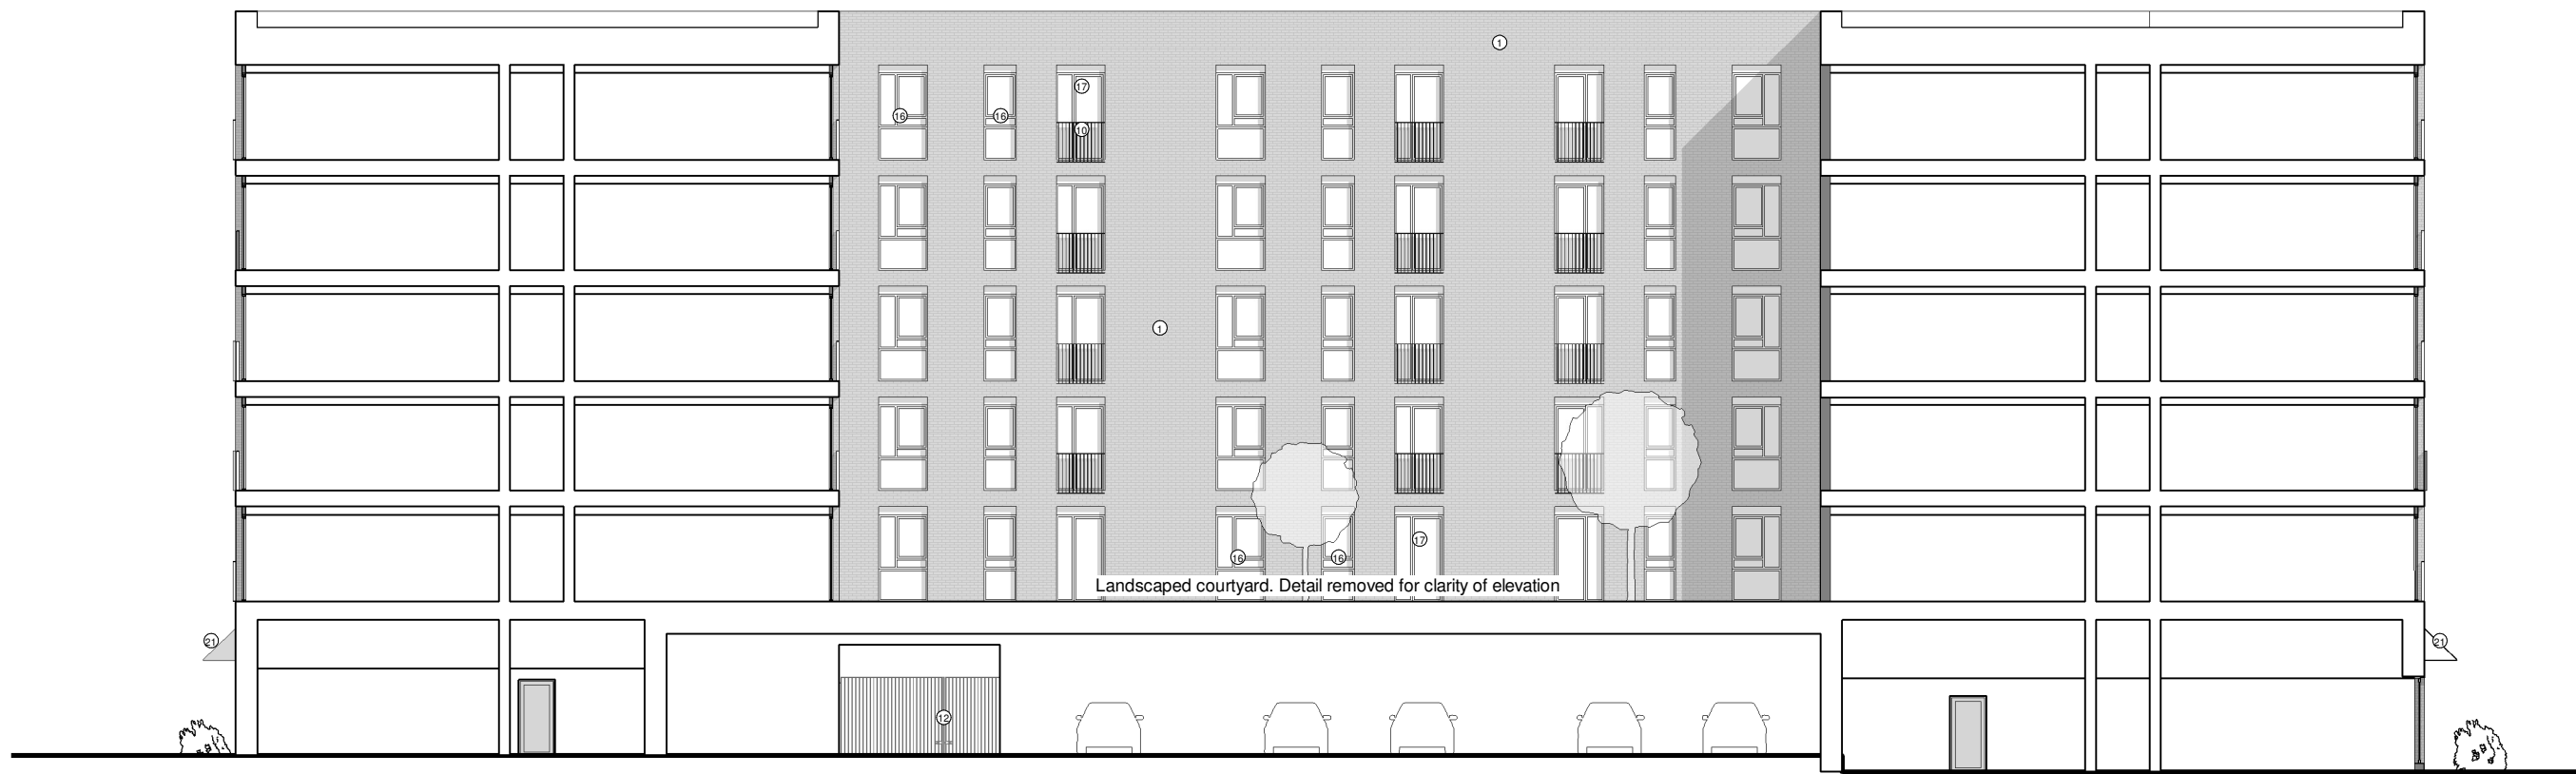

1 | Courtyard - North Elevation

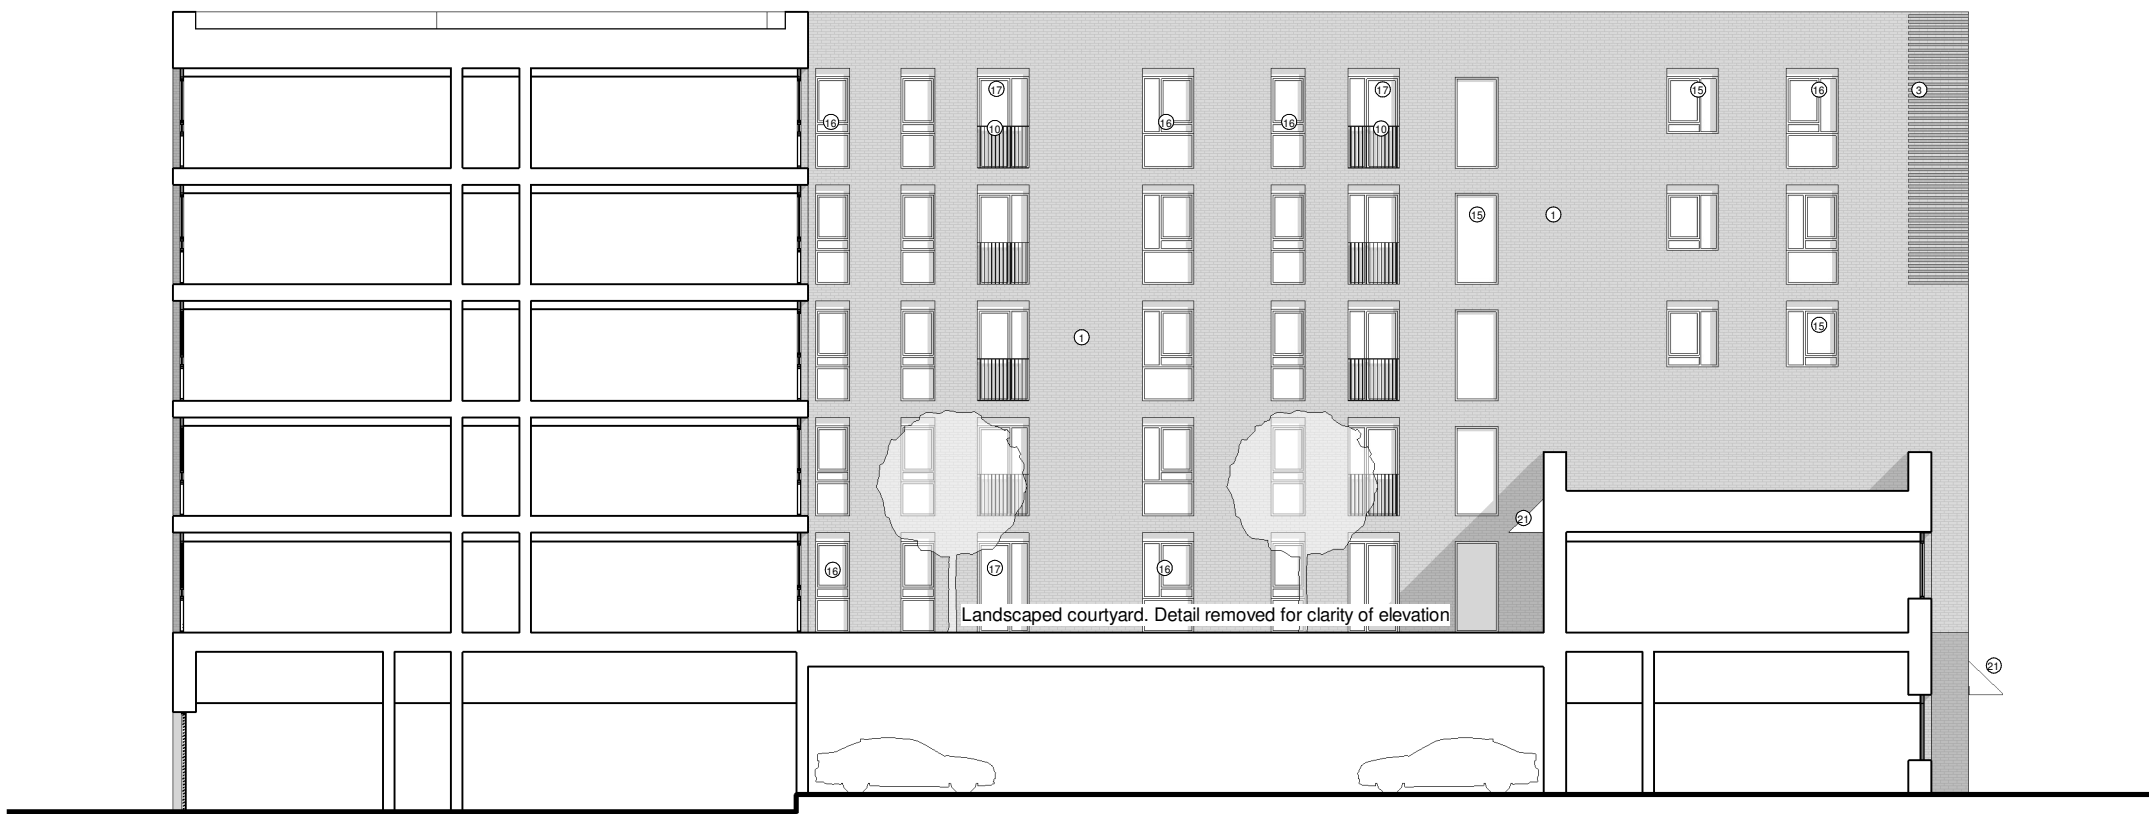

2 | Courtyard - East Elevation

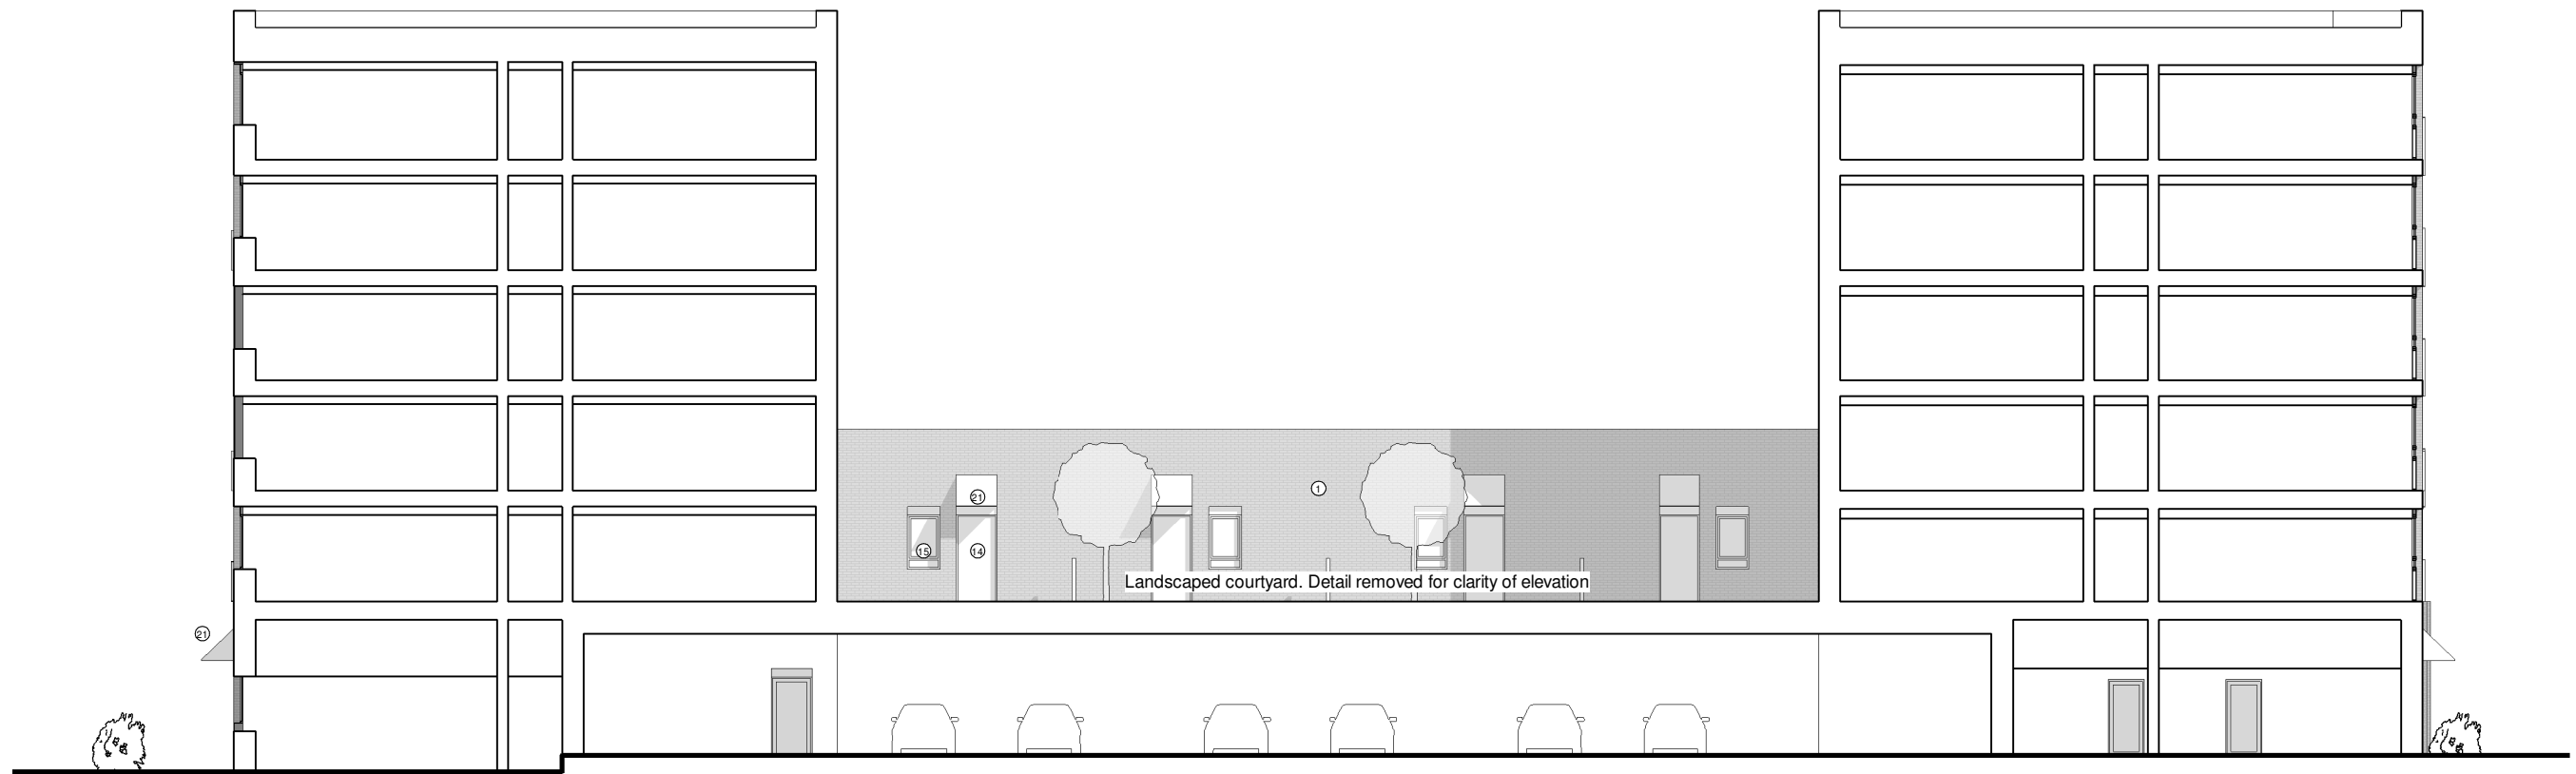

3 | Courtyard - South Elevation



4 | Courtyard - West Elevation


Notes

- Do not scale this drawing.
- All dimensions must be checked on site and any discrepancies verified with the architect.
- Unless shown otherwise, all dimensions are to structural surfaces.
- Drawing to be read with all other issued information. Any discrepancies to be brought to the attention of the architect.
- This drawing is the copyright of Levitt Bernstein and may not be copied, altered or reproduced in any form, or passed to a third party without license or written consent.
- This document is prepared for the sole use of Wythenshawe Community Housing Group & Muse Places and no liability to any other persons is accepted by Levitt Bernstein. Levitt Bernstein accepts no liability for use of this drawing by parties other than the party for whom it was prepared or for purposes other than those for which it was prepared.
- Unless indicated otherwise, all Structural and MEPH information shown in this architectural drawing has been designed and modelled by the relevant consultants, who have complete design responsibility for those elements.

This is not a construction drawing, it is unsuitable for the purpose of construction and must on no account be used as such.

OS Licence number 100022432

Key Plan

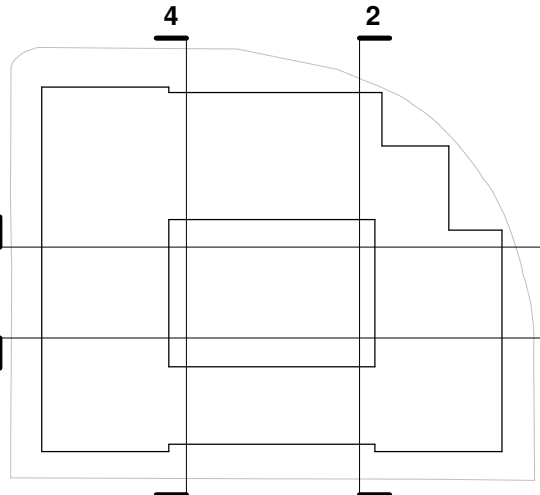

C01	21.11.25	FINAL PLANNING ISSUE	TM/DM
P03	06.11.25	PLANNING ISSUE	TM/DM
P02	31.10.25	Draft planning issue	TM/DM
P01	16.09.25	For Information	TF/TM
Rev	Date	Description	Drawn / Checked

Project name

Alpha House
3995B

Drawing number 3995B Rev

18703 - LB - ZZ - XX - D - A - 130020 C01

Drawing

Courtyard Elevations

Purpose of issue	Suitability code
Planning Submission	S2

Scale	First issue date
1 : 200 @ A1	16.09.2025

Client
Wythenshawe Community Housing Group & Muse Places

London
Thane Studios
2-4 Thane Villas
London N7 7PA
+44 (0)20 7275 7676
Manchester
Eastgate
2 Castle Street
Manchester M3 4LZ
+44 (0)161 669 6740
Levitt Bernstein
levittbernstein.co.uk

