


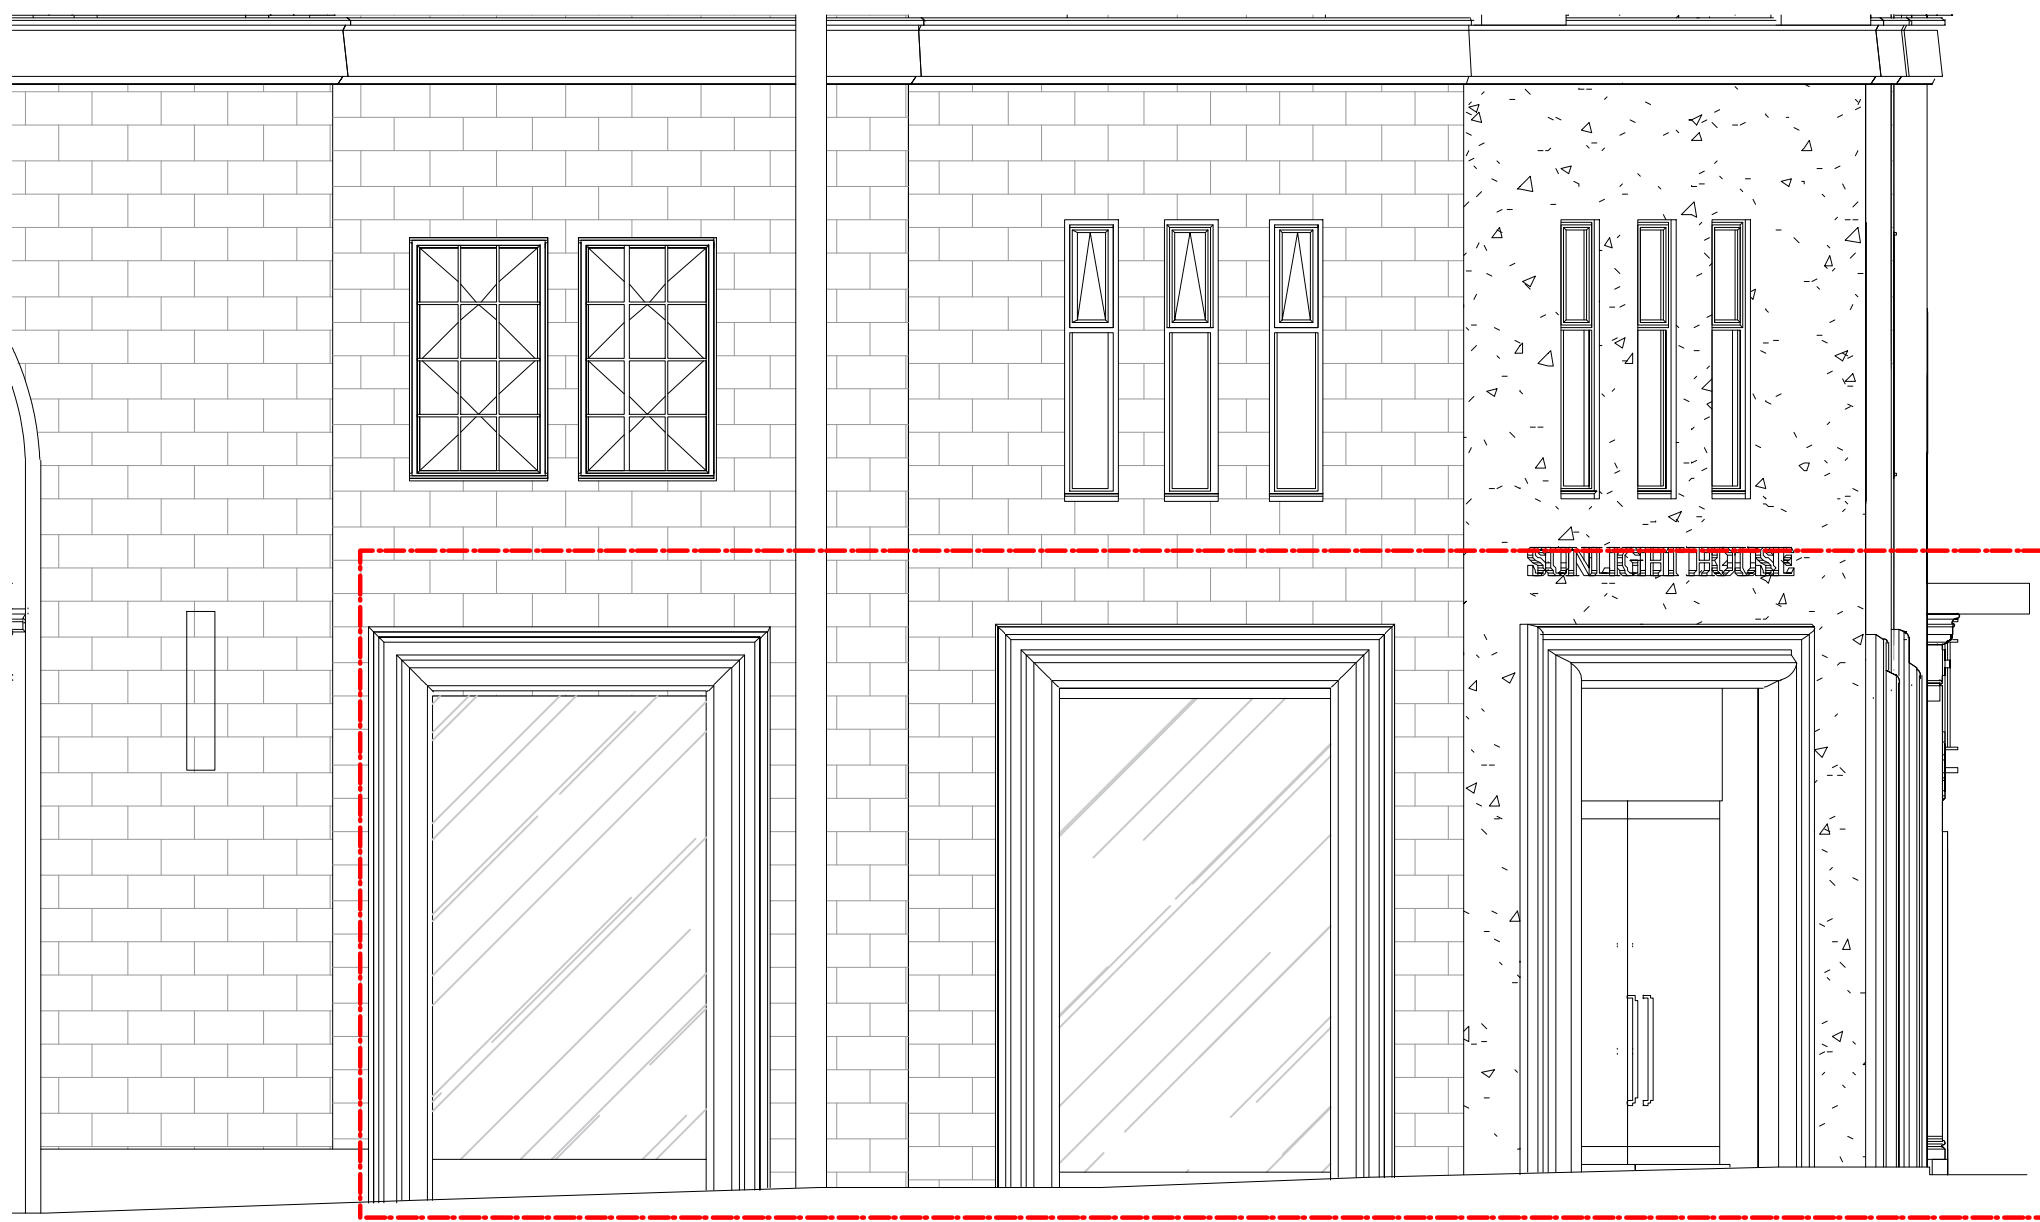

C01 Part South Elevation | Quay Street Side

Scale: 1:50@A1



C01 Part East Elevation | Little Quay Street Side

Scale: 1:50@A1



C01 South Elevation | Quay Street Side

Scale: 1:150@A1



C01 East Elevation | Little Quay Street Side

Scale: 1:150@A1

| REVISION                                                                               | DATE | DETAILS    |
|----------------------------------------------------------------------------------------|------|------------|
| PROJECT                                                                                |      |            |
| Unit 3 Sunlight House<br>Manchester                                                    |      |            |
| FLOOR                                                                                  |      |            |
| External                                                                               |      |            |
| DRAWING TITLE                                                                          |      |            |
| South & East Elevations                                                                |      |            |
| SCALE                                                                                  |      | PAPER SIZE |
| 1:50                                                                                   |      | A1         |
| DRAWING NUMBER                                                                         |      | REVISION   |
| 7063-C02                                                                               |      | /          |
| DRAWN BY                                                                               |      | DATE       |
| SE                                                                                     |      | 27.11.25   |
| STATUS                                                                                 |      |            |
| L1                                                                                     |      |            |
| designtime                                                                             |      |            |
| ad@designtime.com 2-Work, 7-Cutter Mill<br>www.designtime.uk.com Theyard North WF1 5FY |      |            |