


© COPYRIGHT
The copyright in this drawing is vested in Sheppard Robson and no license or assignment of any kind has been, or is, granted to any third party whether by provision of copies or originals or otherwise unless agreed in writing.


DO NOT SCALE FROM THIS DRAWING
The contractor shall check and verify all dimensions on site and report any discrepancies in writing to Sheppard Robson before proceeding work.

FOR ELECTRONIC DATA ISSUE
Electronic Data / drawings are issued as "read only" and should not be interrogated for measurement. All dimensions and levels should read, only from those values stated in text on the drawing.


NOTES

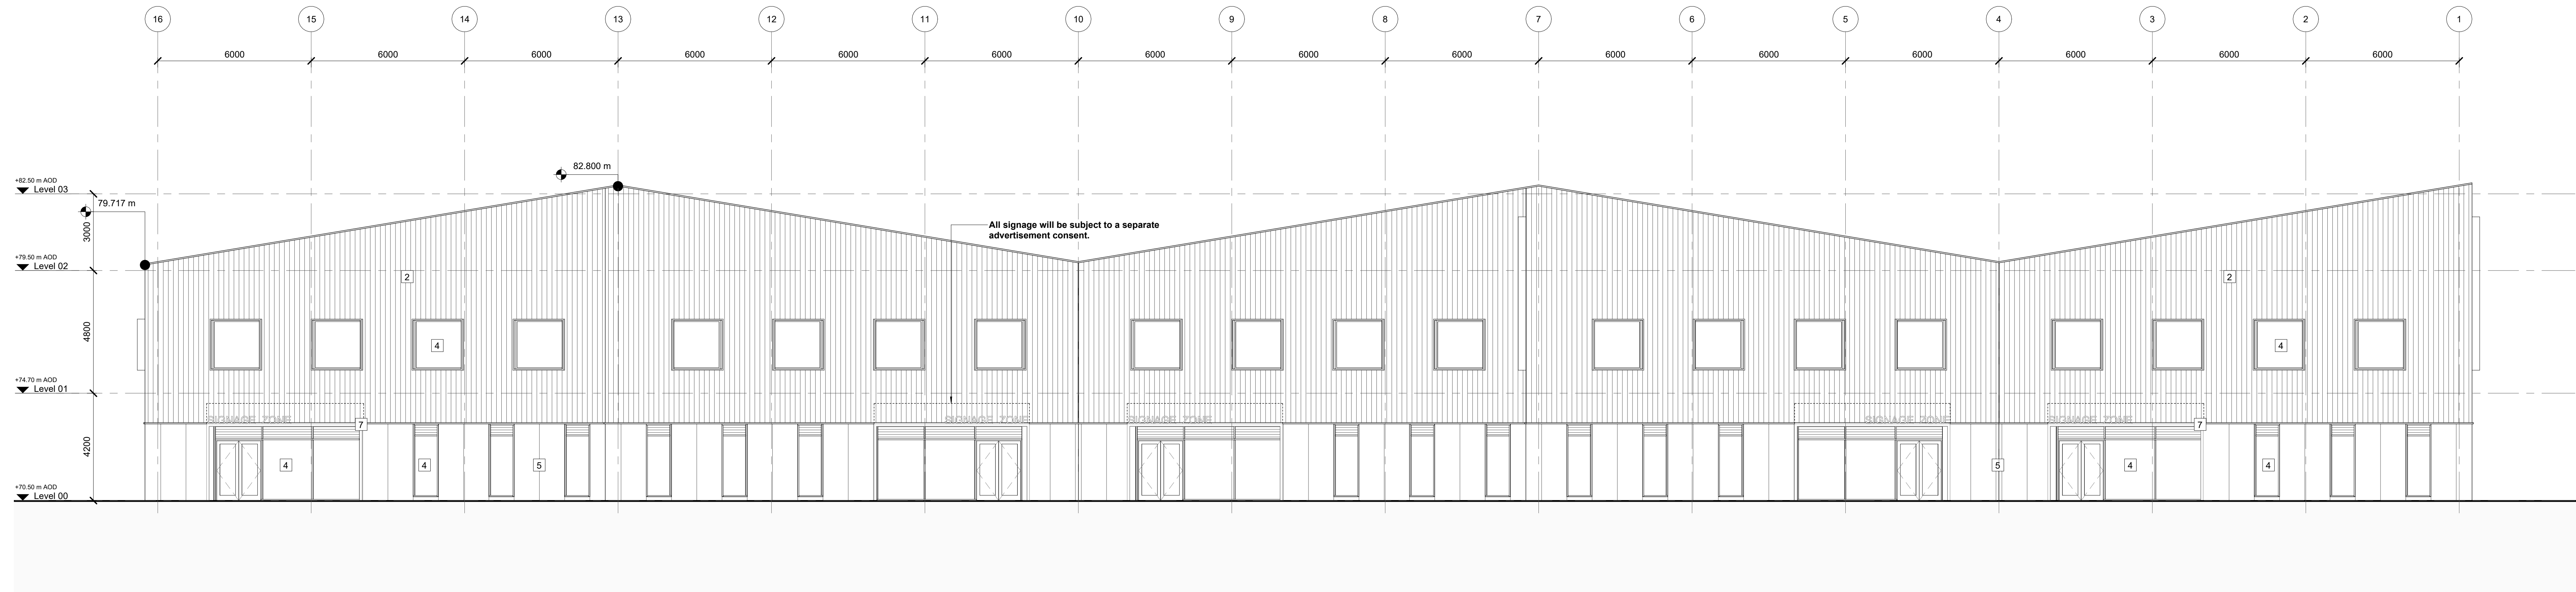


Block A1 - Proposed North Elevation
1 : 100

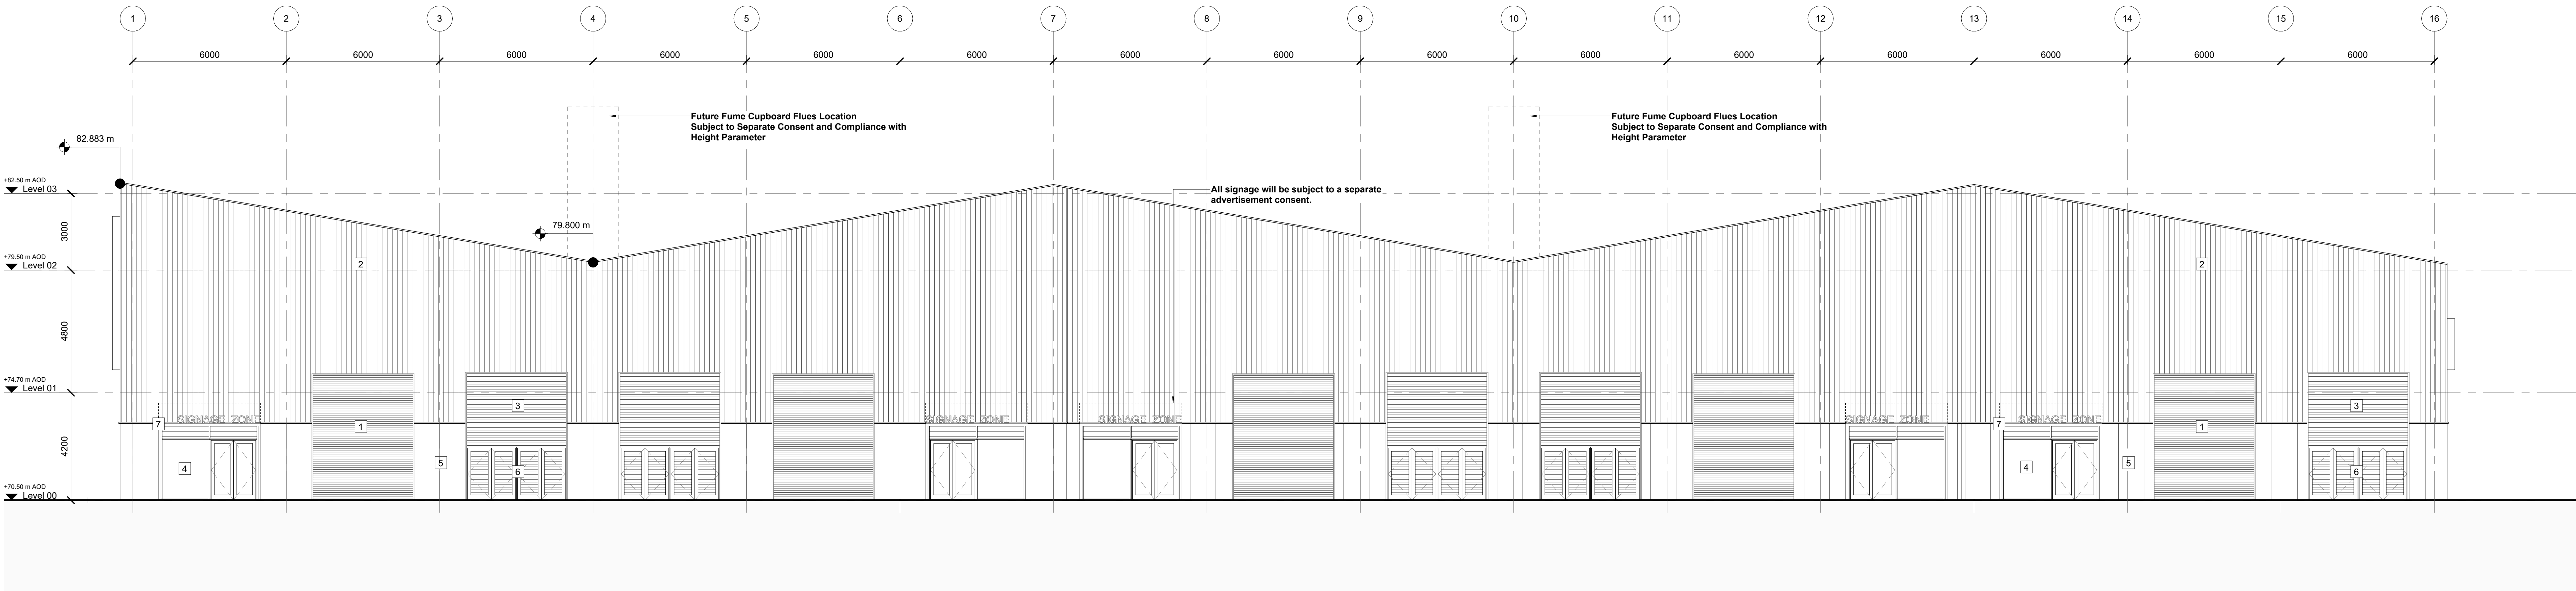

Block A1 - Proposed South Elevation
1 : 100

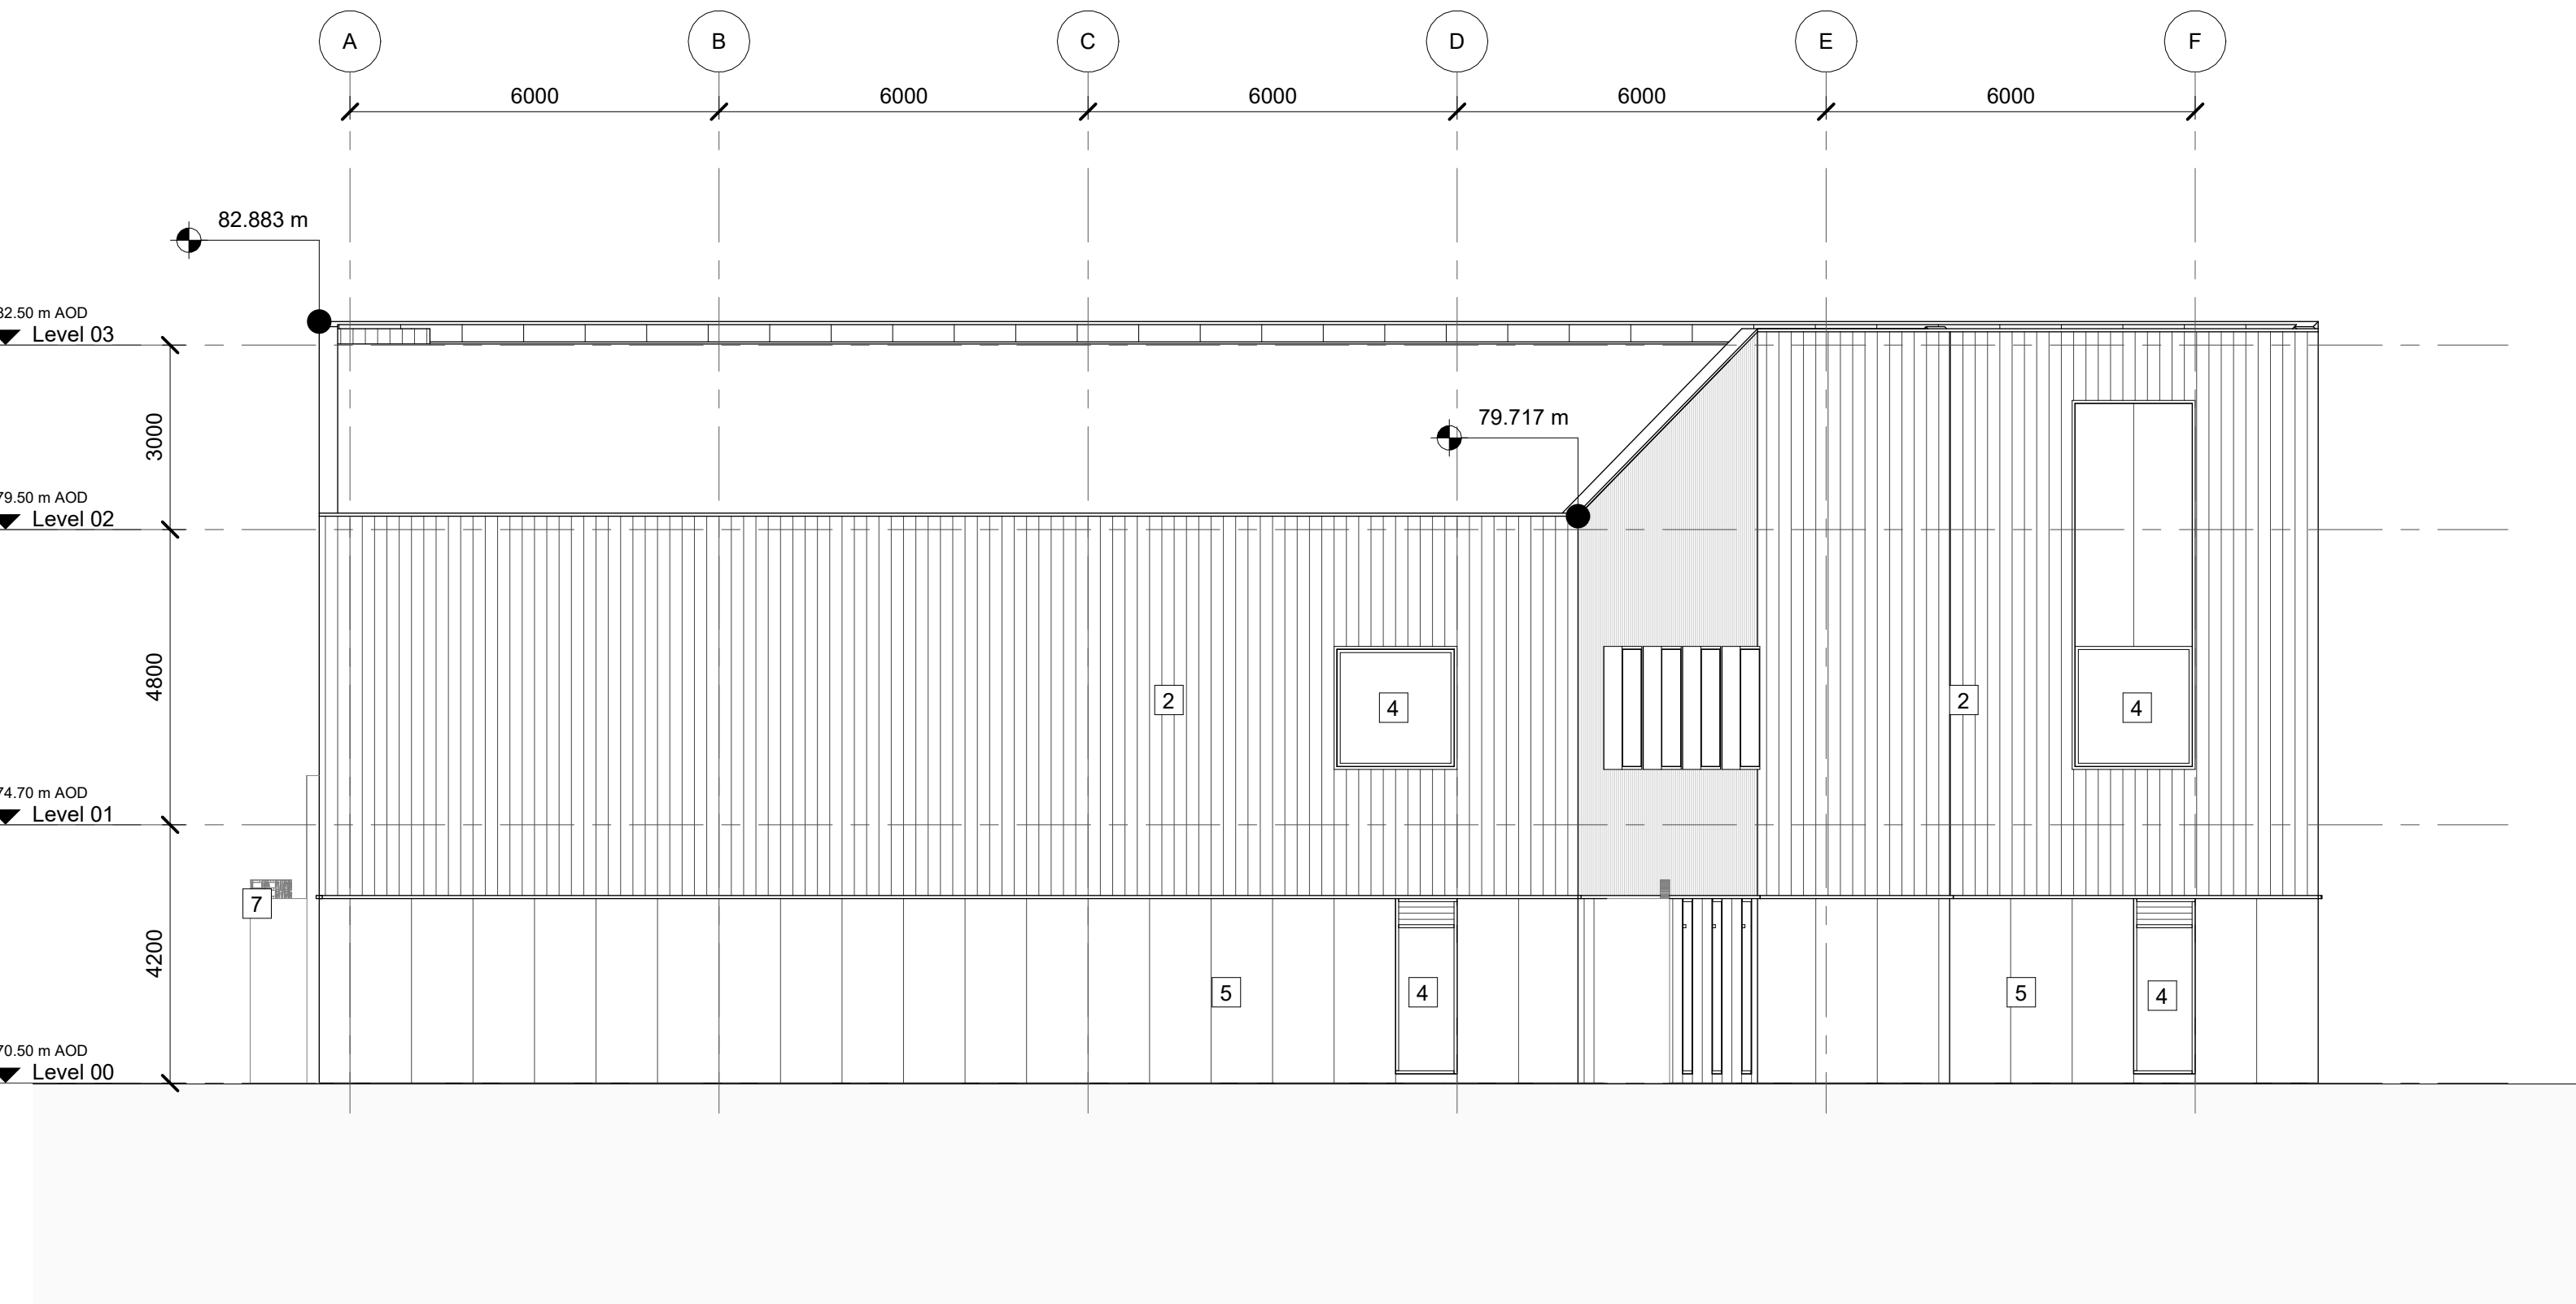

Block A1 - Proposed East Elevation
1 : 100

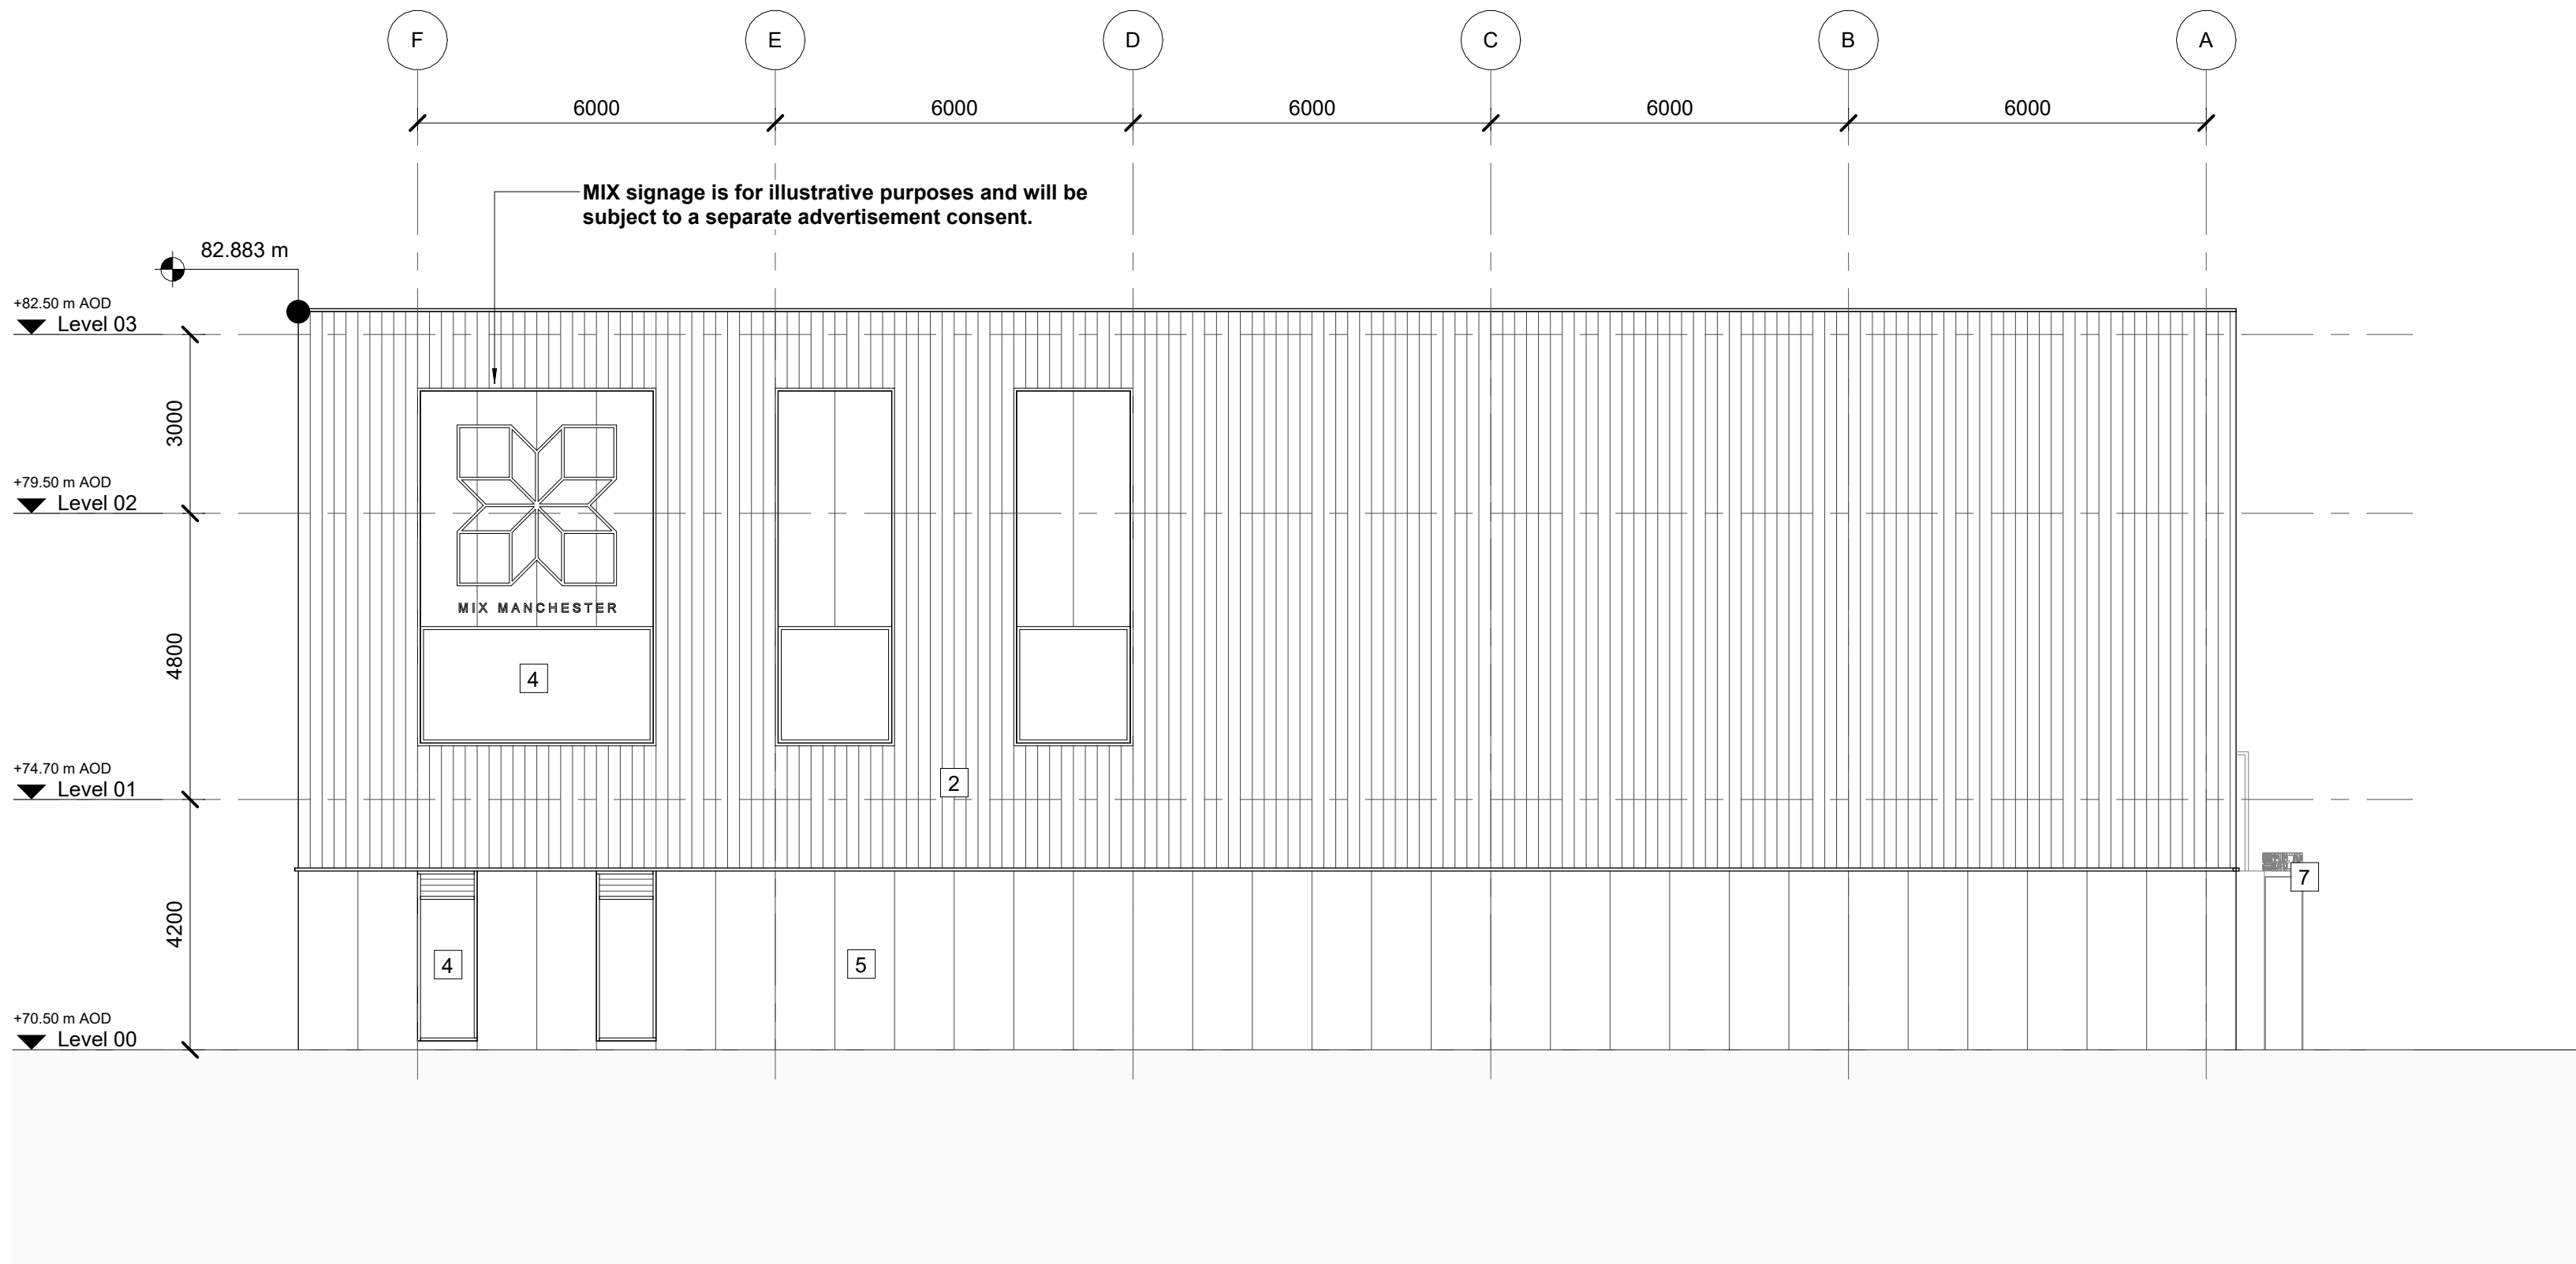


Block A1 - Proposed West Elevation
1 : 100

REVISIONS

REV.	DATE	AMENDMENT
P01	03/03/2026	For Planning
P02	11/03/2026	For Planning
P03	16/03/2026	For Planning

KEYPLAN

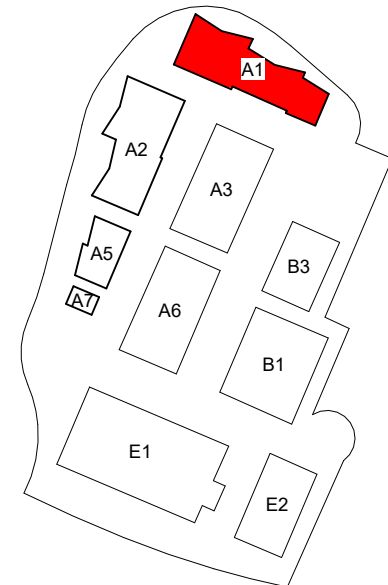

CLIENT

Manchester Airport Group

**SHEPPARD
ROBSON**

77 Parkway Garden Town London N11 7PU
T: +44 (0)20 7504 1700 E: enquiries@sheppardrobson.com

PROJECT
MIX Manchester

SCALE:As Indicated 16/03/2026 DATE:JD CHECKED:CP AUTHORISED:PC

DESCRIPTION
Elevations Block A1

STAGE

Stage 3

STATUS: S2 PURPOSE FOR ISSUE: Planning

DRAWING NO:

7092-SRA-A1-ZZ-DR-A-02200

SR NO:

7092

REV:

P03