


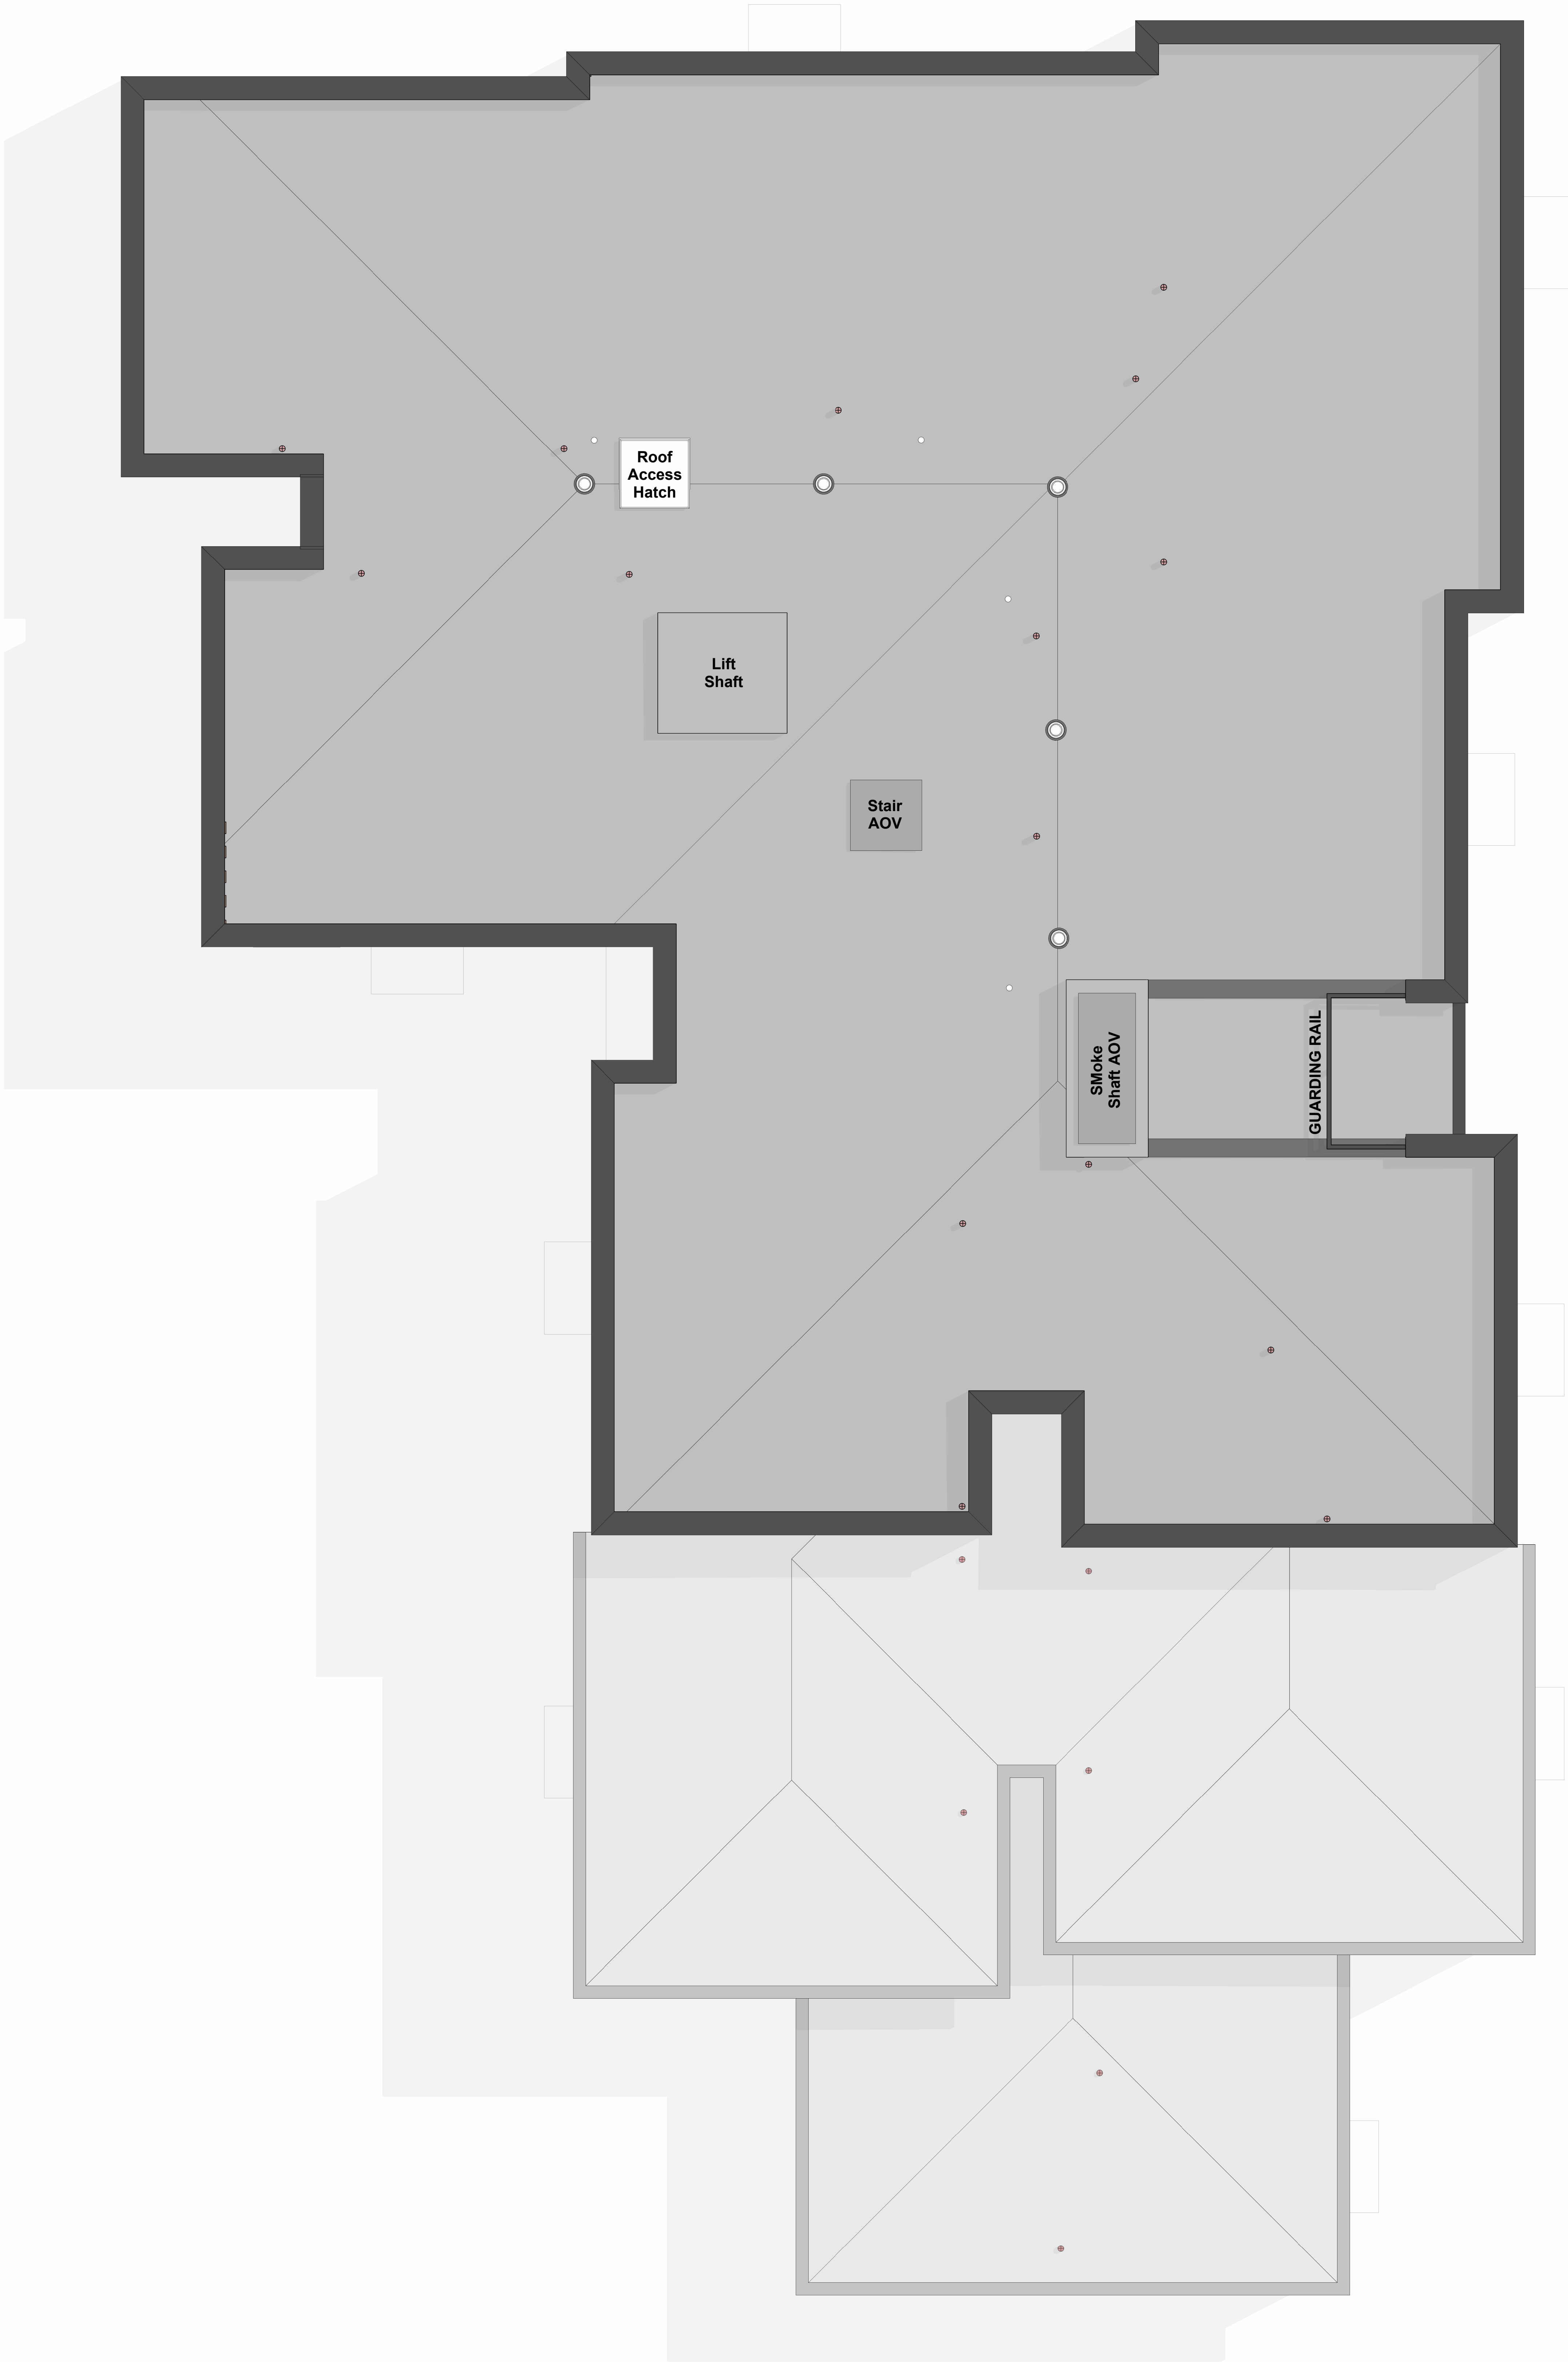

1 Proposed Roof Plan
1 : 50

General Notes:
01: Dimensions must not be scaled from this drawing. If in doubt, please ask.
02: All dimensions are in millimetres unless noted otherwise.
03: All dimensions should be verified on site before proceeding with the work.
04: TADW Architects shall be notified in writing of any discrepancies.
05: Copyright to remain the property of TADW Architects in accordance with Copyright, Designs and Patents Act 1988.

Legend

3	Roof access hatch shown	28.10.25	AM	MM
2	Roof locations amended	08.12.25	AM	MM
1	Drawn	01.09.25	LP	AM

Issue	Description	Date	Drawn	Checked
-------	-------------	------	-------	---------

Drawing Status

P - Planning T - Tender C - Construction R - As Record

PLANNING

tadw architects

Six St Petersgate, Stockport, Cheshire, SK1 1HD
Ph: 0161 477 6158 Fx: 0161 480 8342 mail@tadw.co.uk www.tadw.co.uk

Client

Watson Construction Ltd

Job

The Park Pub, Wythenshawe

Title

Proposed Roof Plan

Scale

1 : 50 @ A0

Note - Prints from PDF files may not be to scale, check accuracy against scale

1

2

3

5m
1:50

Job No.

251360-TADW-00-0R-DR-A-0024-P-3

Originator

Ph.

Level

View

Role

Dwg

Status

Rev