


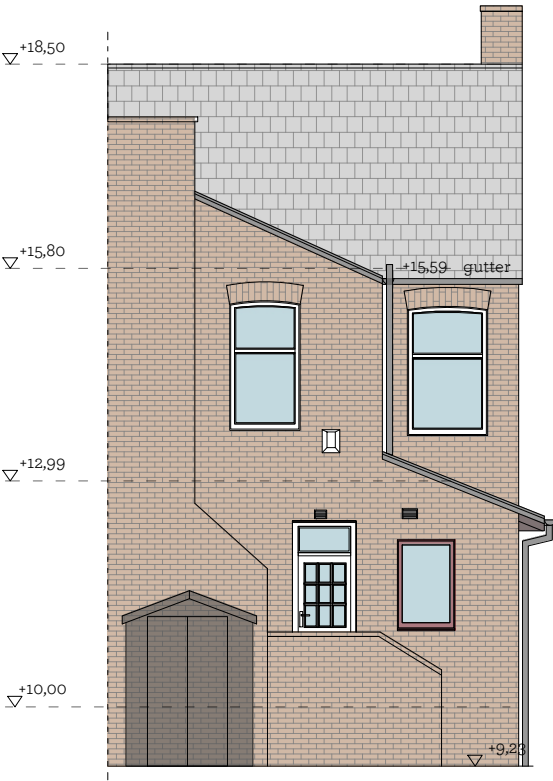


Proposed Side Elevation



Proposed Front Elevation



Rear Elevation - np change

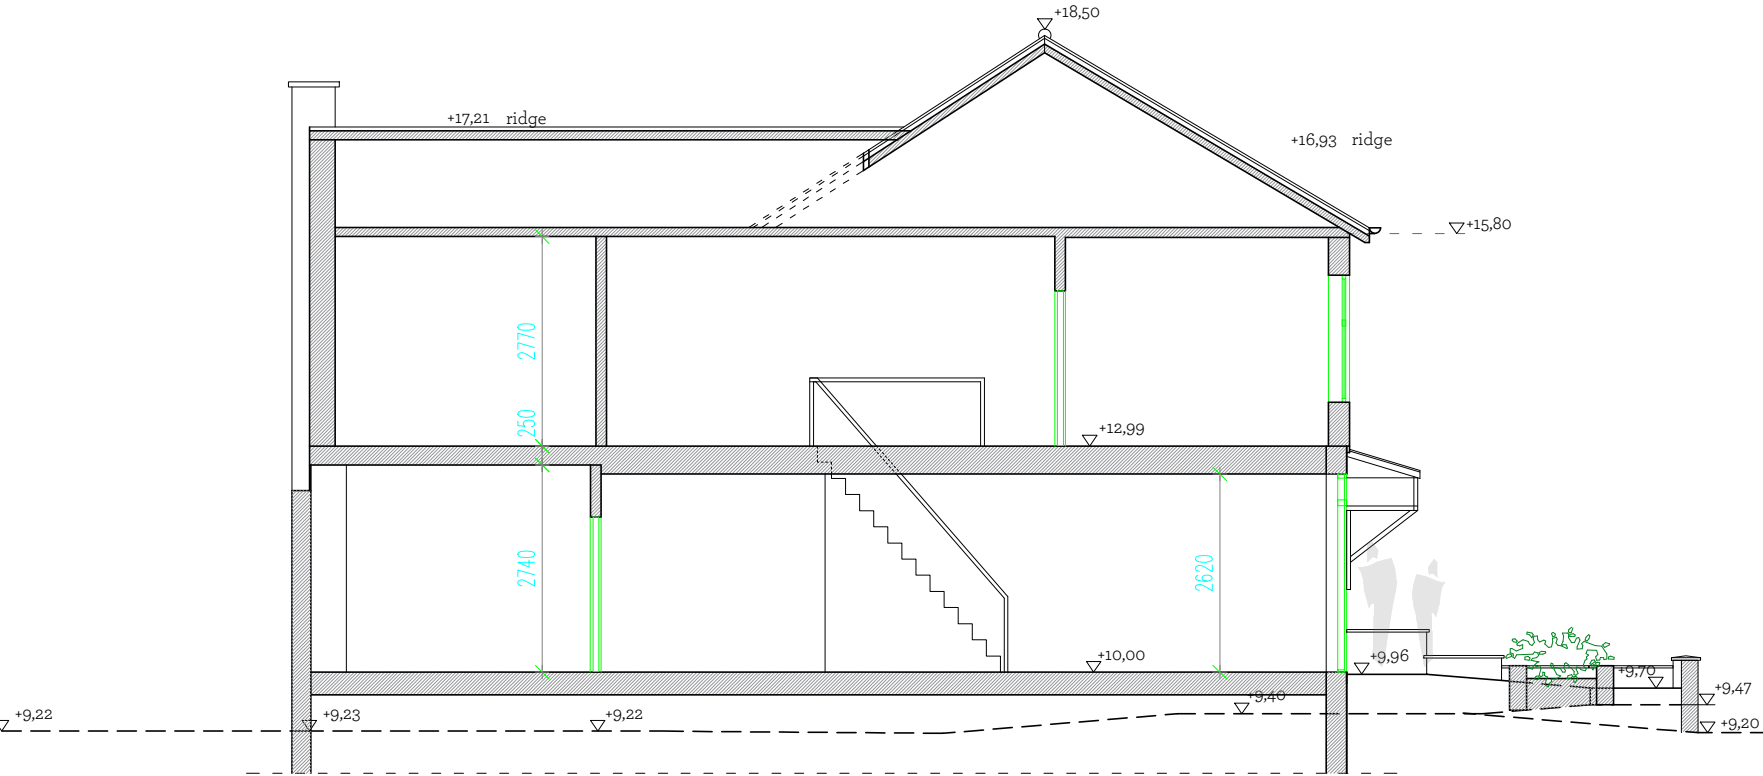

Proposed Section AA

revisions: Rev C - 090226 - The ramp layout and materials added
Planning drawings are not for construction, please refer to the Building Regulation Stage Plans and Setting out drawings.



The architect your home deserves

www.prideroad.co.ukTel: 0151 665 0103 Email: magda@prideroad.co.uk @architectMagda |Manchester

Notes:
Drain runs are assumed , client or Builder to check / confirm by CCTV survey and inform architect.

©Pride Rd. Ltd. 2016. All rights reserved. This drawing must not be reproduced without permission. Do not scale from this drawing. All dimension are in millimeters unless otherwise stated. Any discrepancies should be reported to the Architect. Nr.
Contractor must check and confirm all dimensions on site prior to manufacture. Concept design drawings are not suitable for planning applications or Building Regulations applications. Client and Contractor to ensure that structural design has been approved by a Building inspector and works in general to be approved by a Building Inspector.

Stage: Planning Application		Client: William Fortnam				
Title: Proposed Section		Project: 8 Torbay Road M21 8XD				
0 1 2 3m		Scale@A3 1:100	Date: 01/09/25	Drawn: LZ	Job no: M560	No. 12
						Rev: C