


KEY

- Existing
- Proposed
- Downstand beams
- Existing to be removed
- Extent of works
- Drawing reference 1/312 (TBC)

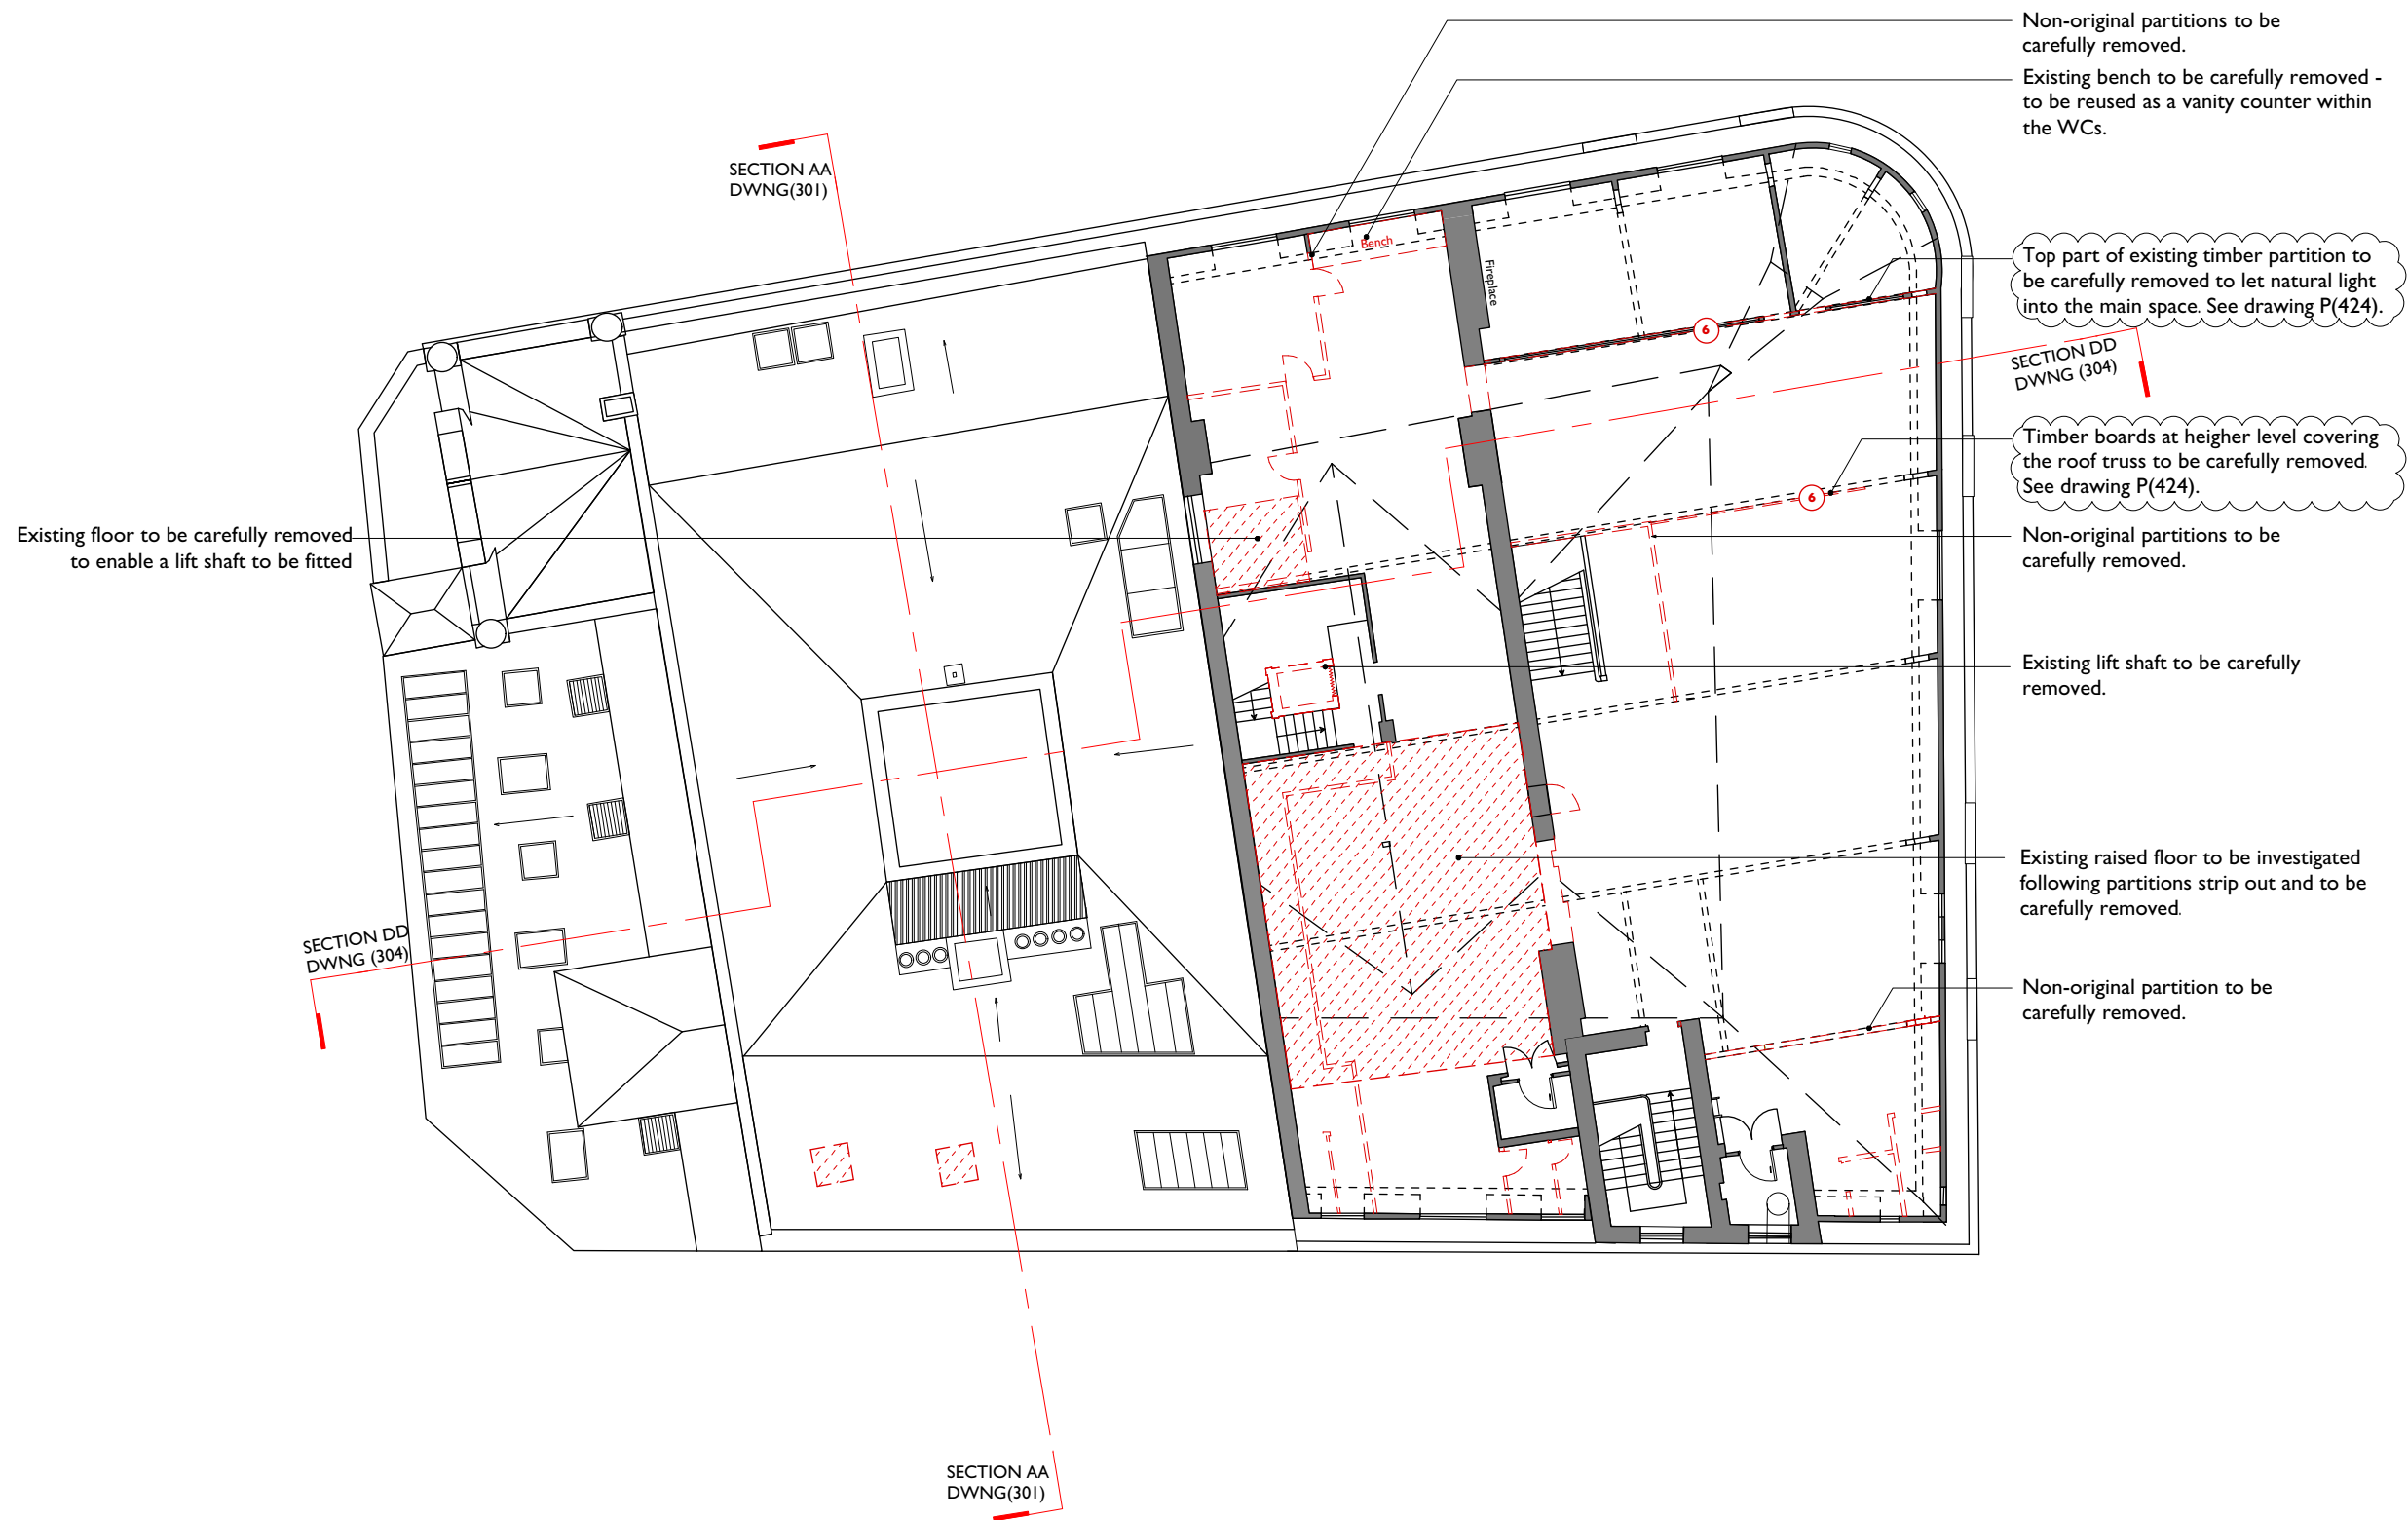

F	14.11.18	Minor revision to annotations.	ZS	ZS
E	10.10.18	Strip out extent revised following consultation with MCC.	ZS	ZS
D	16.05.18	Extent of strip-out revised	ZS	AB
C	11.05.18	Annotations revised.	ZS	AB
B	23.11.17	Extent of strip-out revised	ZS	AB
A	27.10.17	Extent of strip-out revised	ZS	AB
Rev	Note		DRN	CHK

8-16 Newton Street

Fourth Floor Plan
Proposed Strip Out

scheme 1665
drwg no. P(161)
rev F

scale 1:200@A3
date first drawn May 18
drawn ZS

SK sketch P proposed T tender C construction AB as built

www.ateliermb.co.uk
t 0161 236 0051
e architect@ateliermb.co.uk