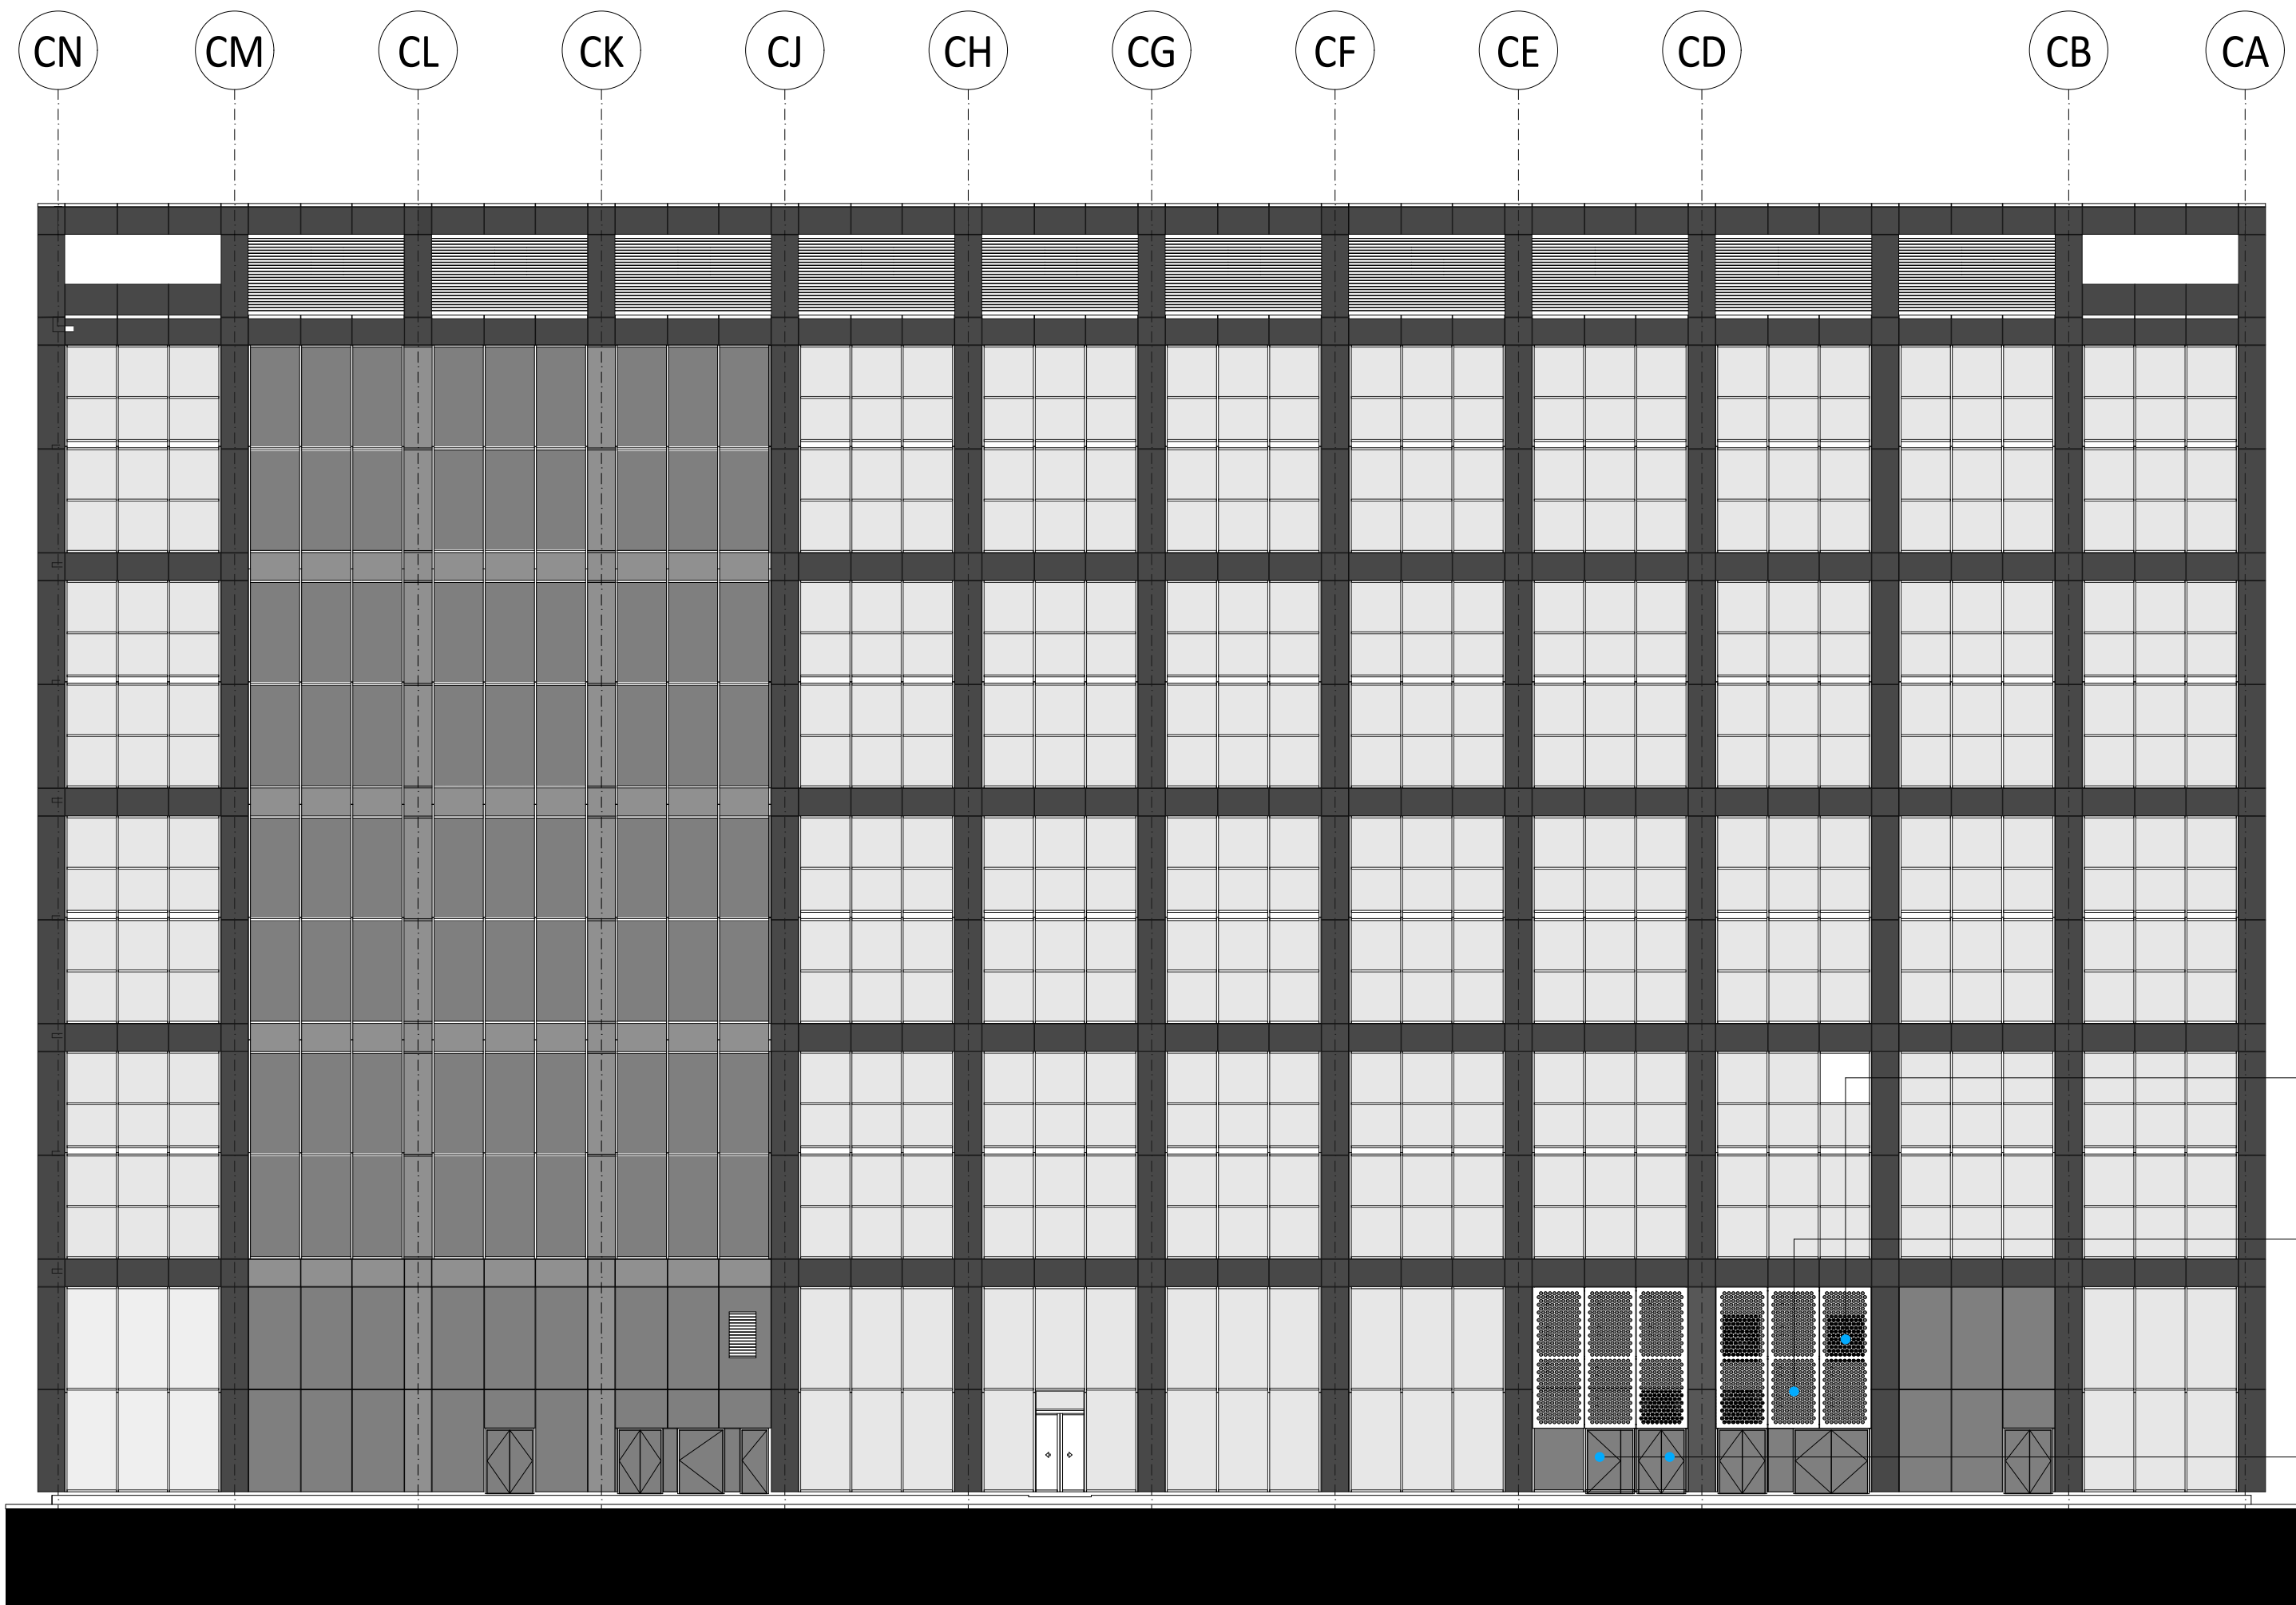


SCALE BAR 1:200
0 1 2 3 4 5 6 7 8 9 10

This drawing is the property of Kingsland Property Group Ltd, trading as Studio3.
It shall not be copied or scanned, in part or whole, without prior consent of the company.
Do not scale this drawing, do not make assumptions.
Any drawing queries should be presented or raised with Studio3, prior to undertaking any work.

A1 LOUVRE PANELS

LOUVRE PANELS TO HAVE 50MM PITCH
FREE AIR AREA OF 50% STAINLESS
STEEL BIRD MESH, INSECT MESH
DUCTING TO REAR OF LOUVRE PANELS
BY OTHERS

POLYESTER POWDER COAT RAL 9011
MATT (60 microns)

A2 RAINSCREEN CLADDING:-

3mm ALUMINIUM SHEET GRADE- J57S
EXTERNAL FINISH= ANODISED UA
ANOLOCK BLACK 54b (25 microns)

A3 STEEL DOORS

MANUFACTURED BY STRONGDOR,
SECURIDOR RANGE PAS 24 SECURE BY
DESIGN ACCREDITATION LOCKING
HARDWARE TO BE CONFIRMED WITH
CLIENT POLYESTER POWDER COAT TO
RAL 9011 MATT (60 microns)

Rev. A	Revision Description. ELEVATION NOTES UPDATED
Date. 05.01.26	

STUDIO 3.
ARCHITECTURE & PLANNING

Scale. 1:200 @ A2	Date. NOV'25	
Project Globe & Simpson		
Client Forster Tullett		
Drawing Title Proposed West Elevation Rev A		
Project Ref. S3011	Drawing No. PL-002	Rev. A