



Typical Coping

Scale 1:5

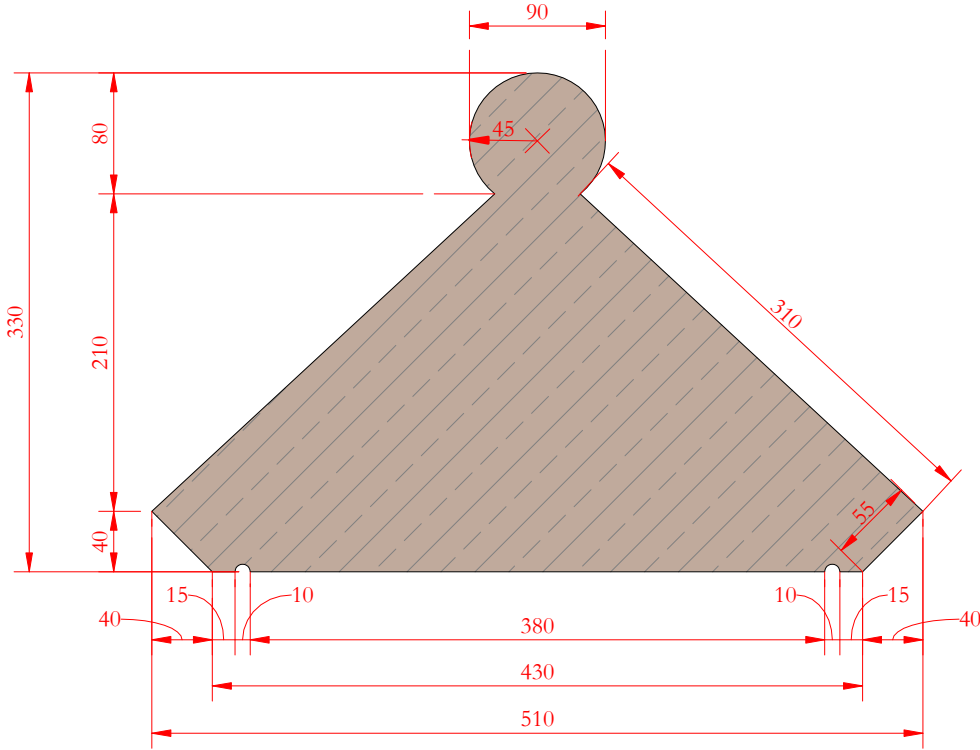


Section

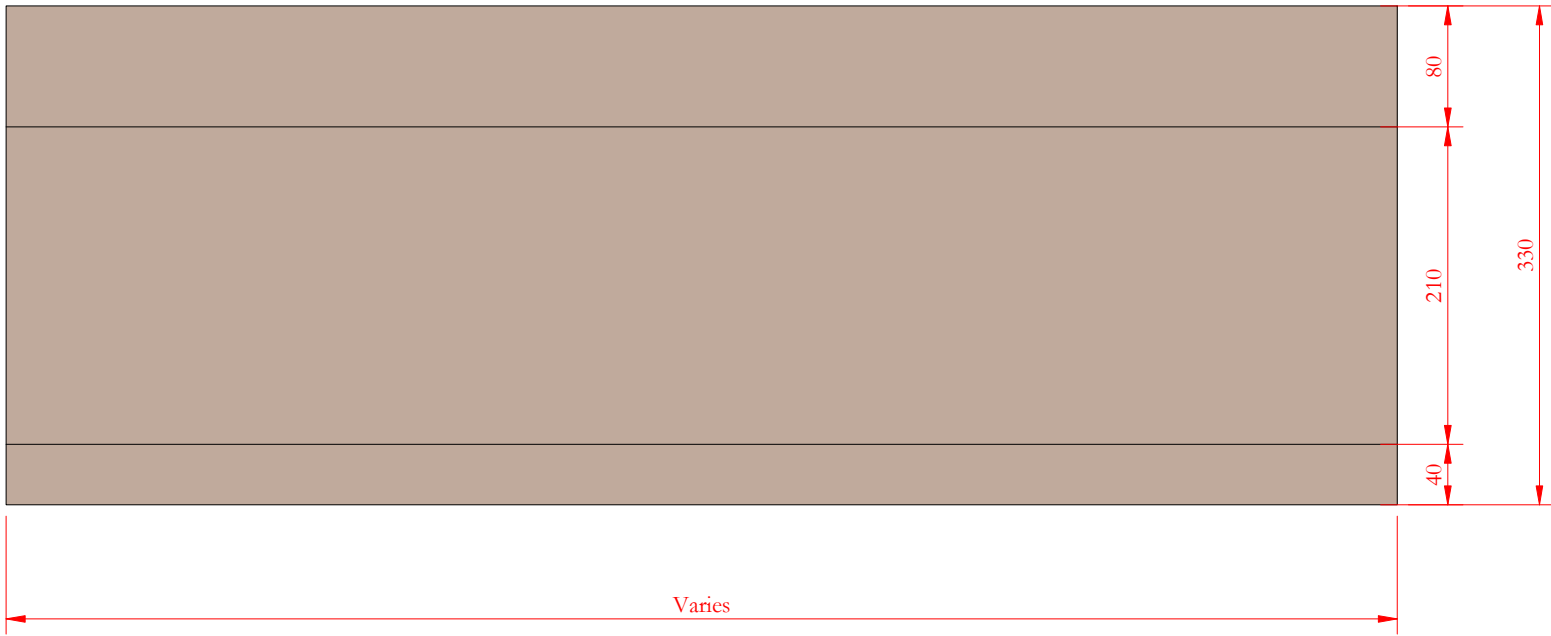


Elevation

Typical End Coping

Scale 1:5

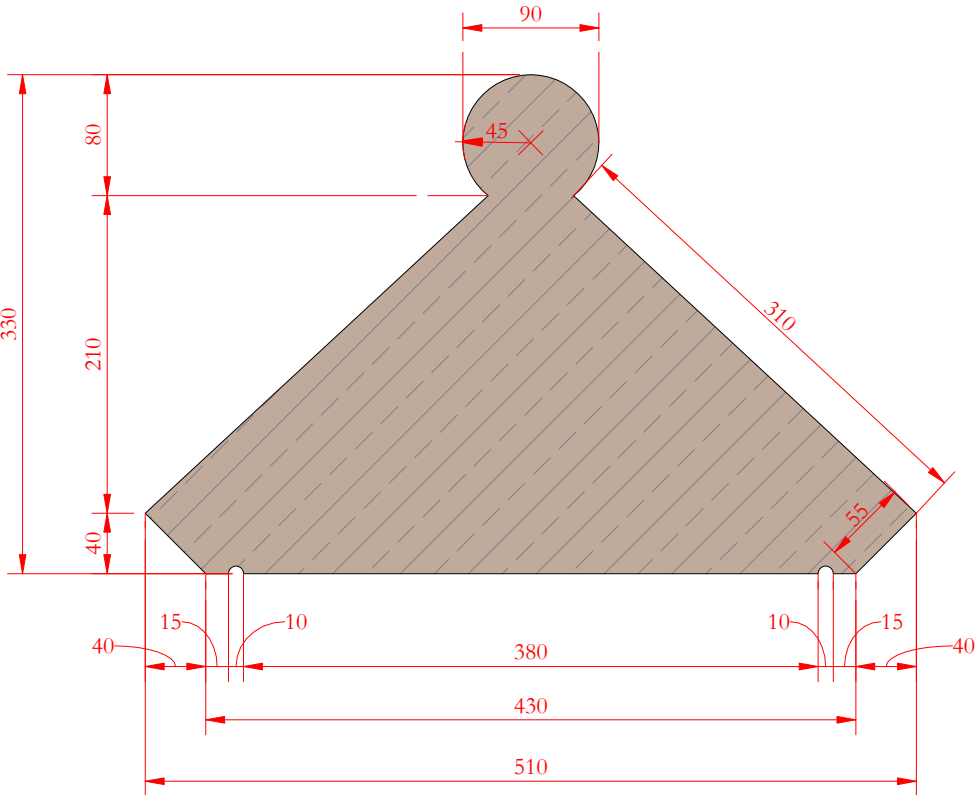


Section

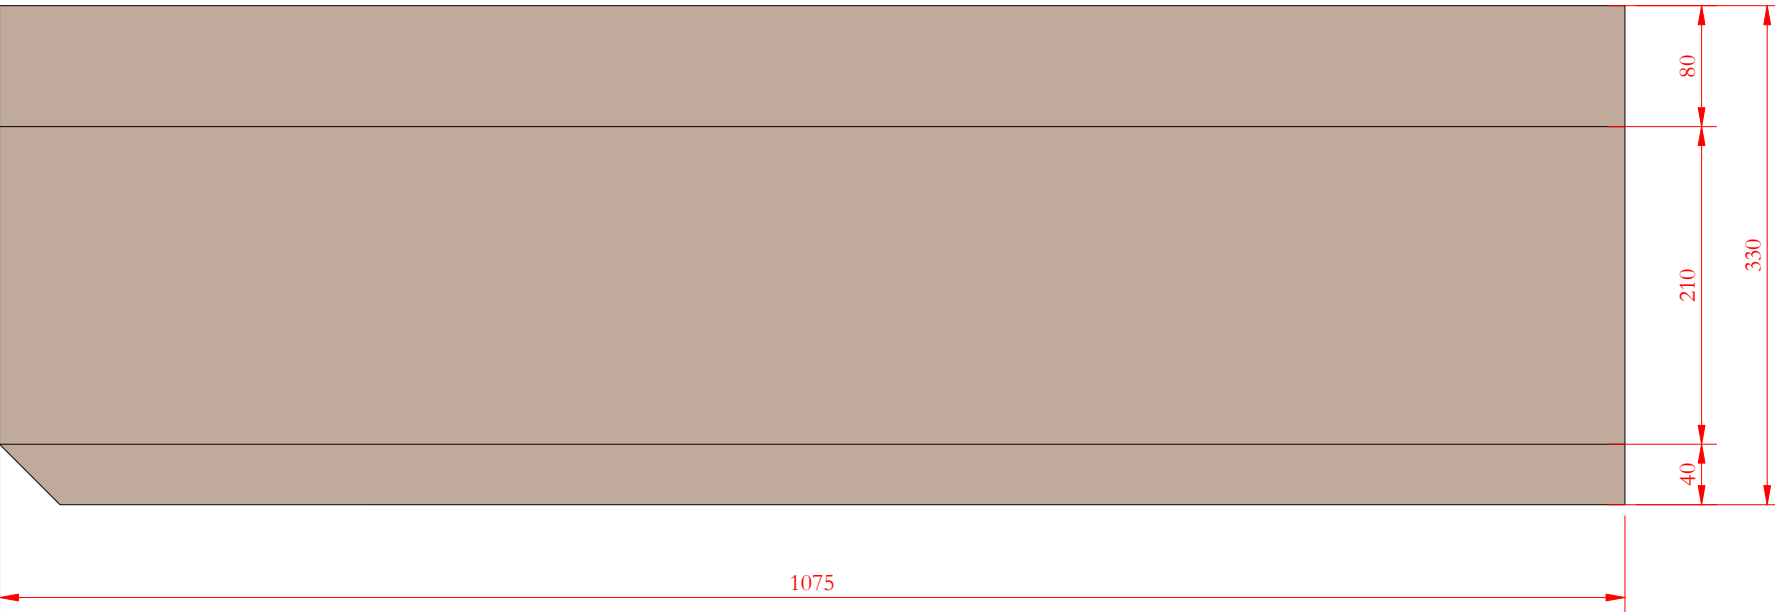


Elevation

Typical Quoin 1

Scale 1:5

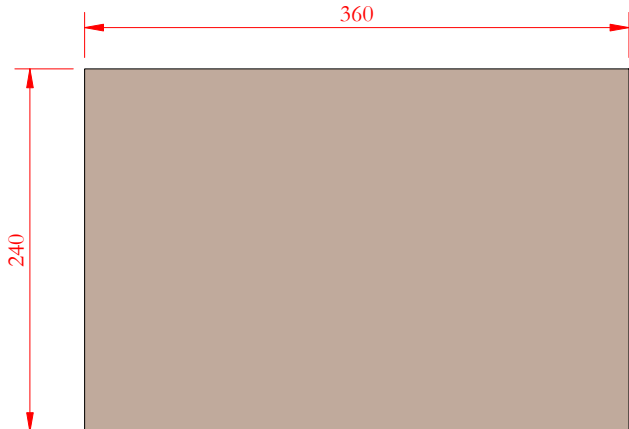


Side Elevation

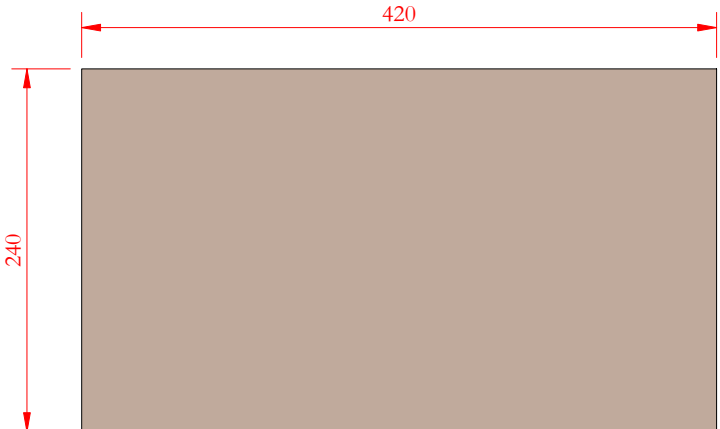


Front Elevation

Typical Quoin 2


Scale 1:5

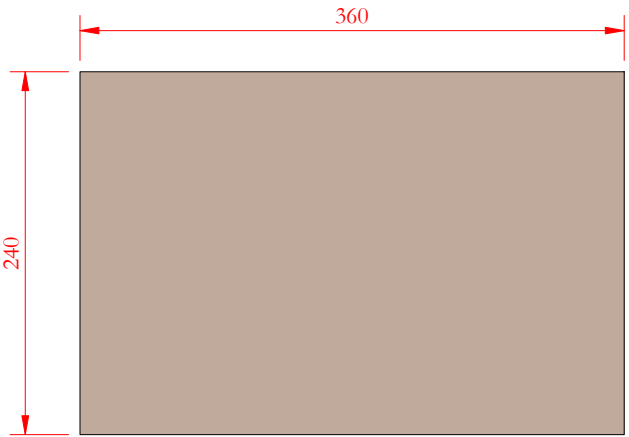

Side Elevation

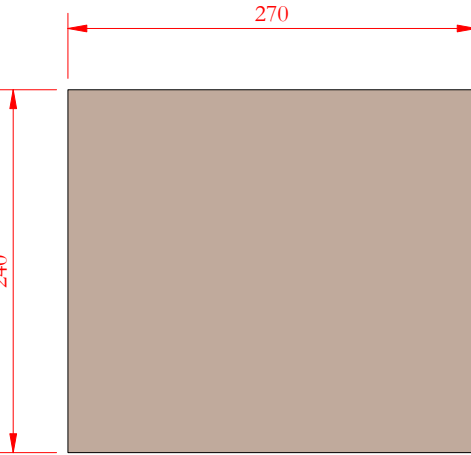

Front Elevation

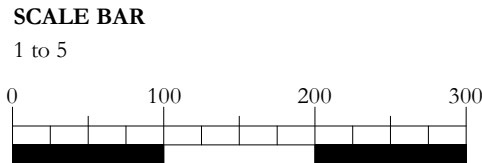

Notes:
Drawings are based on survey data and may not accurately represent what is physically present.
Do not scale from this drawing. All dimensions are to be verified on site before proceeding with the work.
All dimensions are in millimeters unless noted otherwise.
Purcell shall be notified in writing of any discrepancies.

-	06/09/2023	GR	JRC	First issue
ISSUE	DATE	APPROVED	DRAWN	DESCRIPTION



OUR
TOWN
HALL
PROJECT



PURCELL

Project Office, Room 308, Town Hall, MANCHESTER M60 2L1
+44 (0) 7970 097 432
www.purcelluk.com

PROJECT STATUS	RIBA Stage 5
CLIENT	Manchester City Council
PROJECT	Our Town Hall
DRAWING TITLE	New stone component details for Great Hall east walls
SIZE & SCALE	A2: 1 : 5
DRAWING STATUS	For Construction
JOB NUMBER	236959
DRAWING NO.	OTH-PUR-TH-RF-DWG-A-7401
© PURCELL 2019. PURCELL. ® IS THE TRADING NAME OF PURCELL ARCHITECTURE LTD.	