




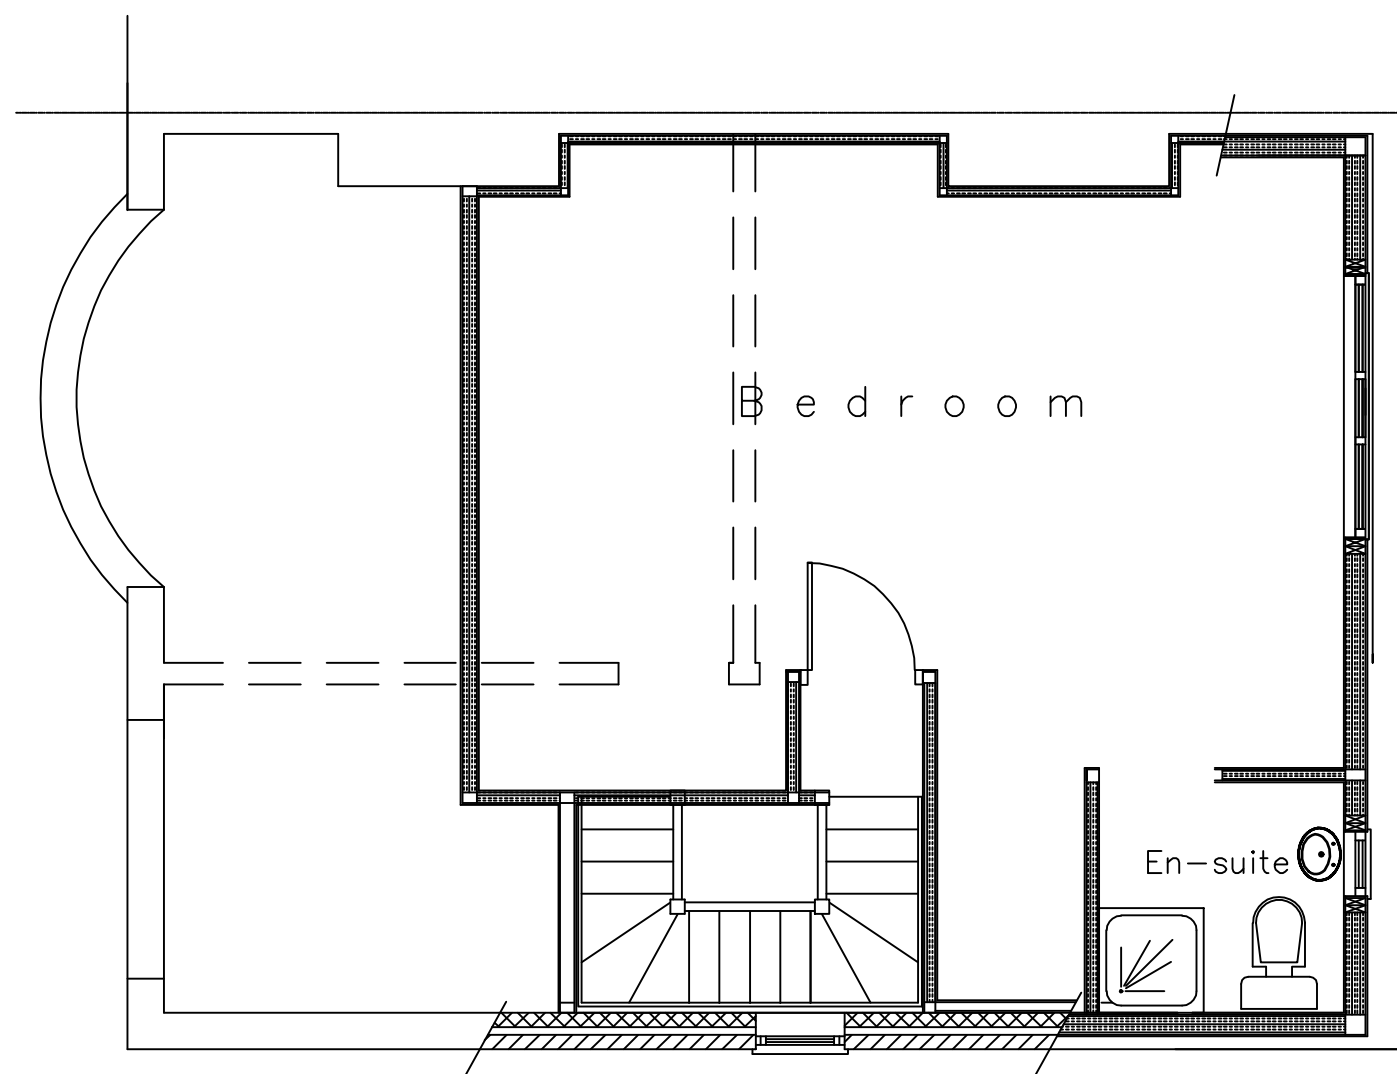


Proposed Floor Plan

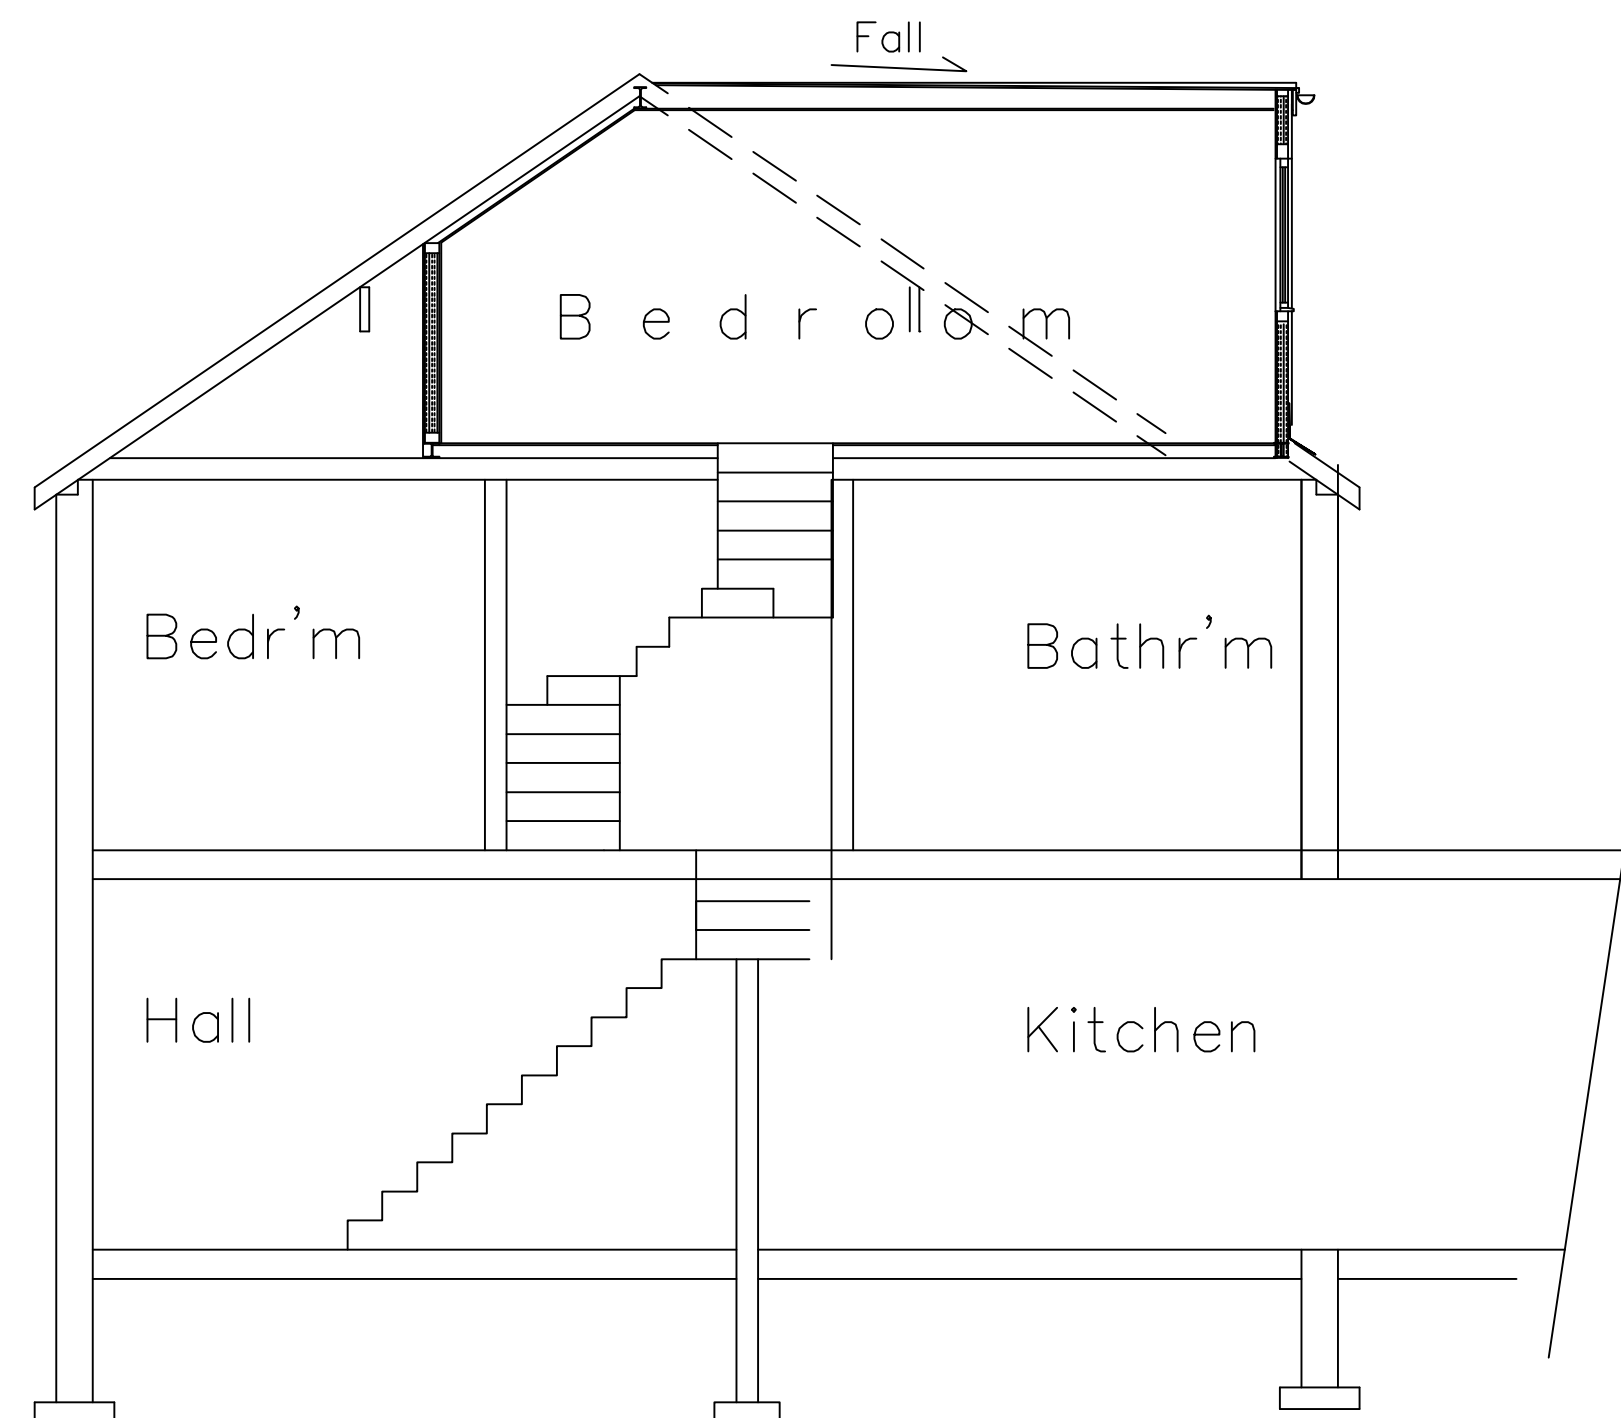

Proposed Section


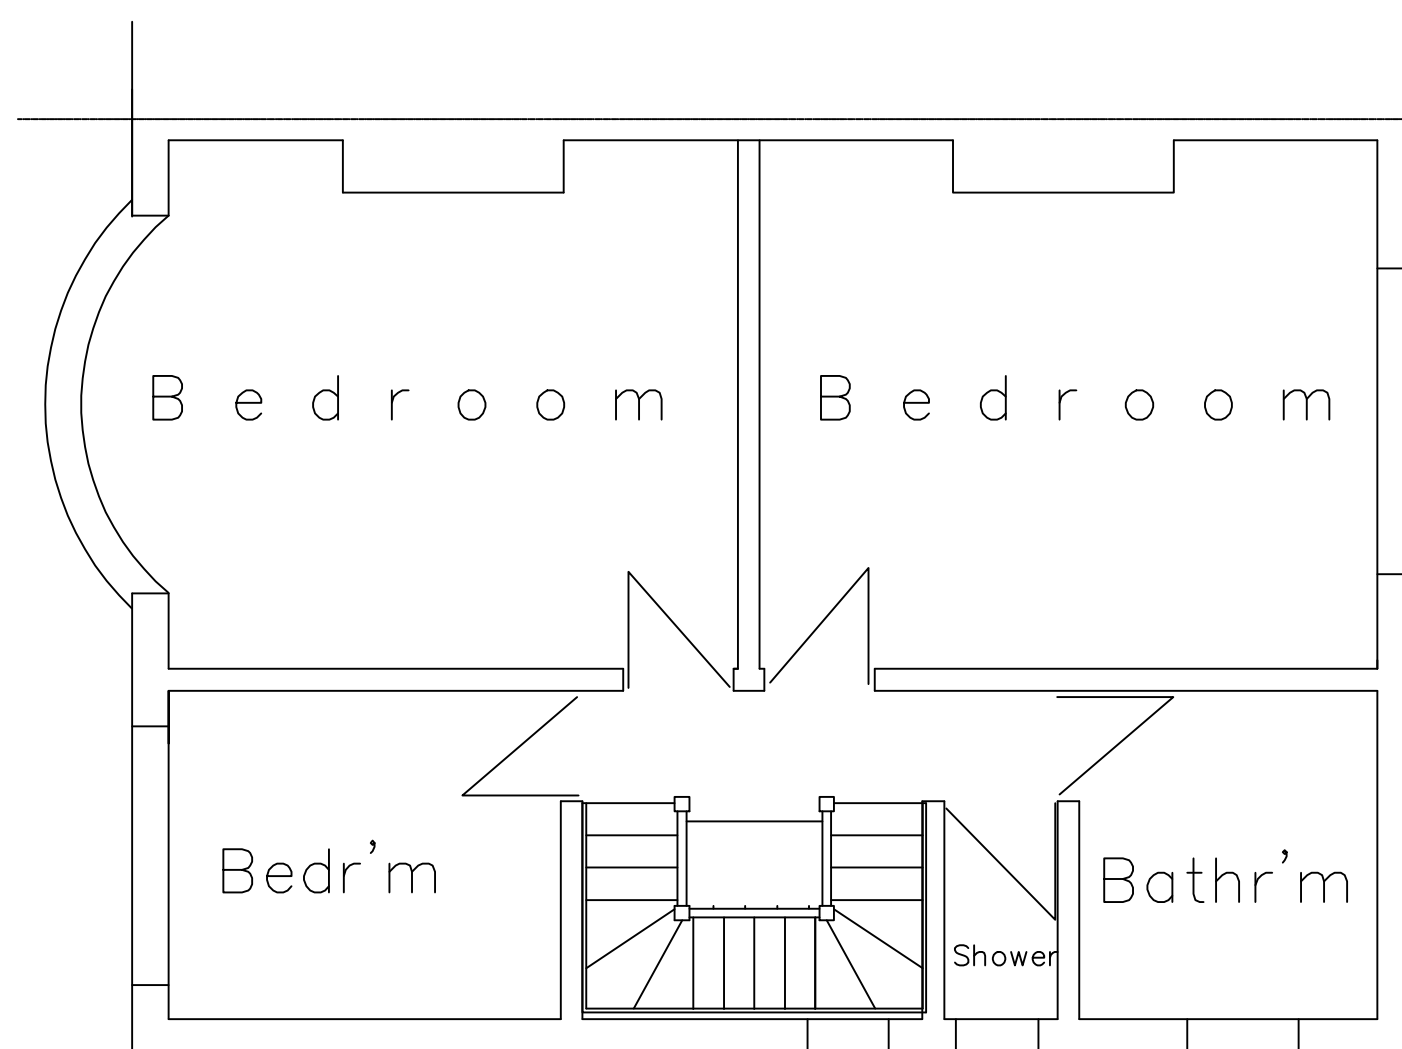


Proposed First Floor Plan

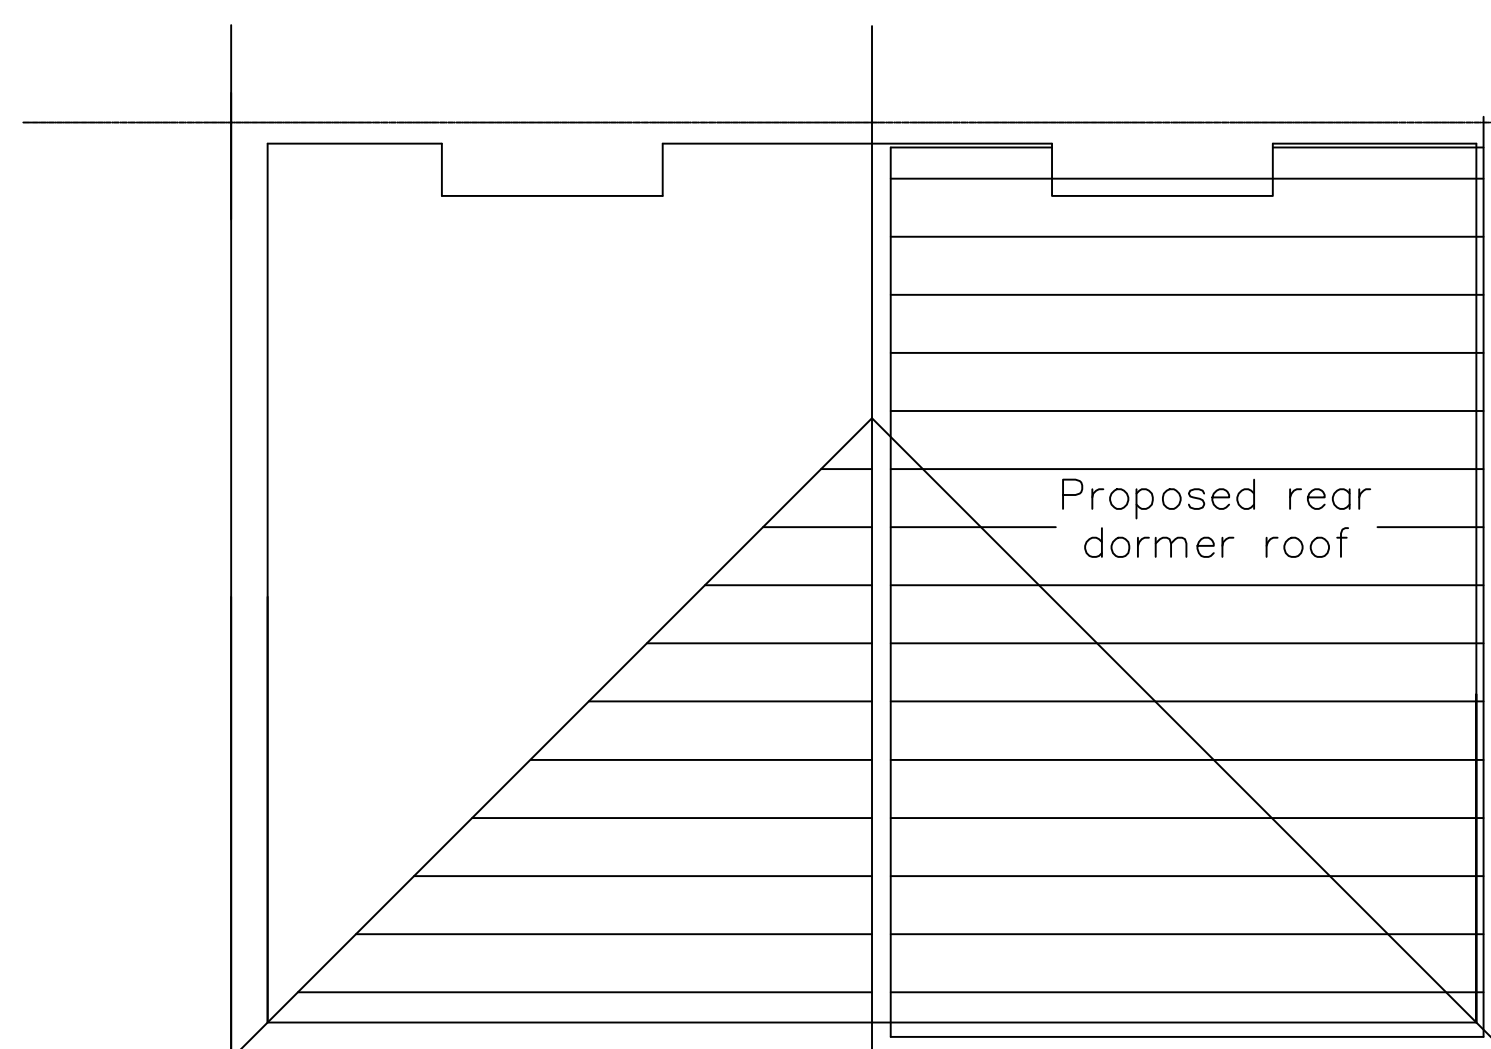

Proposed Roof Plan

LEGEND

  -  Brickwork to match the main house
-  Thermalite block work
-  Sound insulated stud partition walls


Proposed Loft Conversion

**5 WHITE MOSS AVENUE
CHORLTON
MANCHESTER
M21 0XU**


**Prepared by:-
A & S INMAN (Designs) Ltd.
24 GRANGETHORPE ROAD
URMSTON
MANCHESTER
M41 9HT**

Phone 0161 747 7433

Drg. No. 2144 / 11 / 25 Sht. 4

 

A

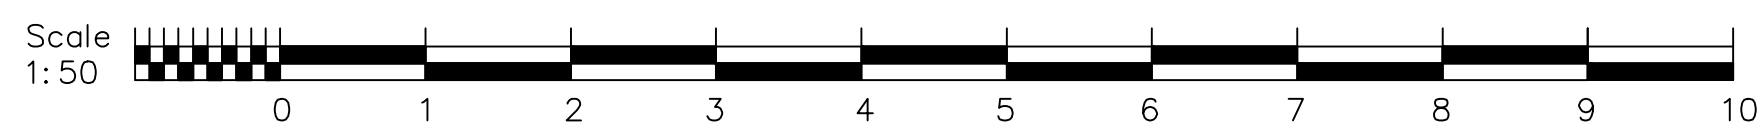

Scale 1:50 @ A2