


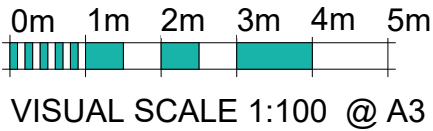


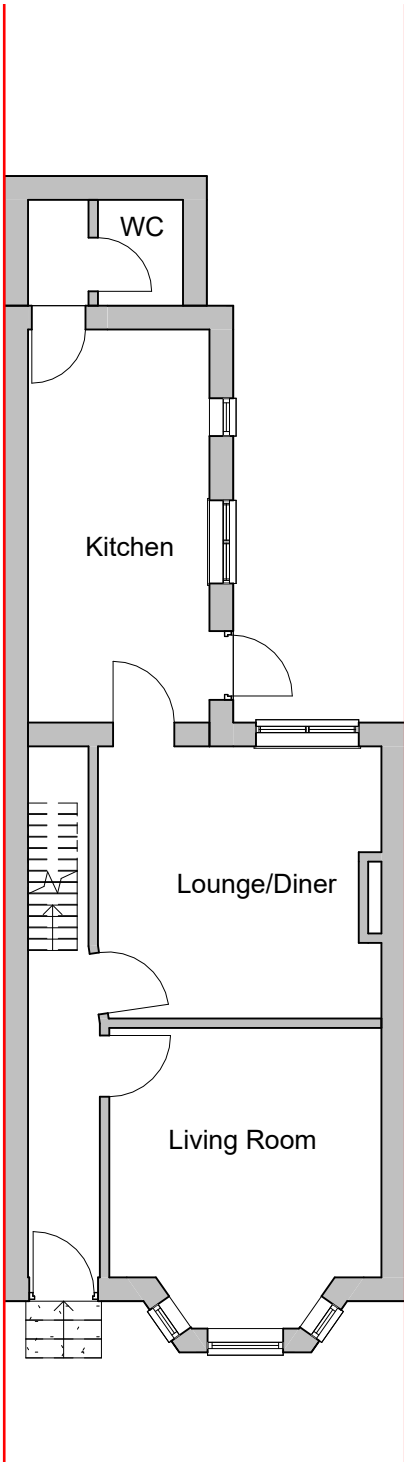

Ex Ground Floor
1 : 100

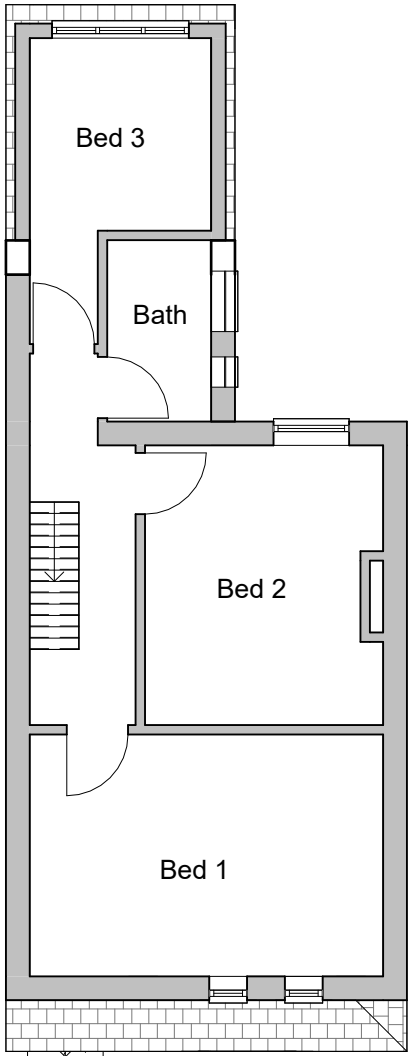



Ex First Floor
1 : 100

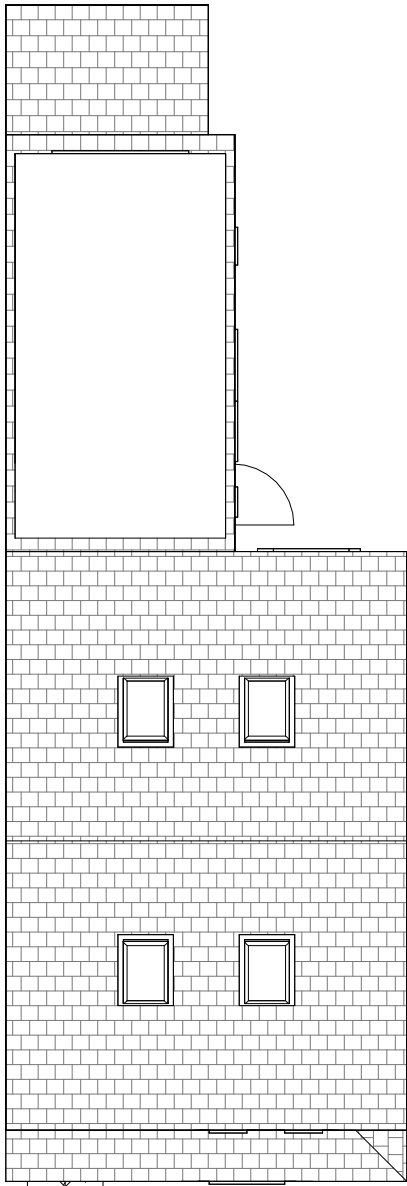


Ex Roof Plan
1 : 100

THIS DRAWING IS THE COPYRIGHT OF MD DESIGN CONSULTANCY. DO NOT SCALE FROM THESE DRAWINGS. ALL LEVELS/DIMENSIONS TO BE CHECKED ON SITE PRIOR TO WORKS COMMENCING. REPORT ALL DISCREPANCIES TO CLIENT/DESIGNER.


CIAT affiliate	<div></div> <div>MD DESIGN CONSULTANCY 07728417797 dabeer@mddesigns.co.uk</div>	<div>Proposed Single Storey Rear Extension</div> <div>17 Meade Grove Longsight, Manchester M13 0SG</div>	Existing Plans (DR) A100	Client Name Luthfur Chowdhury	<div><div>Rev</div><div>Description</div><div>Date</div><div>A</div><div>Submitted For Planning</div><div>03.02.26</div><div>B</div><div>Rear projection reduced 1.7m</div><div>16.03.26</div><div>C</div><div>Roof Design Amended</div><div>17.03.26</div></div>
			Project Number 0102	Drawn By MDR	
			Revision C		

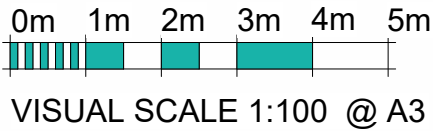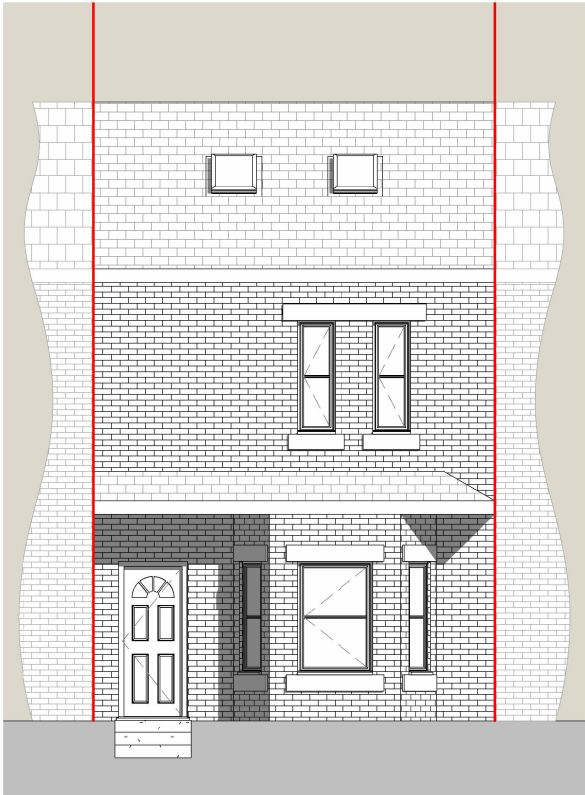


Ex Front Elevation
1 : 100

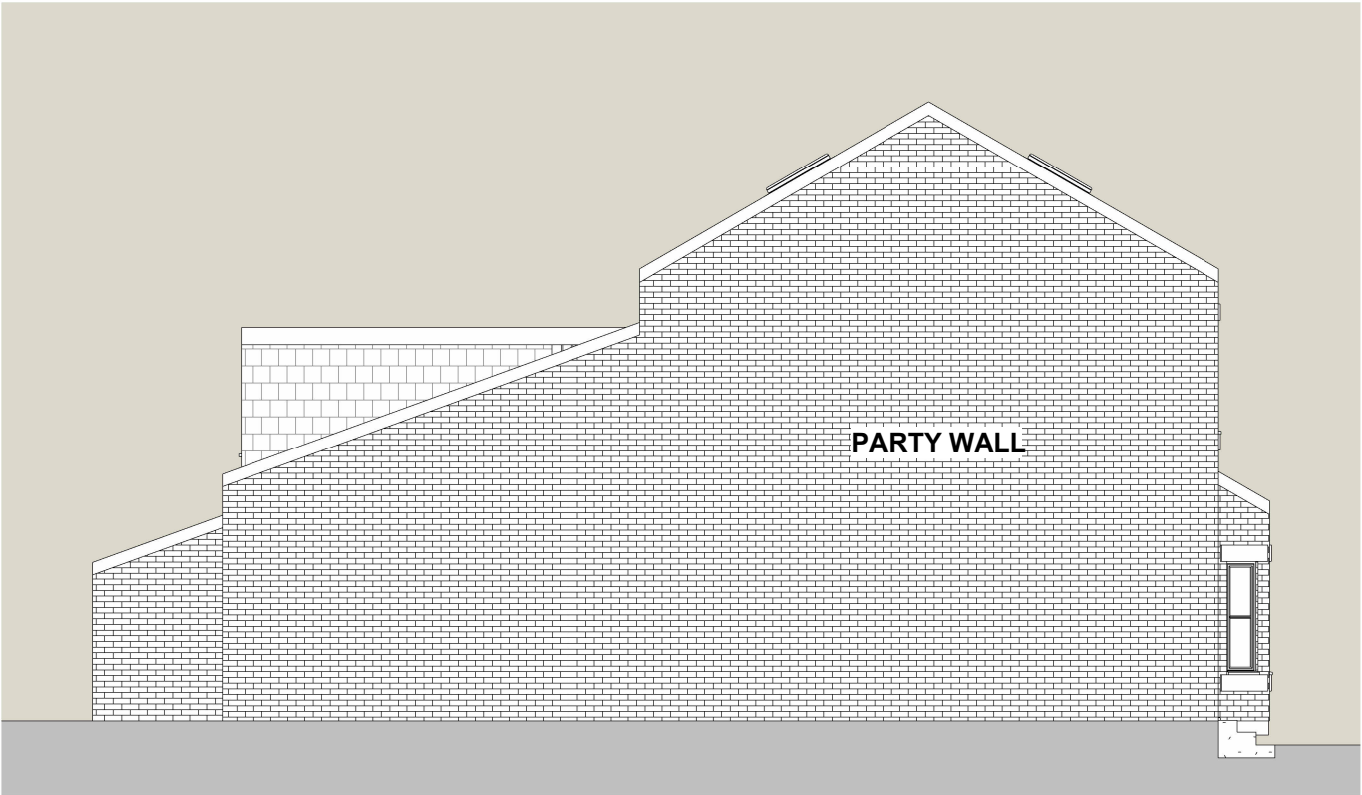

Ex LHS Elevation
1 : 100

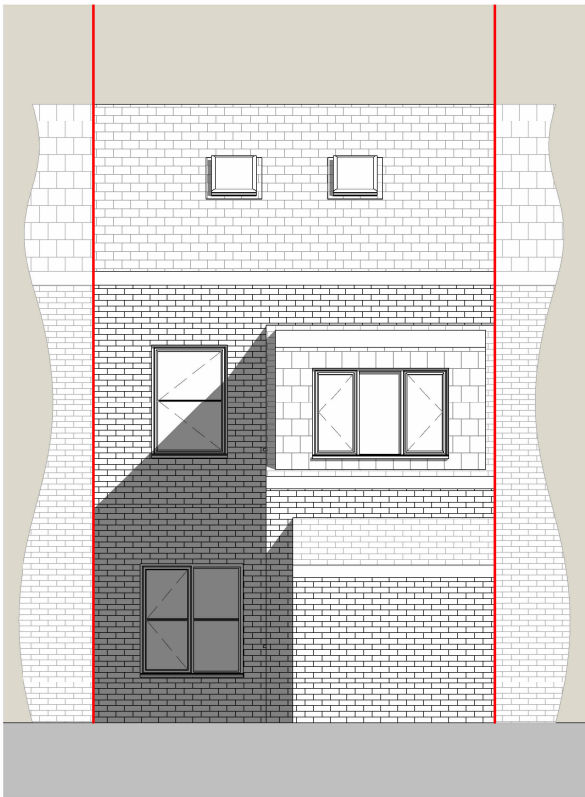


Ex Rear Elevation
1 : 100

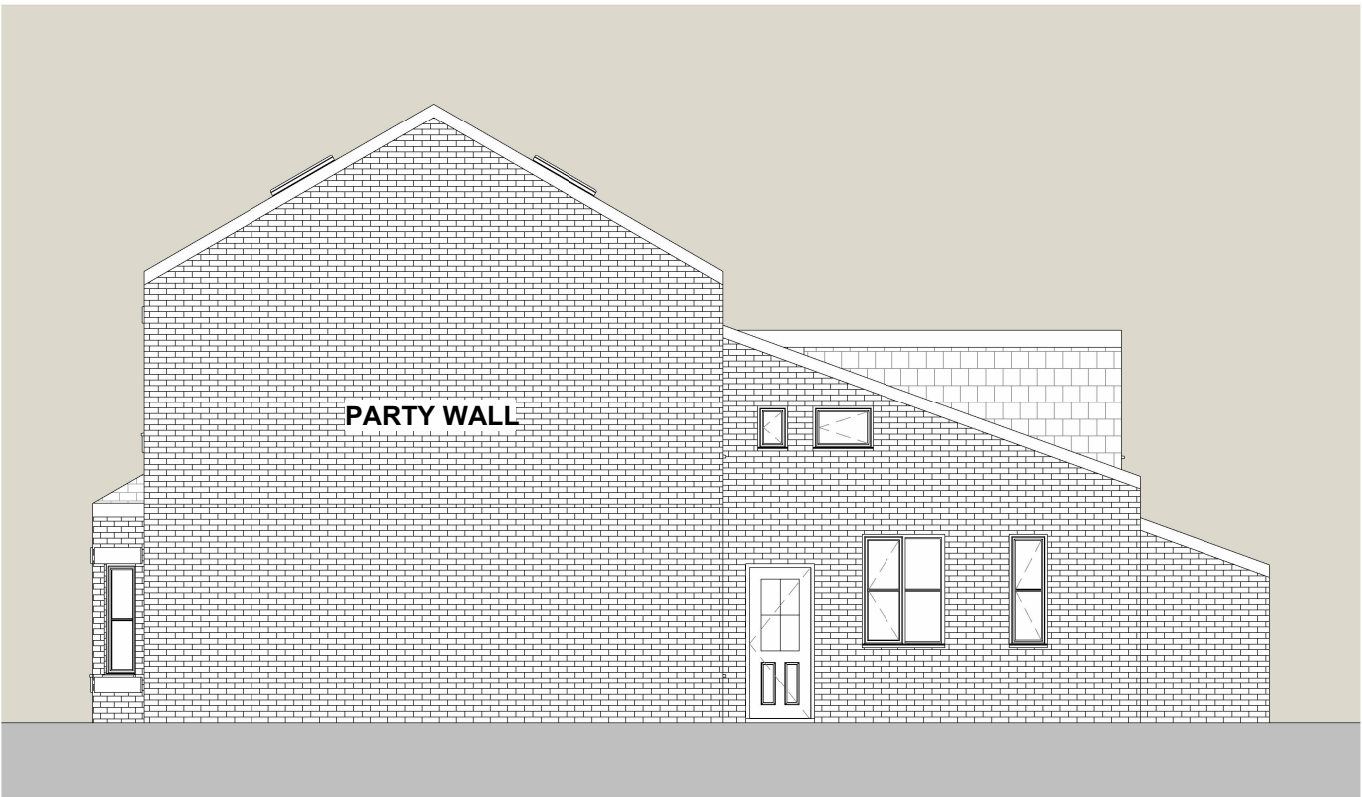

Ex RHS Elevation
1 : 100



THIS DRAWING IS THE COPYRIGHT OF MD DESIGN CONSULTANCY. DO NOT SCALE FROM THESE DRAWINGS. ALL LEVELS/DIMENSIONS TO BE CHECKED ON SITE PRIOR TO WORKS COMMENCING. REPORT ALL DISCREPANCIES TO CLIENT/DESIGNER.

CIAT affiliate	<div></div> <div>MD DESIGN CONSULTANCY 07728417797 dabeer@mddesigns.co.uk</div>	<div>Proposed Single Storey Rear Extension</div> <div>17 Meade Grove Longsight, Manchester M13 0SG</div>	Existing Elevations (DR) A101	Client Name Luthfur Chowdhury	<div><div>Rev</div><div>Description</div><div>Date</div><div>A</div><div>Submitted For Planning</div><div>03.02.26</div><div>B</div><div>Rear projection reduced 1.7m</div><div>16.03.26</div><div>C</div><div>Roof Design Amended</div><div>17.03.26</div></div>
			Project Number 0102	Drawn By MDR	
			Revision C		

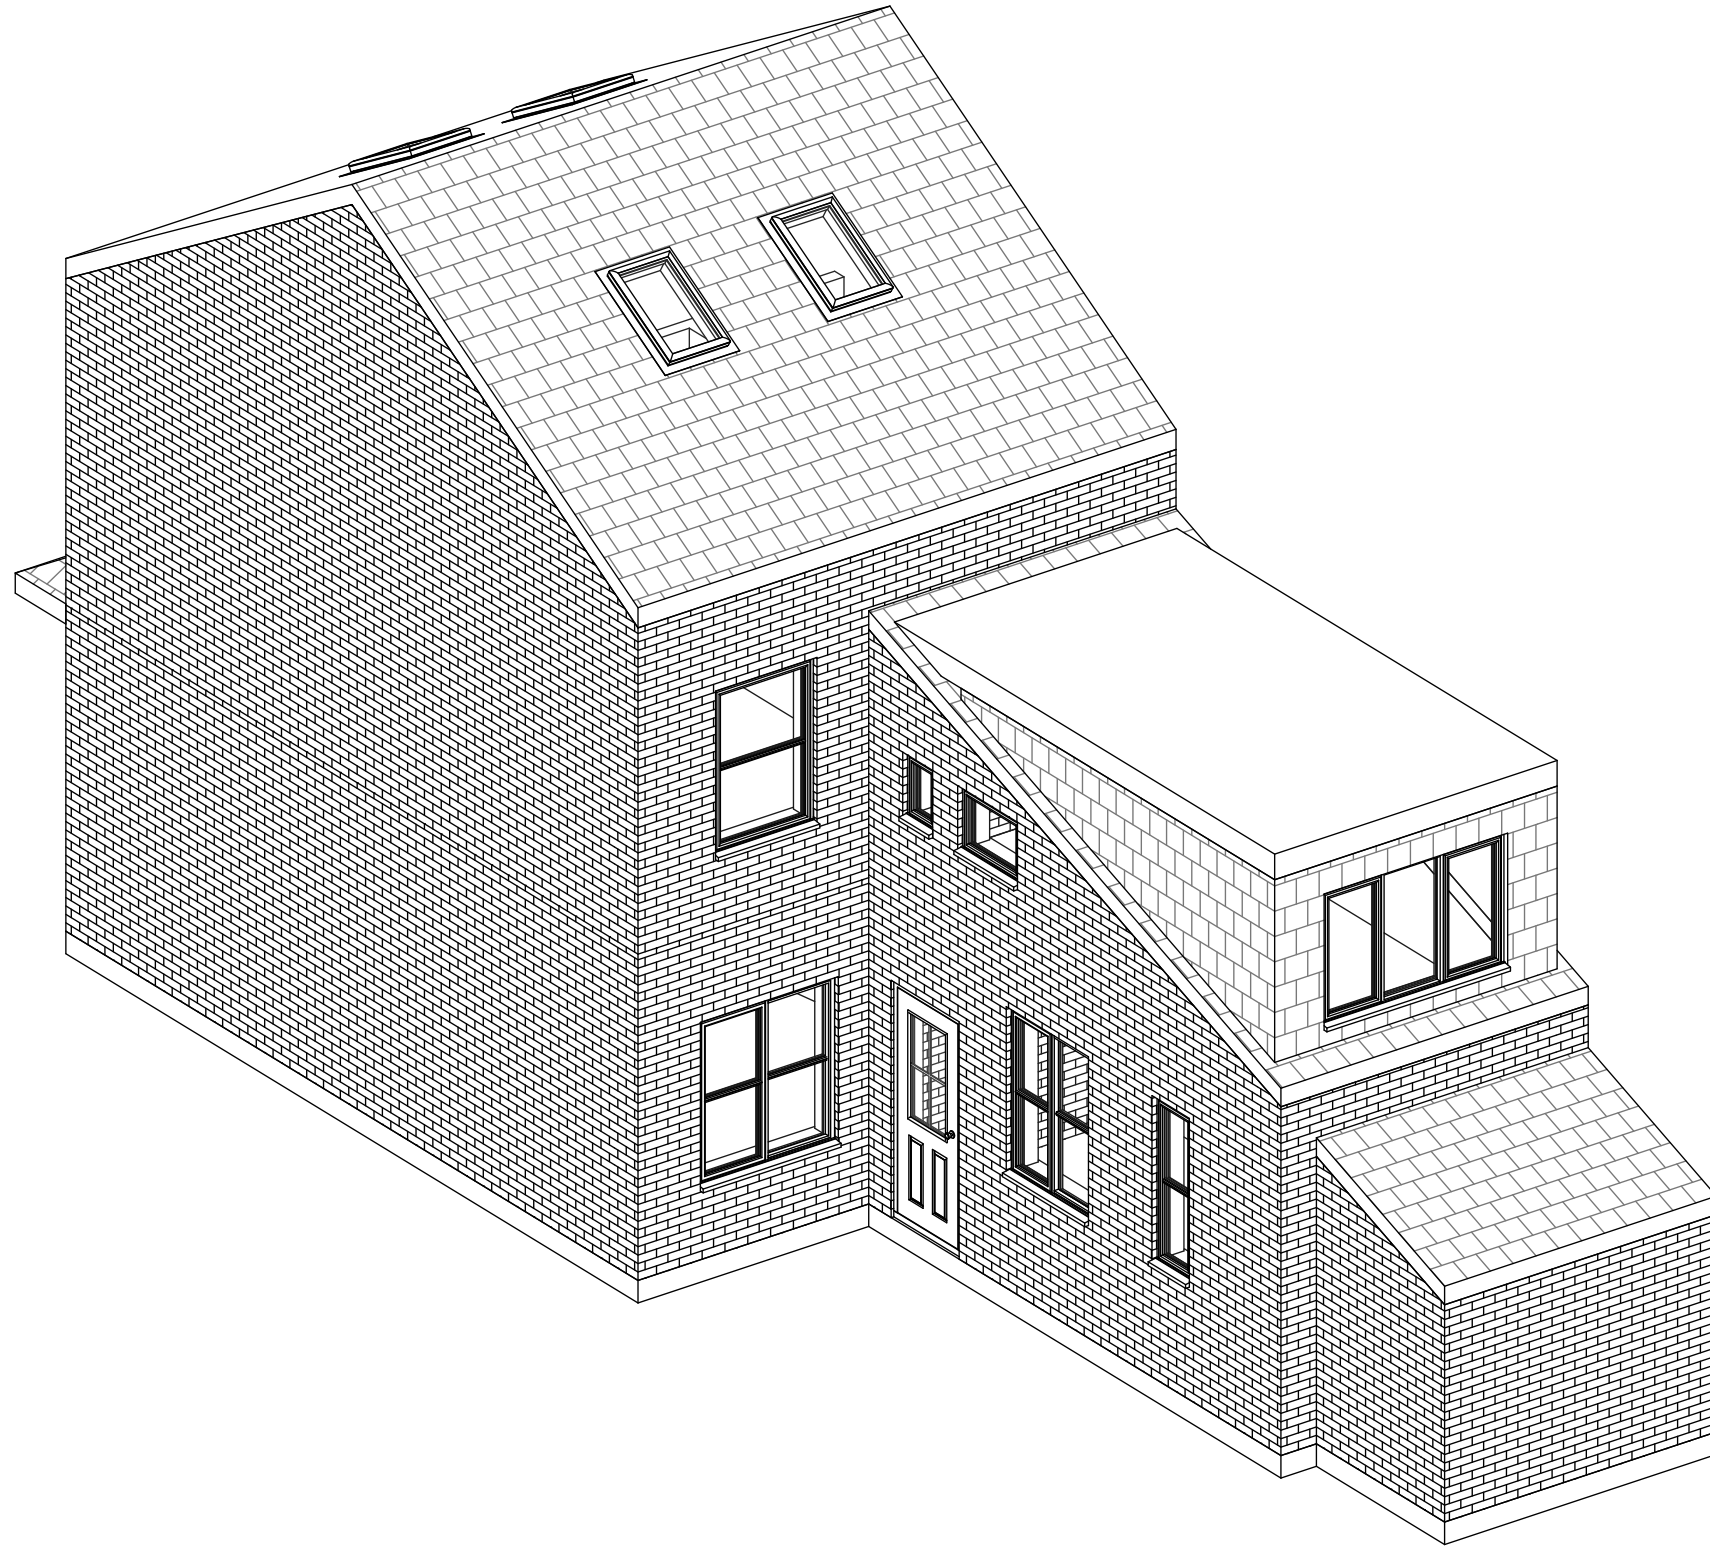


THIS DRAWING IS THE COPYRIGHT OF MD DESIGN CONSULTANCY. DO NOT SCALE FROM THESE DRAWINGS. ALL LEVELS/DIMENSIONS TO BE CHECKED ON SITE PRIOR TO WORKS COMMENCING. REPORT ALL DISCREPANCIES TO CLIENT/DESIGNER.


CIAT affiliate	<div> MD DESIGN CONSULTANCY 07728417797 dabeer@mddesigns.co.uk</div>	<div>Proposed Single Storey Rear Extension 17 Meade Grove Longsight, Manchester M13 0SG</div>	Existing 3D Views (DR) A102	Client Name Luthfur Chowdhury	<div><div>Rev</div><div>Description</div><div>Date</div><div>A</div><div>Submitted For Planning</div><div>03.02.26</div><div>B</div><div>Rear projection reduced 1.7m</div><div>16.03.26</div><div>C</div><div>Roof Design Amended</div><div>17.03.26</div></div>
			Project Number 0102	Drawn By MDR	
Revision C					

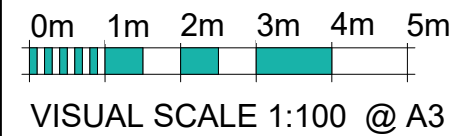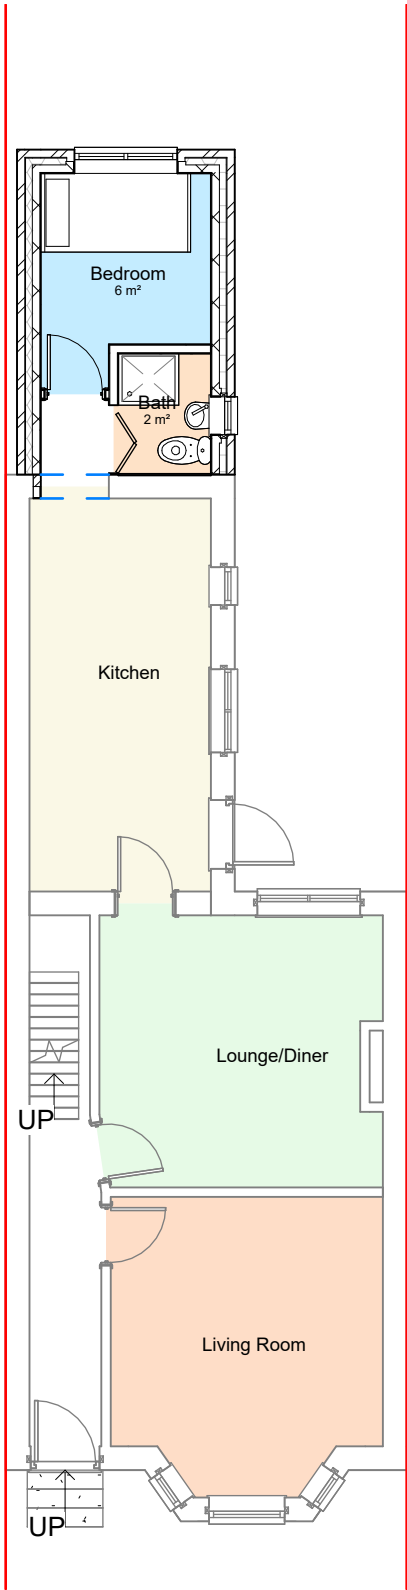

PP Ground Floor
1 : 100

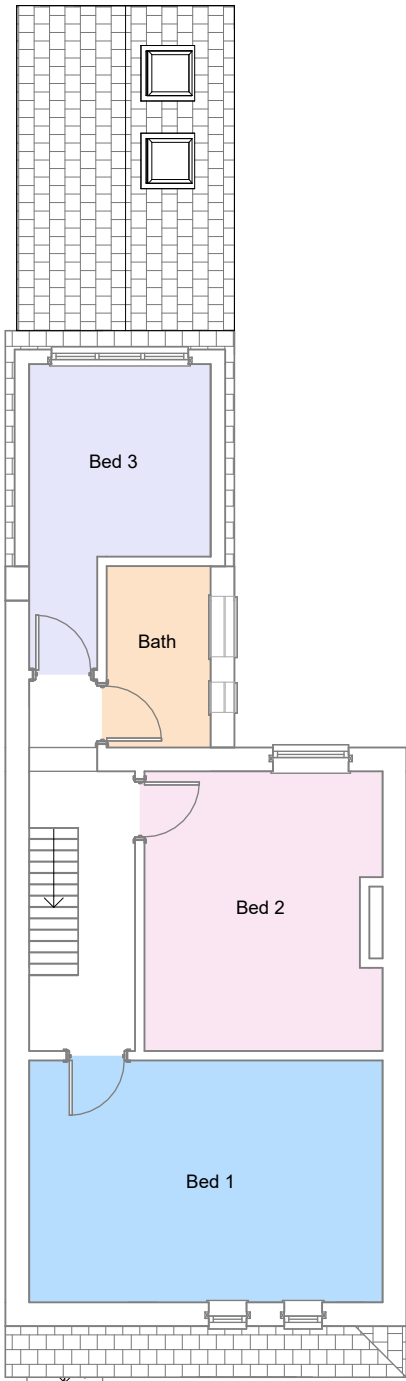


PP First Floor
1 : 100

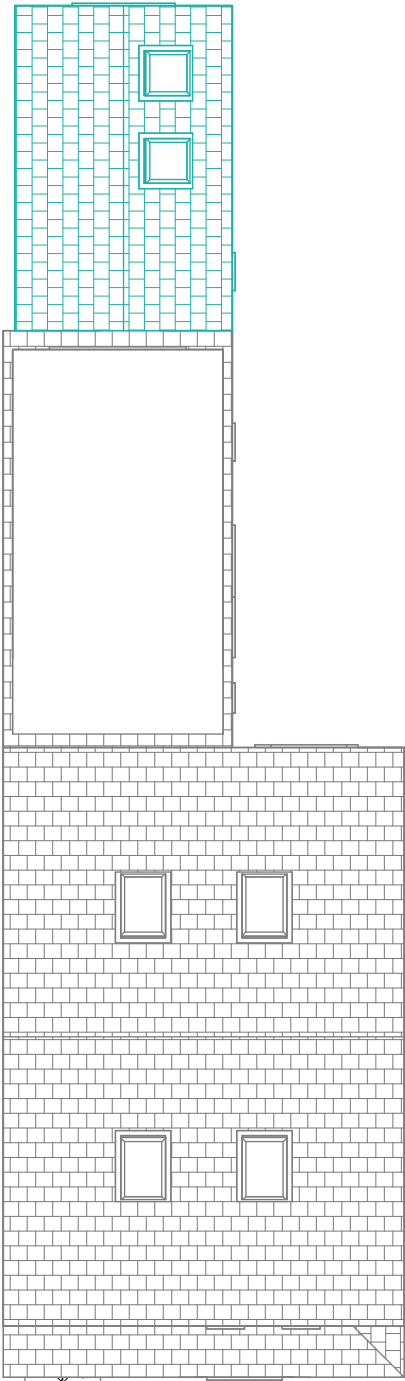


PP Roof Plan
1 : 100

THIS DRAWING IS THE COPYRIGHT OF MD DESIGN CONSULTANCY. DO NOT SCALE FROM THESE DRAWINGS. ALL LEVELS/DIMENSIONS TO BE CHECKED ON SITE PRIOR TO WORKS COMMENCING. REPORT ALL DISCREPANCIES TO CLIENT/DESIGNER.


CIAT affiliate	<div></div> <div>MD DESIGN CONSULTANCY 07728417797 dabeer@mddesigns.co.uk</div>	<div>Proposed Single Storey Rear Extension</div> <div>17 Meade Grove Longsight, Manchester M13 0SG</div>	Proposed Plans (DR) A200	Client Name Luthfur Chowdhury	<div><div>Rev</div><div>Description</div><div>Date</div><div>A</div><div>Submitted For Planning</div><div>03.02.26</div><div>B</div><div>Rear projection reduced 1.7m</div><div>16.03.26</div><div>C</div><div>Roof Design Amended</div><div>17.03.26</div></div>
			Project Number 0102	Drawn By MDR	
			Revision C		

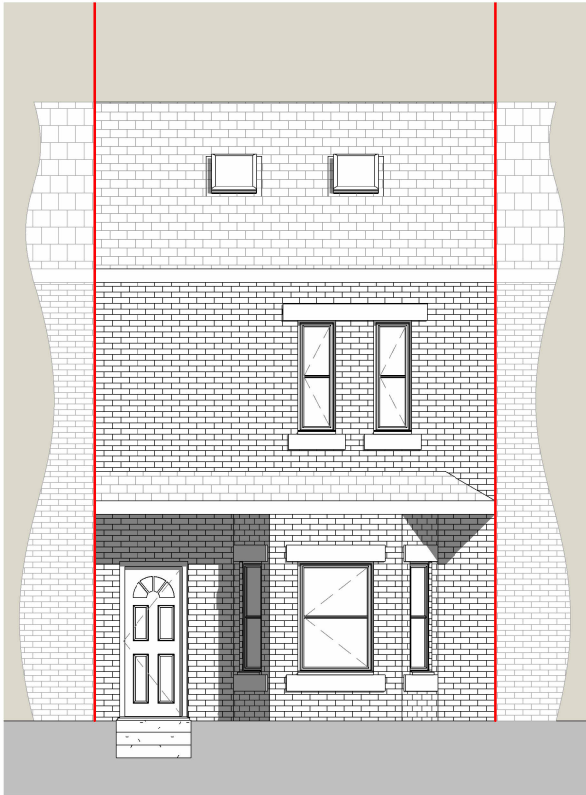


PP Front Elevation
1 : 100

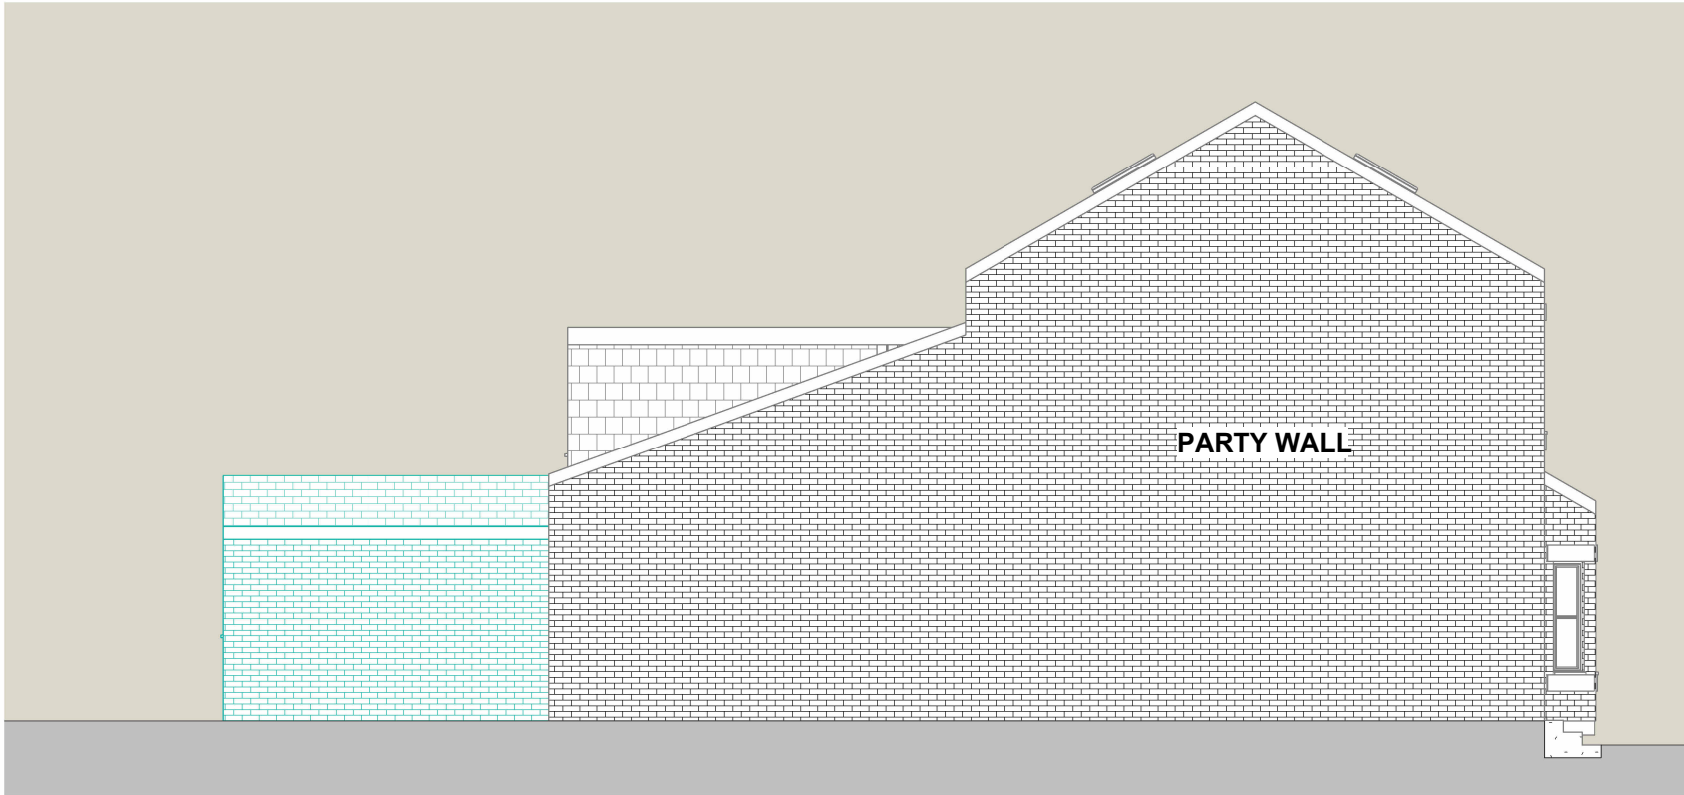

PP LHS Elevation
1 : 100

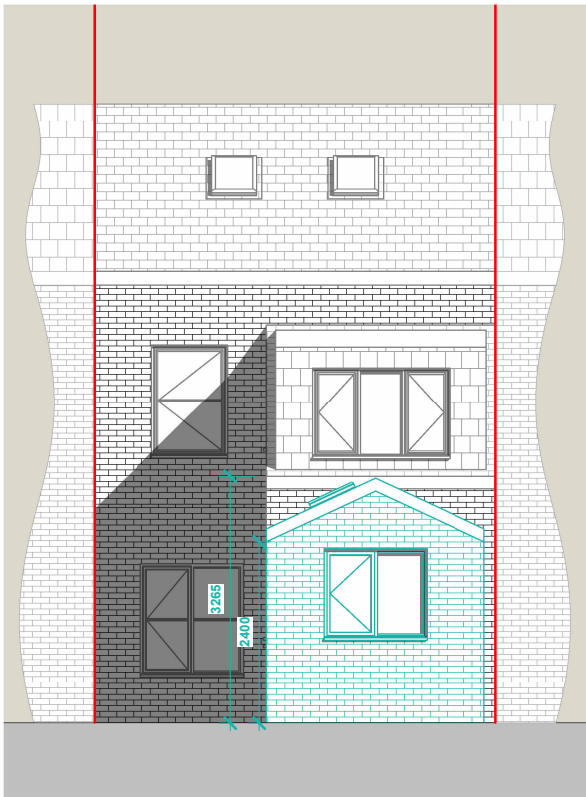

PP Rear Elevation
1 : 100

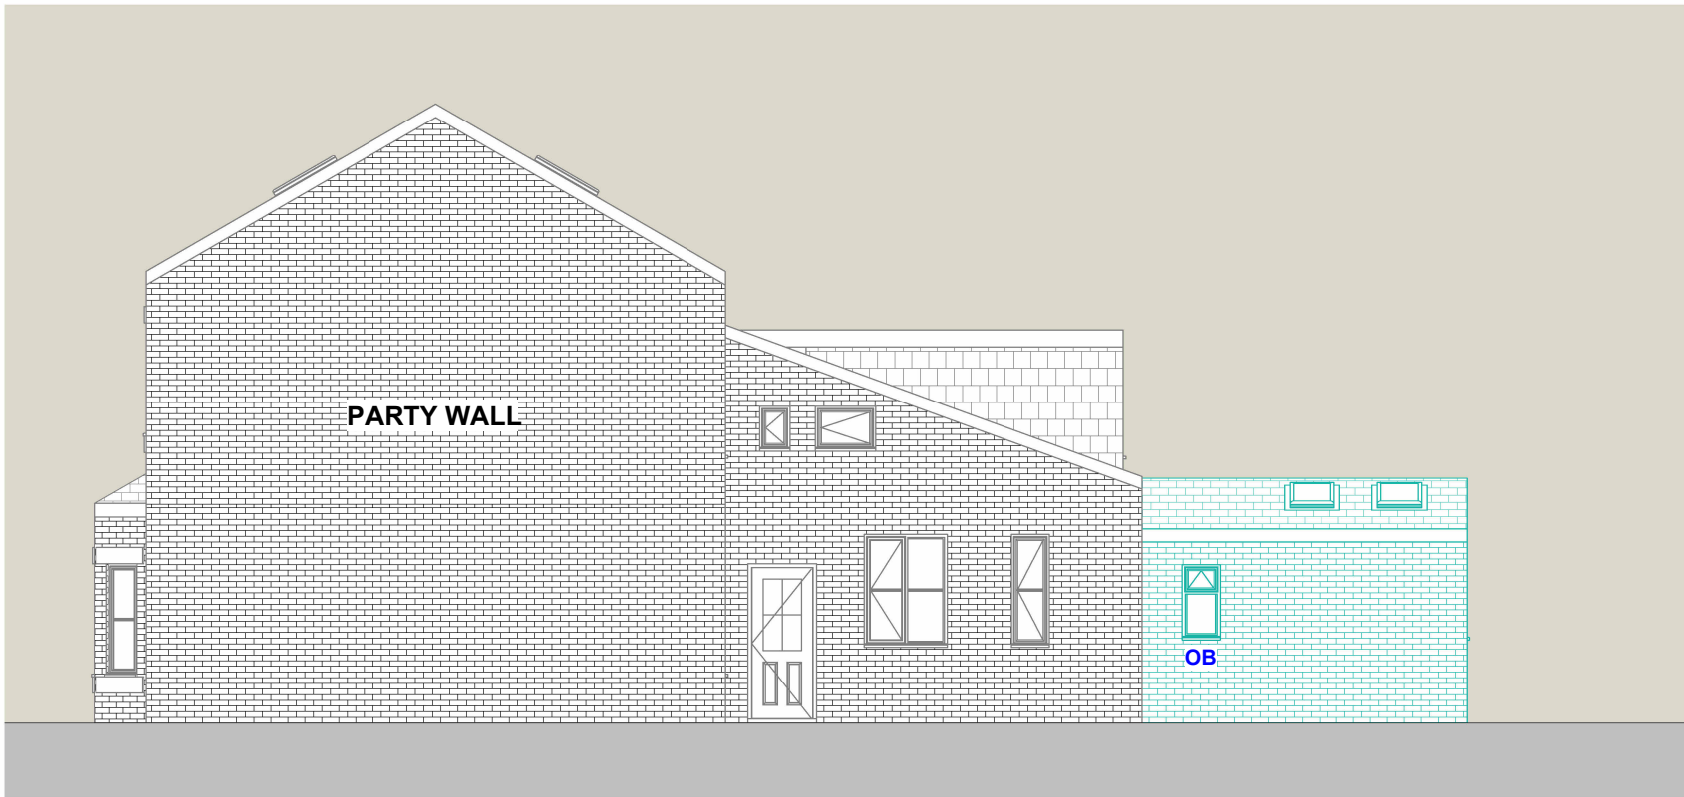

PP RHS Elevation
1 : 100

THIS DRAWING IS THE COPYRIGHT OF MD DESIGN CONSULTANCY. DO NOT SCALE FROM THESE DRAWINGS. ALL LEVELS/DIMENSIONS TO BE CHECKED ON SITE PRIOR TO WORKS COMMENCING. REPORT ALL DISCREPANCIES TO CLIENT/DESIGNER.

Proposed Single Storey Rear Extension
17 Meade Grove Longsight, Manchester
M13 0SG

Proposed Elevations
(DR) A201


Project Number
0102

Client Name
Luthfur Chowdhury

Drawn By
MDR

Rev	Description	Date
A	Submitted For Planning	03.02.26
B	Rear projection reduced 1.7m	16.03.26
C	Roof Design Amended	17.03.26

Revision **C**

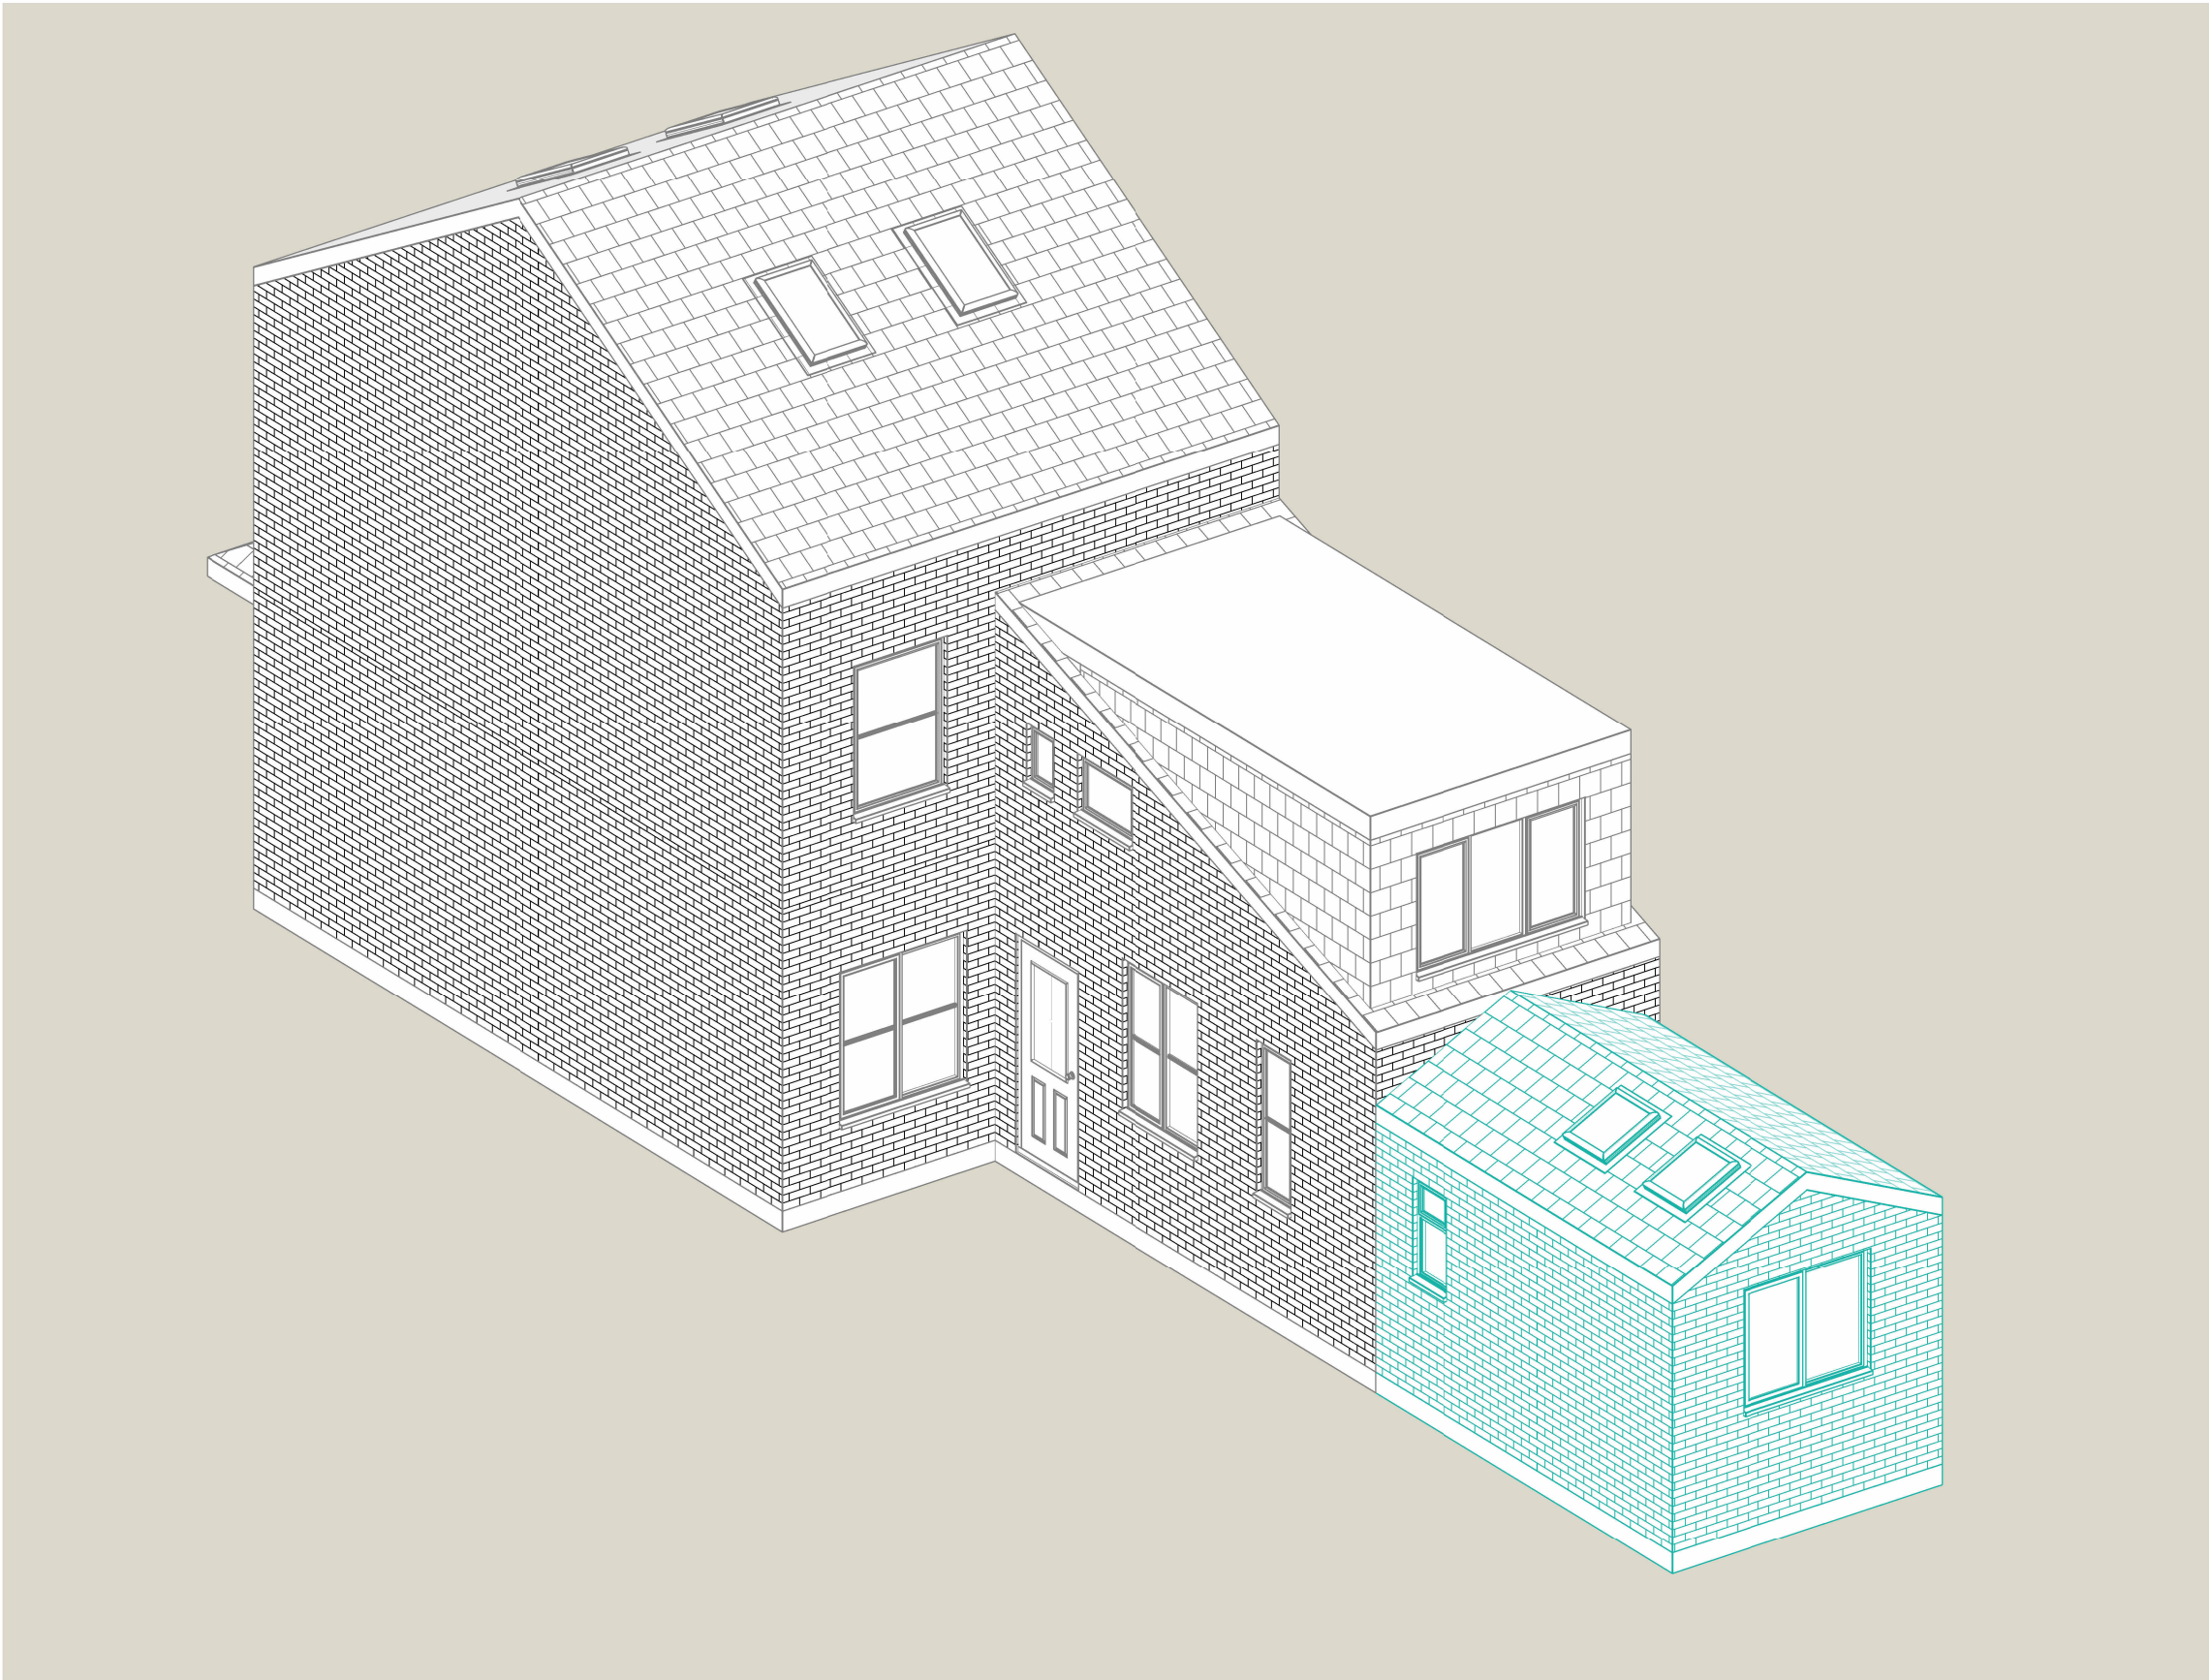

THIS DRAWING IS THE COPYRIGHT OF MD DESIGN CONSULTANCY. DO NOT SCALE FROM THESE DRAWINGS. ALL LEVELS/DIMENSIONS TO BE CHECKED ON SITE PRIOR TO WORKS COMMENCING. REPORT ALL DISCREPANCIES TO CLIENT/DESIGNER.

CIAT

affiliate



MD DESIGN
CONSULTANCY
07728417797
dabeer@mddesigns.co.uk

Proposed Single Storey Rear Extension

17 Meade Grove Longsight, Manchester
M13 0SG

Proposed 3D Views
(DR) A202


Project Number
0102

Client Name
Luthfur Chowdhury


Drawn By
MDR

Rev	Description	Date
A	Submitted For Planning	03.02.26
B	Rear projection reduced 1.7m	16.03.26
C	Roof Design Amended	17.03.26

Revision **C**

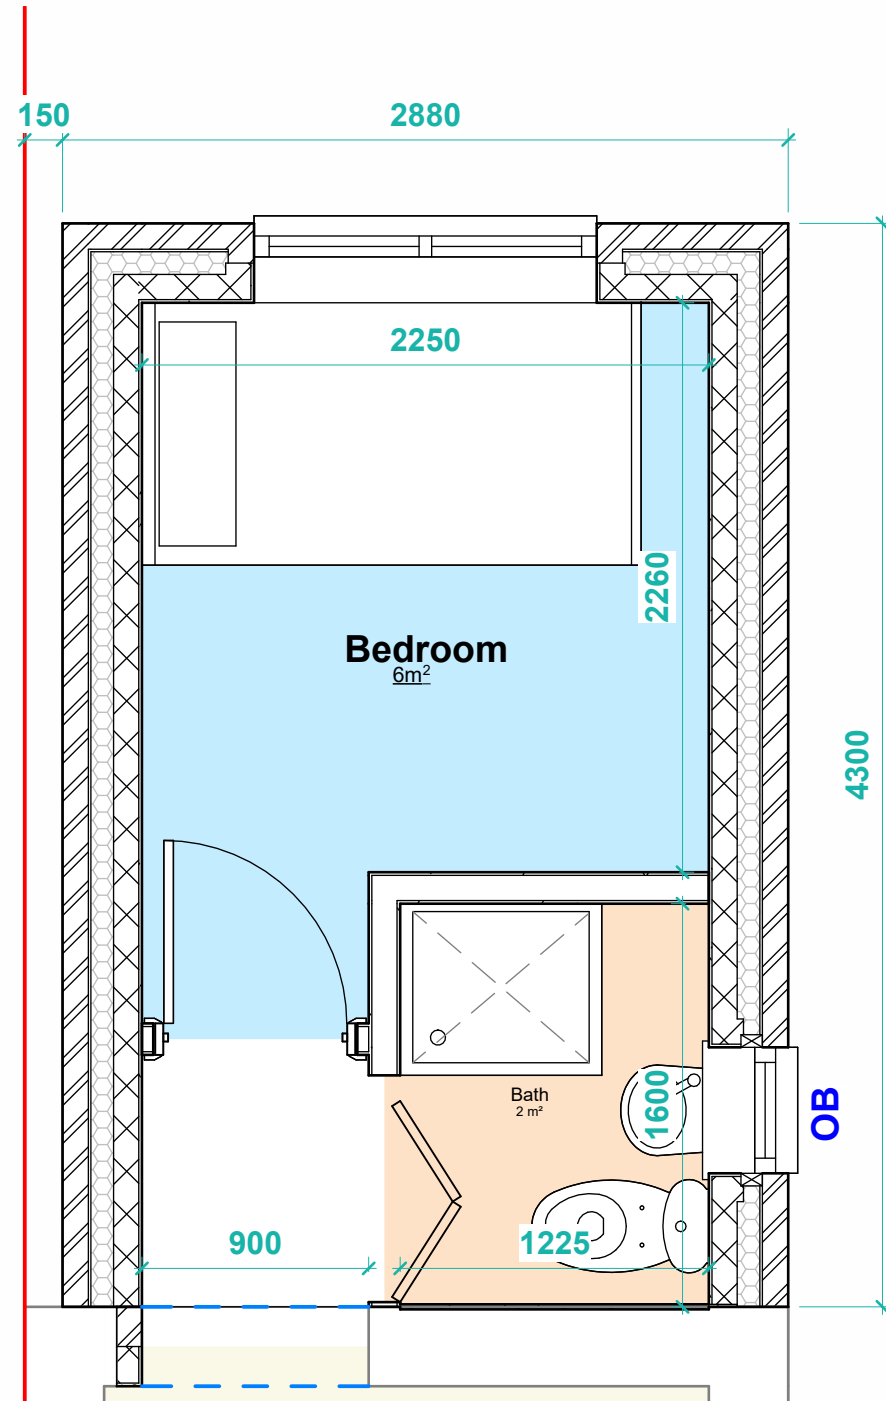


PP Ground Floor GA Plan
1 : 30

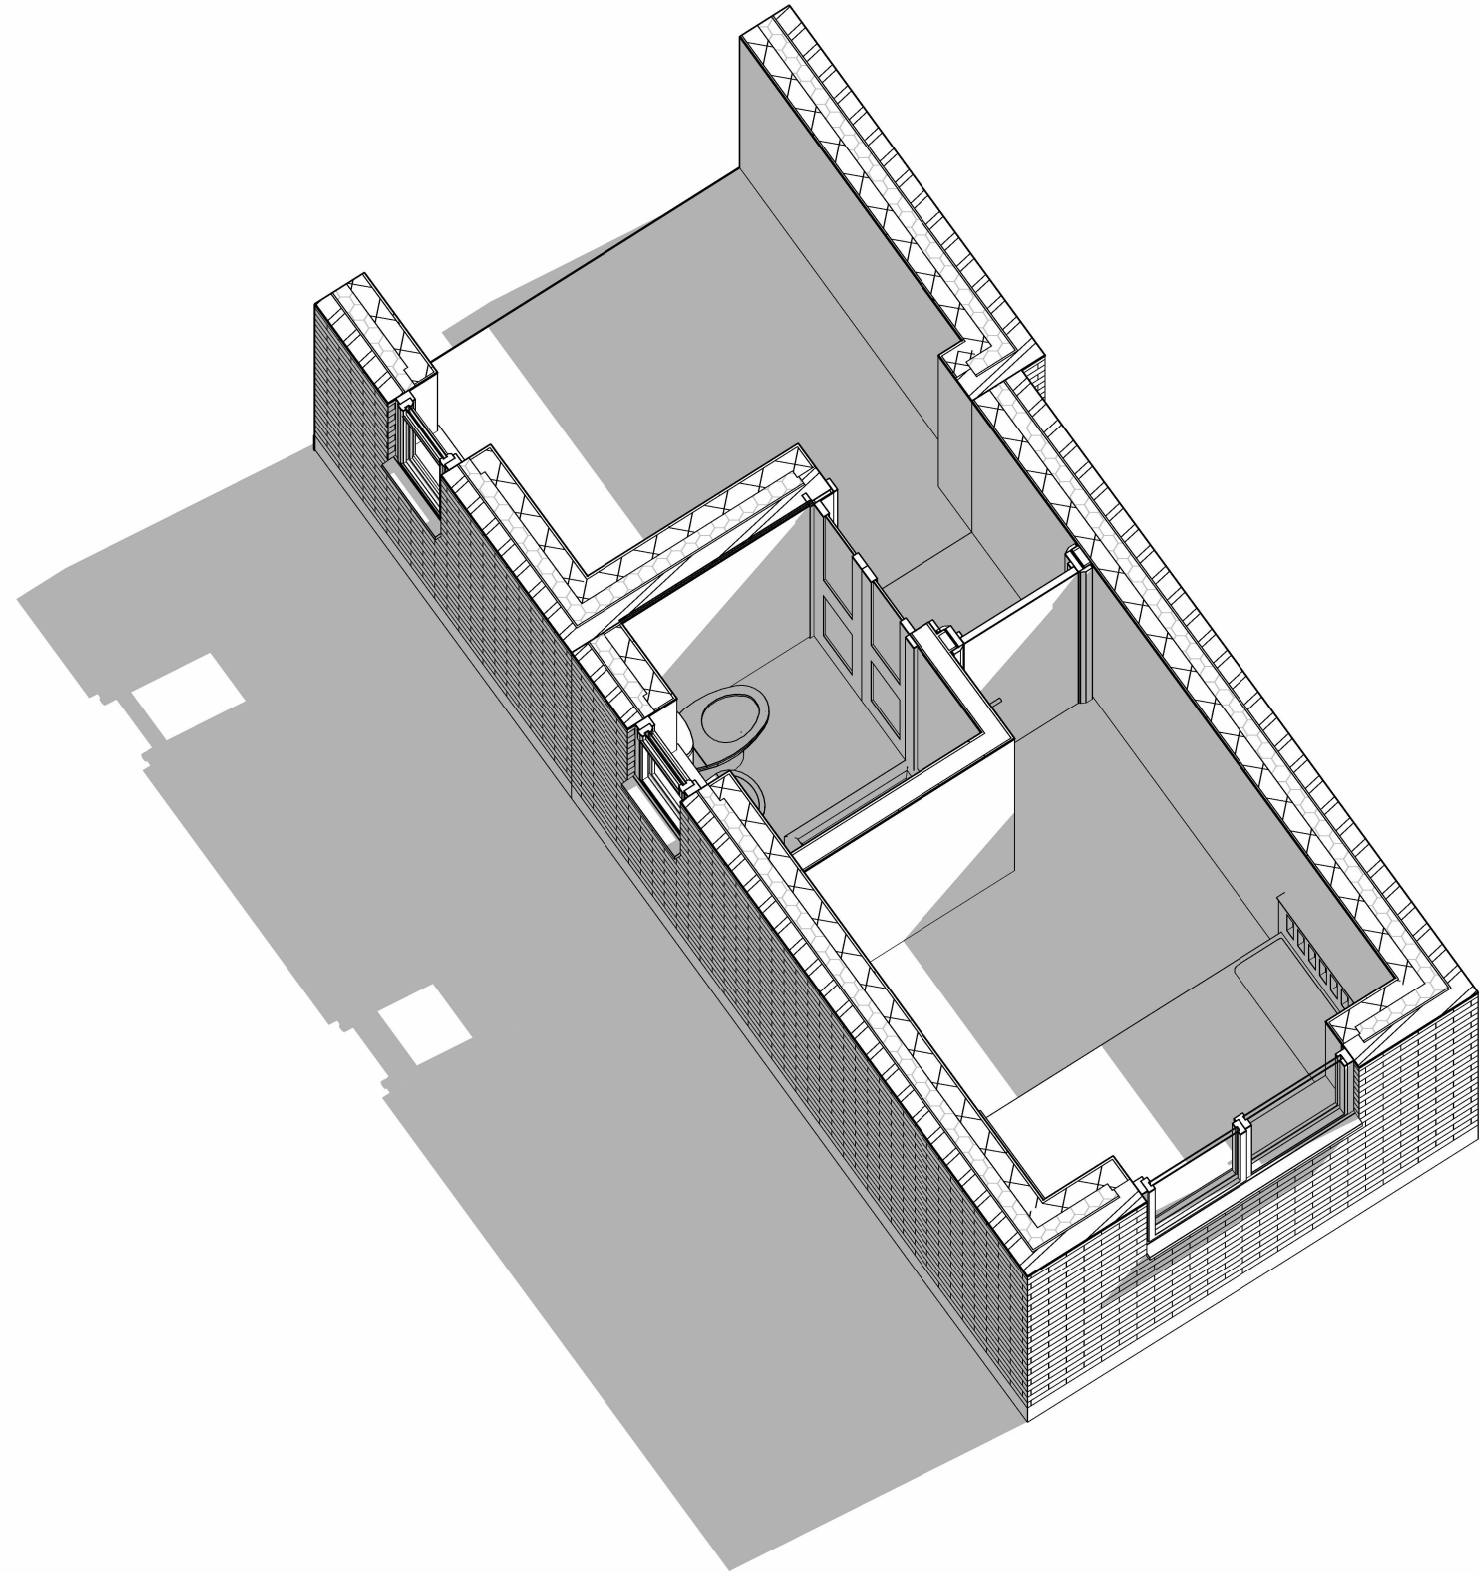

3D Plan

THIS DRAWING IS THE COPYRIGHT OF MD DESIGN CONSULTANCY. DO NOT SCALE FROM THESE DRAWINGS. ALL LEVELS/DIMENSIONS TO BE CHECKED ON SITE PRIOR TO WORKS COMMENCING. REPORT ALL DISCREPANCIES TO CLIENT/DESIGNER.

CIAT affiliate	<div><div><div>MD DESIGN</div><div>CONSULTANCY</div><div>07728417797</div><div>dabeer@mddesigns.co.uk</div></div></div>	<div><div>Proposed Single Storey Rear Extension</div><div>17 Meade Grove Longsight, Manchester</div><div>M13 0SG</div></div>	GA/3D Plan (DR) A203	Client Name Luthfur Chowdhury	<div><div>Rev</div><div>Description</div><div>Date</div></div> <div><div>A</div><div>Submitted For Planning</div><div>03.02.26</div></div> <div><div>B</div><div>Rear projection reduced 1.7m</div><div>16.03.26</div></div> <div><div>C</div><div>Roof Design Amended</div><div>17.03.26</div></div>
			Project Number 0102	Drawn By MDR	
			Revision C		


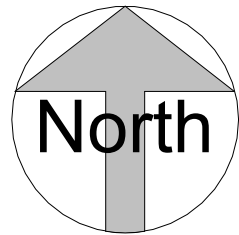


Location Plan

1 : 1250



VISUAL SCALE 1:1250 @ A3

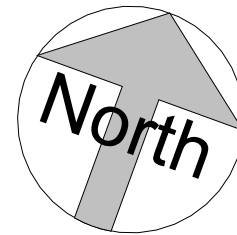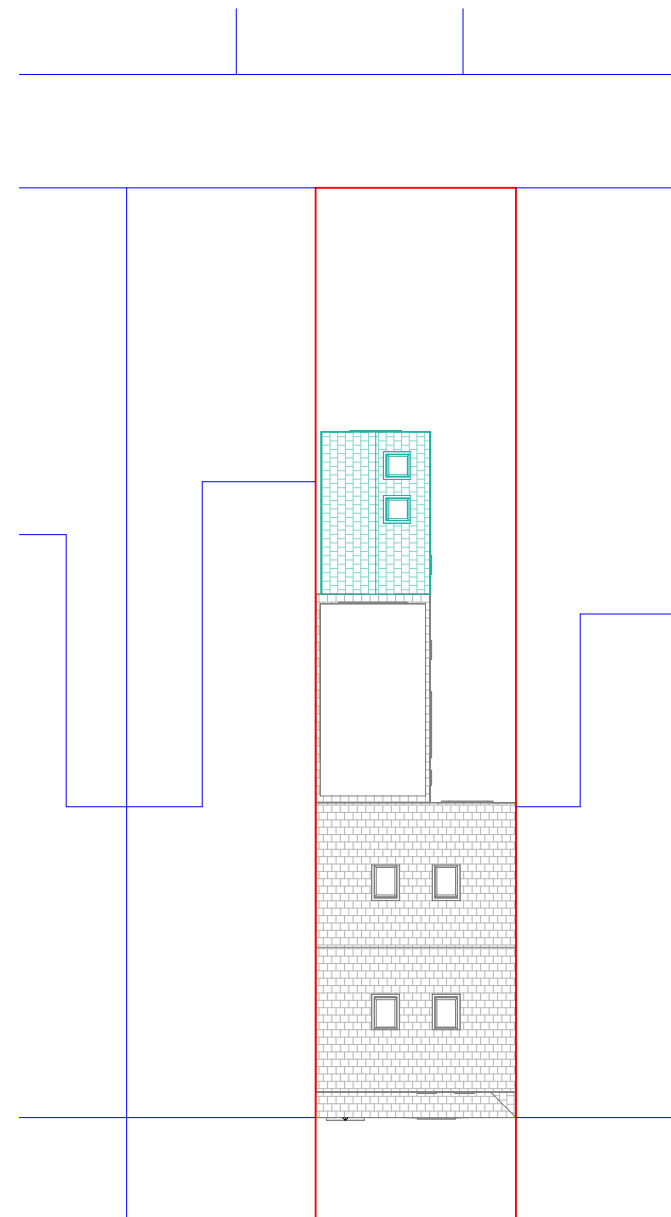

Meade Grove

Site Plan

1 : 200



VISUAL SCALE 1:200 @ A3

THIS DRAWING IS THE COPYRIGHT OF MD DESIGN CONSULTANCY. DO NOT SCALE FROM THESE DRAWINGS. ALL LEVELS/DIMENSIONS TO BE CHECKED ON SITE PRIOR TO WORKS COMMENCING. REPORT ALL DISCREPANCIES TO CLIENT/DESIGNER.

CIAT affiliate	<div> MD DESIGN CONSULTANCY 07728417797 dabeer@mddesigns.co.uk</div>	<div>Proposed Single Storey Rear Extension 17 Meade Grove Longsight, Manchester M13 0SG</div>	Location & Site Plan (DR) A204	Client Name Luthfur Chowdhury	<div><div>Rev</div><div>Description</div><div>Date</div><div>A</div><div>Submitted For Planning</div><div>03.02.26</div><div>B</div><div>Rear projection reduced 1.7m</div><div>16.03.26</div><div>C</div><div>Roof Design Amended</div><div>17.03.26</div></div>
			Project Number 0102	Drawn By MDR	
Revision C					