



© Bowker Sadler Partnership Limited
This drawing is the subject of copyright which vests in Bowker Sadler Partnership Limited. It is an infringement of copyright to reproduce this drawing, by whatever means, including electronic, without the express written consent of Bowker Sadler Partnership Limited which reserves all its rights.
Bowker Sadler Partnership Limited asserts its rights to be identified as the author of this design
Drawing not to be scaled
Report Errors and Omissions to the Architect.
Check all dimensions on site
Drawing to be read in conjunction with the Health and Safety Plan and all relevant Risk Assessments

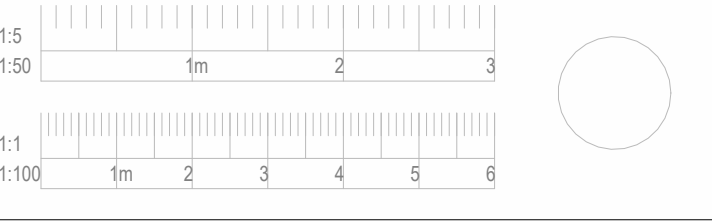


Gross Internal Floor Area (GIFA) Schedule				
Name	Type	Level	Area	Amount
House 1	3B5P	02 SF	37.8 m²	1no.
		01 FF	38.2 m²	
		00 GF	25.4 m²	
			101.4 m²	
House 2	3B5P	02 SF	37.8 m²	1no.
		01 FF	38.2 m²	
		00 GF	25.4 m²	
			101.4 m²	

Gross External Floor Area (GEFA) (incl. dormers, excl. roof space of head height less than 1.5m)		Footprint
Ground Floor	100.3 m²	100.3m²
First Floor	96.3 m²	
Second Floor	95.1 m²	
TOTAL	291.7 m²	

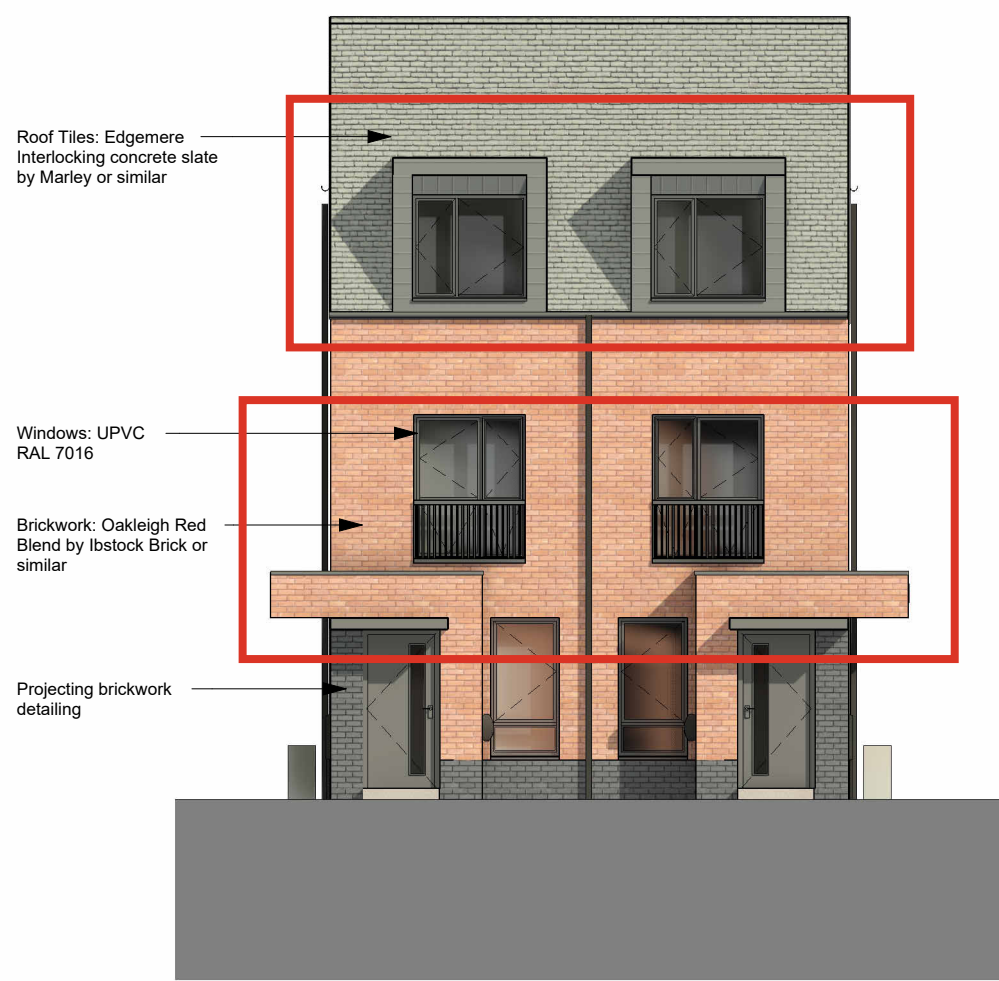


Front (North) Elevation
1 : 100

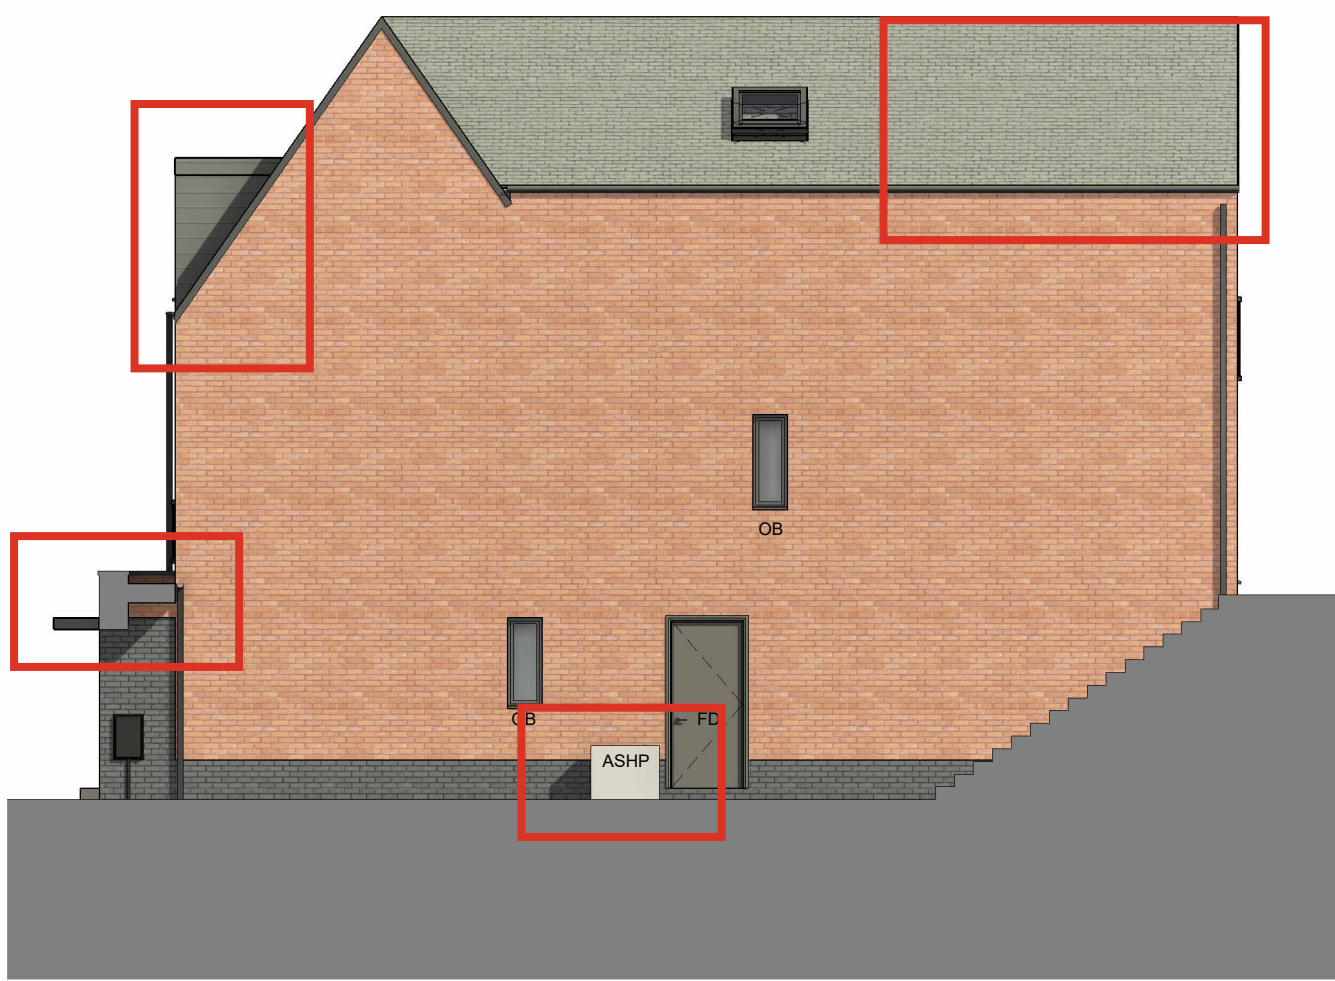


Right (West) Elevation
1 : 100




Rear (South) Elevation
1 : 100

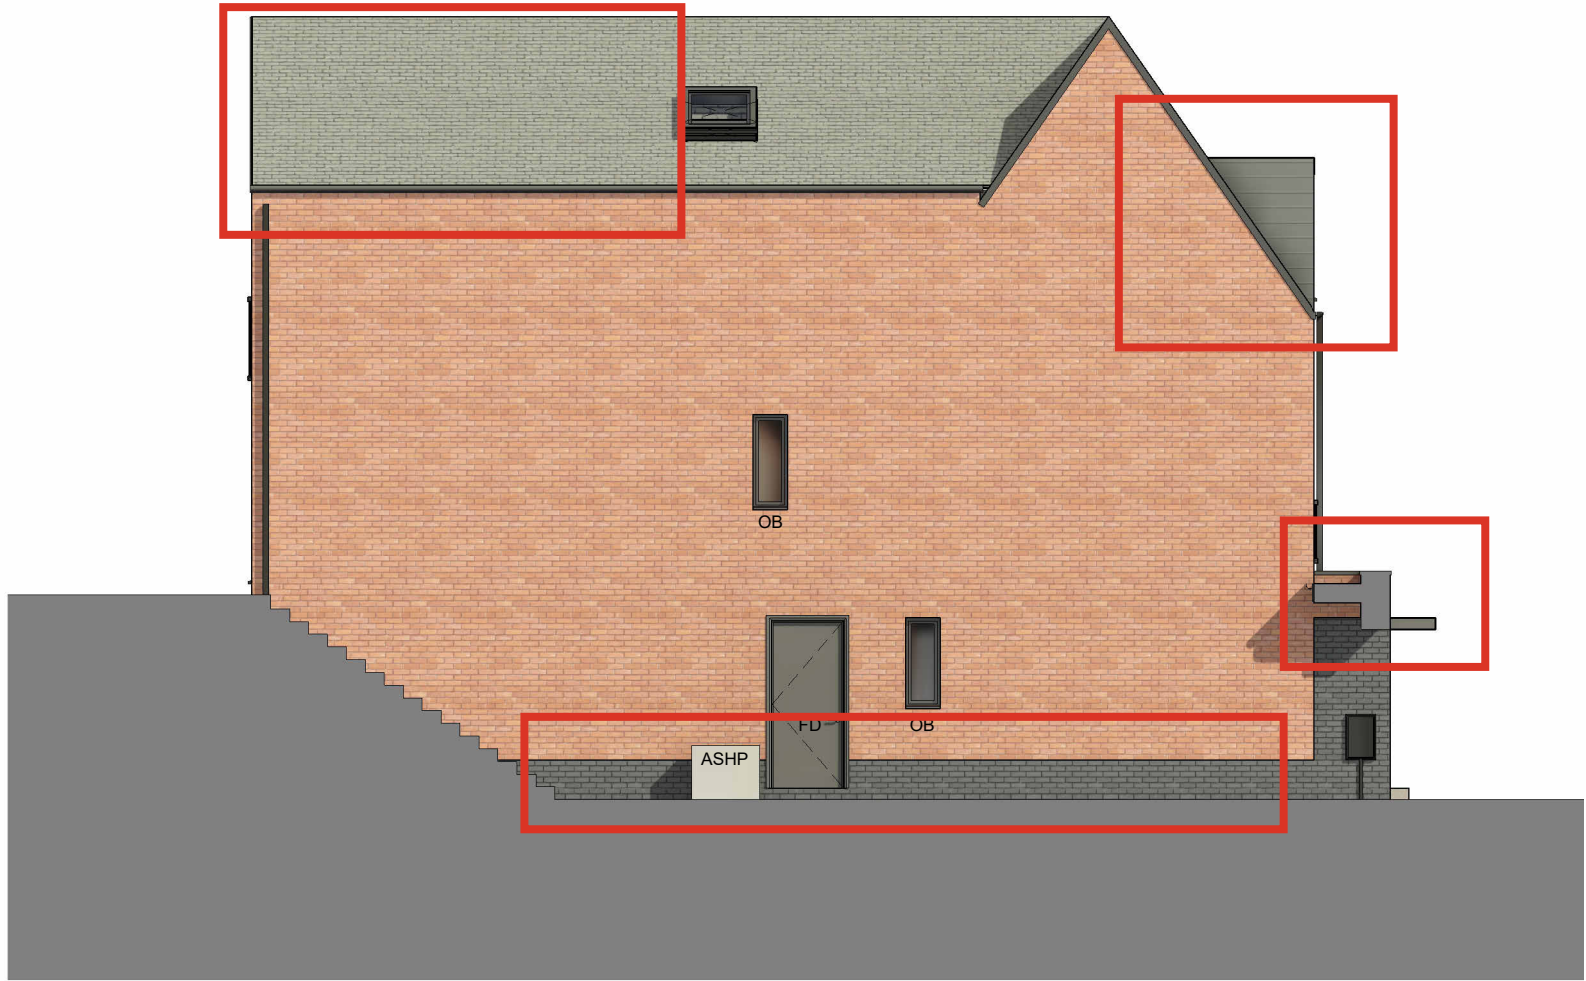


Left (East) Elevation
1 : 100

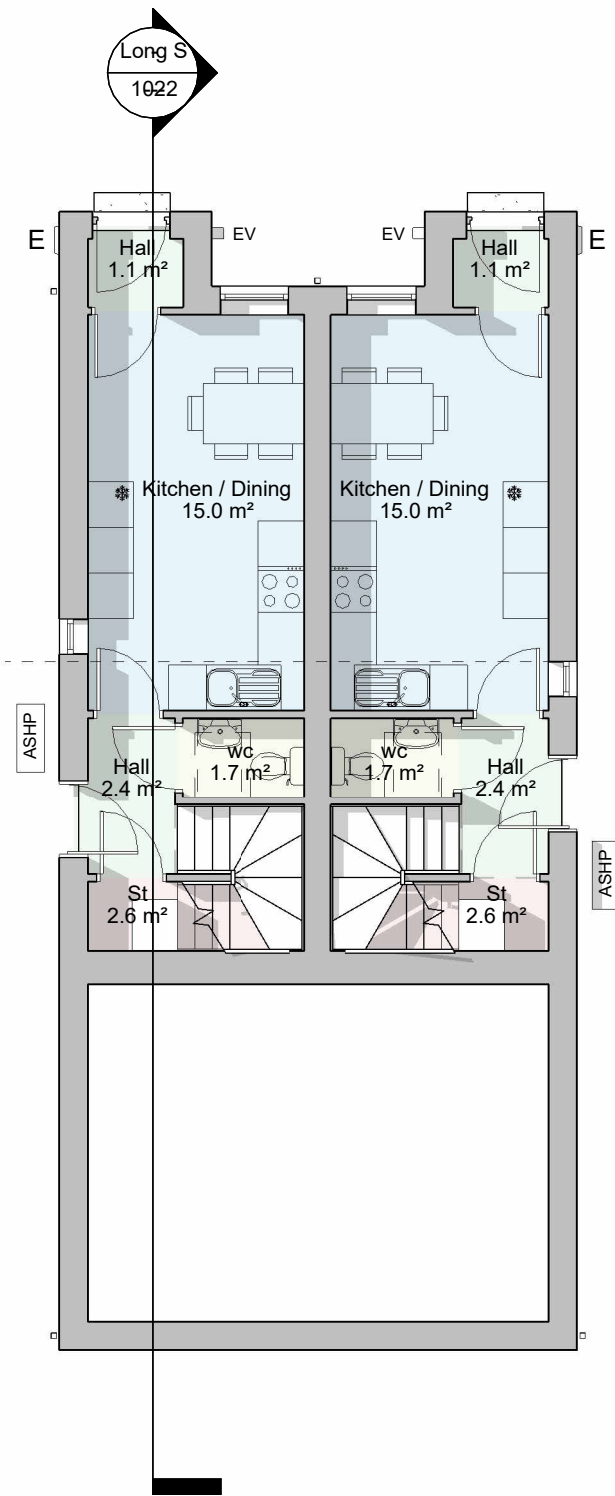


Ground Floor Plan
1 : 100

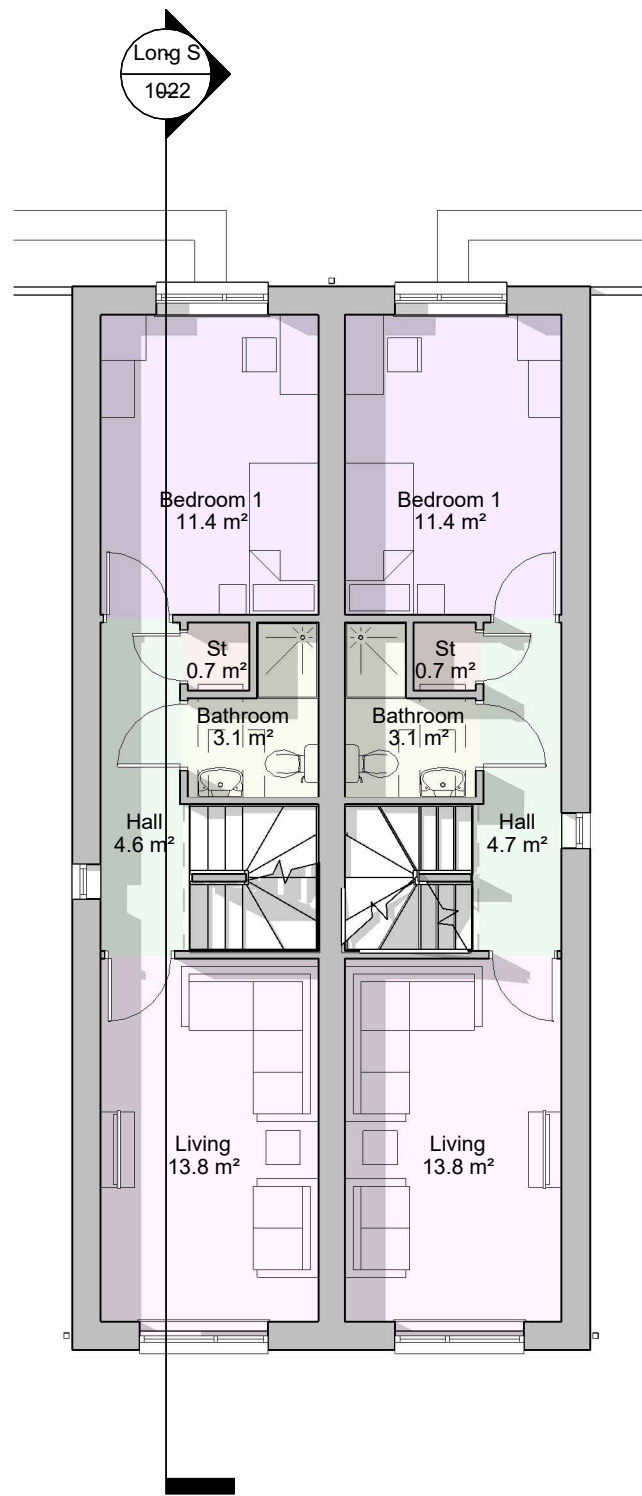

First Floor Plan
1 : 100

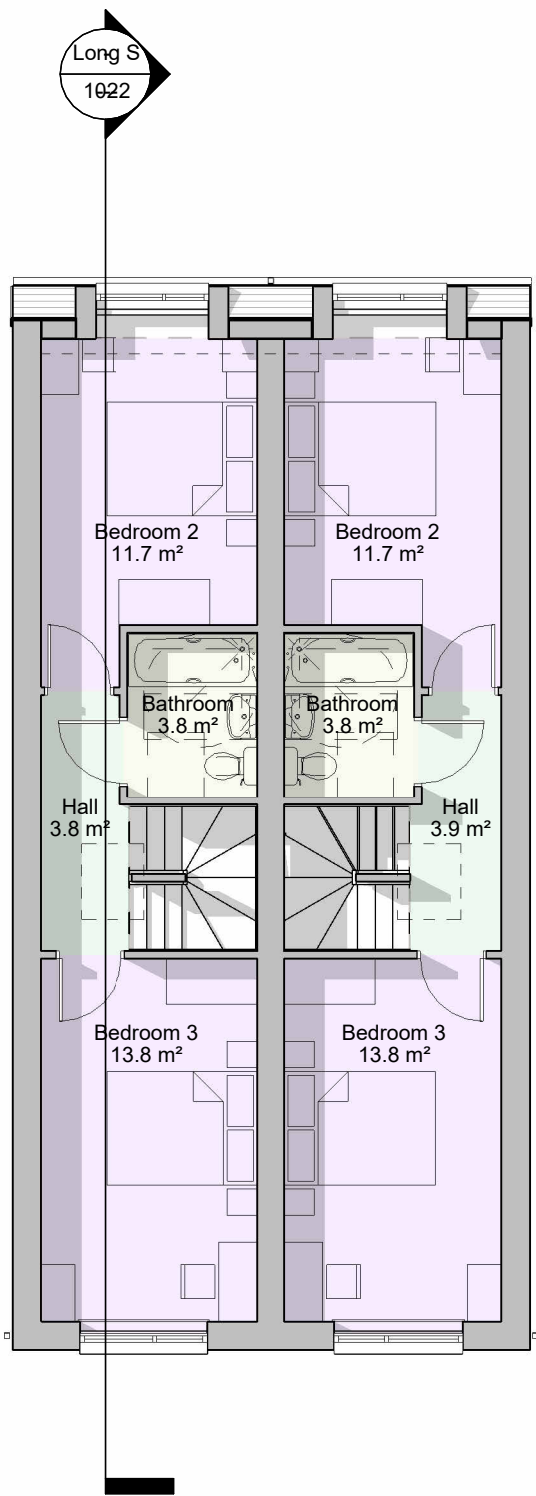

Second Floor Plan
1 : 100

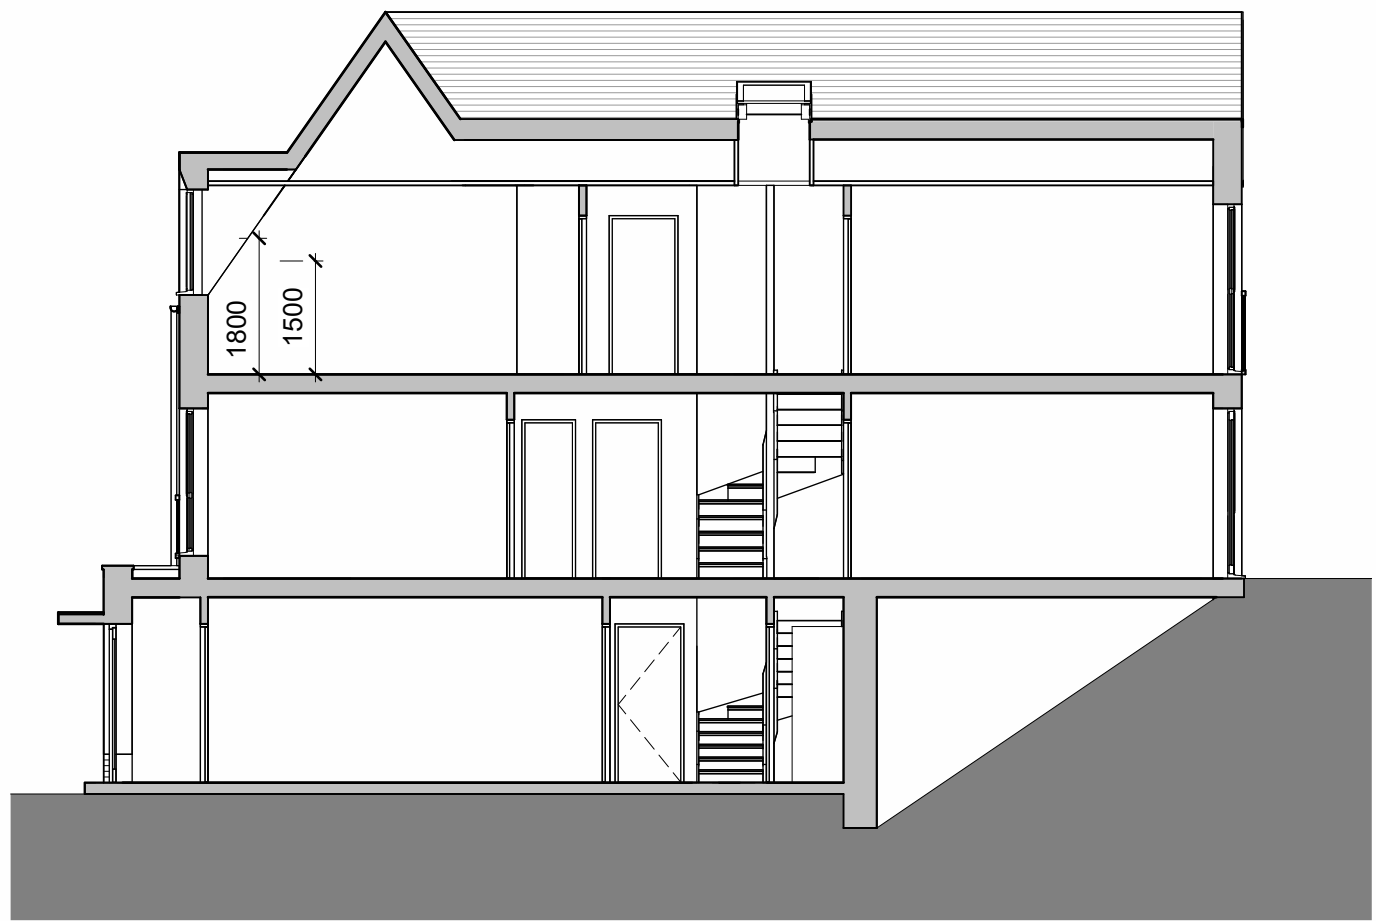

Long Section
1 : 100

H	12/04/23	KS	GEFA added	CL
G	06/04/23	KS	Planning submission	CL
F	05/04/23	KS	Minor revision	CL
E	31/03/23	KS	Design review	CL
D	20/02/23	KS	Windows reviewed further. Materials annotated. EV charging points added.	CL
C	18/01/23	KS	Indows/elevations reviewed to suit AD Part O	CL
B	07/11/22	KS	Design revisions and ASHP added	CL
A	27/09/22	KS	Design update	SW
Rev.	Date	Dm.		Chkd.

BOWKER SADLER ARCHITECTURE

Hatherlow House | Hatherlow | Romiley | Stockport | SK6 3DY
0161 406 7333 | office@bowker-sadler.co.uk | www.bowker-sadler.co.uk

Project
Longhurst Road, Blackley

Client
Great Places Housing Group

Drawing
Town Houses - 3b5p - Type C

Scale 1 : 100	Sheet Size @ A1	Drawn SW	Checked CL	Date 26.07.22
Project No. 20-043 -BSA -	Originator Zone	Level	Form Discipline Number	Revision 1022 H
Status	Planning			