





Front Elevation - St James Square
1:100

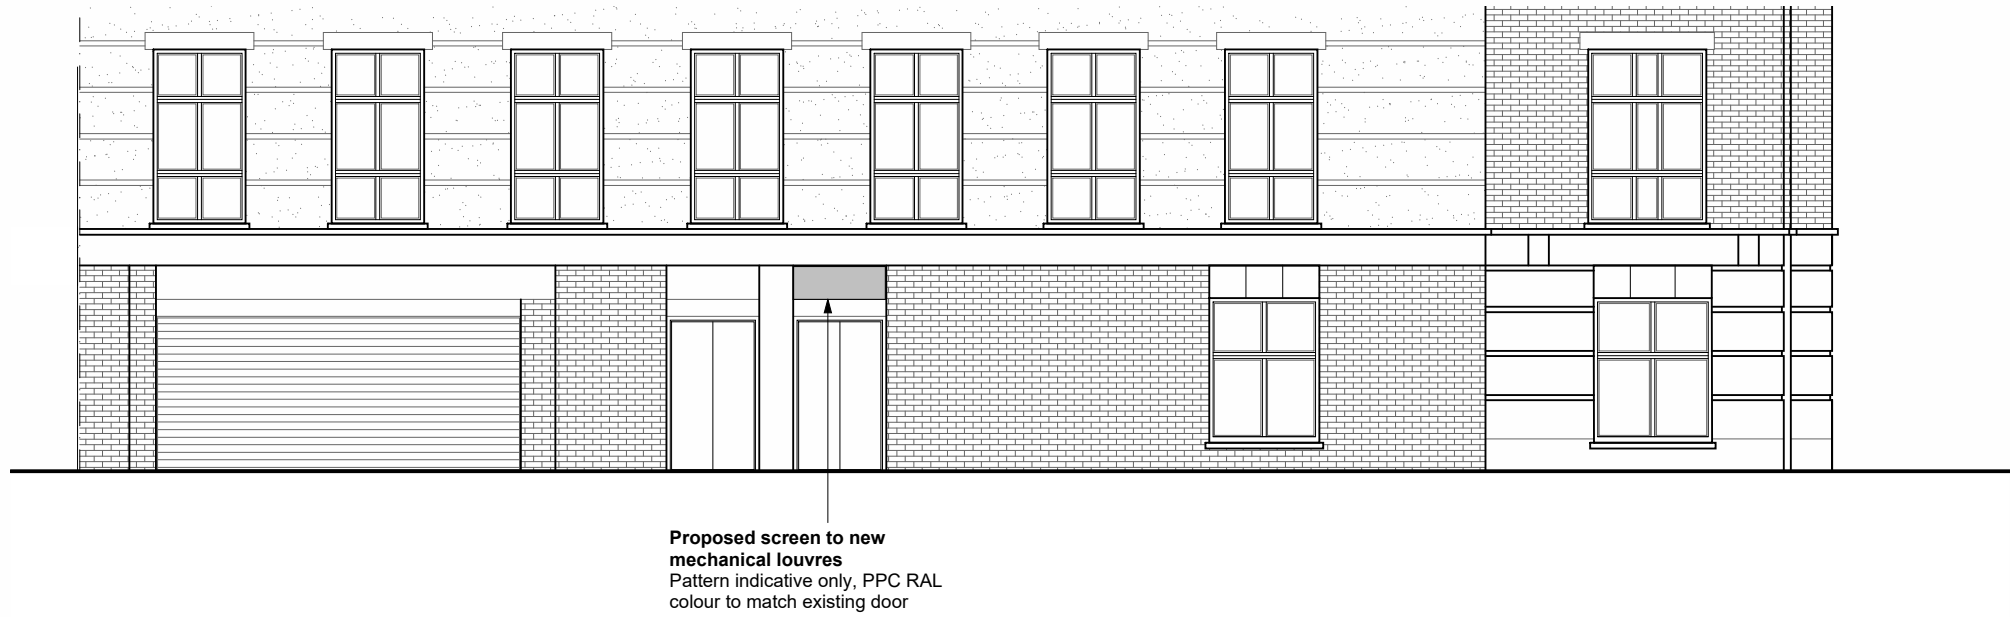

Rear Elevation - Four Yards
1:100

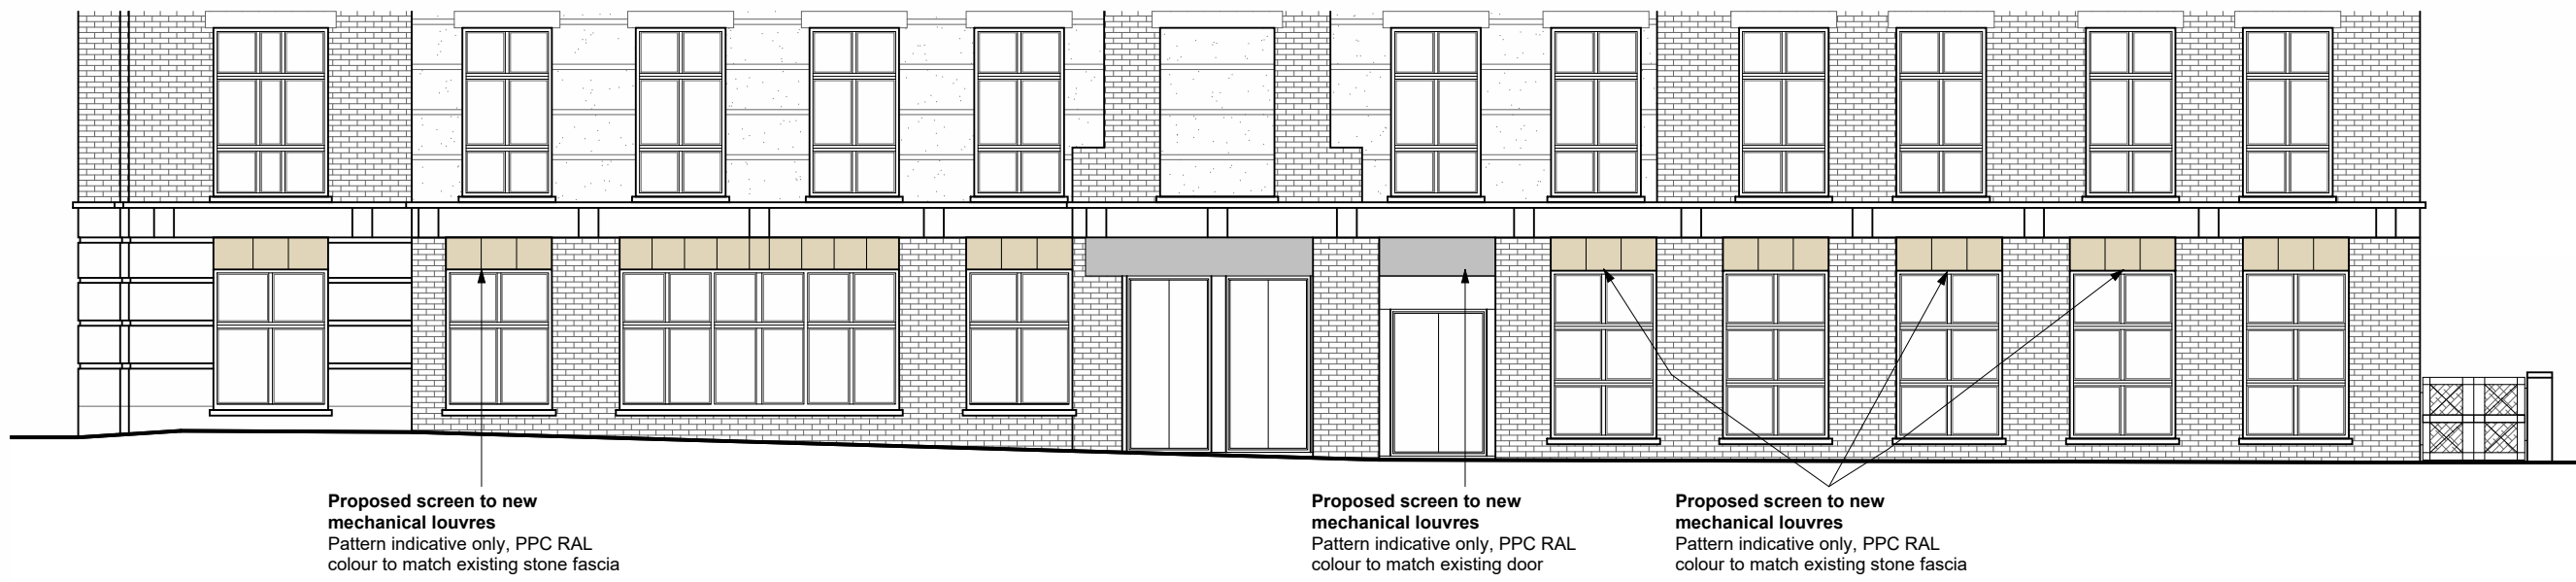

Side Elevation - South King Street
1:100

P01 - Planning Issue	23.01.2026	CPL	DOV
Revision	Date	Dm	Chk
Purpose of Issue			
Planning			
This document references the following files:-			
Reference Name	Status	Revision	
NHS011-PEV-ZZ-00-M3-A-0001			

Client
NHS Blood and Transplant

Project
Manchester Donor Centre St James Square

Drawing Title
Proposed GA Elevations

Suitability Status			
S2	Information suitable for information/reference by other task teams within a delivery team		
Security Classification			
None			
Job No.	Scale	Size	Rev
250517	1 : 100	@ A1	P01
Drawn	Checked	Approved	Original Issue Date
CPL	DOV	DOV	23.01.2026

NHS011-PEV-ZZ-ZZ-D-A-9310
Project-Originator-Functional Breakdown-Spatial Breakdown-Form-Discipline-Number