

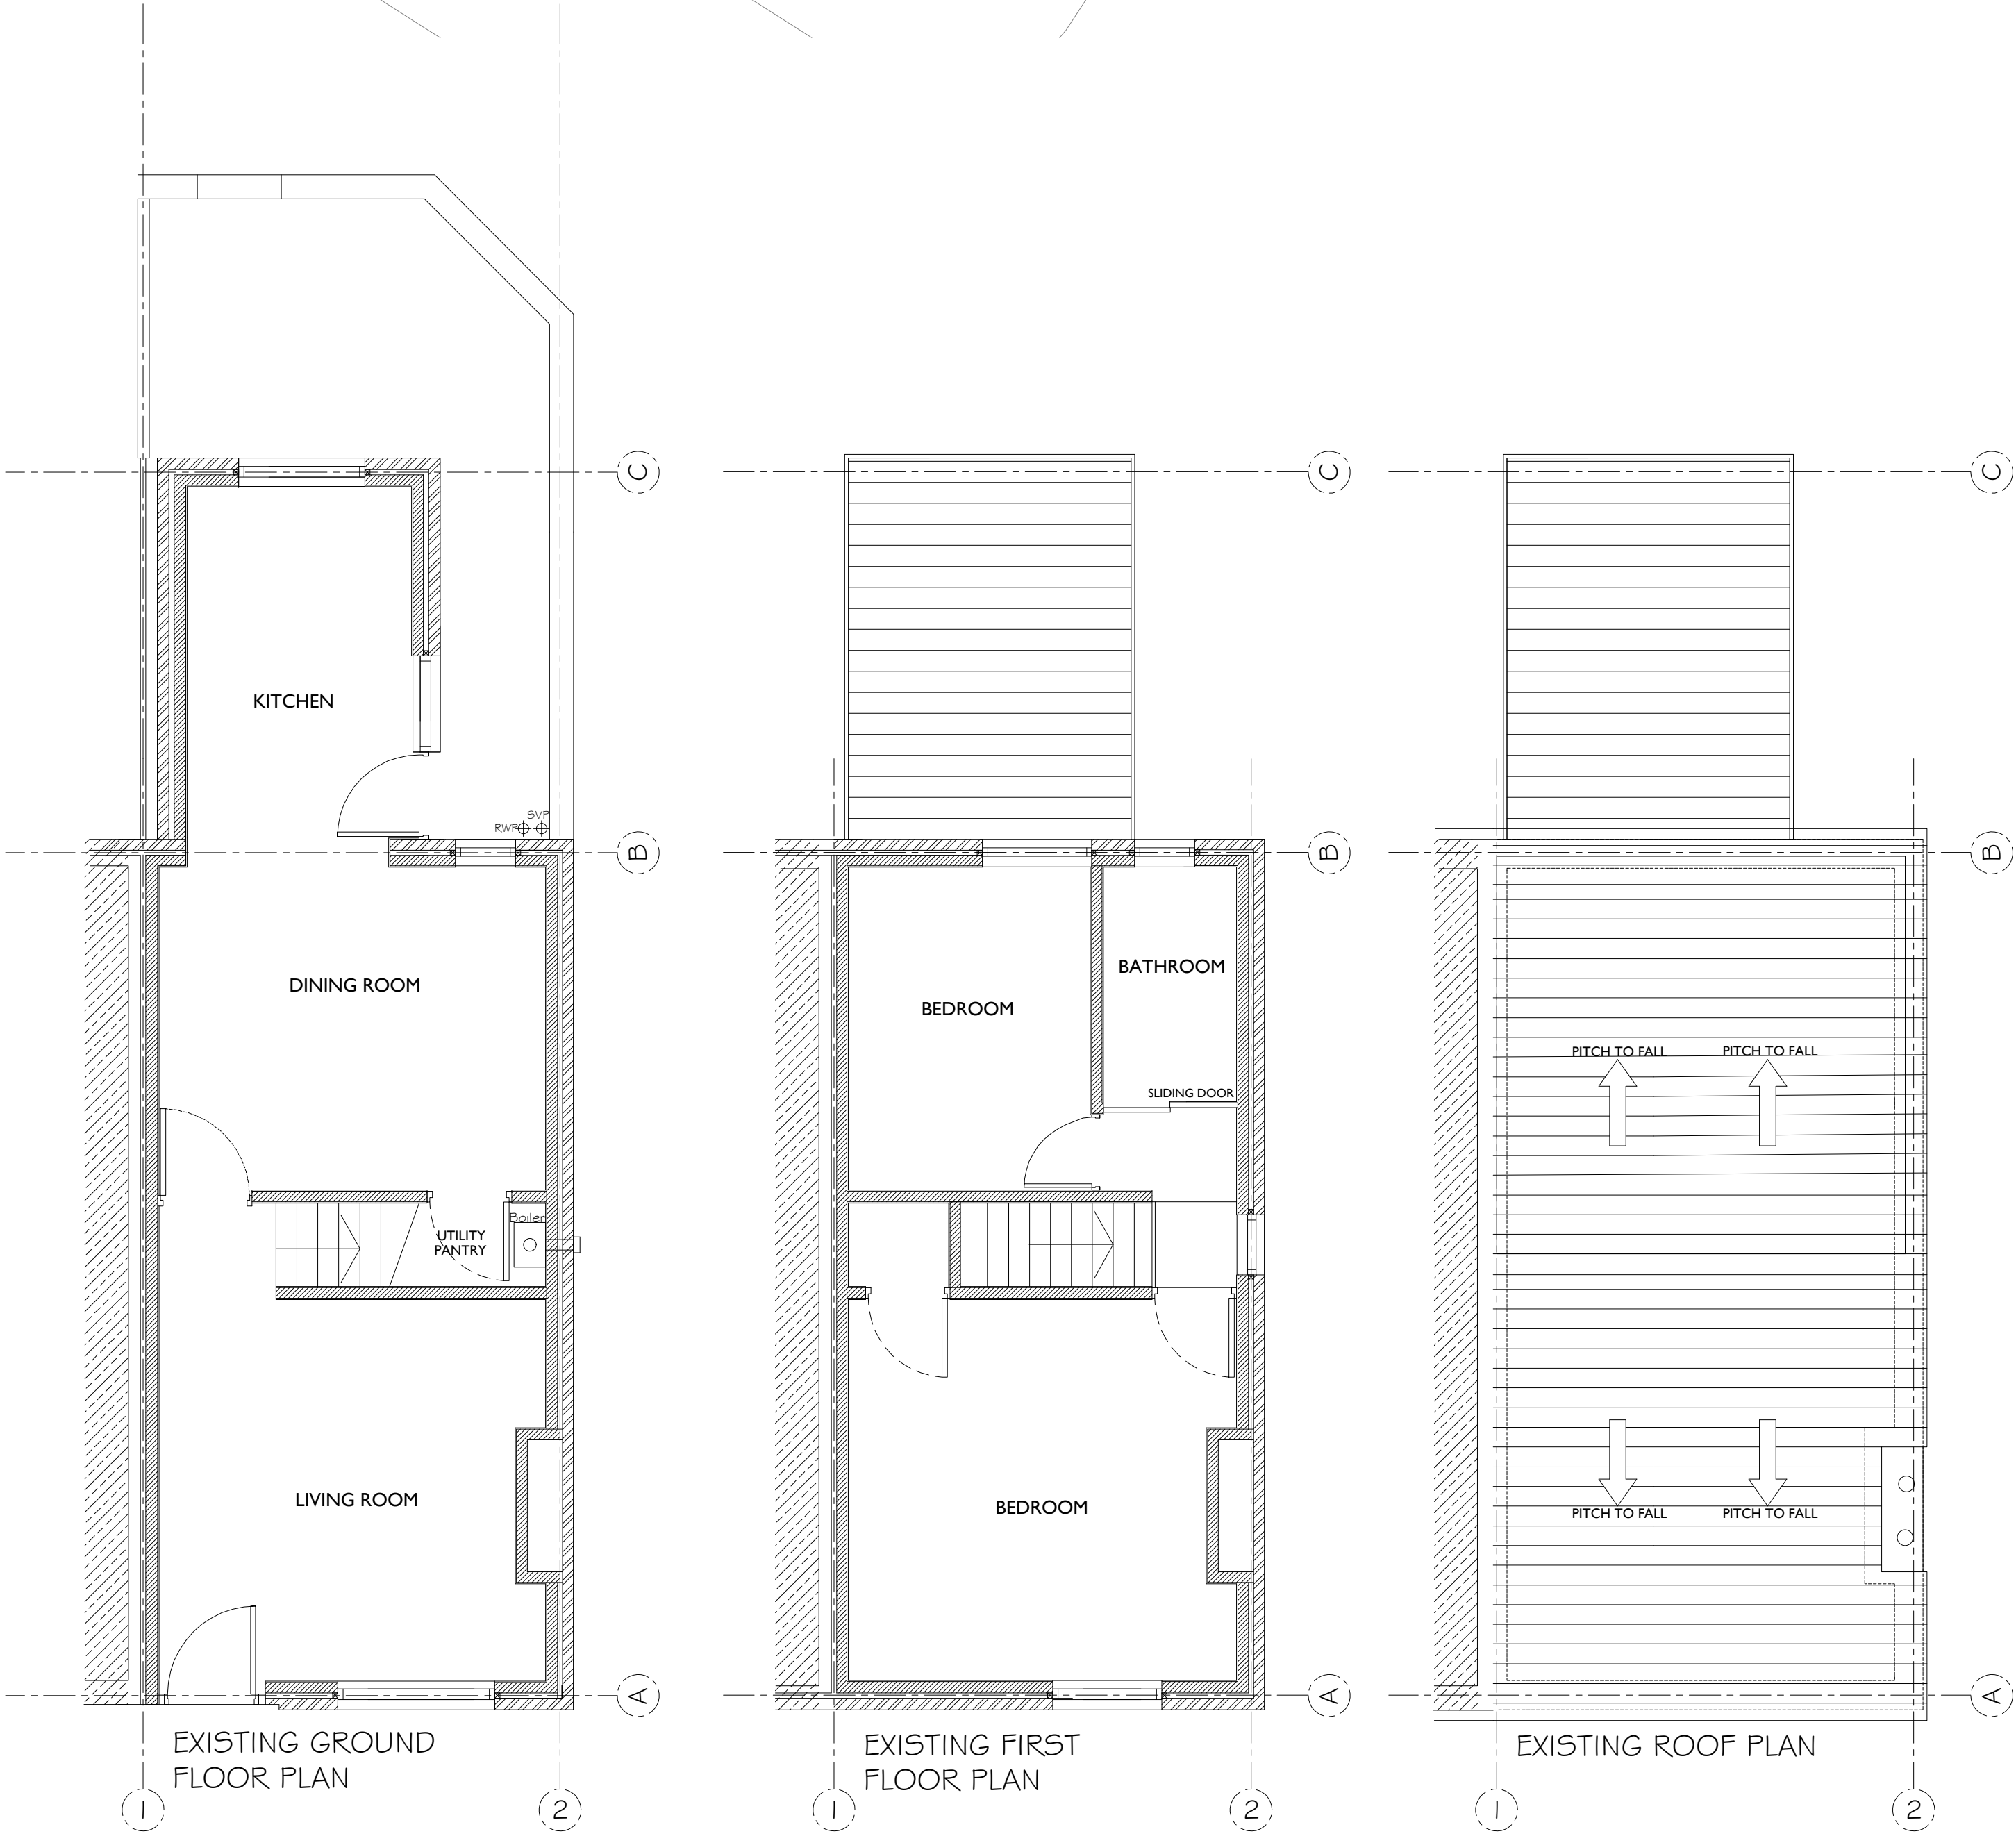
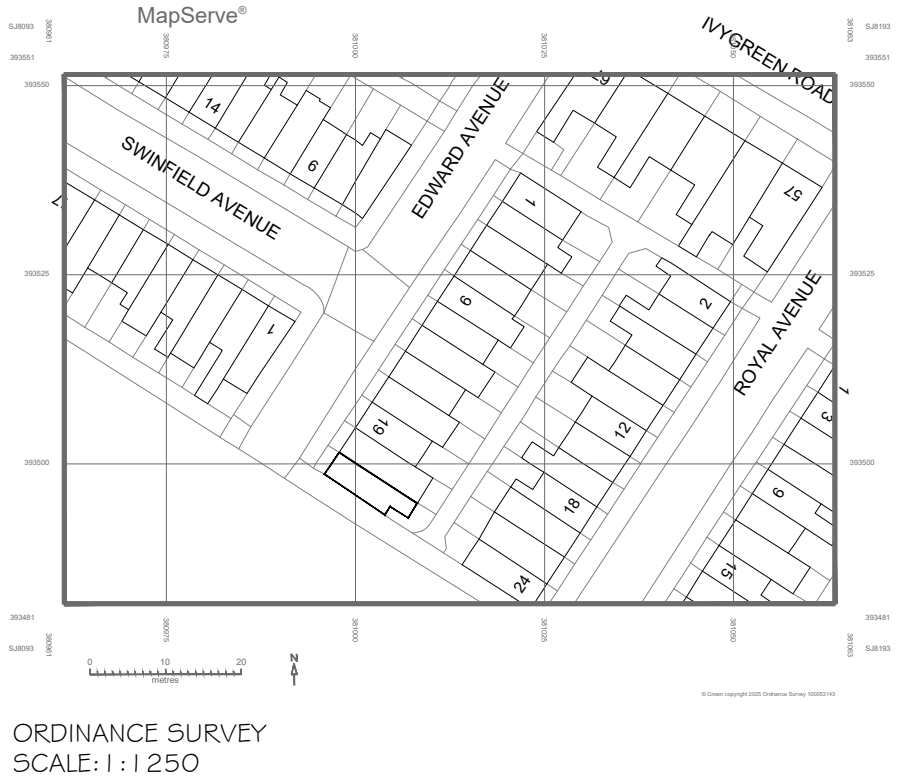


NOTES:  
1) UNDER NO CIRCUMSTANCES SHOULD DIMENSIONS BE SCALED FROM THIS DRAWING 'IF IN DOUBT ASK'  
2) THIS DRAWING IS TO BE READ IN CONJUNCTION WITH ALL OTHER RELEVANT DRAWINGS, ANY DISCREPANCIES, ERRORS OR OMISSIONS TO BE BROUGHT TO THE ATTENTION OF MACHU DESIGN.  
3) ALL DIMENSIONS TO BE CHECKED BEFORE COMMENCEMENT  
4) THIS DRAWING IS THE PROPERTY OF MACHU DESIGN AND MUST NOT BE COPIED OR REPRODUCED EITHER IN WHOLE OR IN PART WITHOUT WRITTEN PERMISSION.


drawing originated by: MJC  
revisions  
drawn  
date

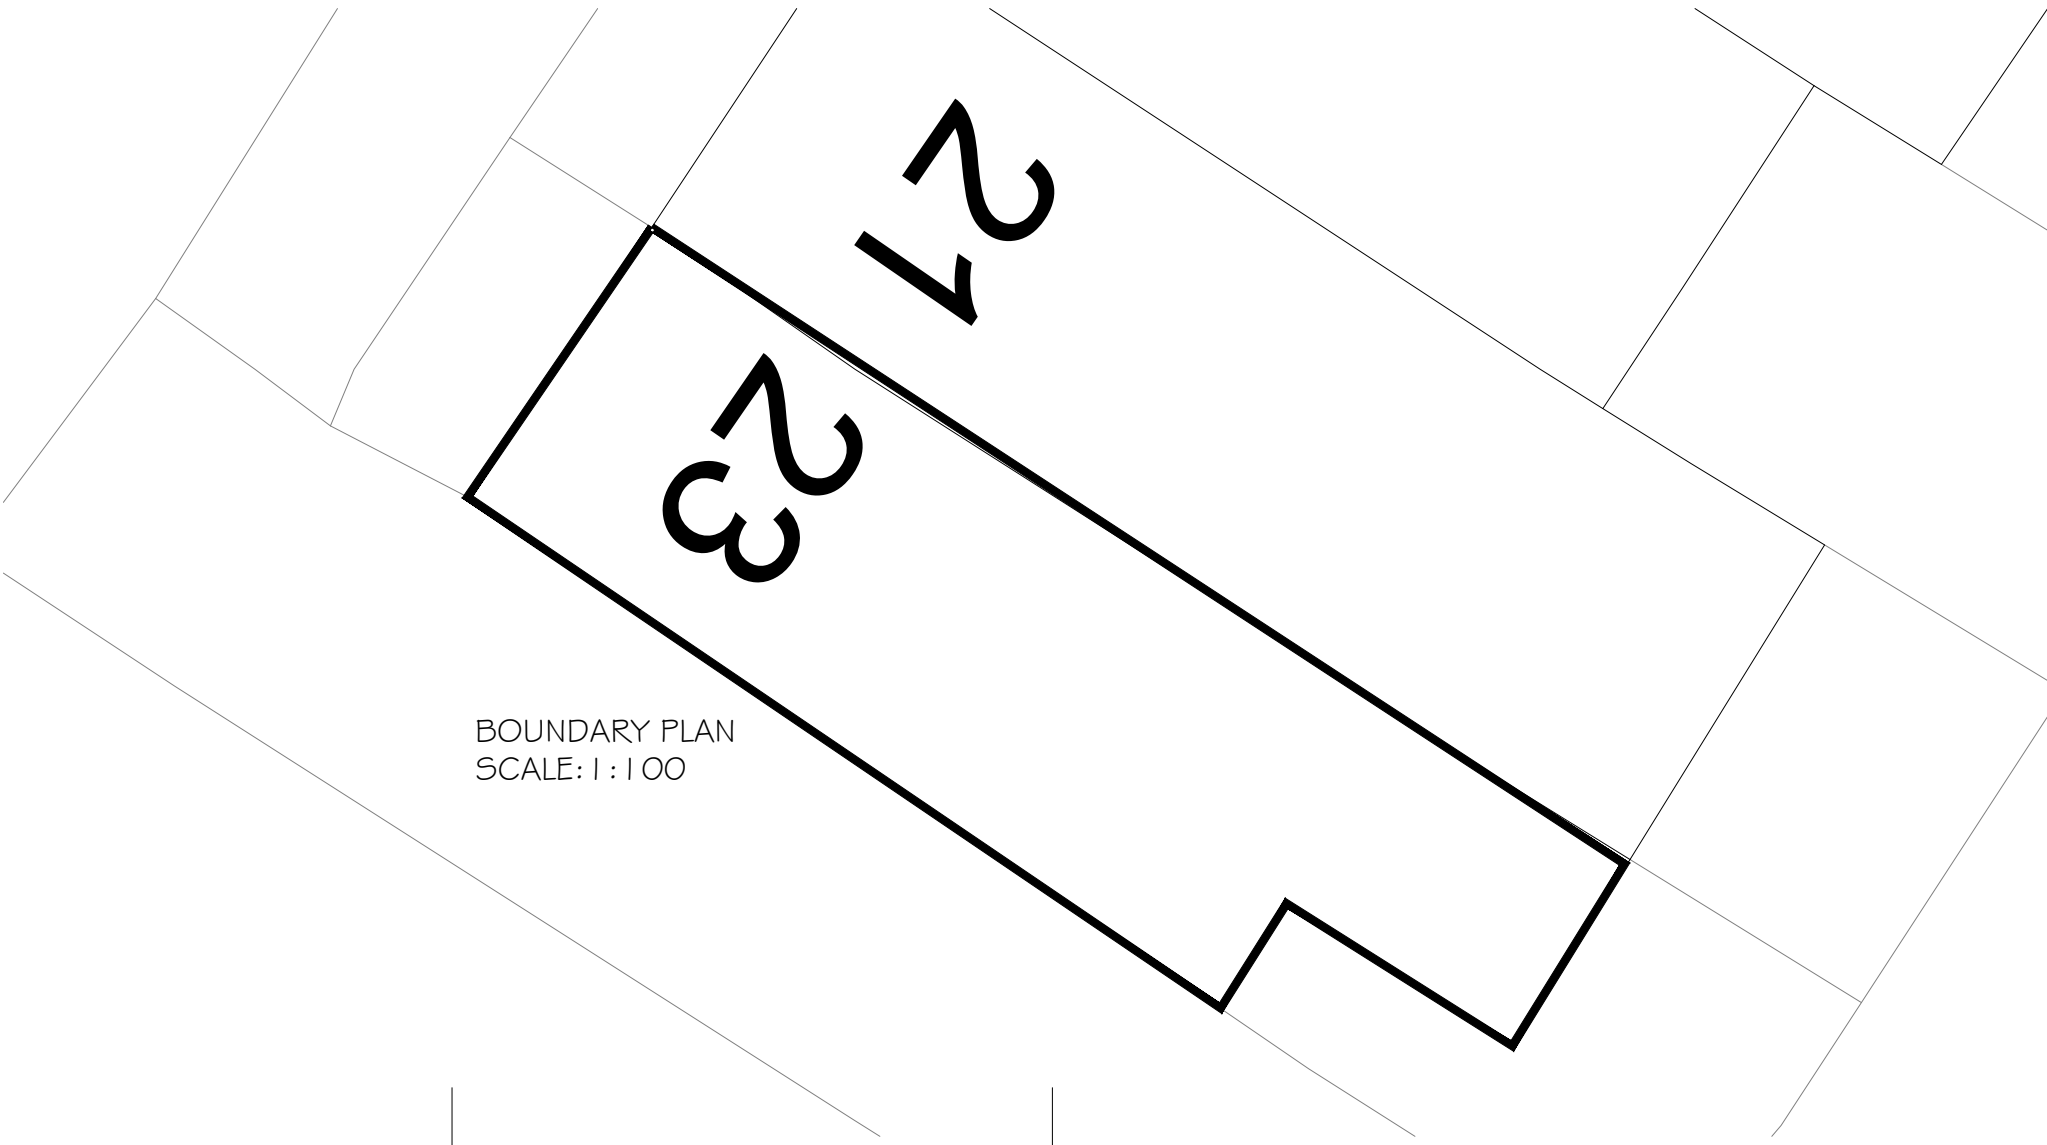

SCALE: 1:50

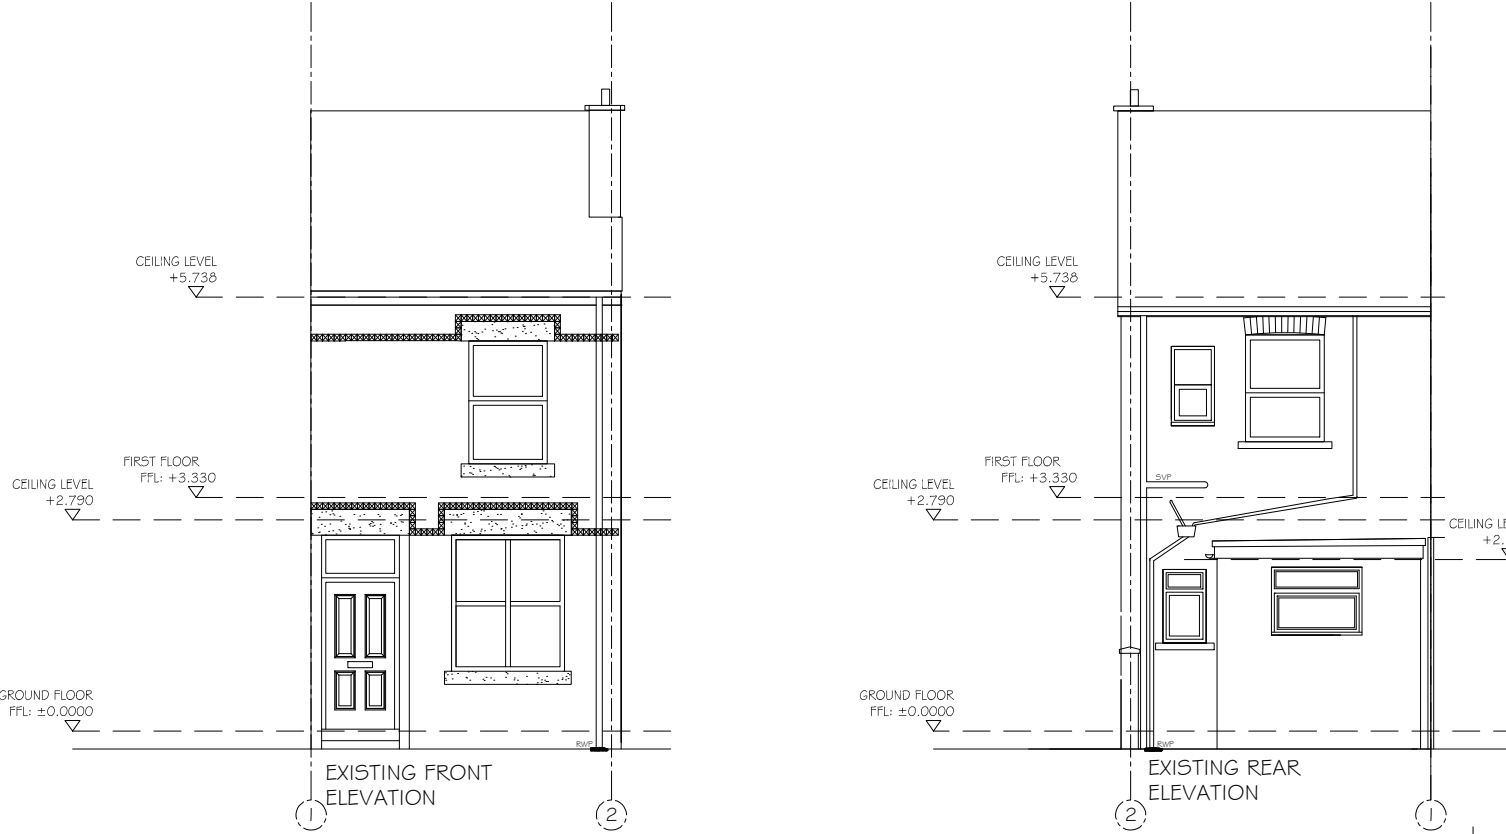

SCALE: 1:100

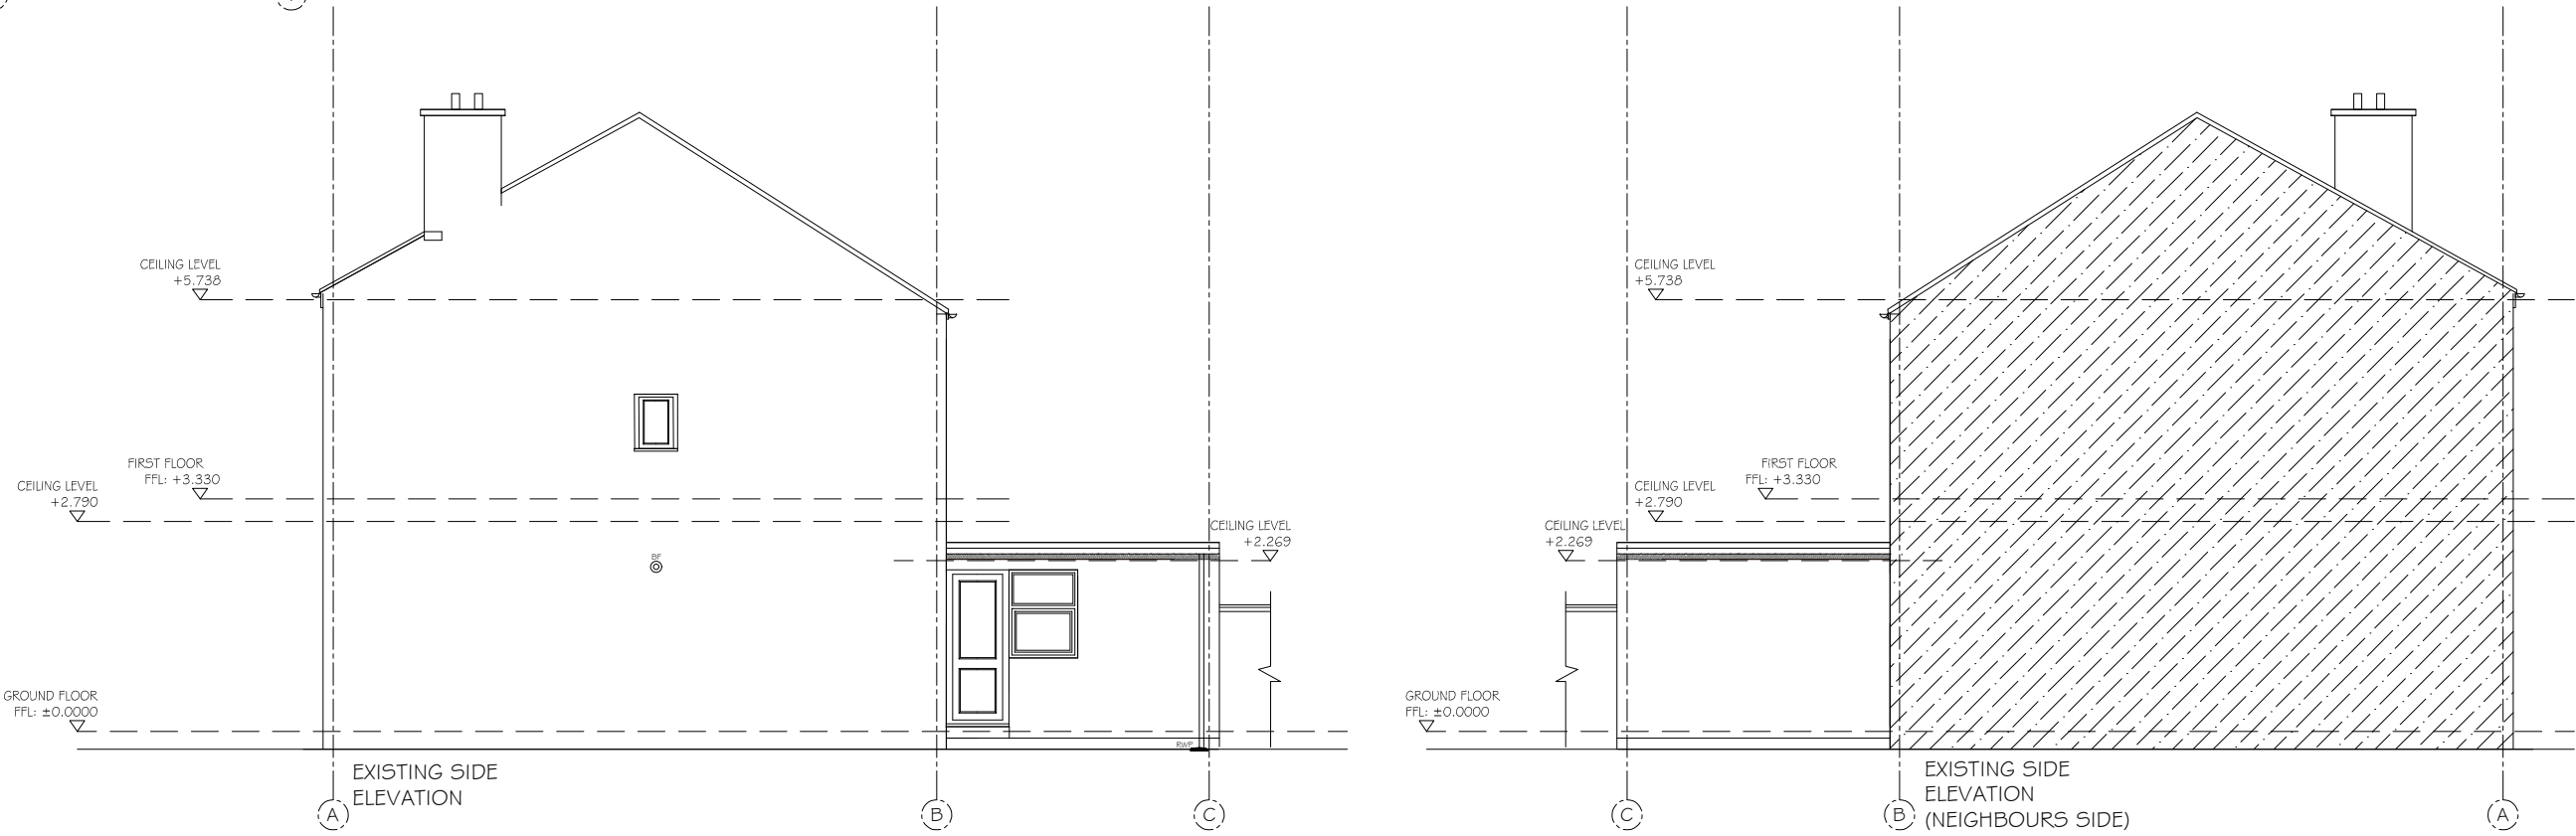

PLANNING

23 Edward Ave, Chorlton-cum-Hardy,  
Manchester, M21 9FH.

Mr Alexander Hooley

Site Layout, Ordinance Survey,  
Existing Floor Plans & Elevations.

Scale: 1:50, 1:100, 1:1250 @ A1  
Reviewed by : MJC

Job  
7173

drawing  
0.100

rev  
—

mACHUdESIGN.LTD  
134-148 CURTAIN ROAD  
STUDIO 210  
LONDON  
EC2A 3AR

MOB: +44(0)7989786015  
TEL: 0161 307 4809  
machudesigns@gmail.com  
www.machudesigns.com

architectural technology  
product design  
landscape design  
interior design  
graphic design  
web design  
regeneration & renovation  
planning  
3d visualisation