



P:\LONDON PROJECTS\2025\25043 CHAPMAN STREET, GORTON\01 BIM\02 CAD\03 SHEET LAYOUT\01 RIBA 1-3 PLANNING\25043-EXA-ZZ-DR-L-102.DWG

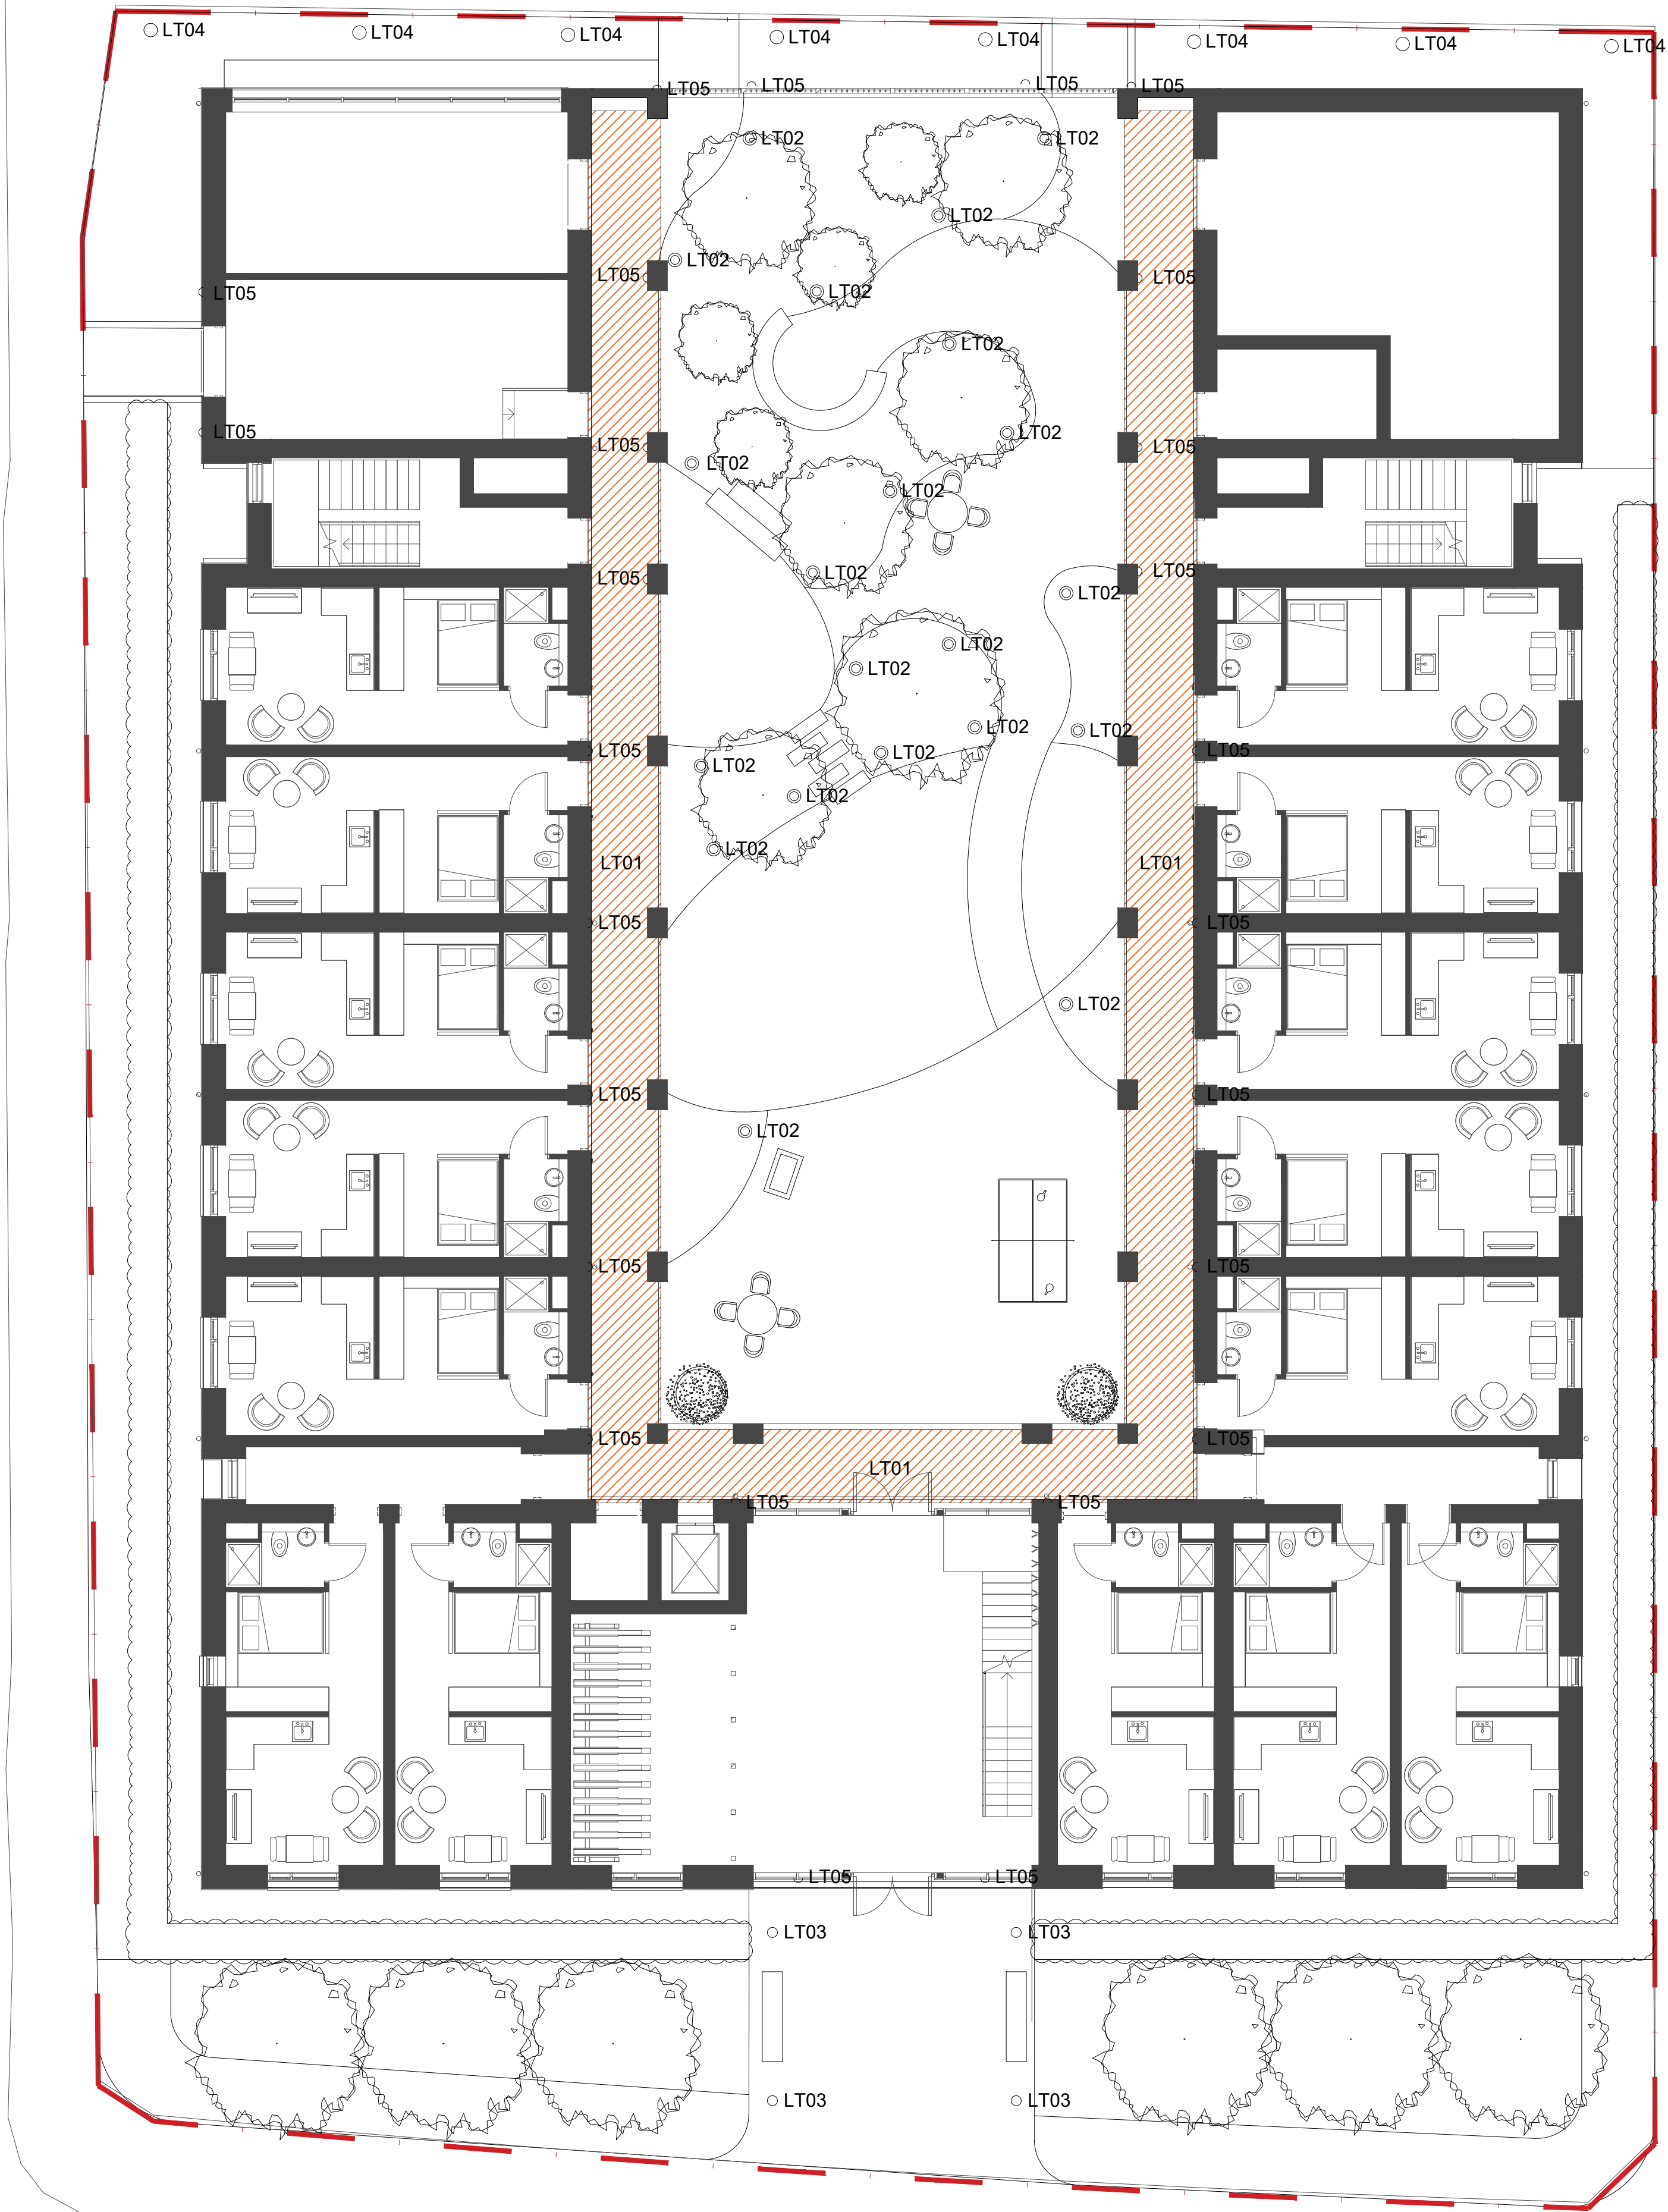

SITE BOUNDARY

LT01
SURFACES

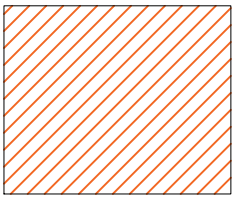

LIGHT TYPE 01
SOFFIT LIGHTING
TO ARCHITECT'S DESIGN
AND SPECIFICATION

LT02



LIGHT TYPE 02
LOW-LEVEL LIGHT BOLLARD
THE QUANTITY AND LUX LEVELS
OF LT02 LIGHTS TO BE
REVIEWED AT NEXT STAGE

LT03



LIGHT TYPE 03
LIGHT POLE
THE MOUNTING HEIGHT SHALL
BE <=6m IN RESIDENTIAL
AREAS.

LT04



LIGHT TYPE 04
TAMPER AND VANDAL
RESISTANT LIGHT
BOLLARD

LT05



LIGHT TYPE 05
WALL LIGHTS
TO CONTAIN INTEGRAL
EMERGENCY LIGHTING

No dimensions are to be scaled from this drawing.
All dimensions are to be checked on site.
Area measurements for indicative purposes only.

This drawing is the property of Exterior Architecture Ltd.
No part of the drawing may be reproduced in any manner
without permission from Exterior Architecture Ltd.

Client

CENTREPOINT

1. The area falls under E3 (Urban) for Lighting
Environmental zone.

Typical maintained illuminance levels:

Entrance	50-100 lux
Footpaths	5-10 lux
Landscaping /Amenity	2-5 lux

2. The external lights to be warm white light
temperature (3000K).

3. External Lighting to be designed in line with:
- BS EN 12464-2 – External Lighting
- CIBSE Lighting Guide 6
- ILE Guidance note for the reduction of
obtrusive light to neighbouring properties.

4. Emergency lighting shall be provided to
external escape routes, exits, and areas of
change in level in accordance with BS 5266-1
and local authority requirements. Final locations,
circuiting, and luminaire selection to be confirmed
at detailed design stage.

NOTE: CARE WIL BE TAKEN WHEN
INSTALLING ANY NEW LIGHTING TO ENSURE
THAT LIGHT SPILLAGE ONTO ANY BAT
BOXES IS MINIMISED.

----	----	----
----	----	----
----	----	----
----	----	----
----	----	----
----	----	----
P03	NOTE ADDED	12.02.2026
P02	UPDATED PLAN	06.02.2026
P01	DRAFT PLANNING ISSUE	22.01.2026
Rev	Description	Date

EXTERIOR
ARCHITECTURE

LONDON
Unit 17.2, The Leather Market, 11-13 Weston Street, London, SE1 3ER
MANCHESTER
Studio 537, The Royal Exchange, St Anns Square, Manchester, M2 7DH
E-MAIL office@exteriorarchitecture.com
WEB www.exteriorarchitecture.com

Project title
LAND AT CHAPMAN STREET,
GORTON

Drawing title
LIGHTING PLAN

Issued By London
Scale 1:100 @ A1
Status STAGE 2
Date 12.02.2026
T: 020 7978 2101
Drawn ExA
Checked SL
Approved SM

Drawing number
25043-EXA-ZZ-DR-L-00102

Revision
P03

