



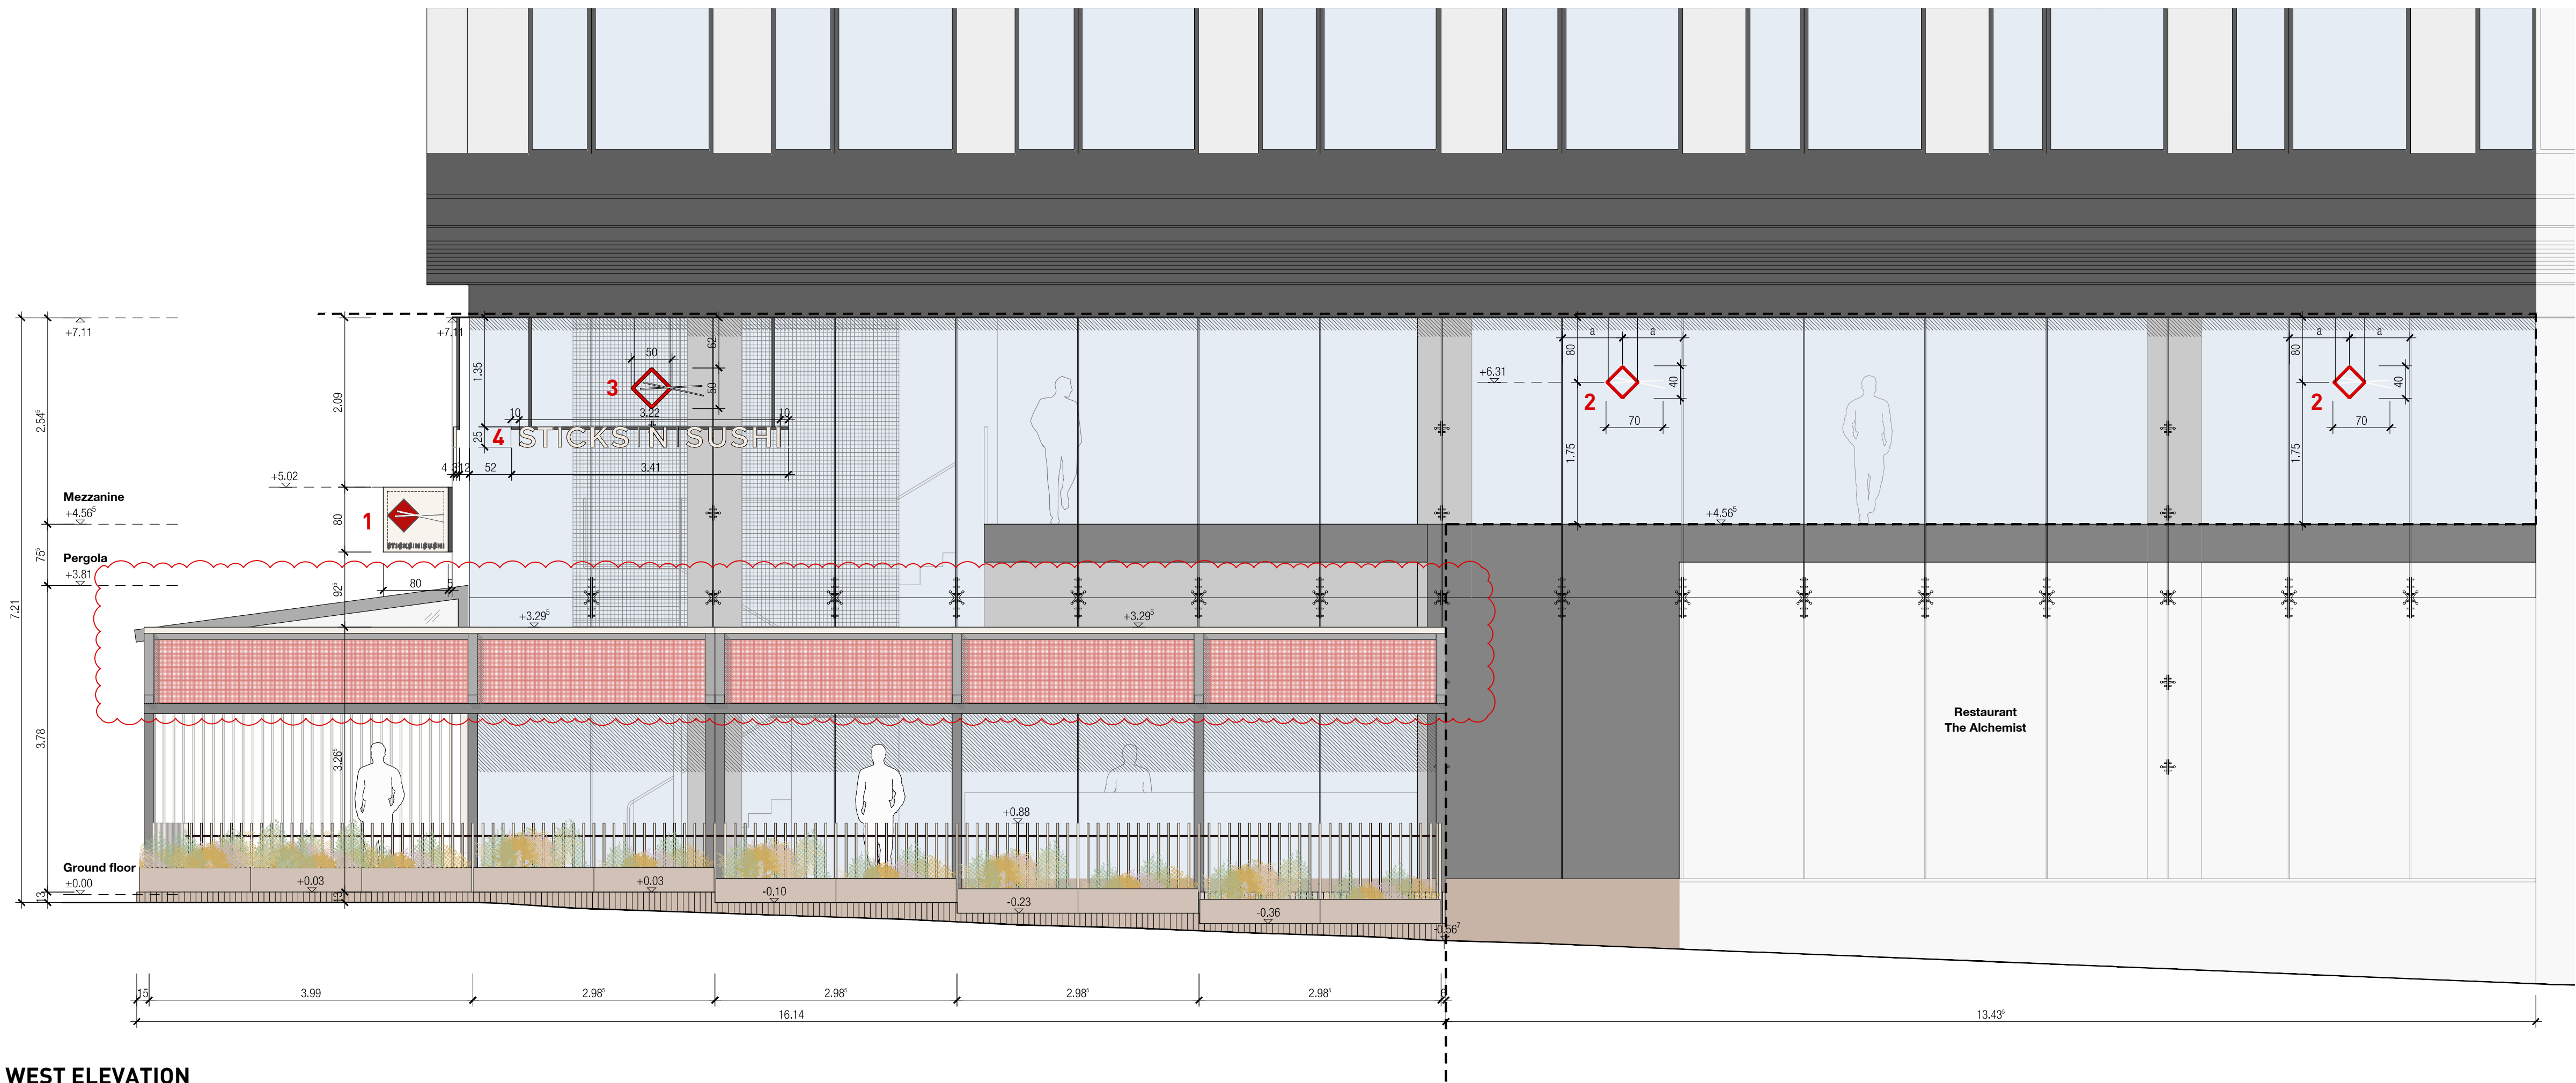

WEST ELEVATION

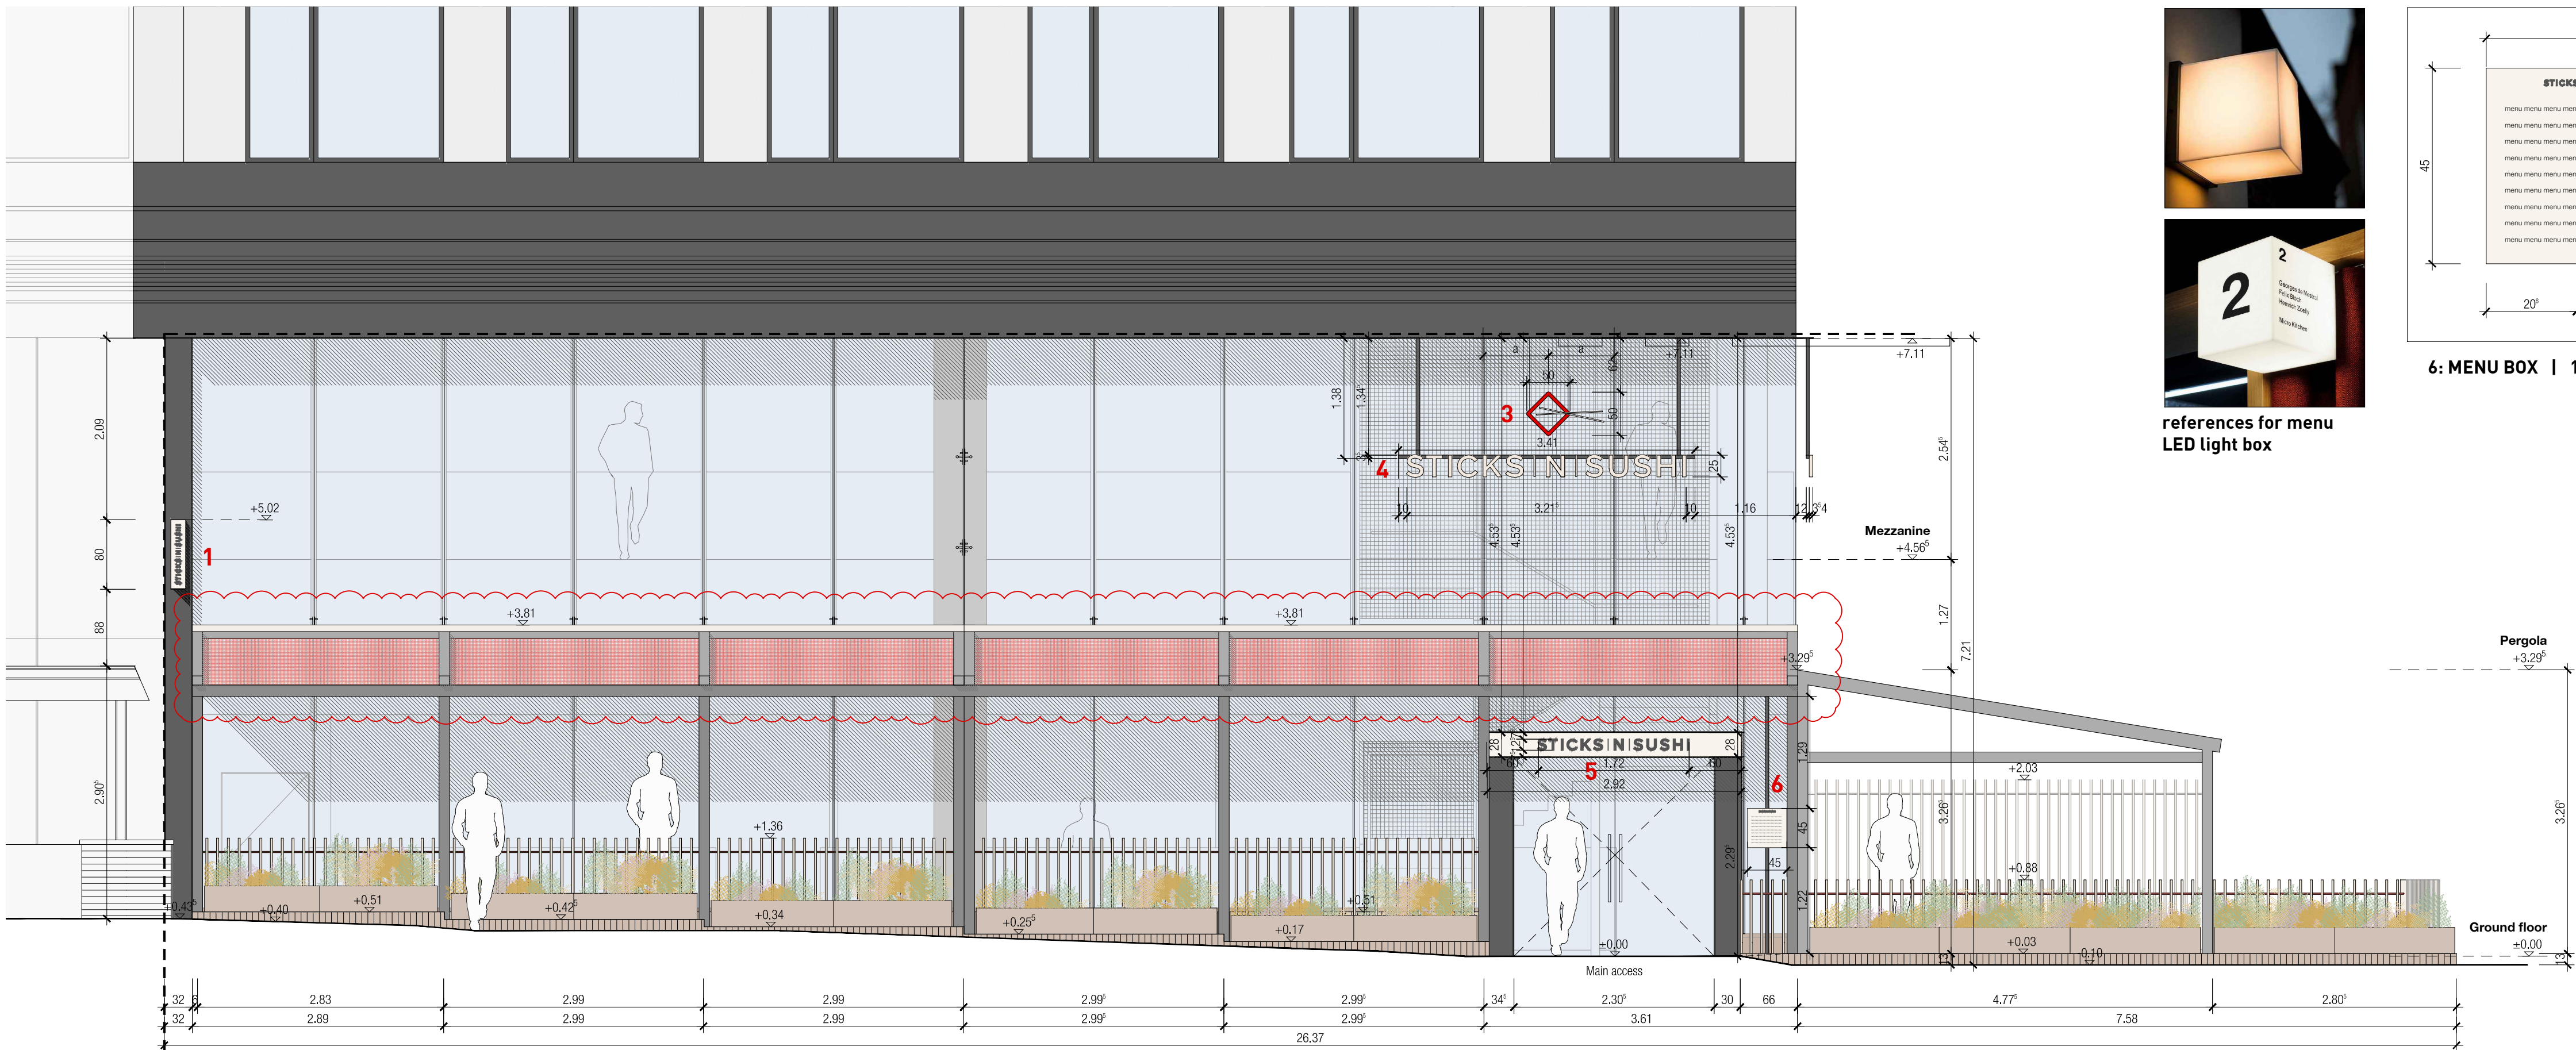


NORTH ELEVATION

Final sizes in acc. with client and municipality.


LEGEND

- 1 PROJECTION SIGN**
Wall mounted projection sign: opal perspex box (milky white), made in one section, fixed around an internal frame. Illuminated by LEDs in its metal base.
Laser cut-out letters, colour: RAL 7021 Schwarzgrau and logo powder coated in red: RGB 183/14/12 / CMYK 0% cyan, 100% magenta, 100% yellow, 25% black. Bonded onto perspex box.
Aluminium fixing bracket in RAL 7021 Schwarzgrau. Wall to be surveyed prior mounting.

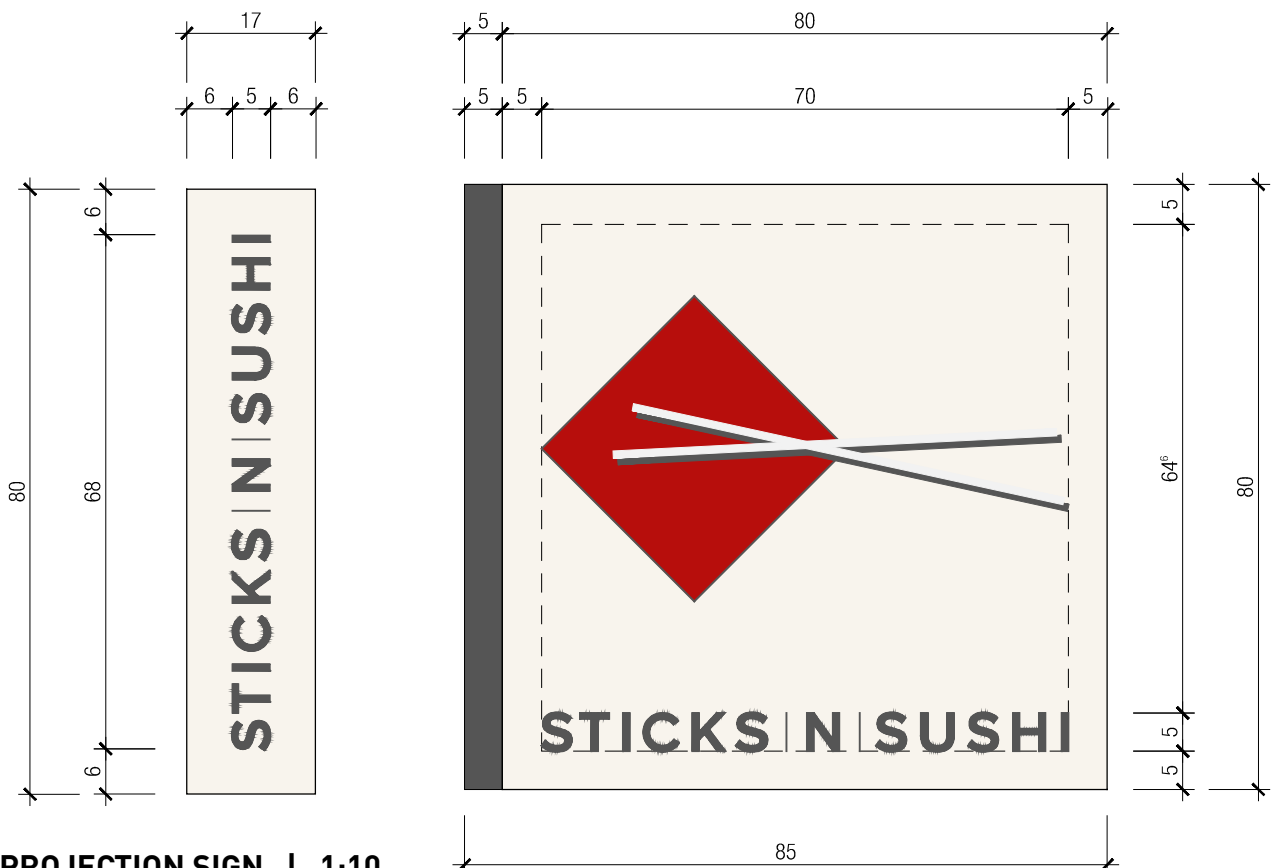

PROJECTION SIGN | 1:10

- 2 SUSPENDED SIGN SMALL (2x) inside**
Feaux neon (LED) sign in red and white. Red diamond 40 x 40 cm, hung behind the window in the centre of window. Router cut solid acrylic logo. LEDs embedded in back. Black rear metal fitting plate. Ceiling hung minimal wire system, colour: black. Red diamond: RGB 183/14/12 / CMYK 0% cyan, 100% magenta, 100% yellow, 25% black.

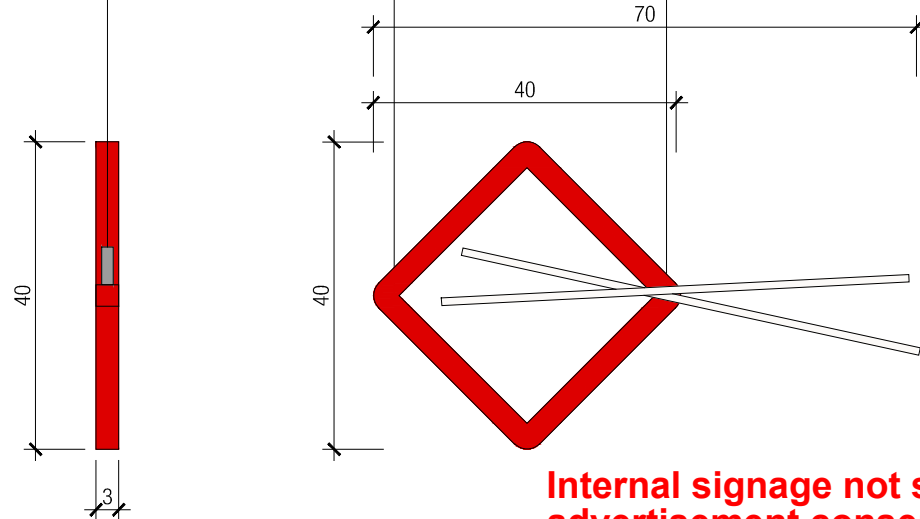

HANGING SIGN SMALL | 1:10

- 3 SUSPENDED SIGN MEDIUM (2x) inside**
Feaux neon (LED) sign in red and white, equivalent to the small hanging sign (2). Height of diamond: 50 x50 cm.

- 4 SUSPENDED FASCIA SIGN (2x) outside**
individual letters mounted on a rod, diameter approx. 35 mm. The rod is suspended from the protruding beam, following the rhythm of the glass facade. Colour of rod: RAL 7021 Schwarzgrau. Distance to the façade approx. 12 cm. Acrylic, single letters front side illuminated only, warm white. Letters encased in metal, RAL 7021. Height of letters: 25 cm, depth 3.5 cm. Stand off from facade: 12 cm.

- 5 ENTRANCE FASCIA SIGN (1x) outside**
Opal perspex box (milky white), made in one section, fixed in existing entrance construction, full length, protruding 10cm. Illuminated by LEDs in its metal base. Laser cut-out letters, colour: RAL 7021 Schwarzgrau

- 6 MENU BOX (1x) outside**
LED light box in milky white: 45 x 45 x 45 cm, supported from rod above and below. Cube in acryl / opal perspex, lit from the inside, cabeling through rods. Menu text via foil. Rods in gray tone, matching entrance construction. Cut-off lettering logo backed up with opal acrylic. Whether rotation should be possible, tbd. Construction acc. to sign manufacturer.

Final construction details in collaboration with contractor.
All measurements for construction to be checked on site.

INDEX	DATE	REVISION	NAME
01	06/08/25	Signage revised acc. to client, pergola updated with new dim. of material	SM /MB
02	20/08/25	Position of no. 3 + 4 changed	MB
03	09/10/25	Height of pergola updated	SM

TENDER DRAWINGS

Sticks 'n' Sushi - Manchester UK
Unit G15, The Avenue, 3 Hardman Street, Spinningfields, Manchester M3 3HF, UK

PROPOSED ELEVATIONS WITH SIGNAGE (INCL. PERGOLA)

ALL MEASUREMENTS HAVE TO BE CHECKED ON SITE		±0.00 = +XXXX ASL
CLIENT:	Sticks 'n' Sushi Nansensgade 49 1366 Copenhagen Denmark sticks@sushi.dk +45 33 117030	
ARCHITECT:	DIENER & DIENER ARCHITEKTEN Rosenthaler Str. 40/41 10178 Berlin Germany buero.berlin@dienerdiener.de +49 30 28539810	

PP 031 - 03

DRAWING NUMBER

1:50 A1

SCALE SIZE

09/10/2025

DATE

±0.00 = +XXXX ASL