




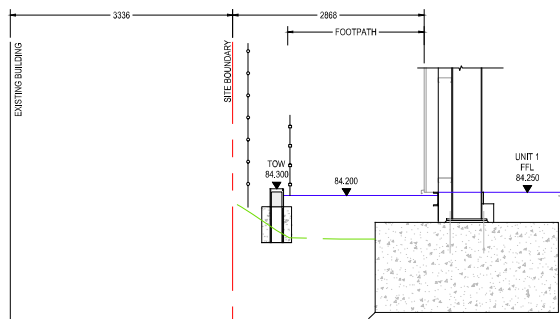


SECTION 1-1
(Scale 1:40)

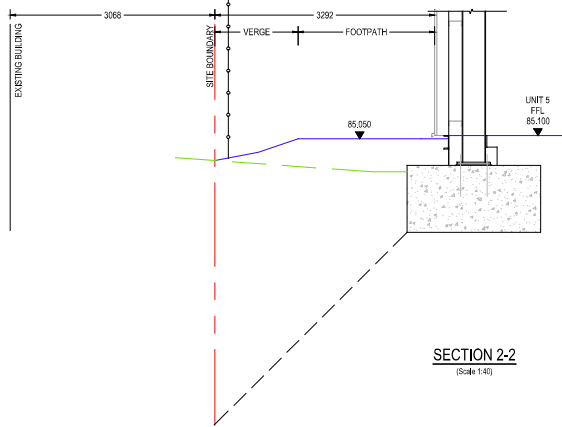


SECTION 2-2
(Scale 1:40)

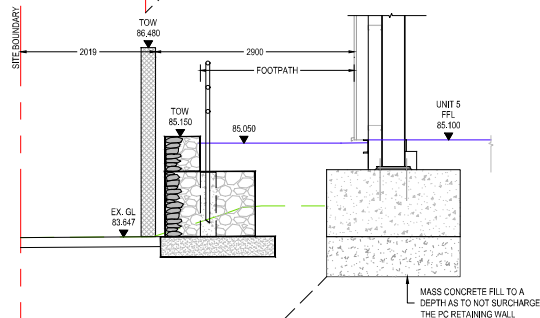


SECTION 3-3
(Scale 1:40)

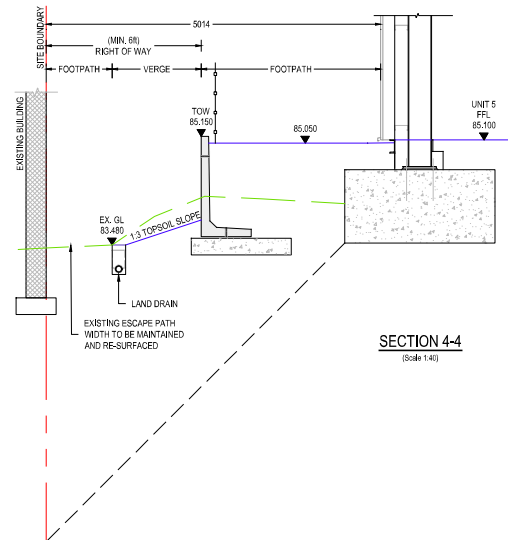


SECTION 4-4
(Scale 1:40)

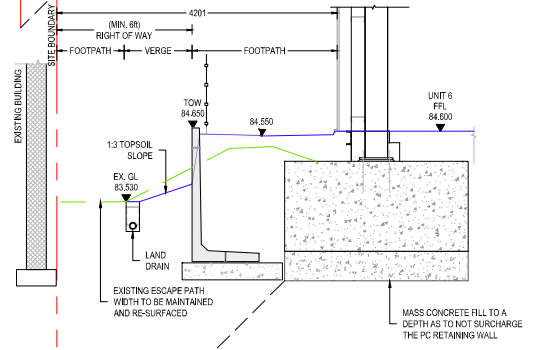

SECTION 5-5
(Scale 1:40)

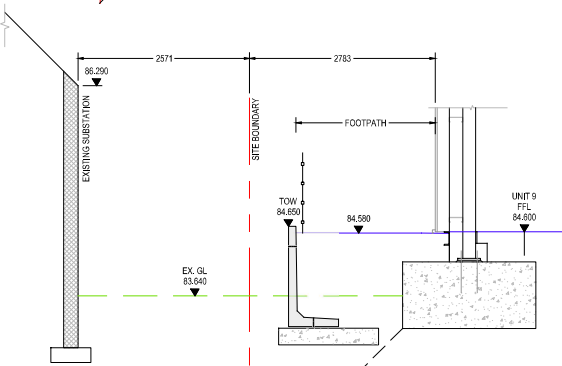


SECTION 6-6
(Scale 1:40)

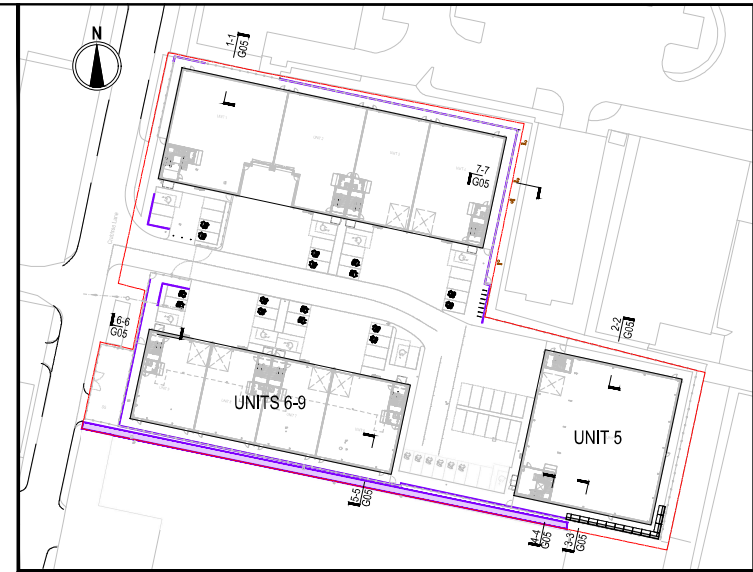

KEY PLAN
(Scale 1:800)

LEGEND

- SITE BOUNDARY
- PROPOSED GROUND
- EXISTING GROUND
- EXISTING FENCE
- PROPOSED GUARDRAIL FIXED TO SLAB, SUBJECT TO ARCHITECT SPECIFICATIONS

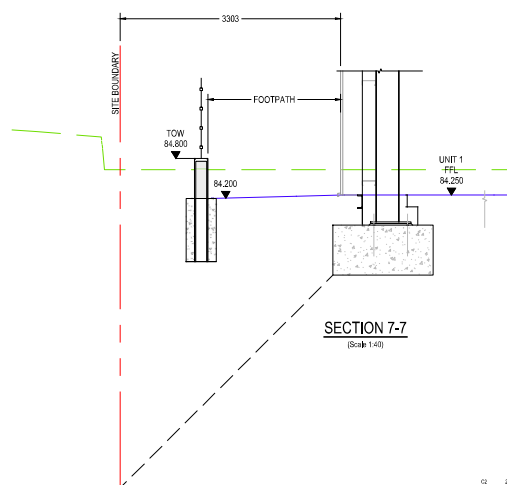

SECTION 7-7
(Scale 1:40)



Project		Drawing	
CRABTREE LANE, CLAYTON		PARTY WALL SECTIONS	
Drawn By	Checked By	Scale	Project No.
AS SHOWN @ A1	23-026-I&L	G05	C2
Rev.	Date	Description	Technician
C2	23/11/23	SECTION 1-1 MODIFIED	MM
C1	25/10/23	REVISED FOR CONSTRUCTION	MM
T2	25/04/24	ADDED TO THE POST-CONSTRUCTION SURVEY	SH
T1	25/04/24	TRUCK REBUILT	SH
P1	05/04/24	NEW TRUCK REBUILT	SH