


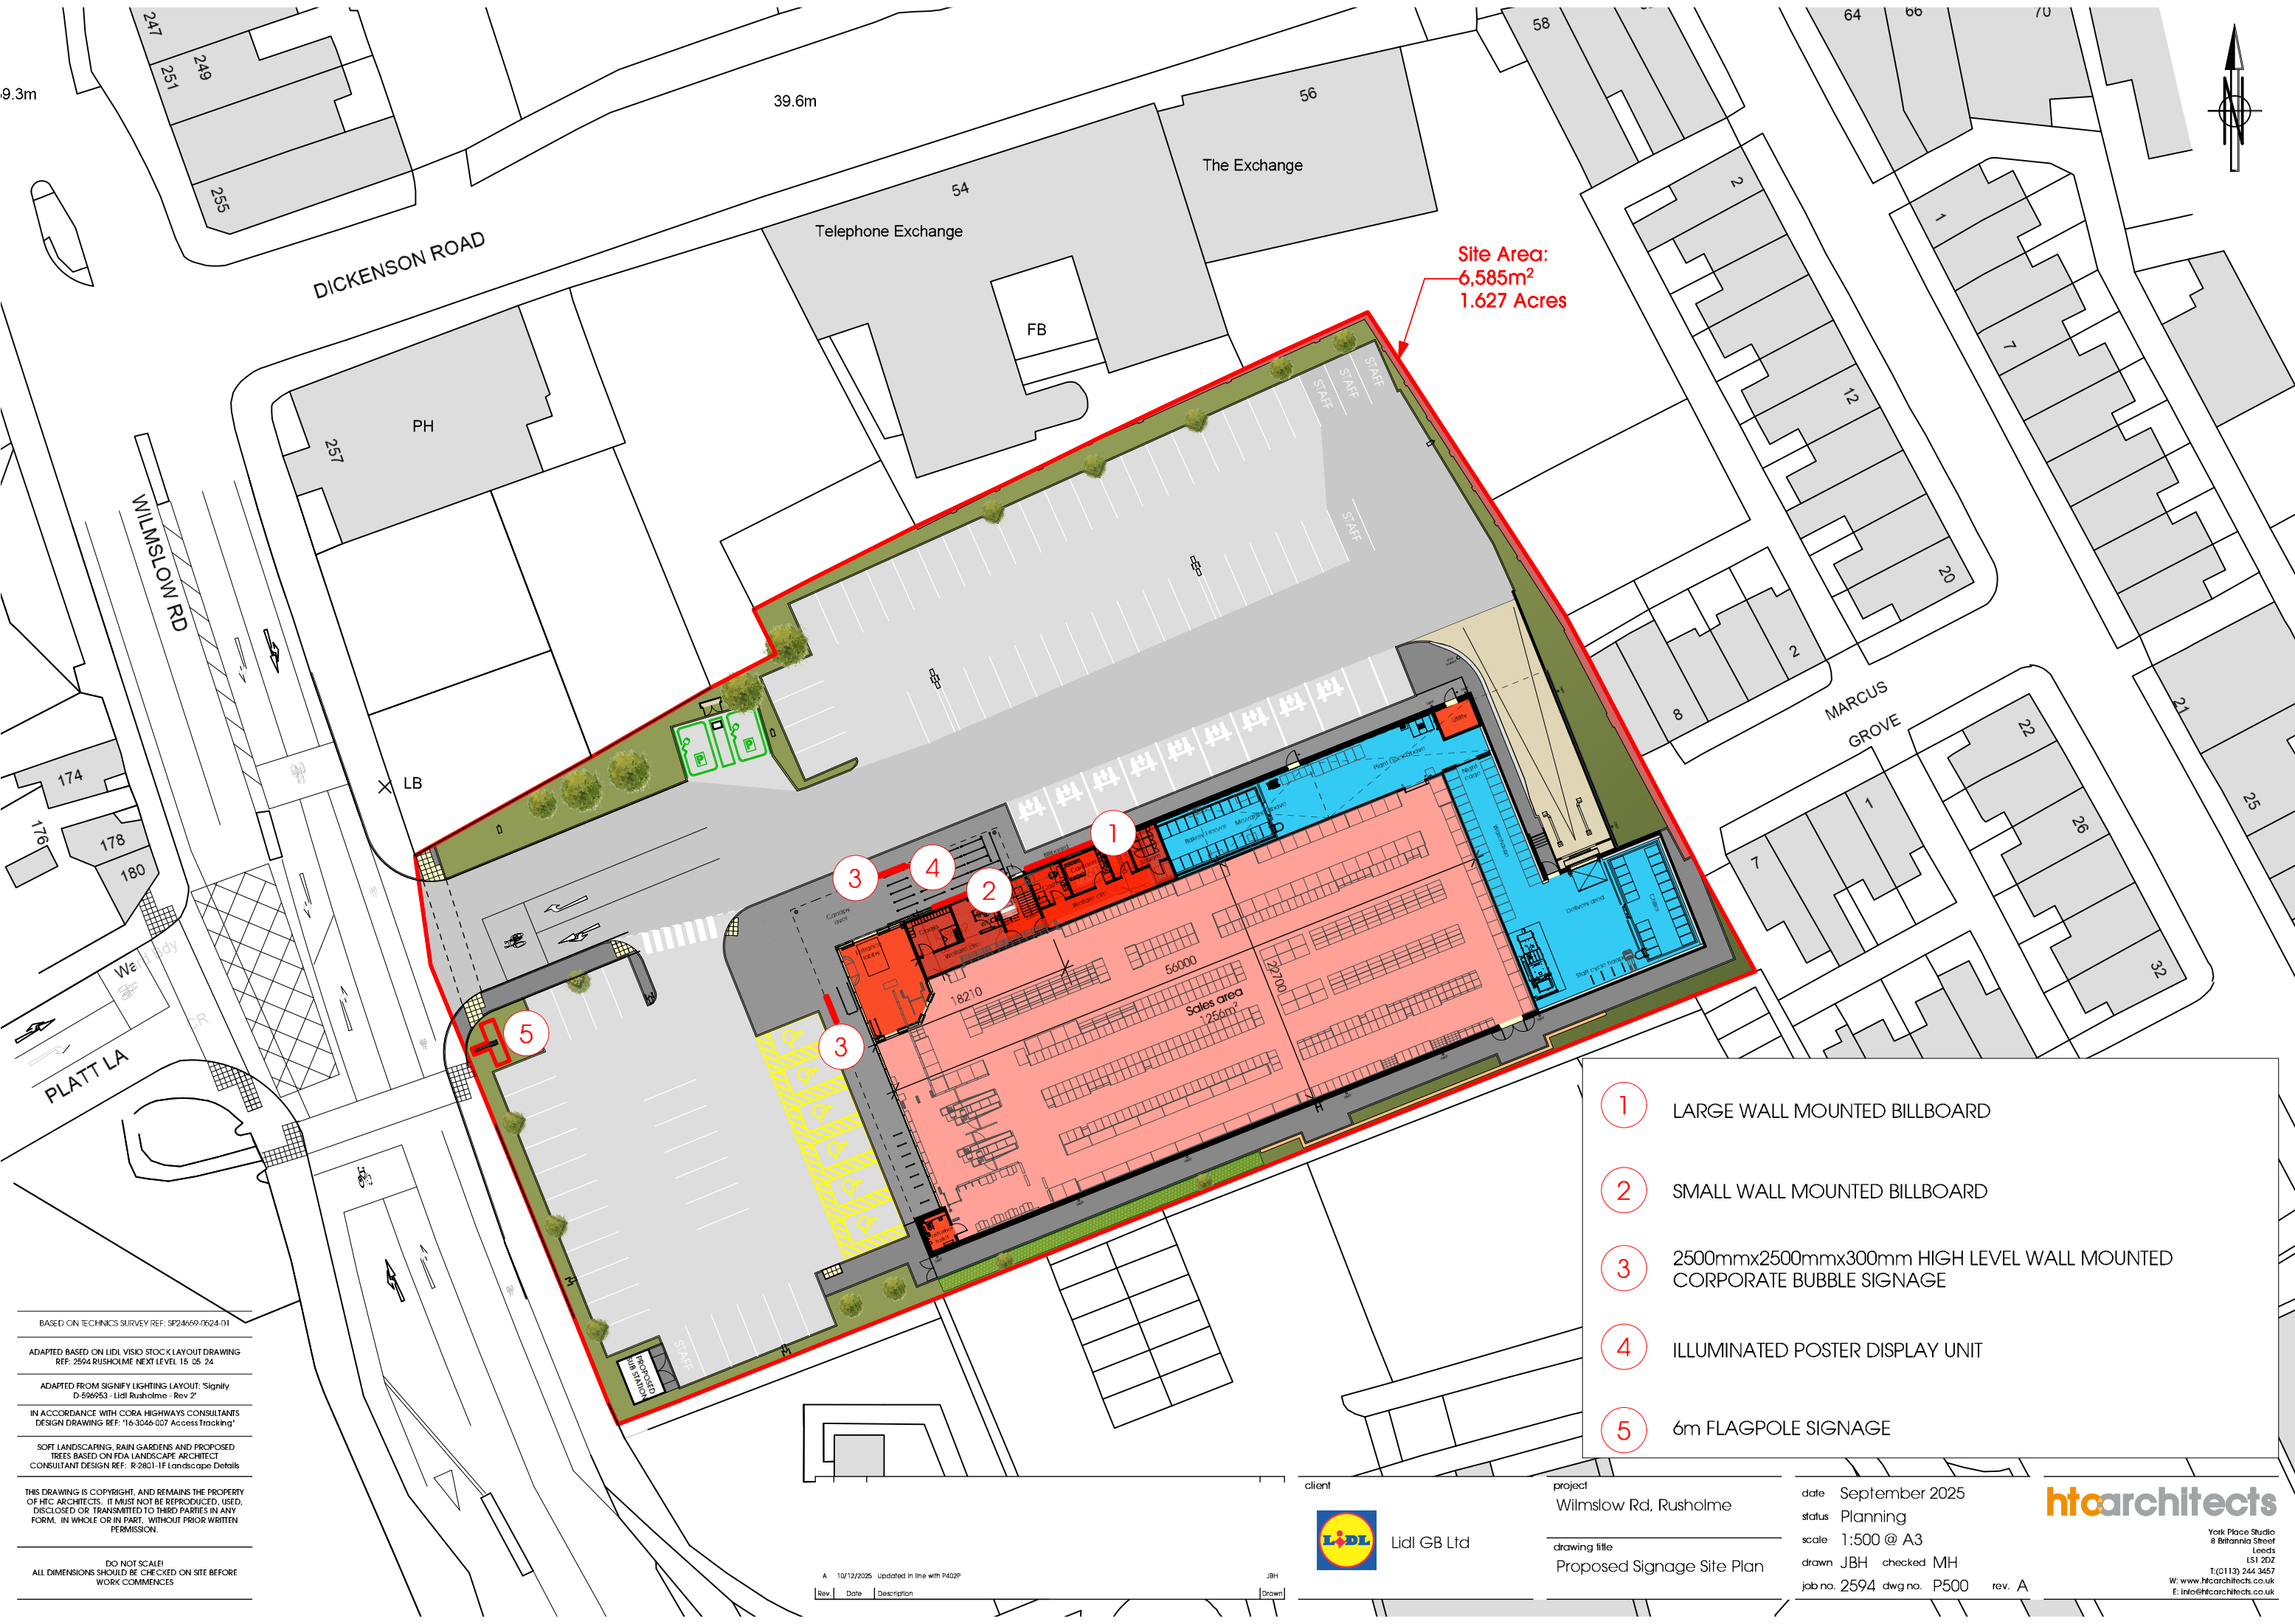

Site Area:
6,585m²
1.627 Acres

- 1 LARGE WALL MOUNTED BILLBOARD
- 2 SMALL WALL MOUNTED BILLBOARD
- 3 2500mmx2500mmx300mm HIGH LEVEL WALL MOUNTED CORPORATE BUBBLE SIGNAGE
- 4 ILLUMINATED POSTER DISPLAY UNIT
- 5 6m FLAGPOLE SIGNAGE

BASED ON TECHNICS SURVEY REF: SP24659-0624-01

ADAPTED FROM LIDL VISO STOCK LAYOUT DRAWING REF: 2504 RUSHOLME NEXT LEVEL 15.05.24

ADAPTED FROM SIGNIFY LIGHTING LAYOUT: 'Signify D-596953 - Lidl Rusholme - Rev 2'

IN ACCORDANCE WITH CORA HIGHWAYS CONSULTANTS DESIGN DRAWING REF: '16-3046-007 Access Tracking'

SOFT LANDSCAPING, RAIN GARDENS AND PROPOSED TREES BASED ON F&A LANDSCAPE ARCHITECT CONSULTANT DESIGN REF: R-2801-1F Landscape Details

THIS DRAWING IS COPYRIGHT, AND REMAINS THE PROPERTY OF HTA ARCHITECTS. IT MUST NOT BE REPRODUCED, USED, DISCLOSED OR TRANSMITTED TO THIRD PARTIES IN ANY FORM, IN WHOLE OR IN PART, WITHOUT PRIOR WRITTEN PERMISSION.

DO NOT SCALE!
ALL DIMENSIONS SHOULD BE CHECKED ON SITE BEFORE WORK COMMENCES

A 10/12/2025 Updated in line with P402P			JBH		
Rev	Date	Description	Drawn	Checked	Approved



Lidl GB Ltd

client

Wilmslow Rd, Rusholme

project

Proposed Signage Site Plan

date

September 2025

status

Planning

scale

1:500 @ A3

drawn

JBH checked MH

job no.

2594

dwg no.

P500

rev.

A



htaarchitects

York Place Studio
8 Britannia Street
Leeds
LS1 2DZ
T: 0113 244 3457
W: www.htaarchitects.co.uk
E: info@htaarchitects.co.uk