




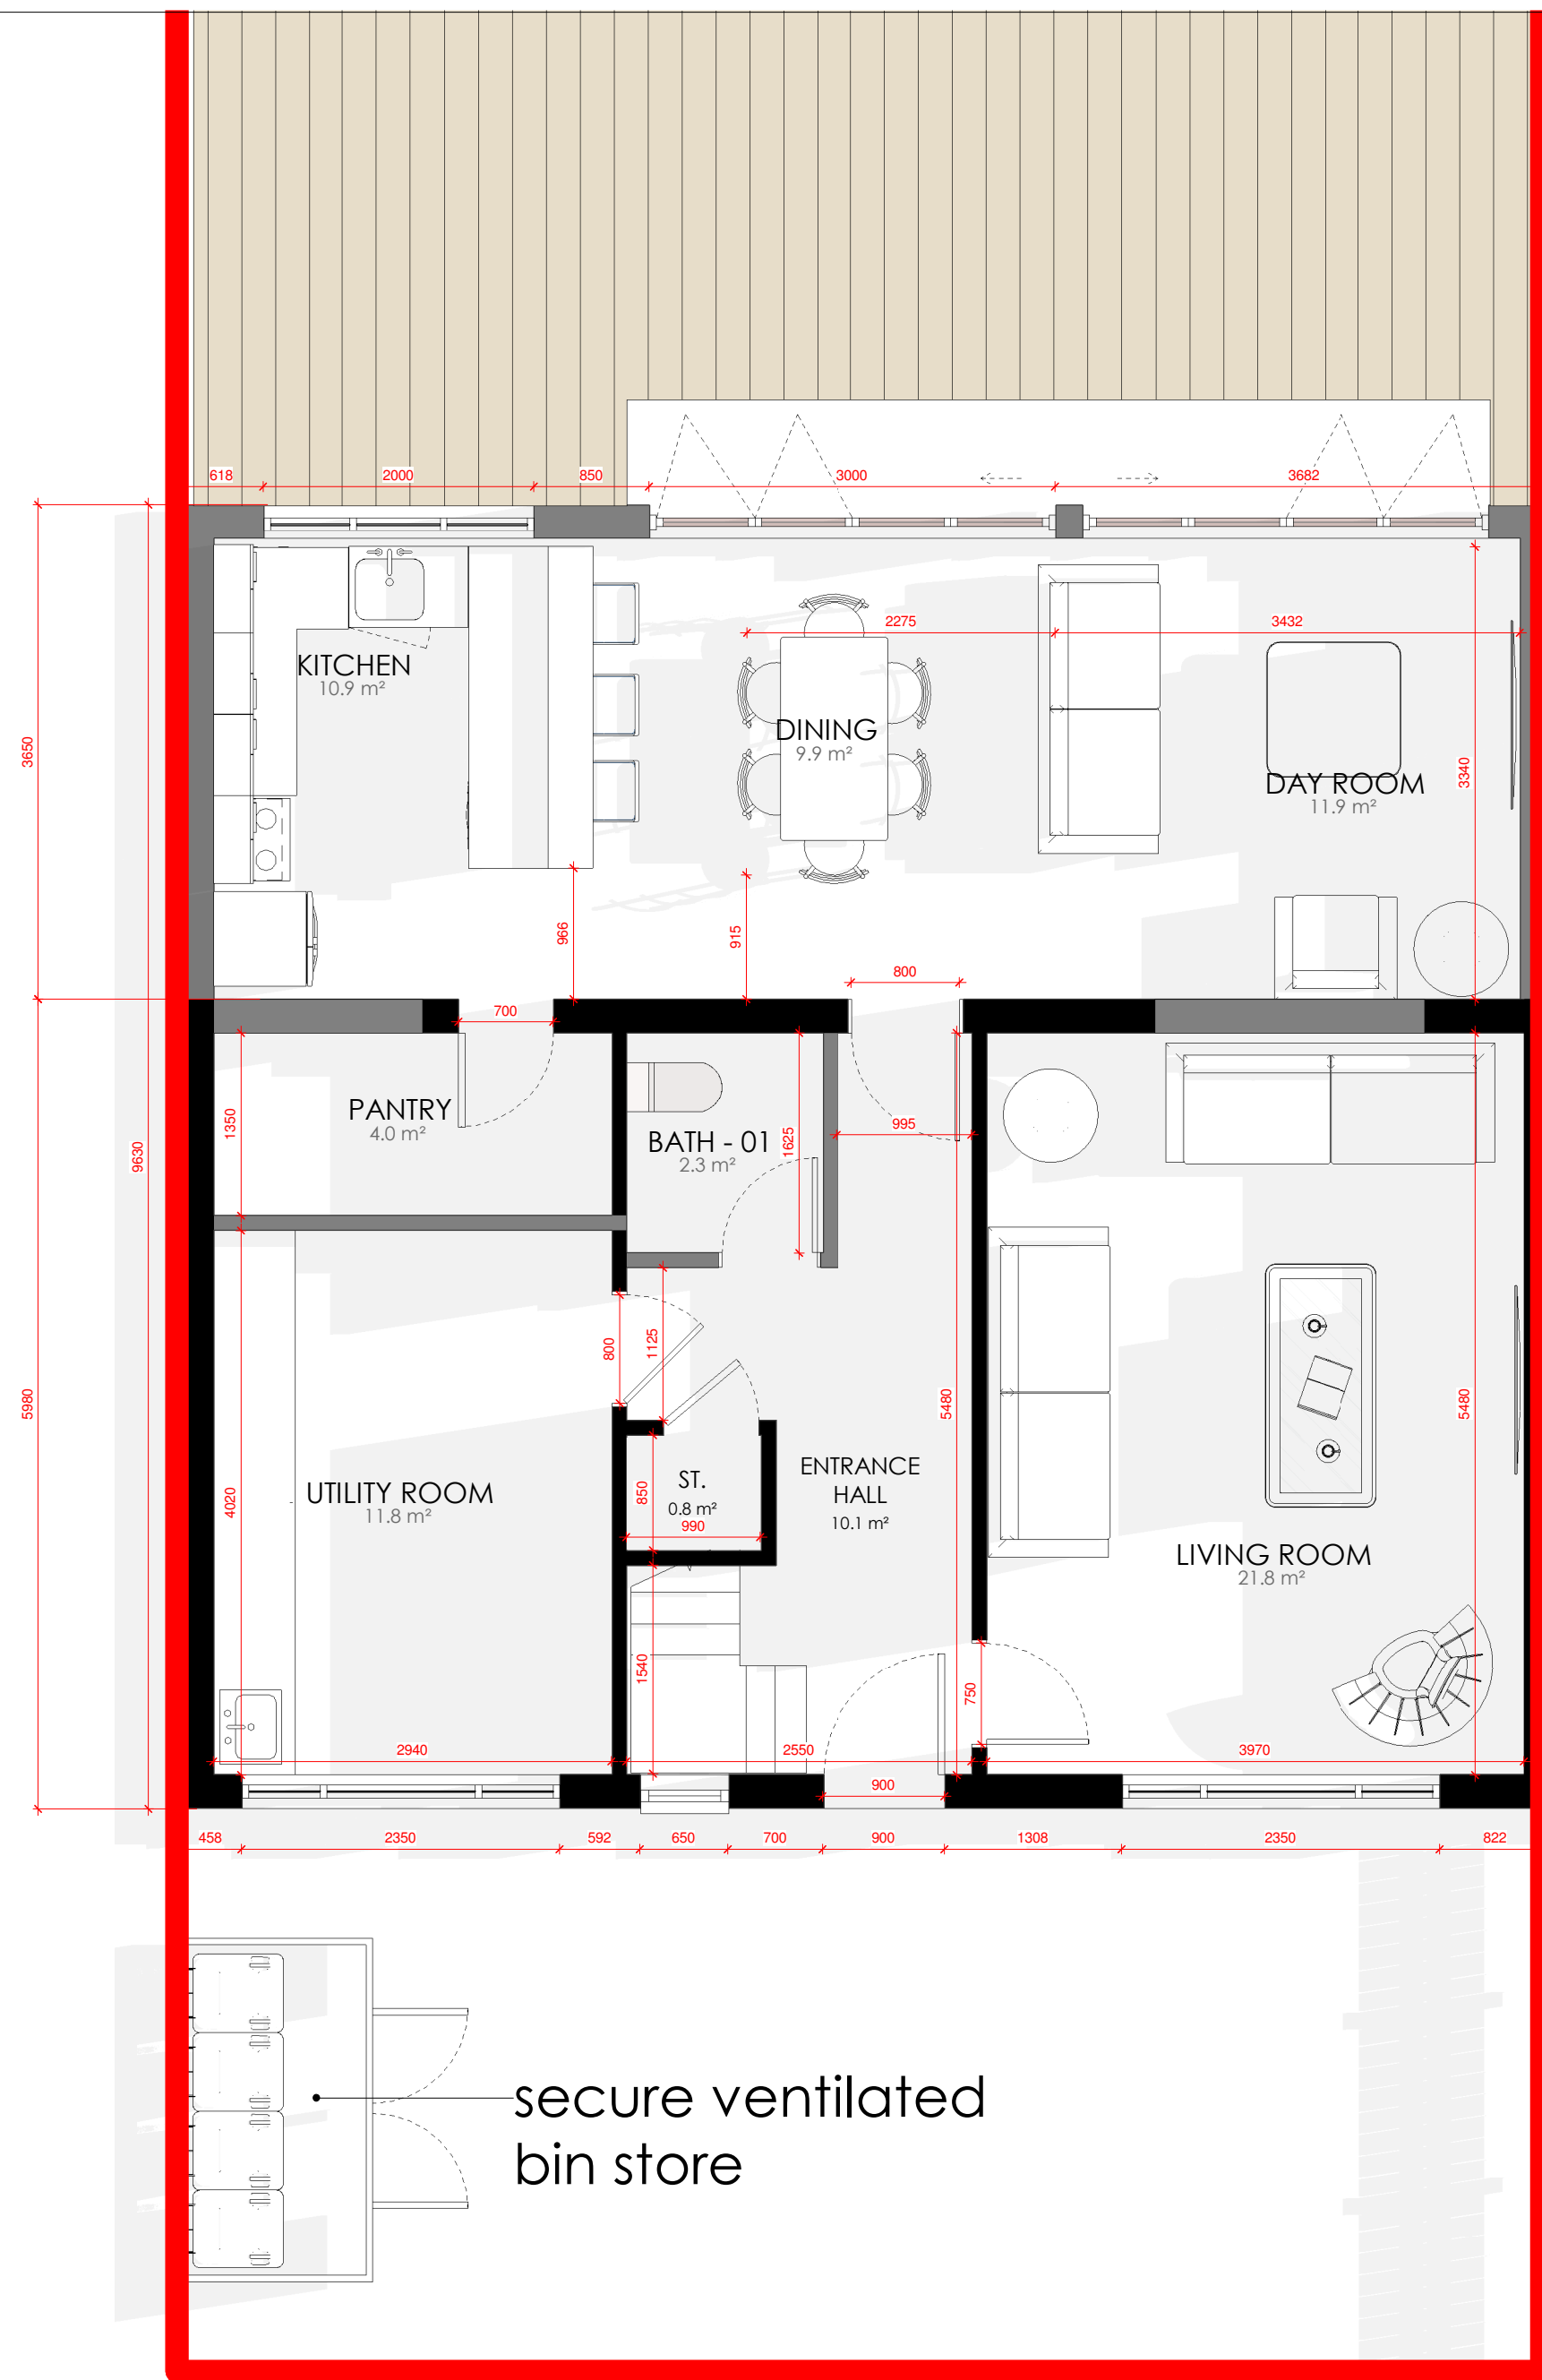


1 Ground Floor Plan
1 : 50

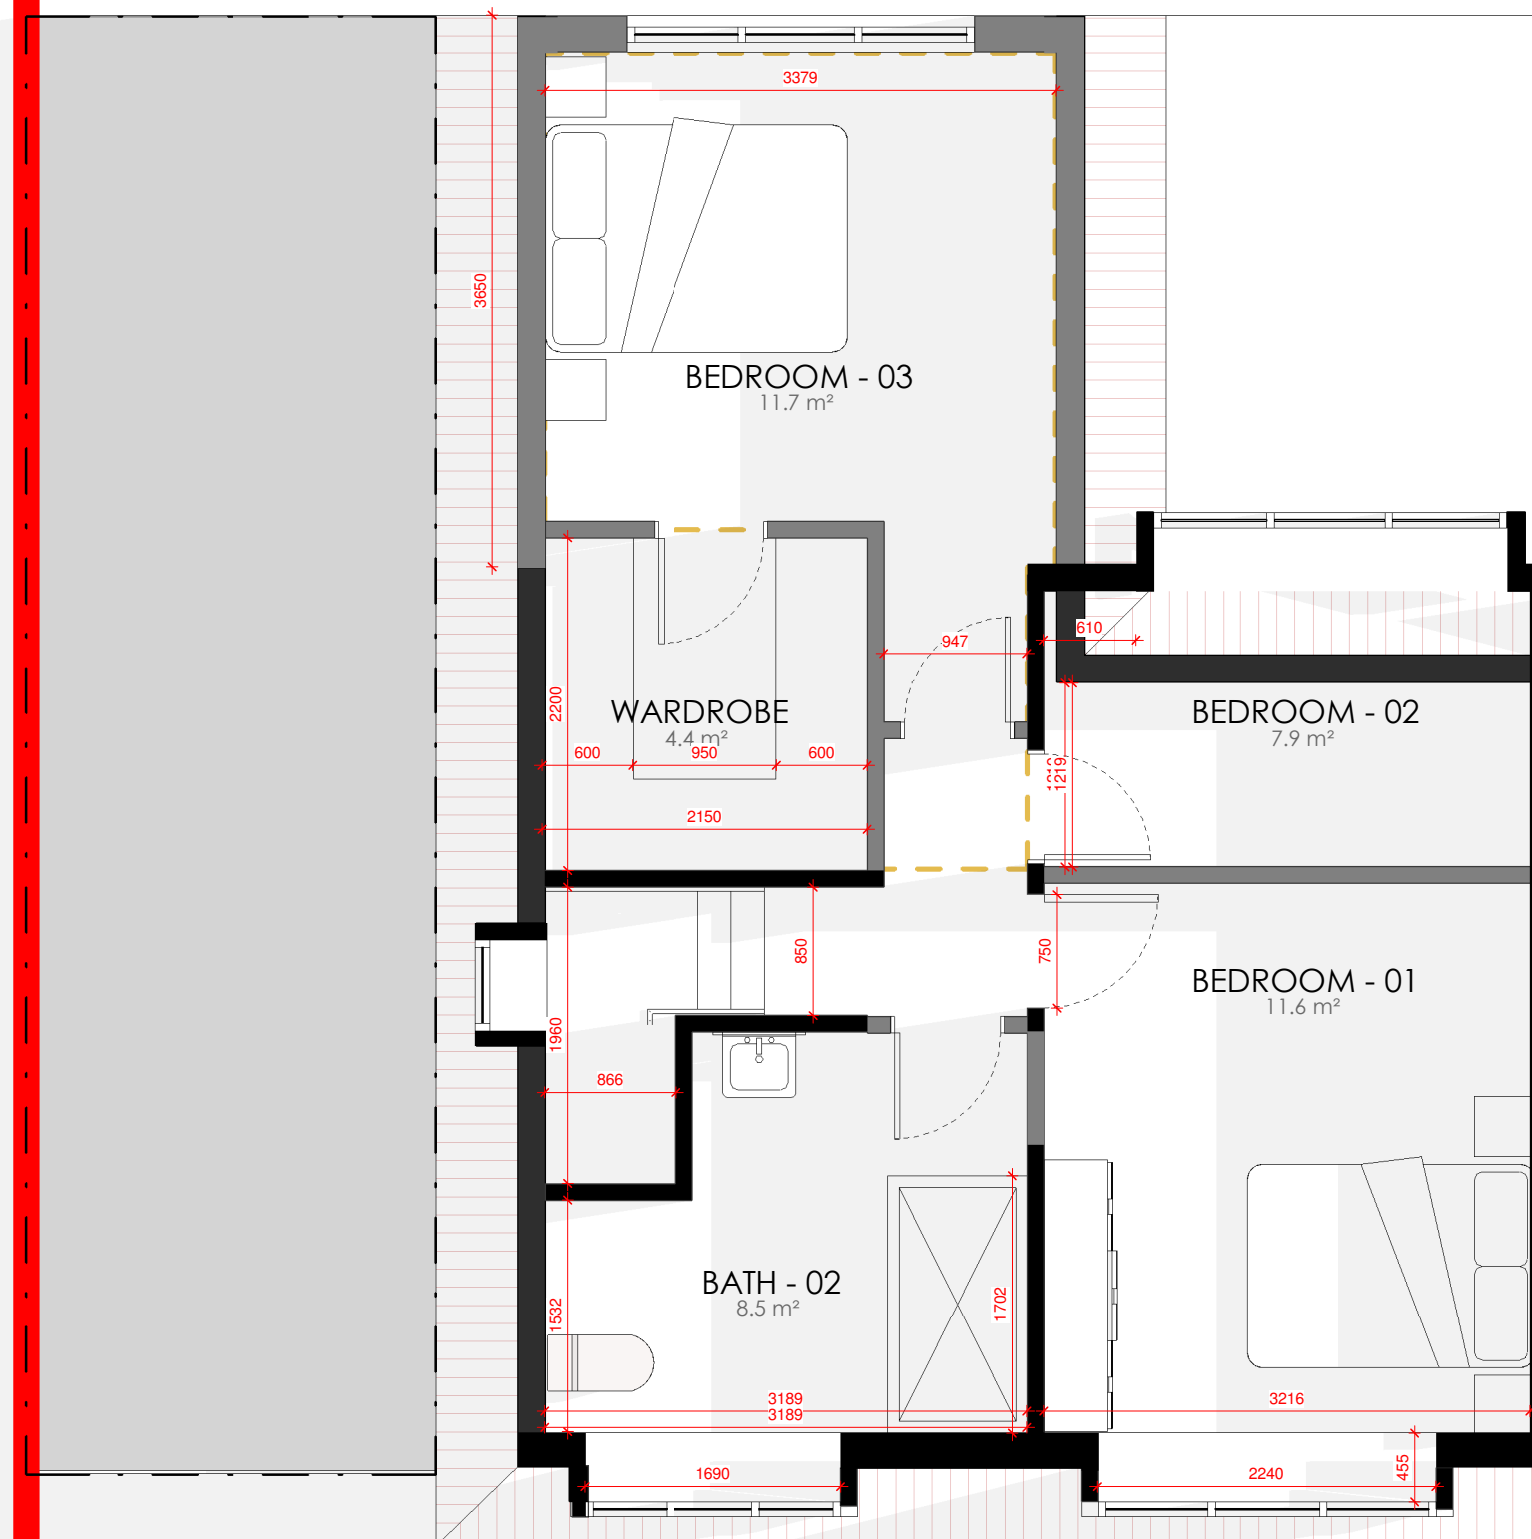

2 First Floor Plan
1 : 50

SCALE 1 : 50
0 1m 2m 3m

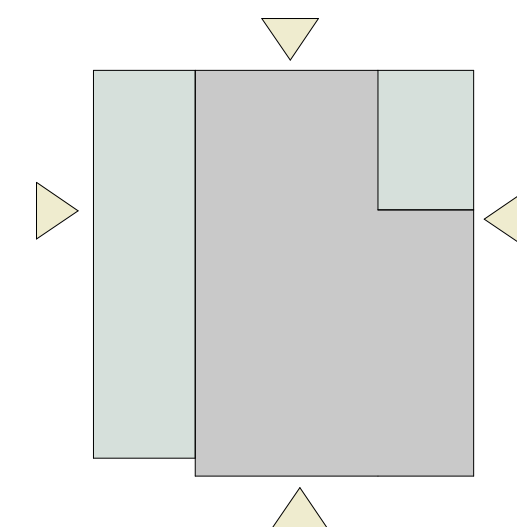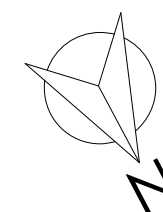

Rev	Description	By	Date
C	Planning Amendments		15/12/25
B	Planning Amendments		12/12/25
A	Planning/ 1st Issue		20/10/25

MUSE
Architects

111 Ivygreen RD, Chorlton

PROJECT:

Proposed Floor Plans

DRAWING TITLE:

Planning

DRAWING STATUS:

DRAWN: FA CHECKED: MM

APPROVED: MM DATE: 08.10.25

SCALE: MM_1 C
DRAWING NUMBER: REV:

(A2)