
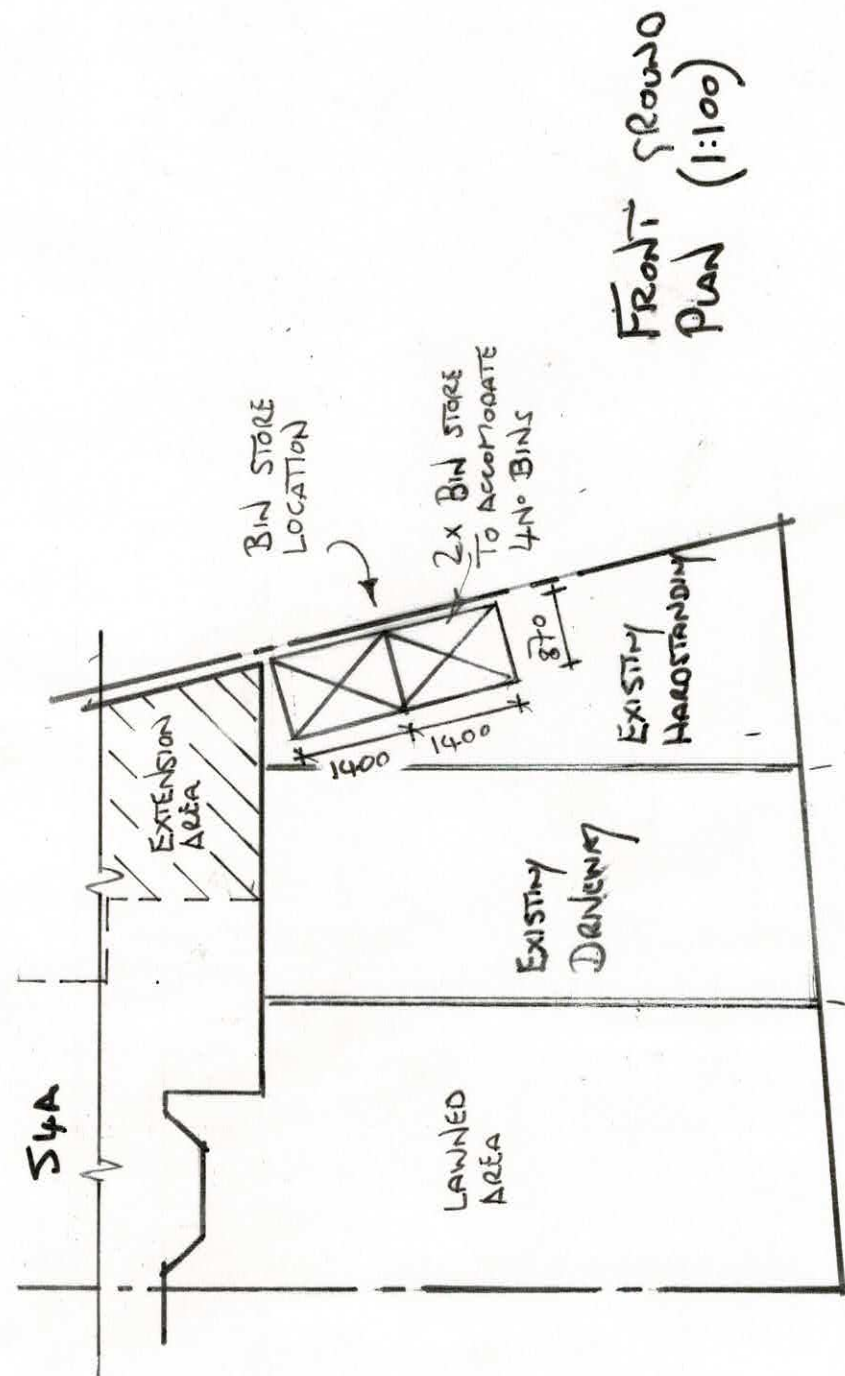


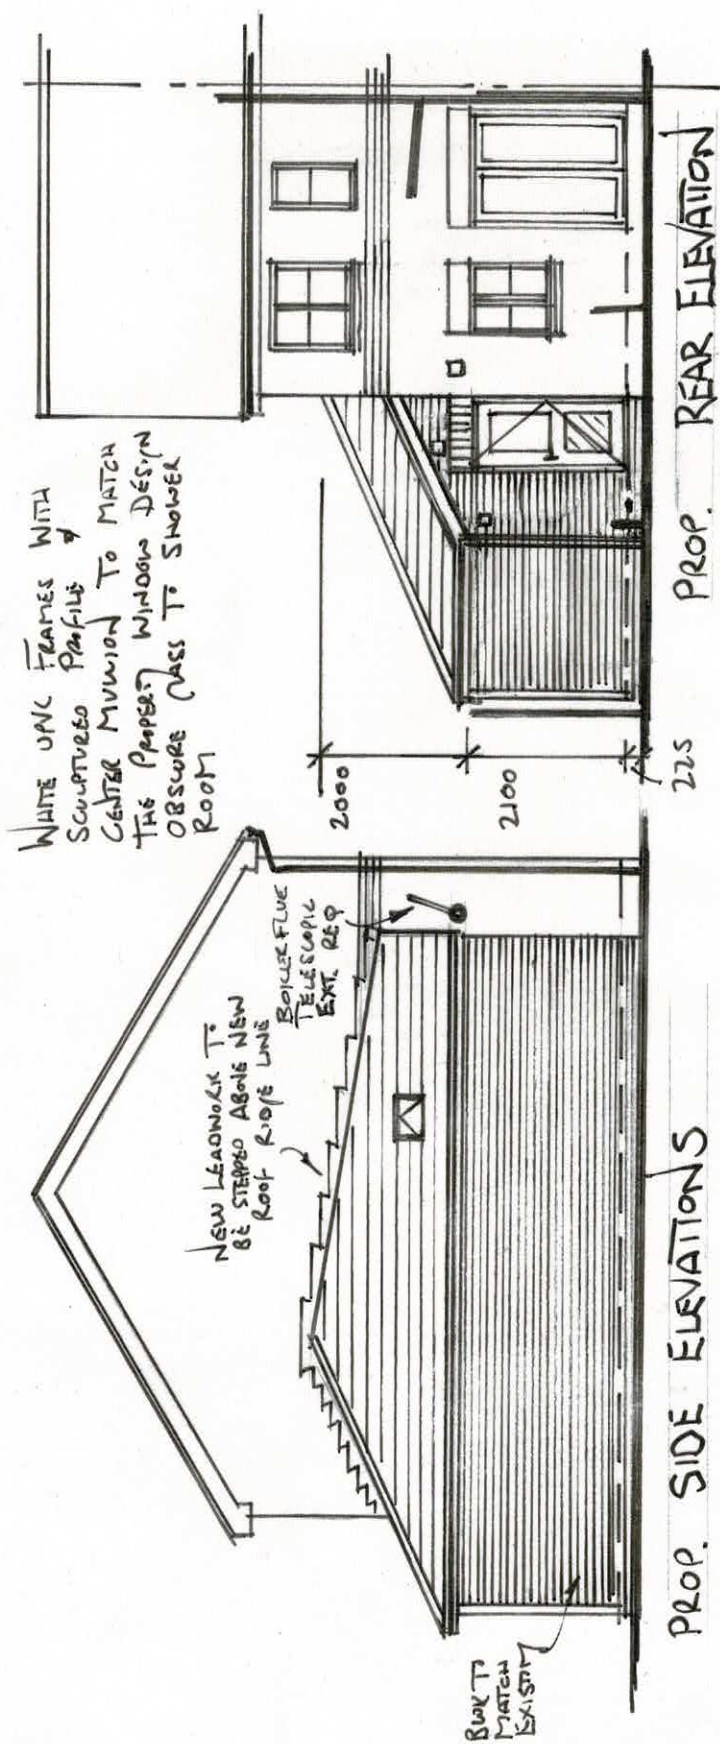

PROP. GND. FLOOR PLAN (1:100)

④ 4/2/25
REVISED TO INC BIN STORE
LOCATION TO SUITE 1A REG

CAITRIONA BURSUM	PROP. SIDE EXTENSION	54A PETWORTH CLOSE MANCHESTER M22 4 YR	A.J. DESIGN LTD THE STUDIO 2 FOXENDALE CLOSE NORTHWICH CW8 4 9Z ajdesignlimited@gmail.com	SCALE 1:100 1:50	DATE 13/10/25	CBOZ (A)
------------------	----------------------	--	--	------------------	---------------	----------

Front: 90000
Push (1:100)