




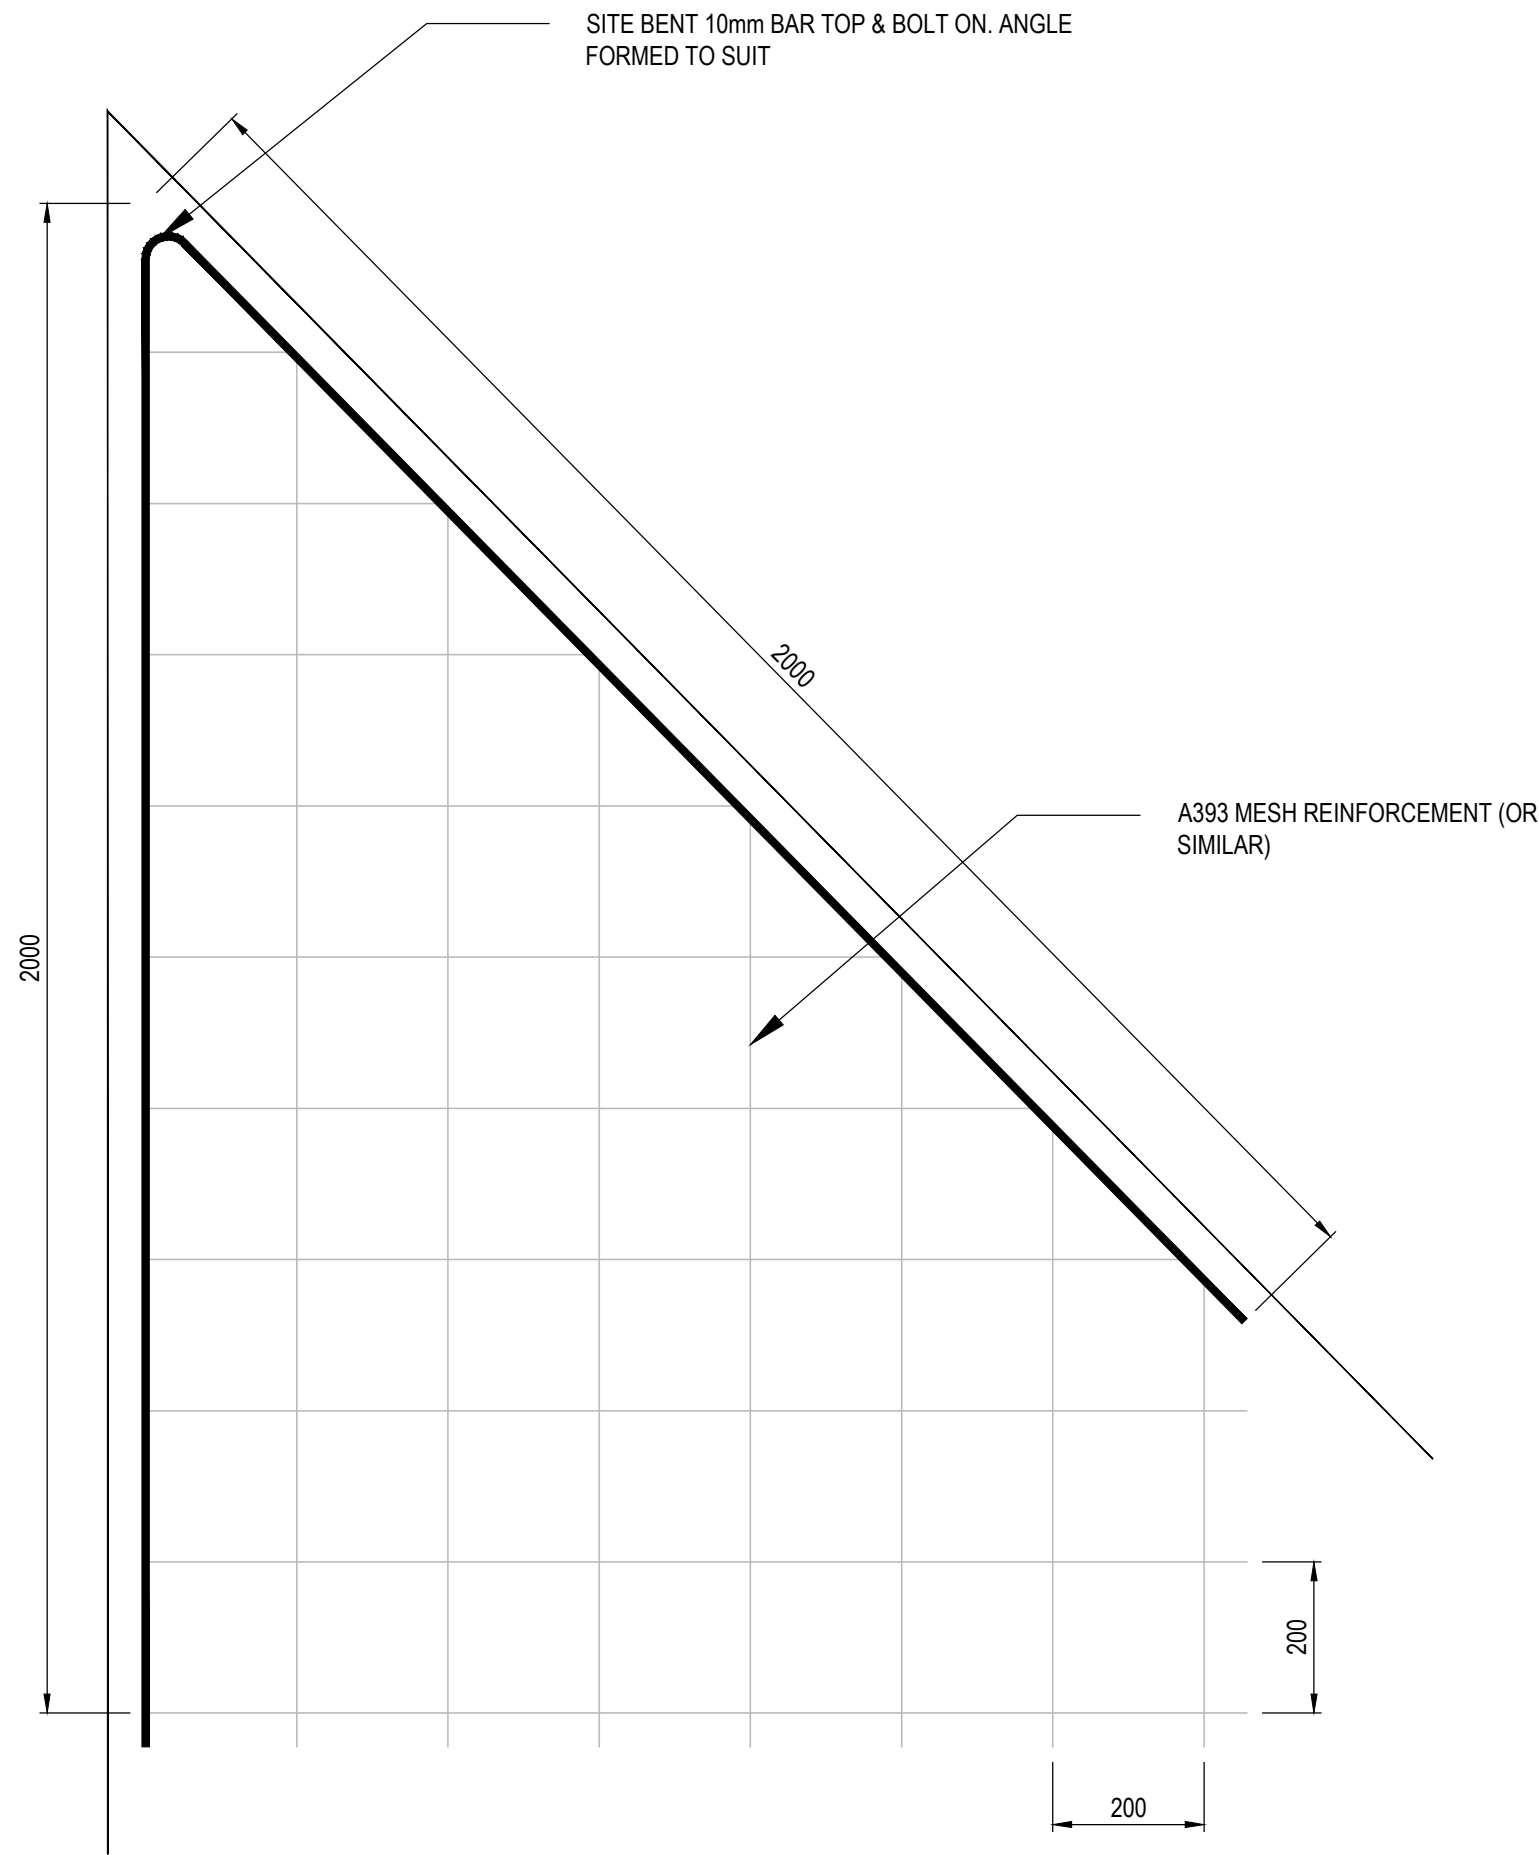


ACUTE ANGLE REINFORCEMENT DETAIL
N.T.S.

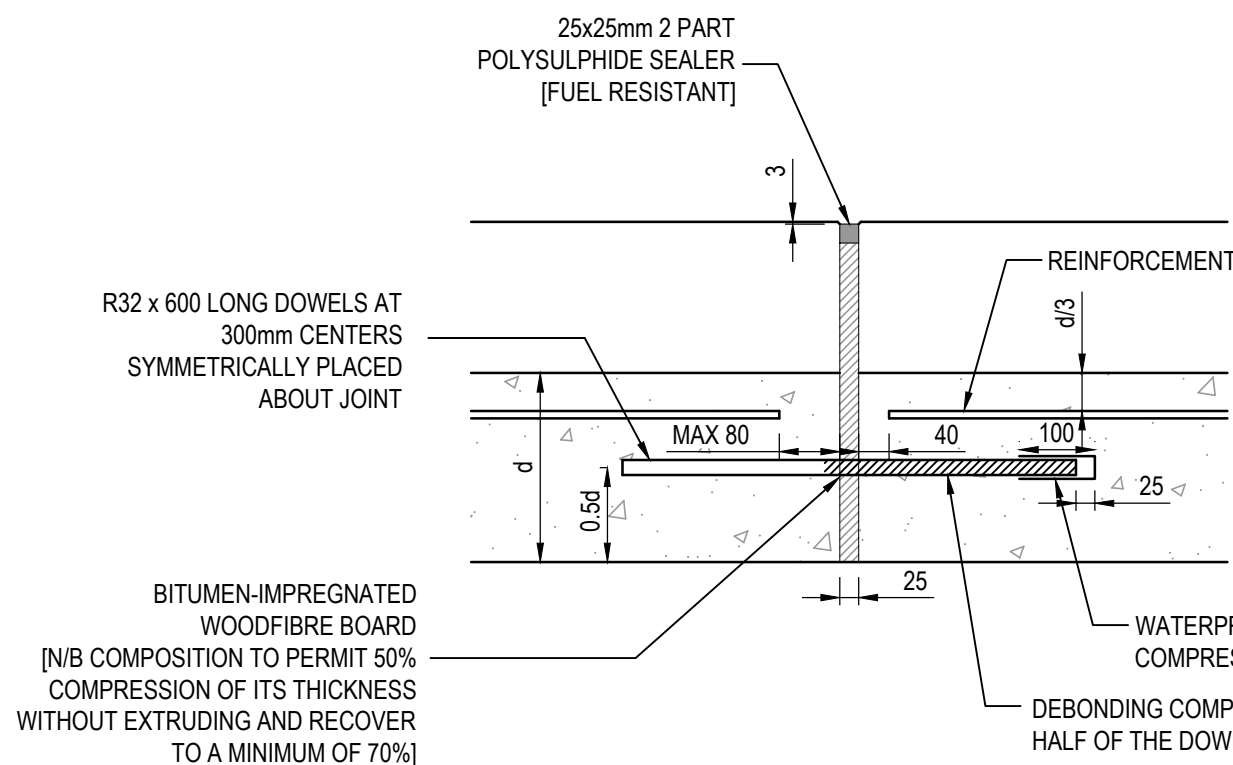

TYPICAL EXPANSION JOINT
N.T.S.

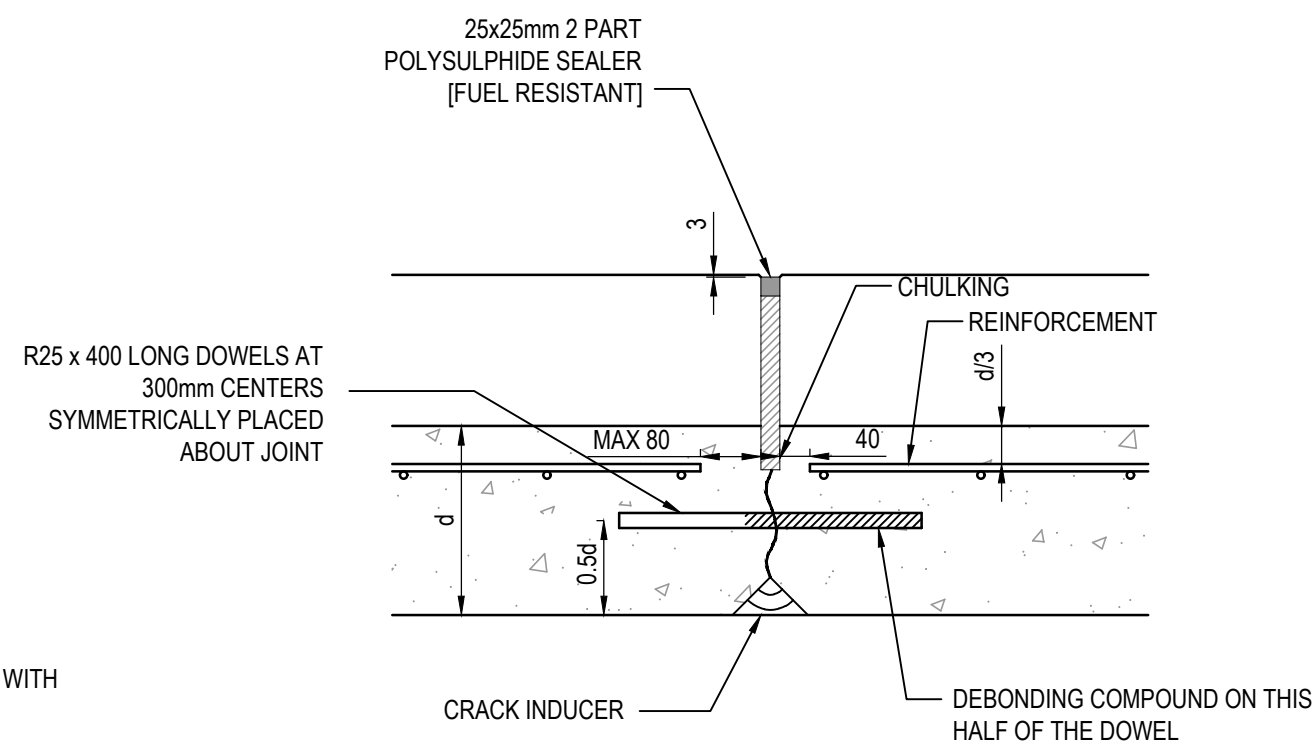

TYPICAL CONTRACTION JOINT
N.T.S.

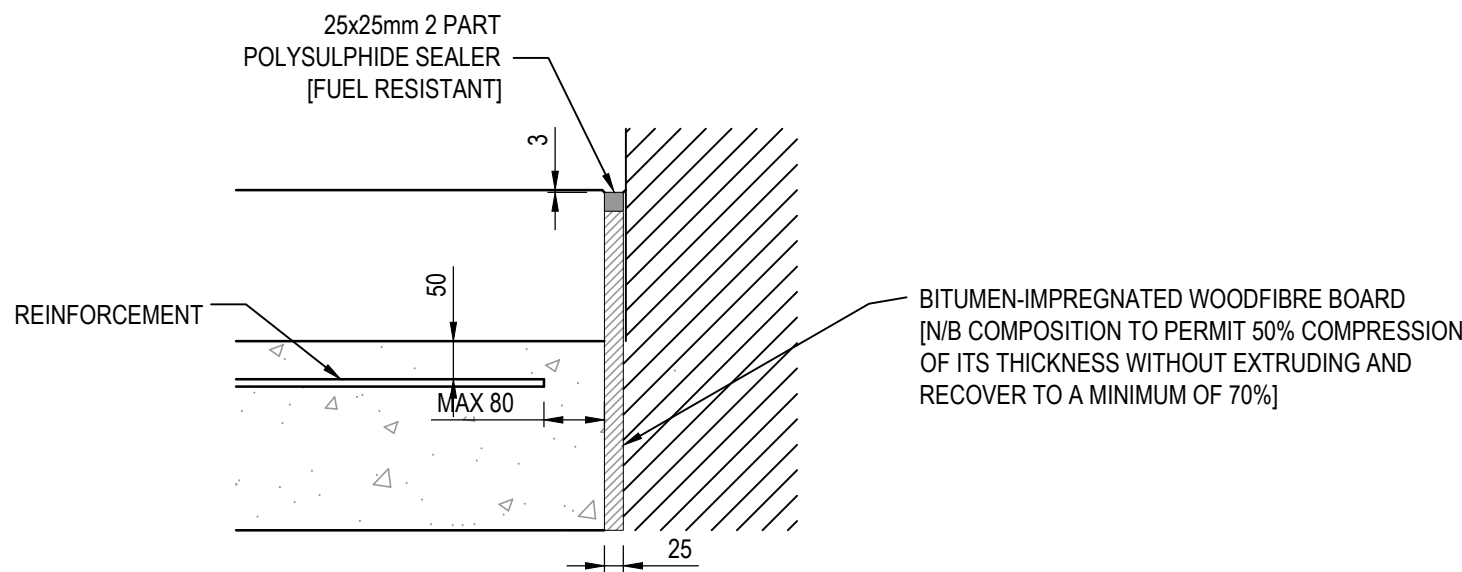

ISOLATION JOINT
N.T.S.

© Burol Happold Limited or its group companies.
All Rights reserved. Burol Happold and its group companies assert (unless otherwise agreed in writing) their rights under s.77 to 80 of the Copyright, Designs and Patents Act 1988.
DO NOT SCALE THIS DRAWING.

HEALTH AND SAFETY INFORMATION
IN ADDITION TO THE HAZARDS/RISKS NORMALLY ASSOCIATED WITH THE TYPES OF WORK DETAILED ON THIS DRAWING, NOTE THE FOLLOWING
CONSTRUCTION: - WORKS WITHIN POTENTIAL CONFINED SPACE CONDITIONS - WORKS IN PROXIMITY TO LIVE SERVICES - WORKS INTERFACE WITH THE PUBLIC ON MILLER STREET
MAINTENANCE/CLEANING/OPERATION: - WORKS WITHIN POTENTIAL CONFINED SPACE CONDITIONS - WORKS IN PROXIMITY TO LIVE SERVICES - WORKS INTERFACE WITH THE PUBLIC ON MILLER STREET
DECOMMISSIONING/DEMOLITION: - WORKS WITHIN POTENTIAL CONFINED SPACE CONDITIONS - WORKS IN PROXIMITY TO LIVE SERVICES - WORKS INTERFACE WITH THE PUBLIC ON MILLER STREET

- NOTES:
- ALL DIMENSIONS ARE IN METRES UNLESS STATED OTHERWISE.
 - THIS DRAWING IS TO BE READ IN CONJUNCTION WITH ALL OTHER RELEVANT DRAWINGS, DETAILS AND SPECIFICATIONS. THIS DESIGN HAS BEEN BASE ON THE FOLLOWING DRAWINGS AND INFORMATION:
 - ARCHITECT'S PLAN 2962-PLA-XX-XX-DR-L-3000 RECEIVED FROM PLANT ON 13/07/2023
 - TOPOGRAPHICAL SURVEY RECEIVED 13/07/2022
 - PRIOR TO THE COMMENCEMENT OF WORK THE LOCATION, SIZE AND DEPTH OF ALL EXISTING DRAINAGE AND SERVICES SHALL BE ESTABLISHED BY THE CONTRACTOR. ANY DISCREPANCY FROM THE INFORMATION SHOWN ON THESE DRAWINGS SHALL IMMEDIATELY BE BROUGHT TO THE ATTENTION OF THE ENGINEER.
 - THE CONTRACTOR SHALL ALLOW FOR THE PROTECTION, TEMPORARY AND PERMANENT SUPPORT AND DIVERSION WORKS AS NECESSARY, TO ALL EXISTING SERVICES TO THE SATISFACTION OF PUBLIC UTILITIES.
 - REFER TO DRAWING 0052681-BHE-XX-XX-DR-C-2800 FOR PROPOSED JOINTING PLAN.

P02	ISSUED FOR STAGE 3+	25.08.2023	DC	PT	PT
P01	ISSUED FOR STAGE 3 COSTING	27.06.2023	DC	PT	PT
Rev	Description	Date	Iss'd	Rev'd	App'd

STAGE 3

Project Stage

INFORMATION

Status of Drawing

BURO HAPPOLD

3 Wellington Place Leeds LS1 4AP UK		Tel: +44 (0)113 204 2200 Fax: +44 (0)870 787 4144 Email: 0052681@burohappold.com Web: www.burohappold.com	
Client	MEPC		
Architect	PLANT-IE		
Project	ANGEL SQUARE PUBLIC REALM		
Dwg Title	PROPOSED JOINTING DETAILS		
Job No. 0052681		Scale/A1 N.T.S	
Drawn/Designed By. DC	Checked By. PT	Approved By. PT	
Drawing No. 0052681-BHE-XX-XX-DR-C-2801			Revision P02

Drawn: 0052681-1204-Angel Square Public Realm/DC Date: 18/07/23
Checked: 0052681-BHE-XX-XX-DR-C-2801
Approved: 0052681-BHE-XX-XX-DR-C-2801
Job Title: Jointing Details.dwg