


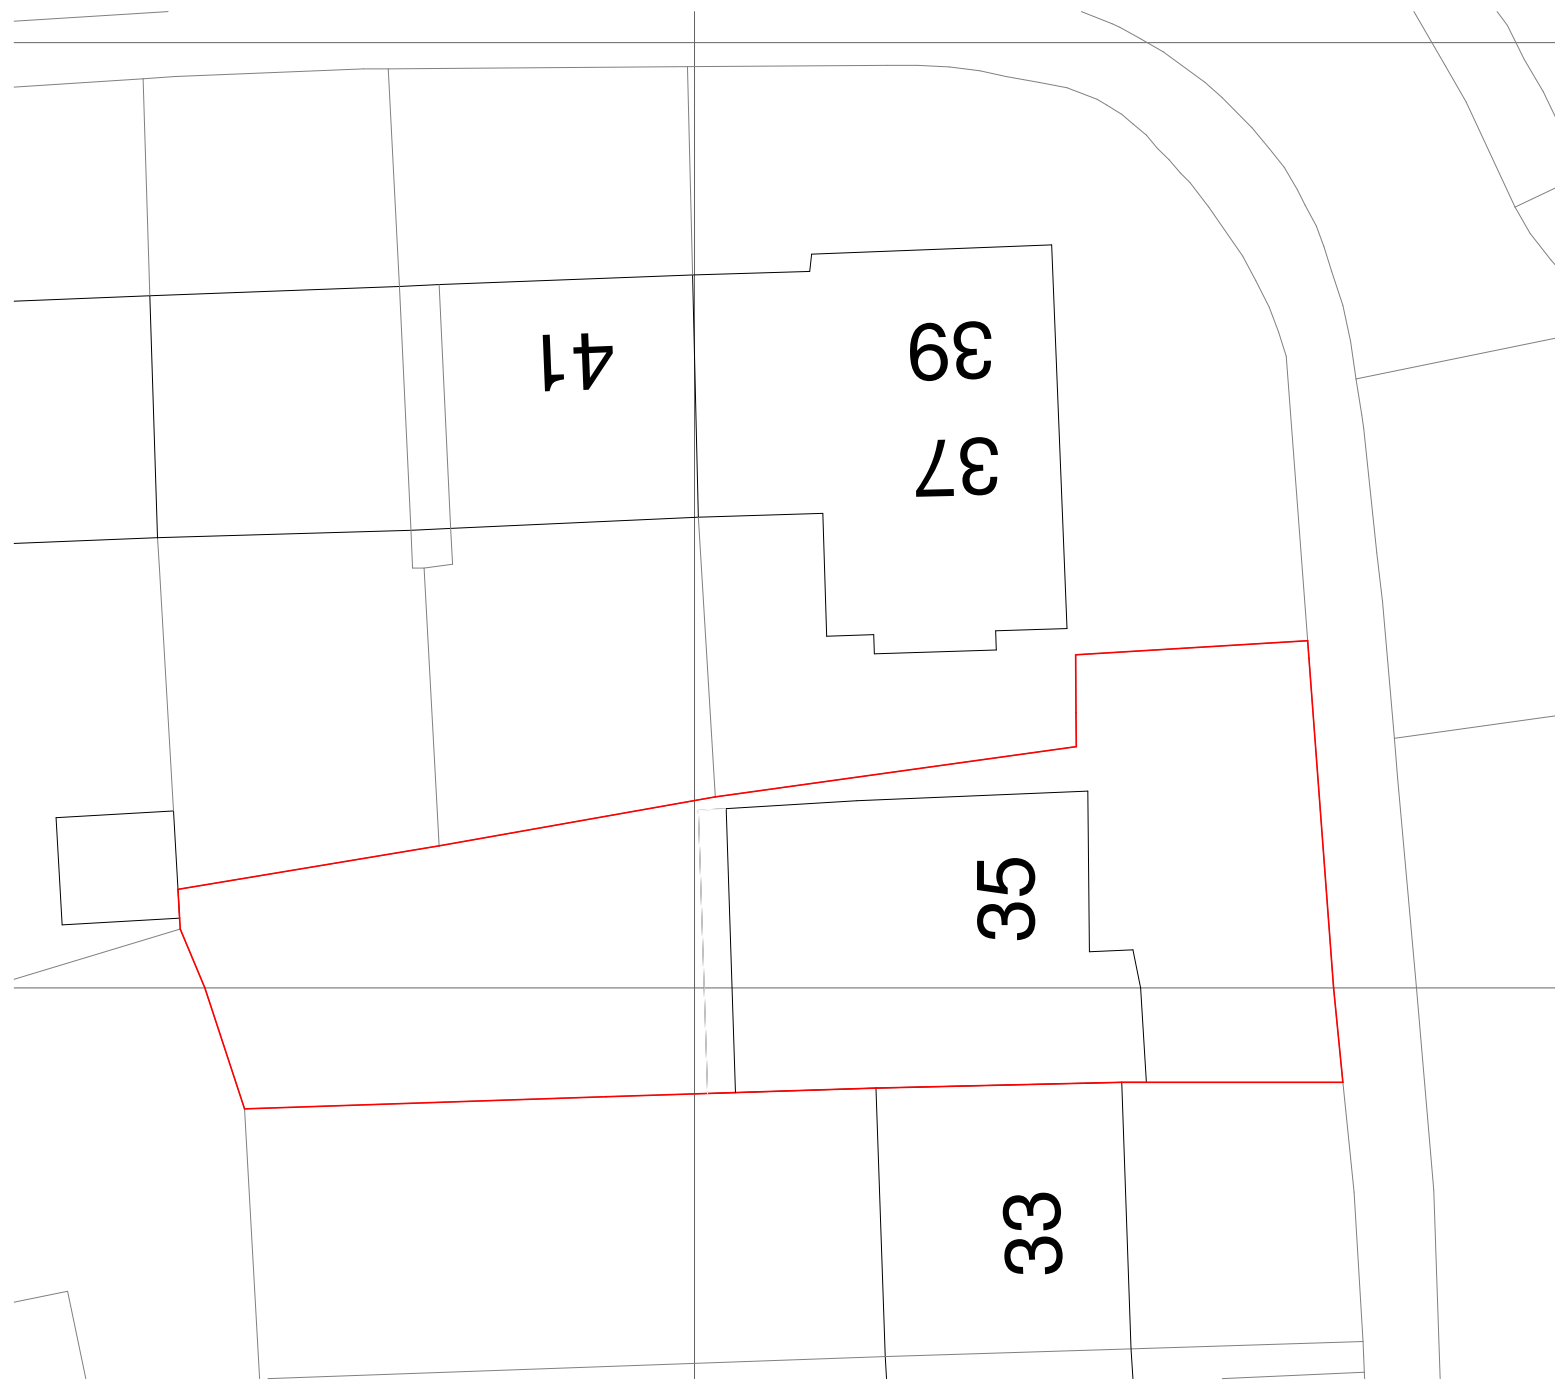


Existing Site Plan
1 : 200



Proposed Site Plan
1 : 200

Scale: @ A2.
This drawing remains the property of
Belal Rashid Technical Architecture
and should not be reproduced in full or
in part without prior consent from
Belal Rashid Technical Architecture.

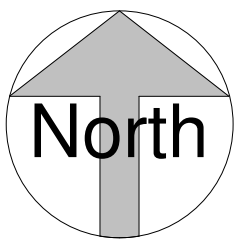

Scale 1:200



Scale 1:1250


Client:
Mr. Abdul Naeem Dar

Project:
Extension
Project Address:
35 Benmore Rd
Manchester M9 6LQ
United Kingdom

Drawing Name:	Site Plan
Drawing Number:	A103
Drawing Date:	01/01/26
Author:	R.Jabr. B.Rashid

Belal Rashid Technical Architecture
11 Queen Street
Oldham
Greater Manchester
OL1 1RD

Web: www.brta.co.uk
Email: info@brta.co.uk
Tel: 0161 241 9650

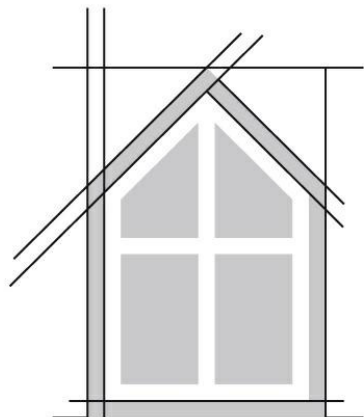

BRTA