



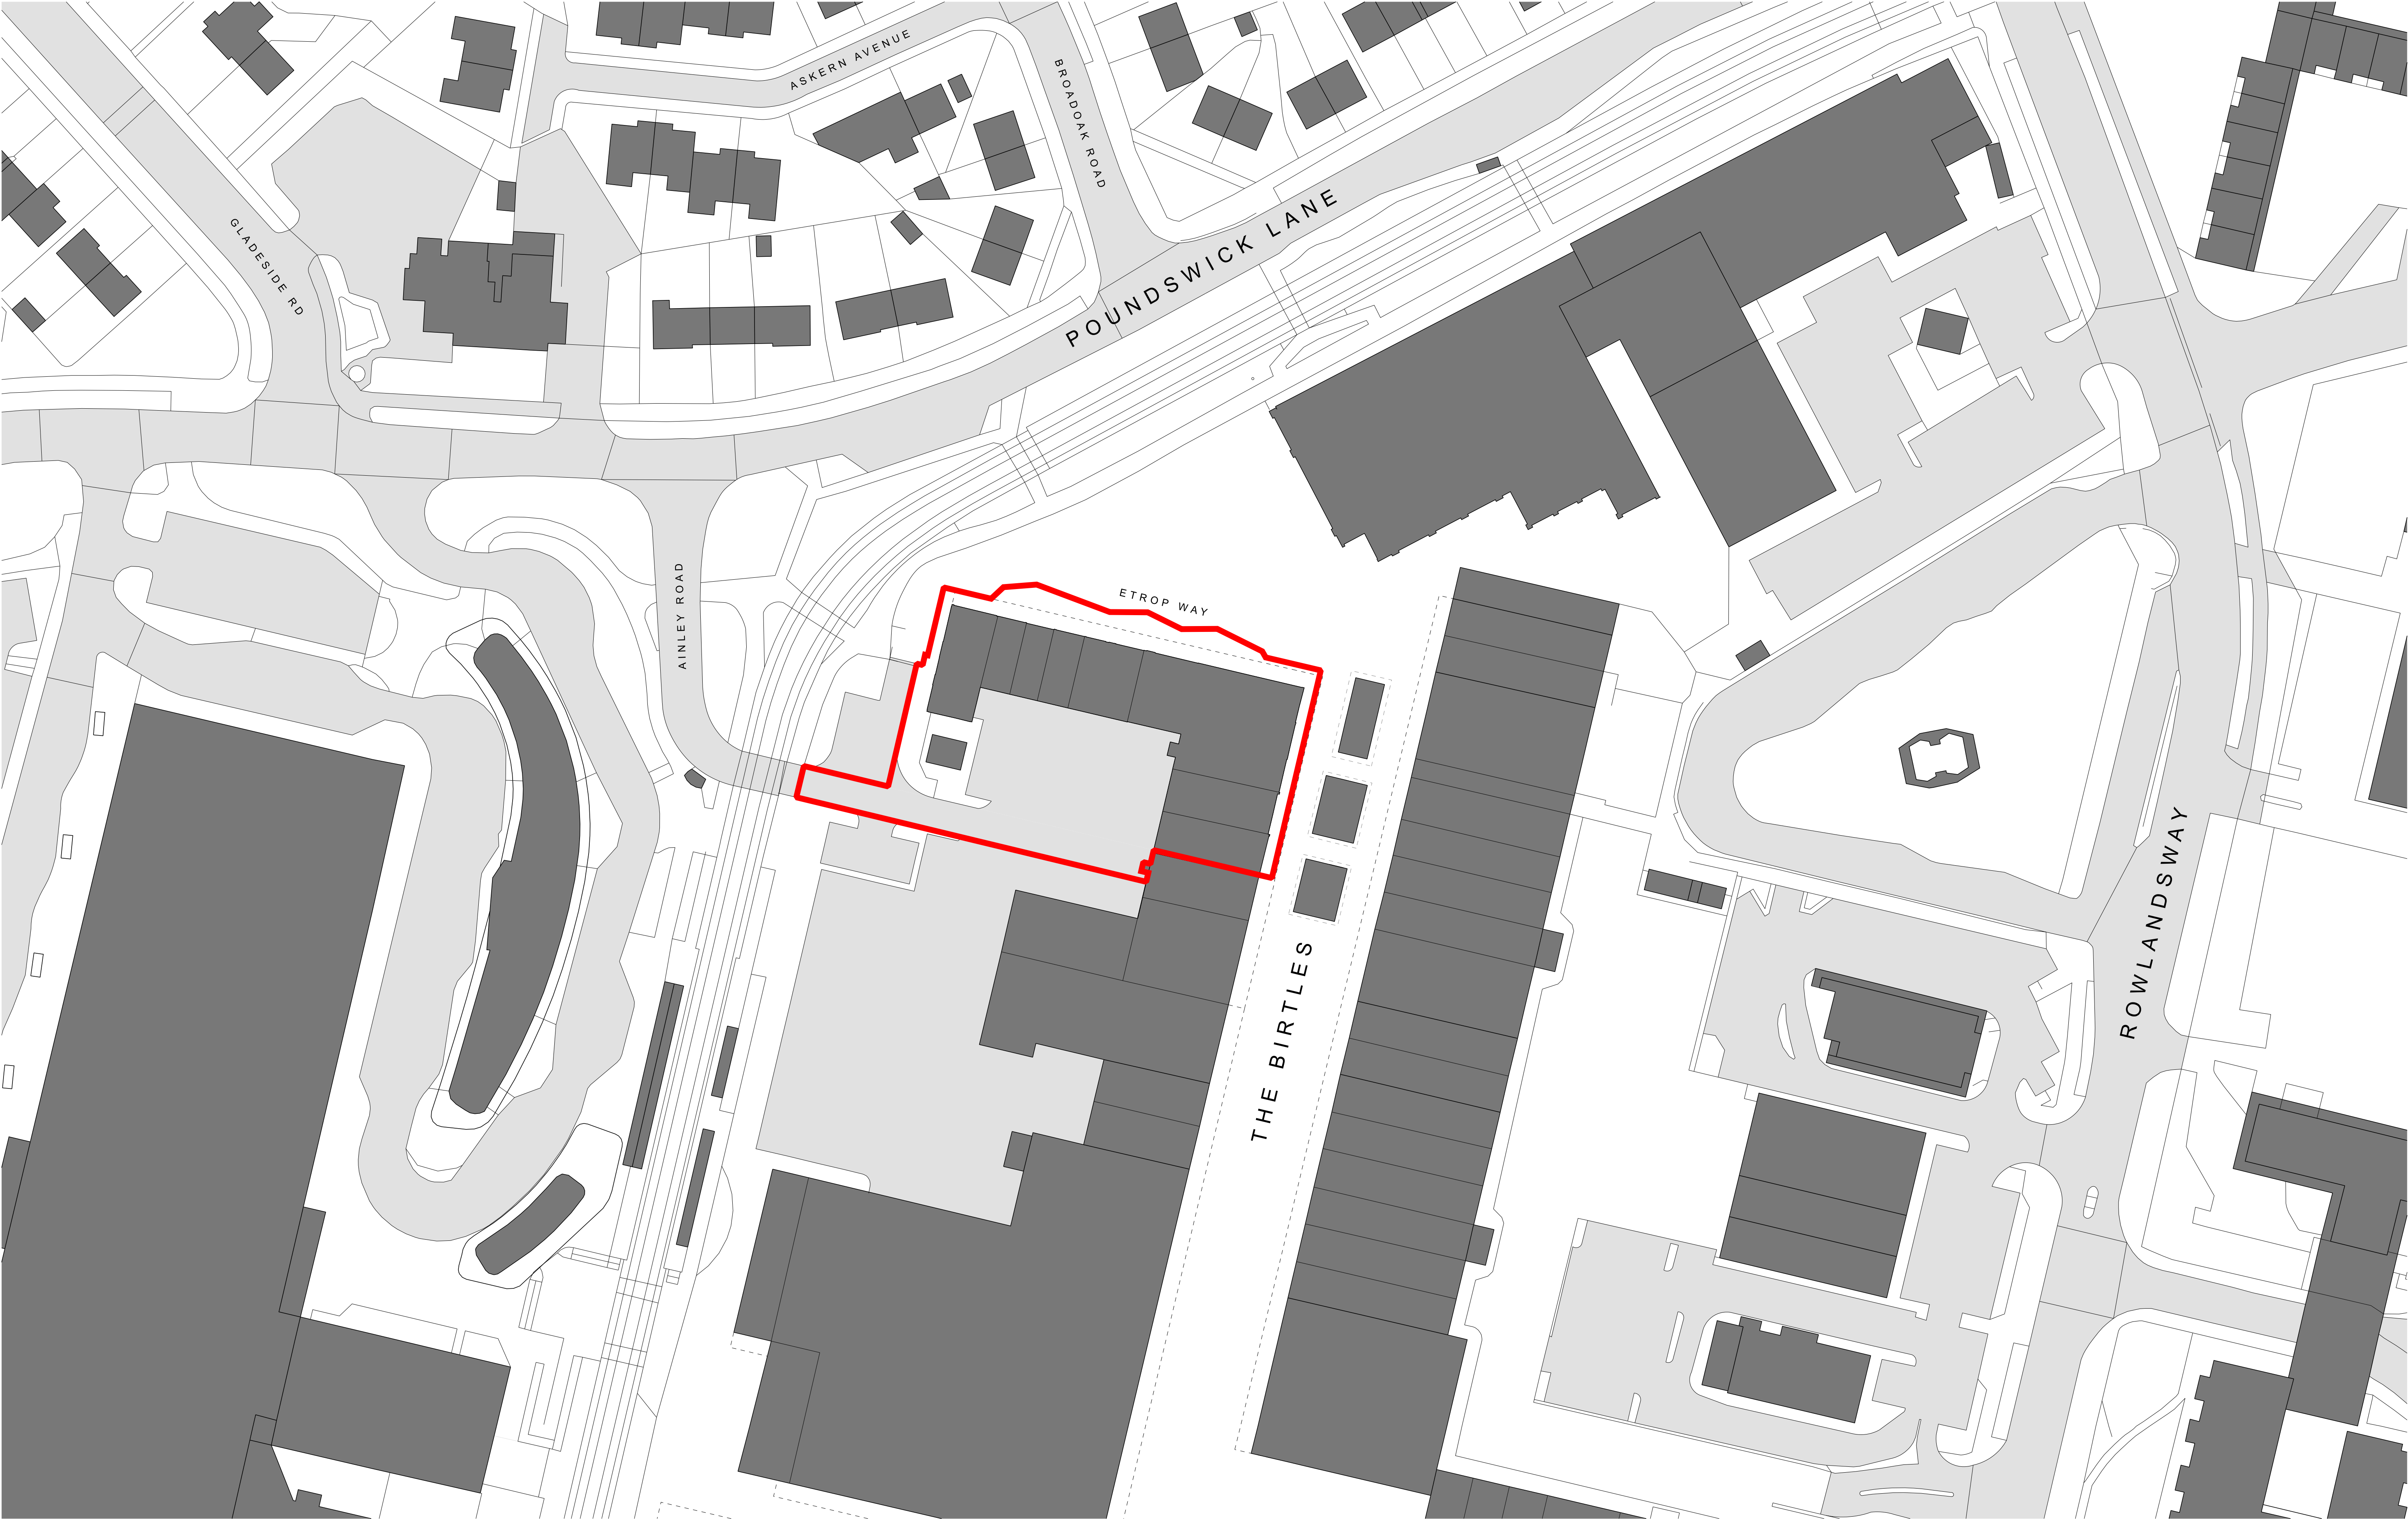

Amendment		Date
P01	Planning issue	24.11.2025
P02	Planning issue revised	27.11.2025

Note:
This drawing is to be read in conjunction with all other project information by the architect and consultants. Any drawn reference to existing information contained in this drawing has been created directly from third party survey information. This information is contained and issued in good faith with Falden Clegg Bradley Studios LLP not held responsible for any inaccuracies identified. The architect is to be notified immediately if any inaccuracies are found.

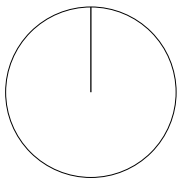

FaldenCleggBradleyStudios
LLP

Bath Brewery
Toll Bridge Road
Bath
BA1 7DE

t 01225 852545
e bath@fcbstudios.com

©Crown copyright 2025. All rights reserved. Licence number 100007514.

Job/Drawing No	Amendment
18702-FCB-ZZ-ZZ-D-A-0101	P02
WYTHENSHAW TOWN CENTRE	Scale 1:500 @ A1
C2 THE BIRTLES	Date 24.11.2025
EXISTING SITE PLAN	Drawn FCBS-MCR
	Check KM/PM
Do not scale	Original printed at A1
FCBS Project No. 2141-2	All dimensions to be checked on site