


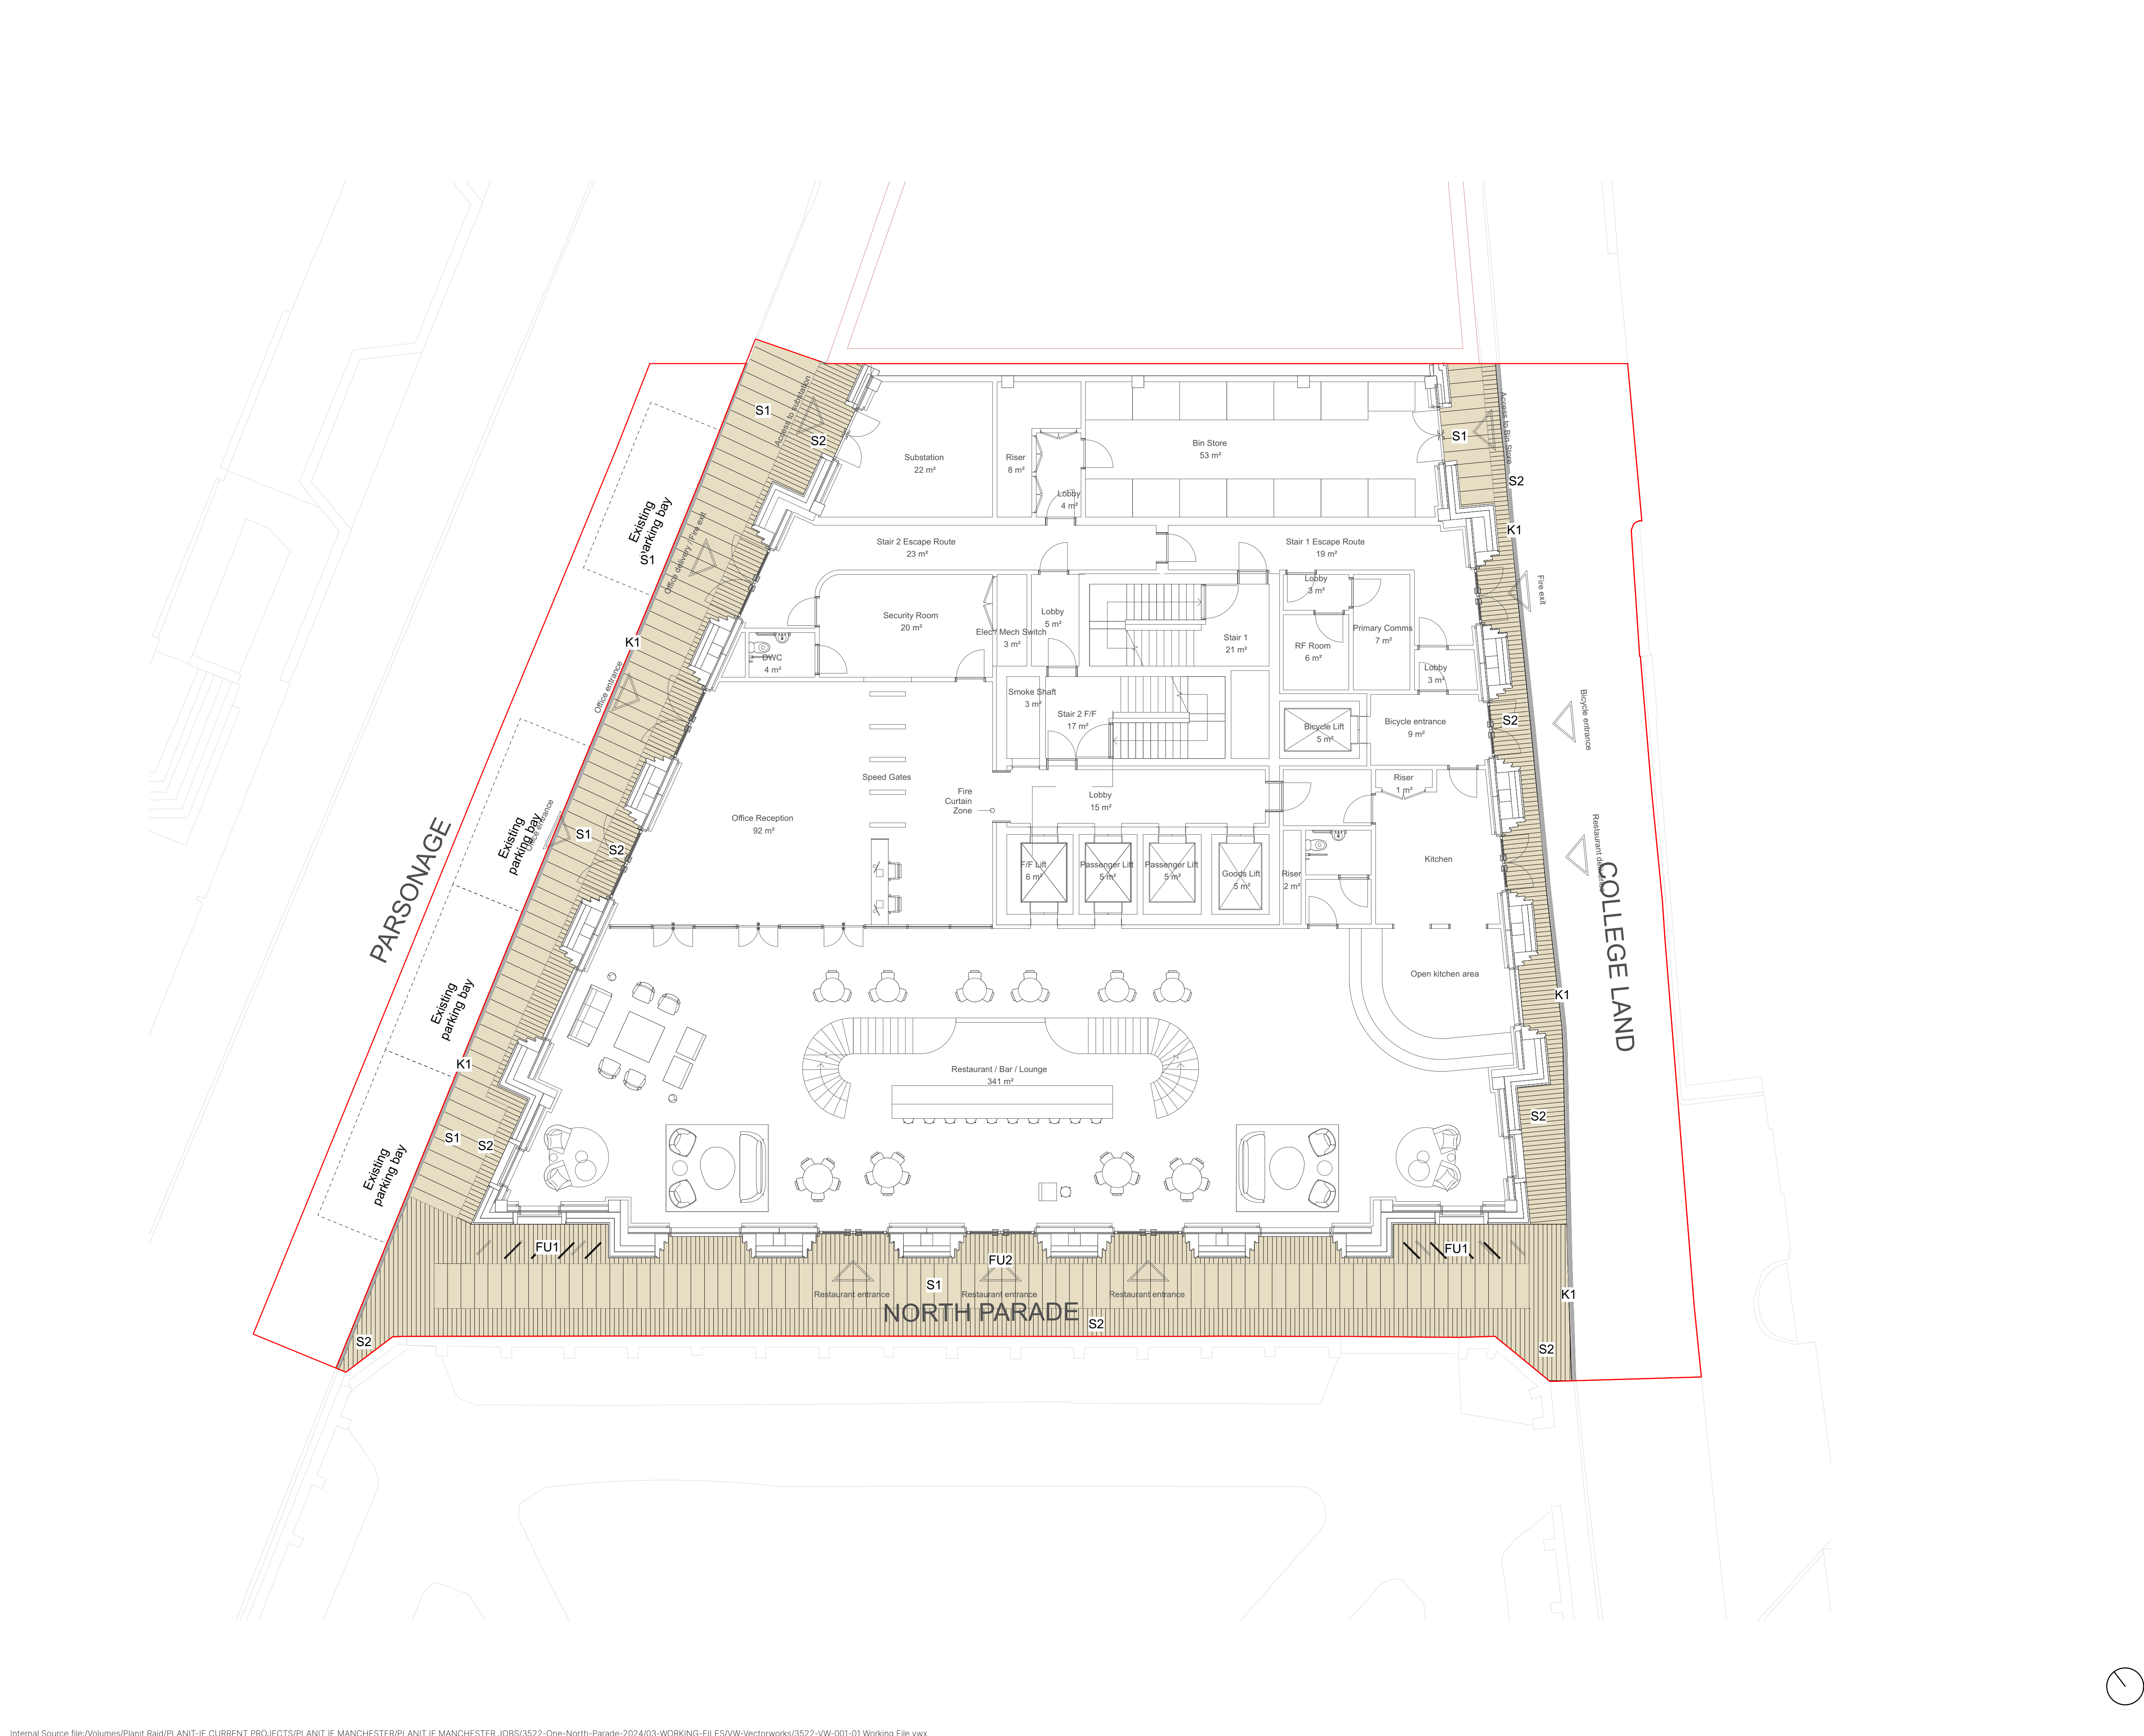

© This drawing is copyright protected and may not be reproduced in whole or part without written authority from the owner.

NOTES:

- Do not scale from this drawing; always work to noted dimensions.
- All setting out, levels and dimensions to be agreed on site.
- All dimensions are in millimetres unless otherwise stated.
- The dimensions of all materials must be checked on site before being laid out.
- This drawing must be read with the relevant specification clauses and detail drawings.
- Order of construction and setting out to be agreed on site.

KEY

Planning Boundary

HARDWORKS

S1 - Yorkstone Flags
Material: Yorkstone flags
Colour: Buff
Size: 300(W) x TBC (L)
Finish: Saw
Bond: Random Stretcher
Supplier: Hardscape or similar and approved

S2 - Yorkstone Setts
Material: Yorkstone setts
Colour: Random Buff colors
Size: W100mm x L100mm
Finish: Shot Blasted
Bond: Stretcher
Supplier: Hardscape or similar and approved

K1 - Kerb
Material: Granite
Size: 900mm (w) x 150mm upstand
Colour: Crystal black
Supplier: Hardscape or similar and approved

Fu1 - Cycle stand
Material: Stainless Steel
Size: 750mm (w) x 800mm (h)
Finish: Satin
Supplier:

Fu2 - Double Slot drain
Material: Stainless Steel
Supplier: ACO technologies or similar and approved

P05	08/07/2025	Updated GF floor plan from ARCH	JD	LH/RM
P04	28/02/2025	Proposed drain location	JD	LH/RM
P03	19/02/2025	For review	JD	LH/RM
P02	20/01/2025	For review	JD	LH/RM
P01	21/10/2025	Initial issue	JD	LH/RM

Revision	Date	Description	Drawn	Apprvd.
----------	------	-------------	-------	---------

PLANIT

Manchester | London | Liverpool | Leeds | Standish

Manchester
2 Back Grafton Street
Altrincham
Cheshire
WA14 1DY

W: planit-ie.com
E: info@planit-ie.com
T: 0151 363 1230

Client

Stewart Houlgrave

Project

One North Parade
Manchester

Drg Title

Landscape General Arrangement

Created on

04-10-24

Created by

JD

Approved by

LH/RM

Scale

1:100

Size

A1

Workstage

RIBA 1

Drg No.

3522-PLA-XX-XX-DR-L-0001

Suitability

S0

Revision

P05

© Planit I.E. Limited