



Architecture

Lewis & Hickey Ltd
1 St. Bernard's Row
Edinburgh, EH4 1HW
0131 343 6222
edinburgh@lewishickey.com

Edinburgh | Guildford | London | Manchester | Nottingham

KEY

-  REMOVALS
-  DOWNTAKINGS / REMOVALS

C	10.02.26	PHOTOGRAPH REFERENCES ADDED.	RH	10.02.26
B	10.11.25	AMENDED TO SHOW DOOR TO LINK BRIDGE RETAINED.	RH	10.11.25
A	06.11.25	AMENDED TO SHOW BRIDGE LINK NOW RETAINED. WORK TO BUILDING SERVICES REDUCED.	RH	06.11.25

rev	date	description	drawn	checked
-----	------	-------------	-------	---------



address
**17 ST ANN SQUARE
MANCHESTER
M2 7PW**

ref no. - sortcode 160002


description
**MEZZANINE FLOOR PLAN
EXISTING & DOWNTAKING
SEPARATION WORKS**

status

IPMS1	-	sqm	-
IPMS2	-	sqm	-
scale	1:50	paper size	A1
scale	1:100	paper size	A3
drn	ZR	date	18/07/24
chk	RH	date	02.09.24

nw drawing number
E7480-EX-MZ

rev.
C

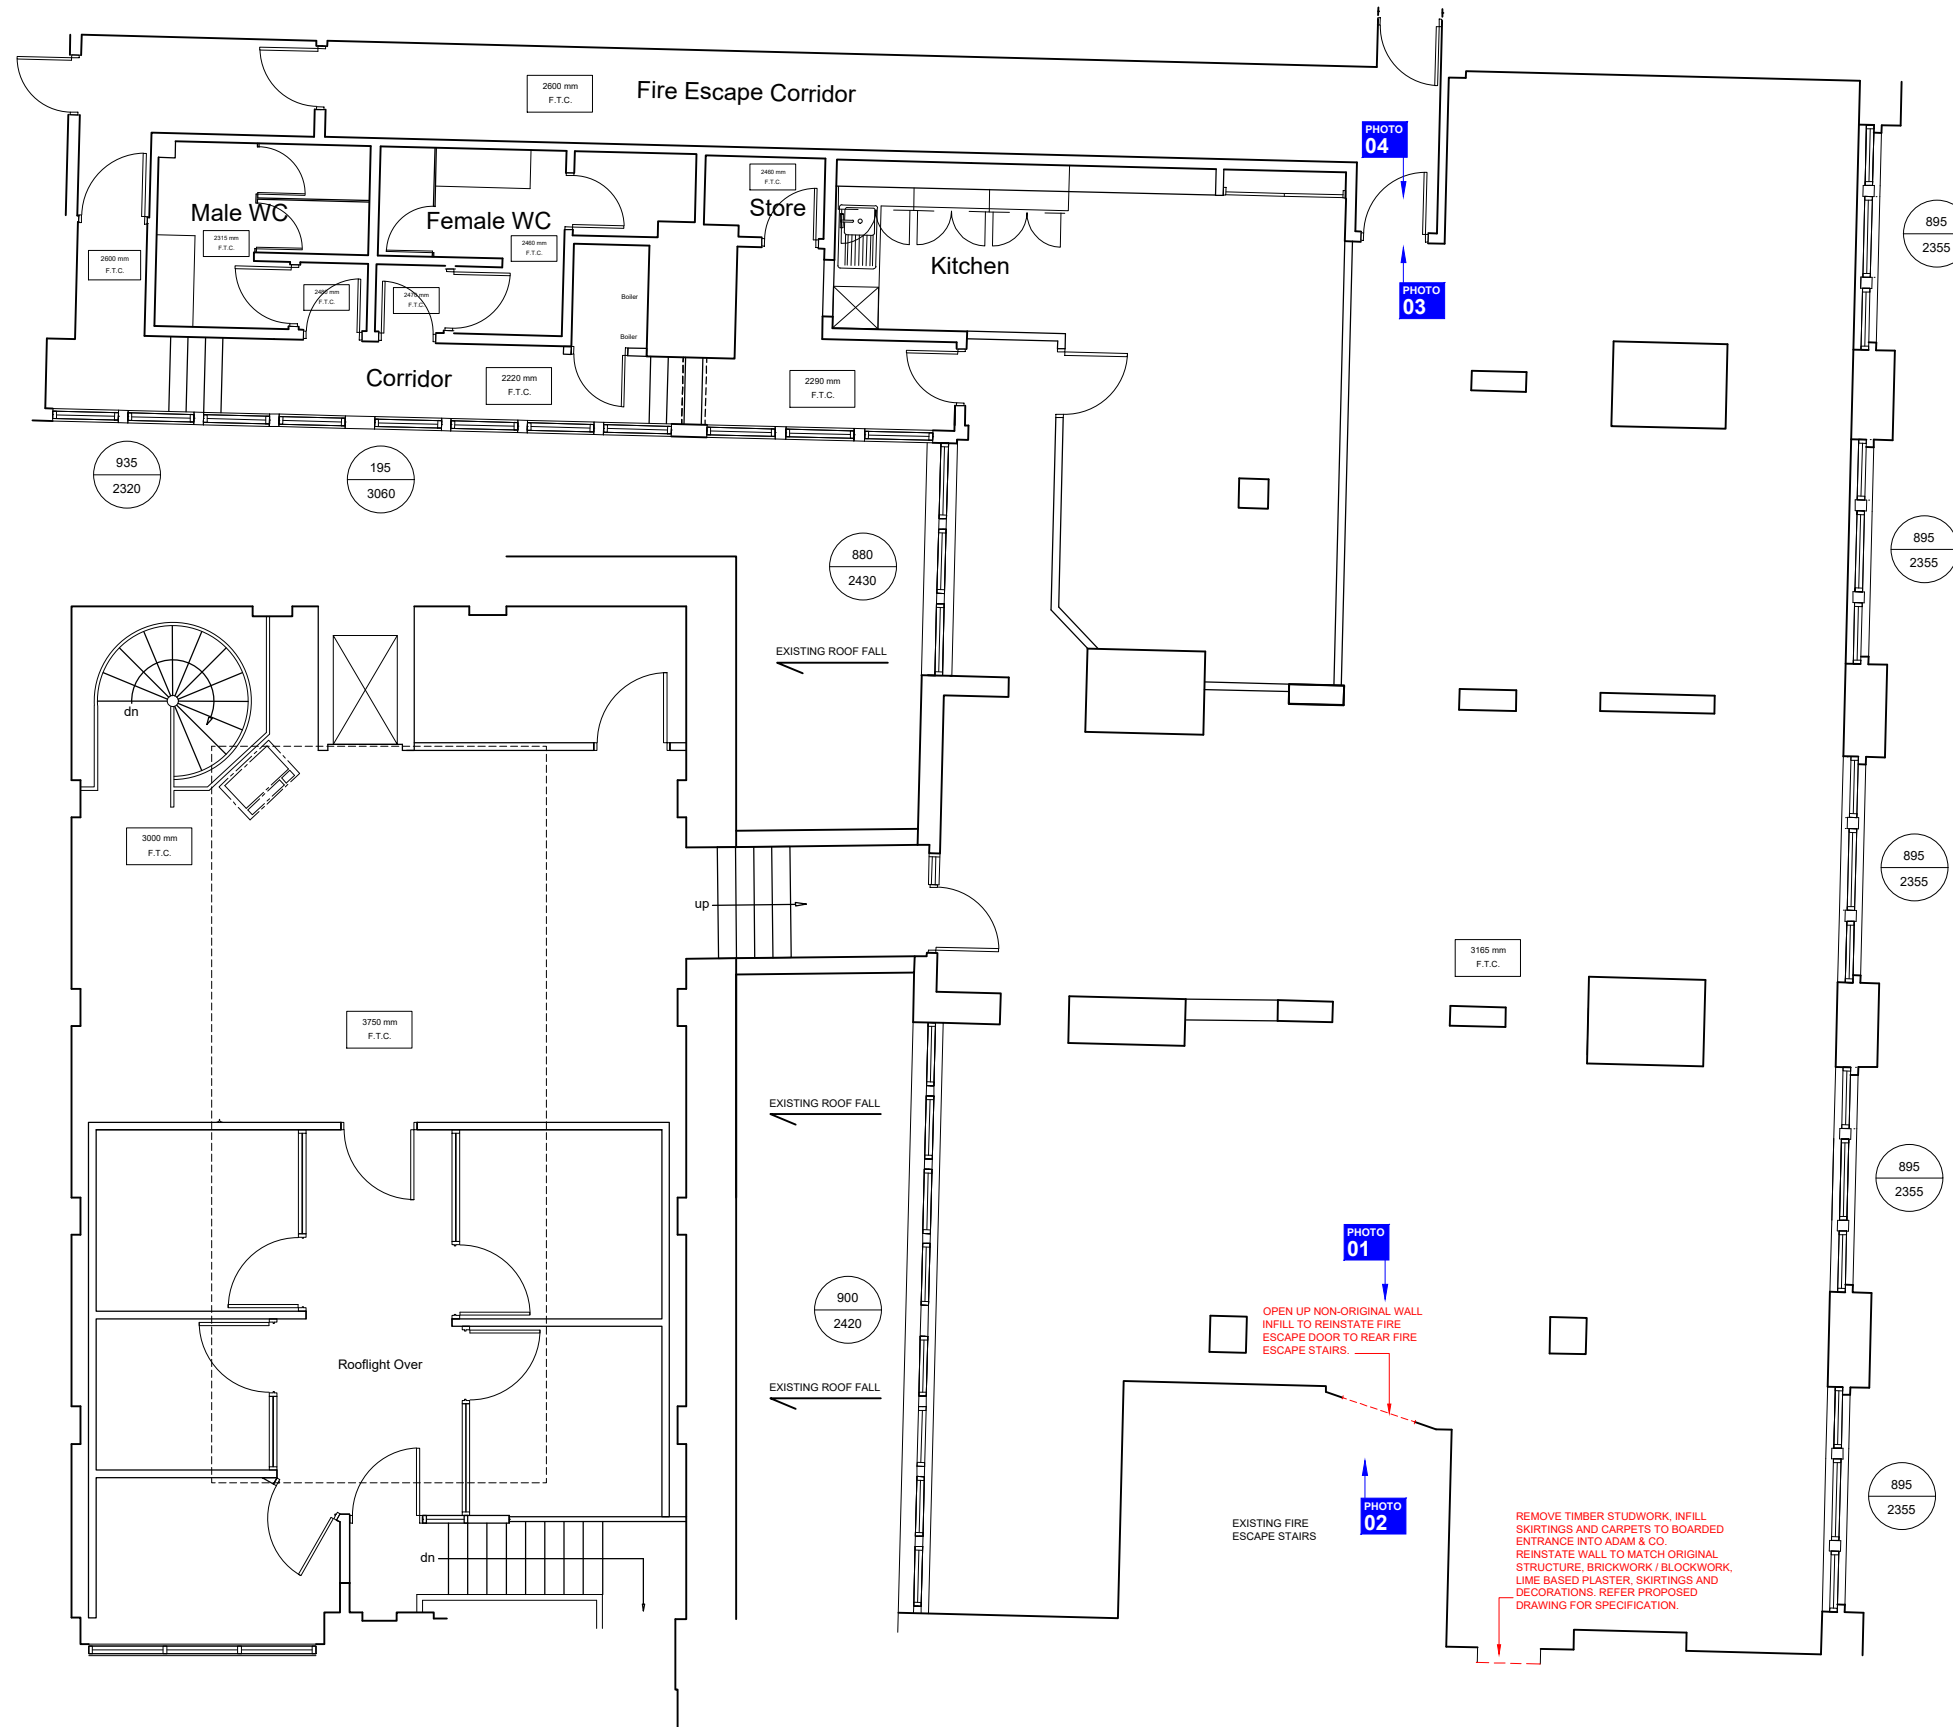

25 ST ANN STREET

17 ST ANNS SQUARE

