




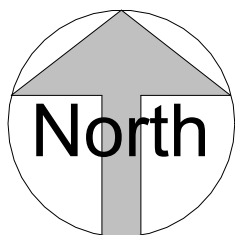



Location Plan
1 : 1250

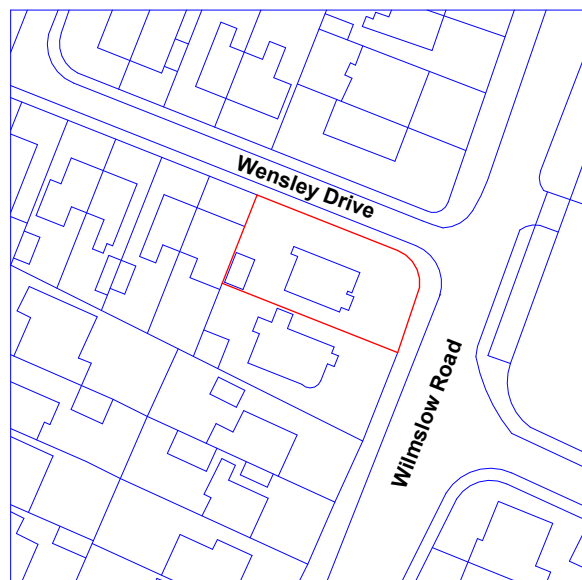

VISUAL SCALE 1:1250 @ A3

 

VISUAL SCALE 1:200 @ A3

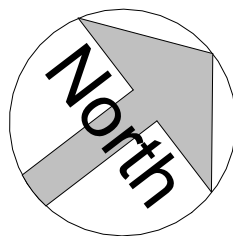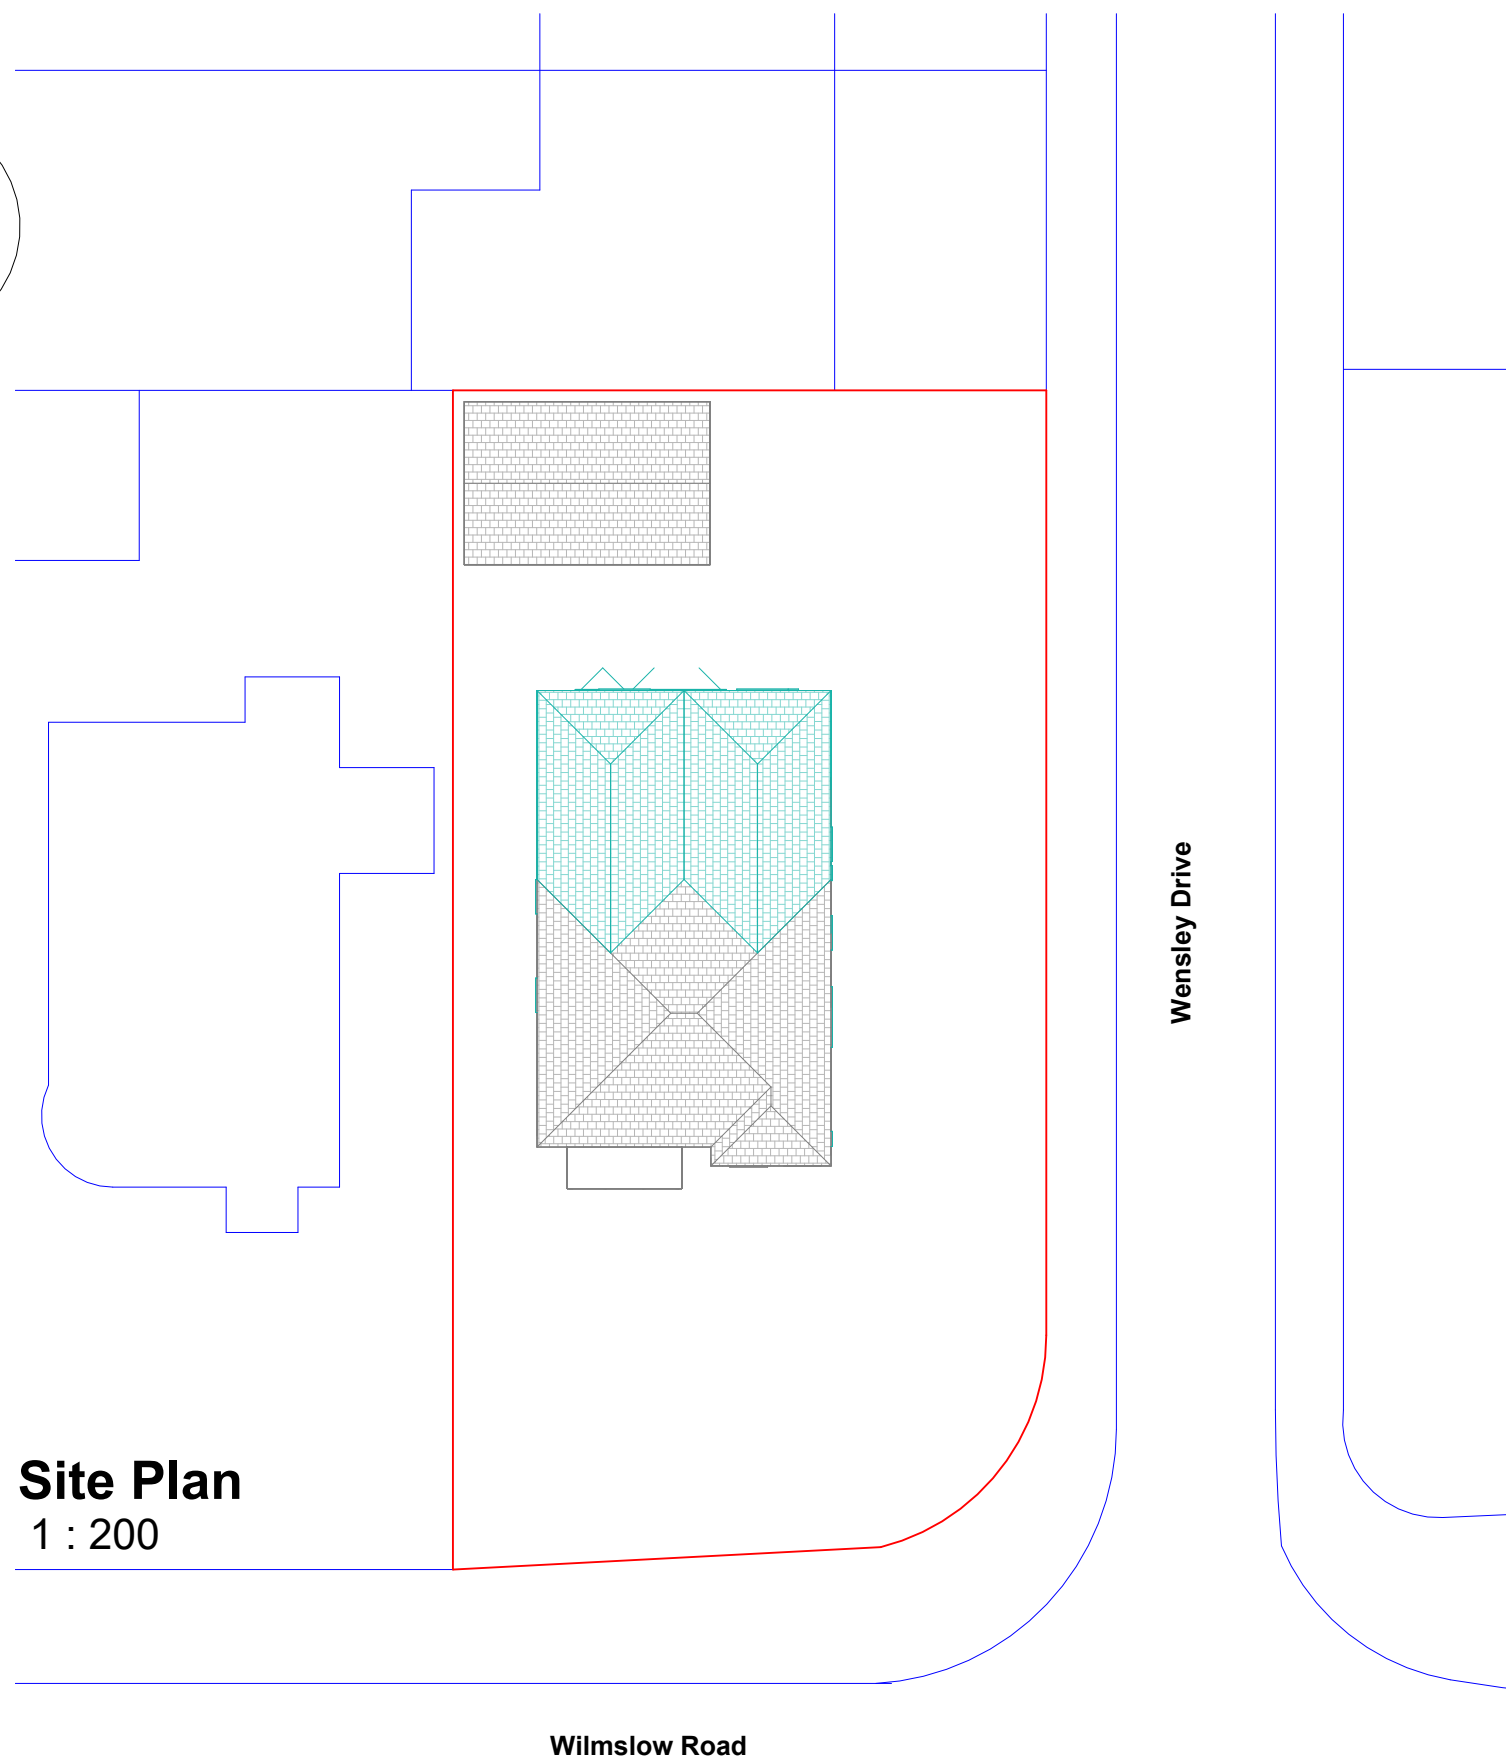


Site Plan
1 : 200

Wilmslow Road

Wensley Drive

THIS DRAWING IS THE COPYRIGHT OF MD DESIGN CONSULTANCY. DO NOT SCALE FROM THESE DRAWINGS. ALL LEVELS/DIMENSIONS TO BE CHECKED ON SITE PRIOR TO WORKS COMMENCING. REPORT ALL DISCREPANCIES TO CLIENT/DESIGNER.

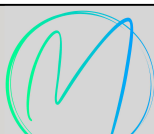CIAT affiliate	<div><div><div>MD DESIGN</div><div>CONSULTANCY</div><div>07728417797</div><div>dabeer@mddesigns.co.uk</div></div></div>	<div><div>Proposed Two Storey Rear Extension</div><div>Wensley House, Wilmslow Road , M20 3DE</div></div>	Location Plan (DR) A204	Client Name Zaman Ahmad	<div><div>Rev</div><div>A B</div><div>Description First Issue Issued For Planning</div><div>Date 12.12.25 08.01.26</div></div>
			Project Number 0093	Drawn By MDR	
			Revision B		