
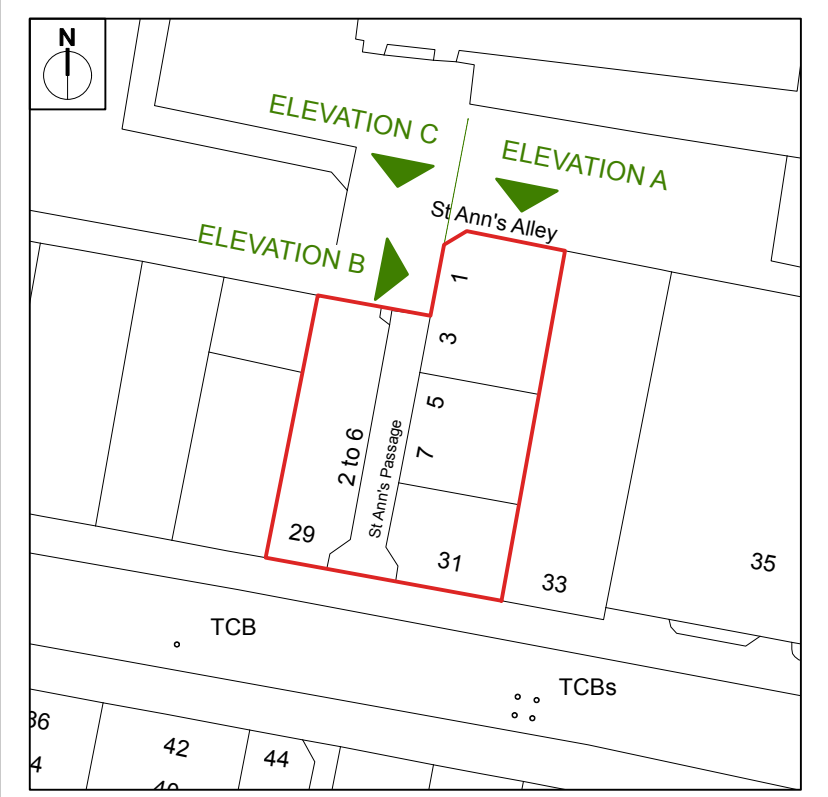


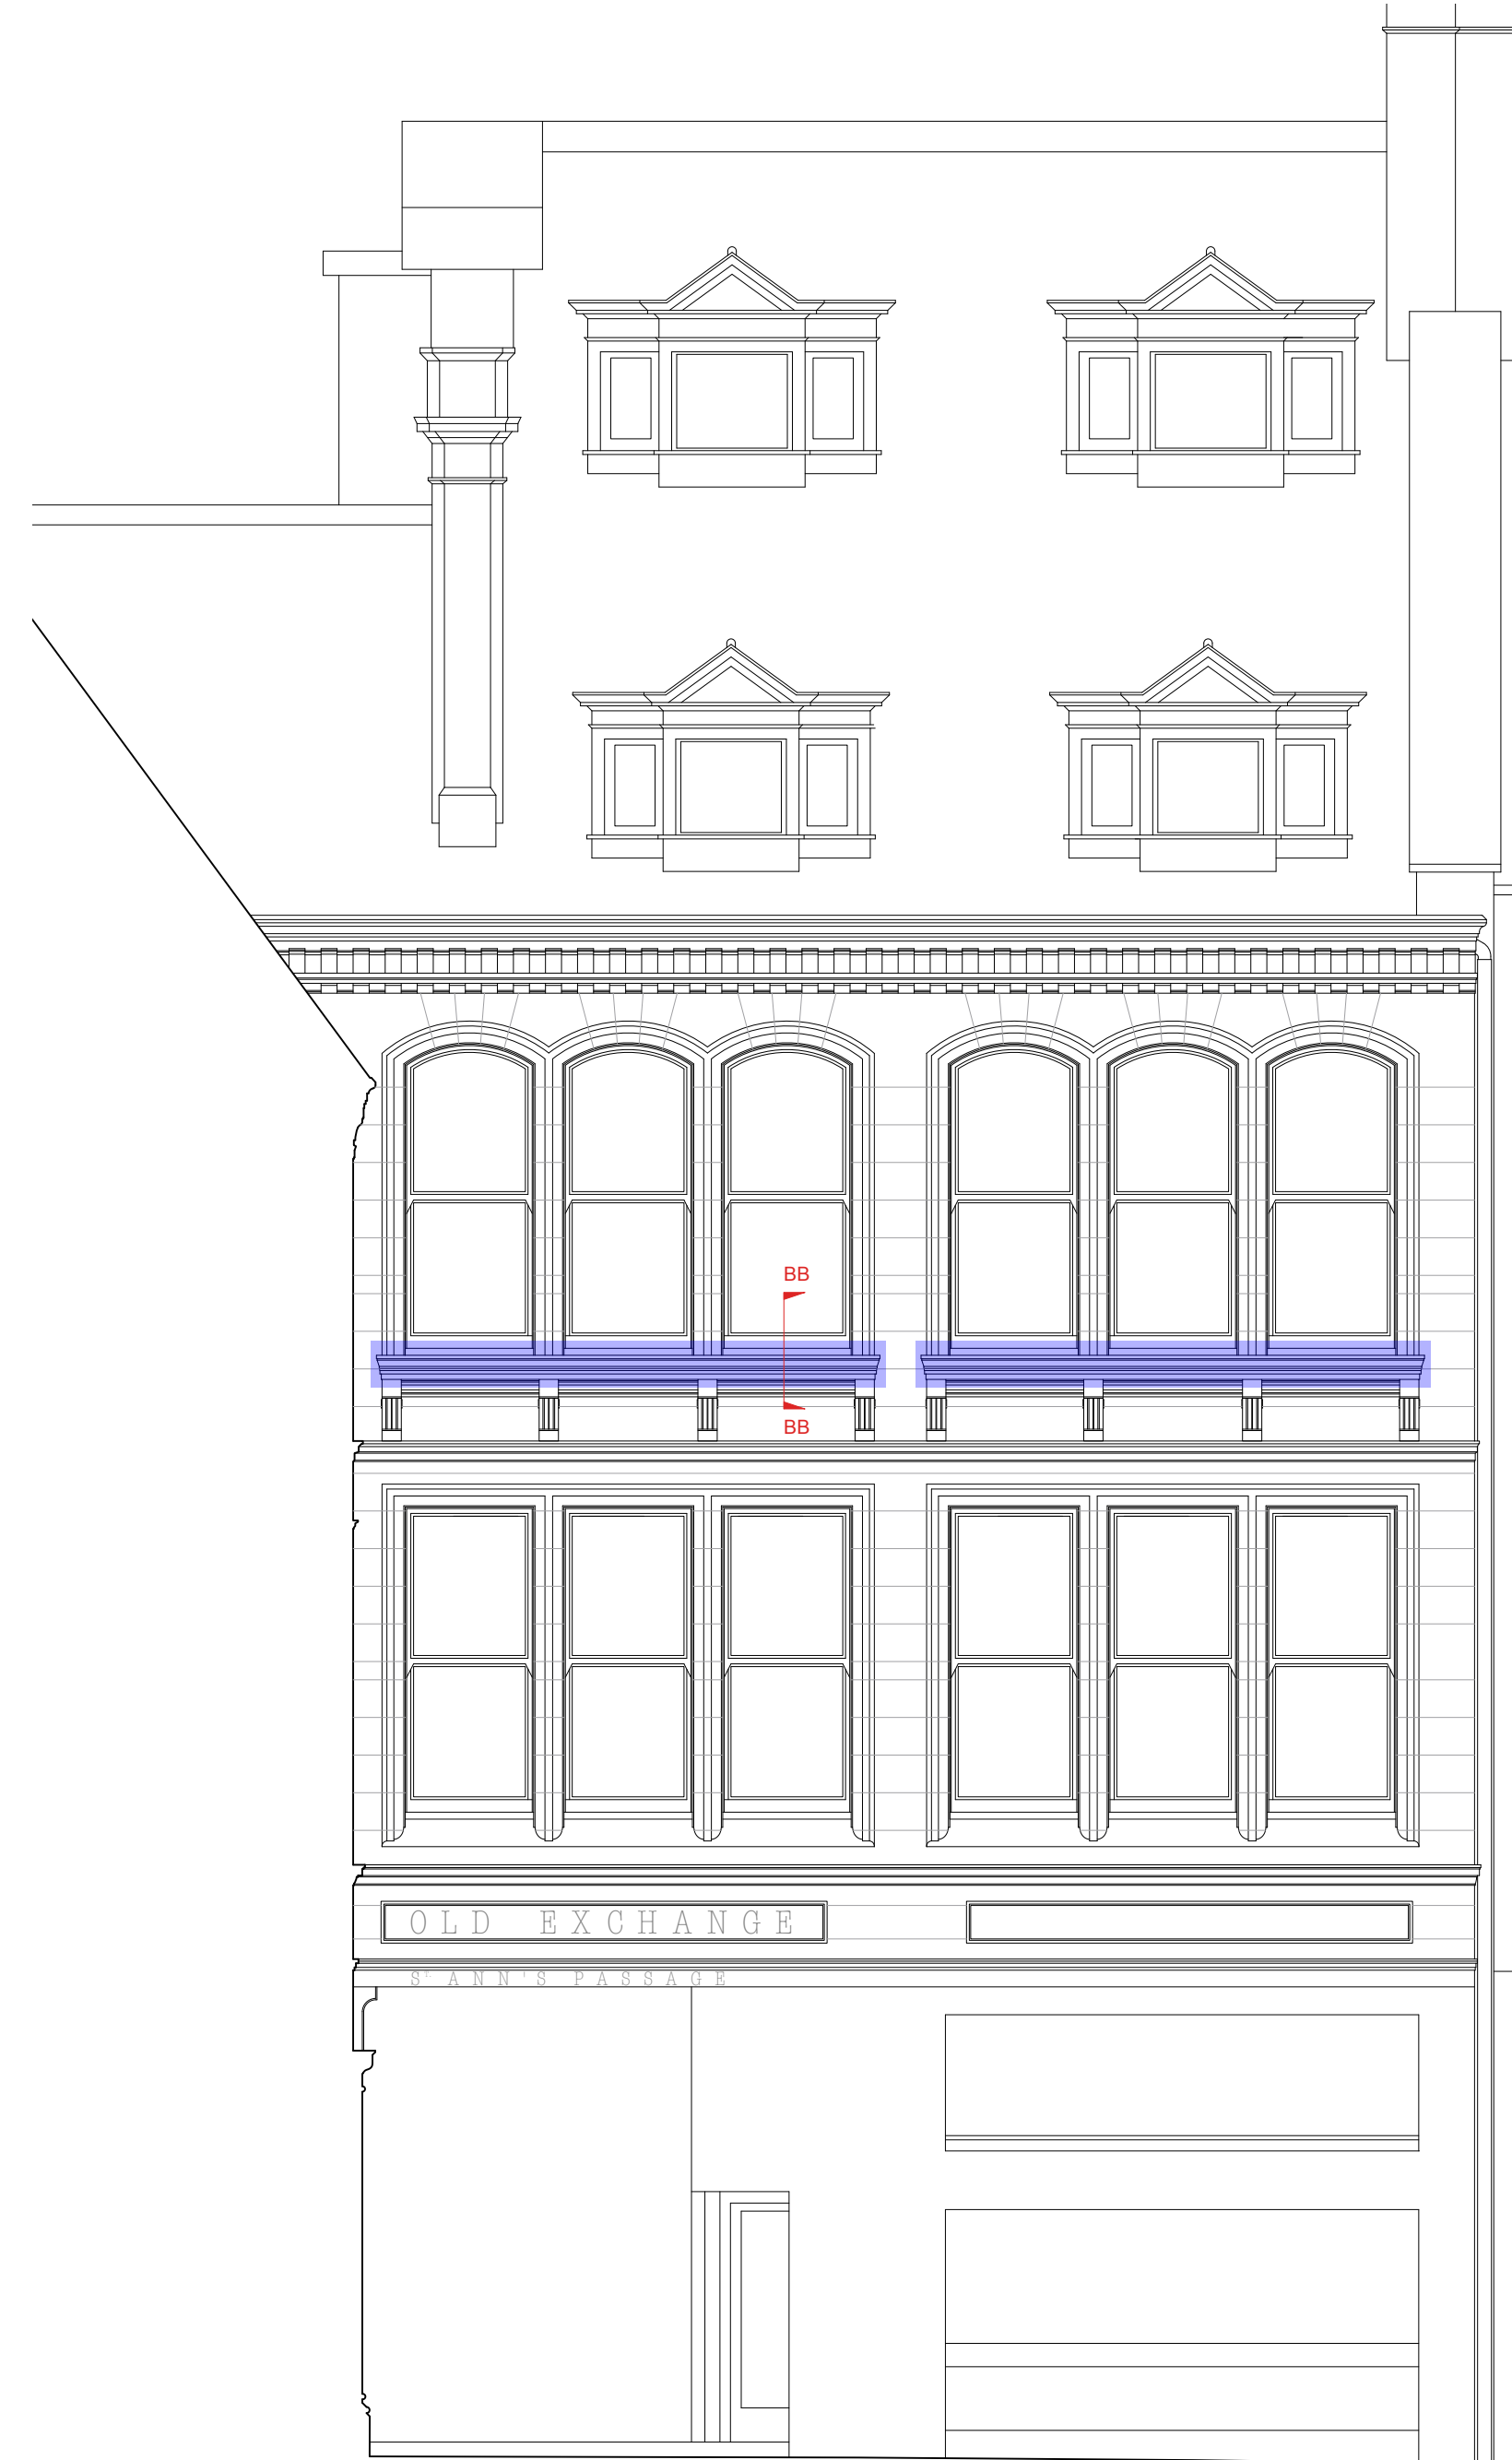

SITE PLAN

SCALE 1:500

KEY

New lead flashing to cills : refer 25134-5-103.

PA	ISSUE	EJH	CF	27.01.26
REV	AMENDMENT	BY	CH	DATE

P = PRELIMINARY
B = BUILDING REG SUBMISSION
A = CONSTRUCTION STATUS
H = AS BUILT / H&S FILE ISSUE

DO NOT USE ANY DRAWING ON SITE UNLESS THE REVISION STARTS WITH THE LETTER "A"

Copyright remains the property of Craig Foster Architects
and has not been released to any other party unless
specifically documented in writing

Check all dimensions and detail on site before proceeding
Report any discrepancies before proceeding

1:50 scale bar



**OLD EXCHANGE,
29 & 31 KING STREET,
5,6,7 ST ANNS PASSAGE
MANCHESTER**

ELEVATIONS

**CRAIG
FOSTER
ARCHITECTS**

date 23.01.2026	dwg no.	rev
scale 1:50 @ A1	25134-5-102	PA