



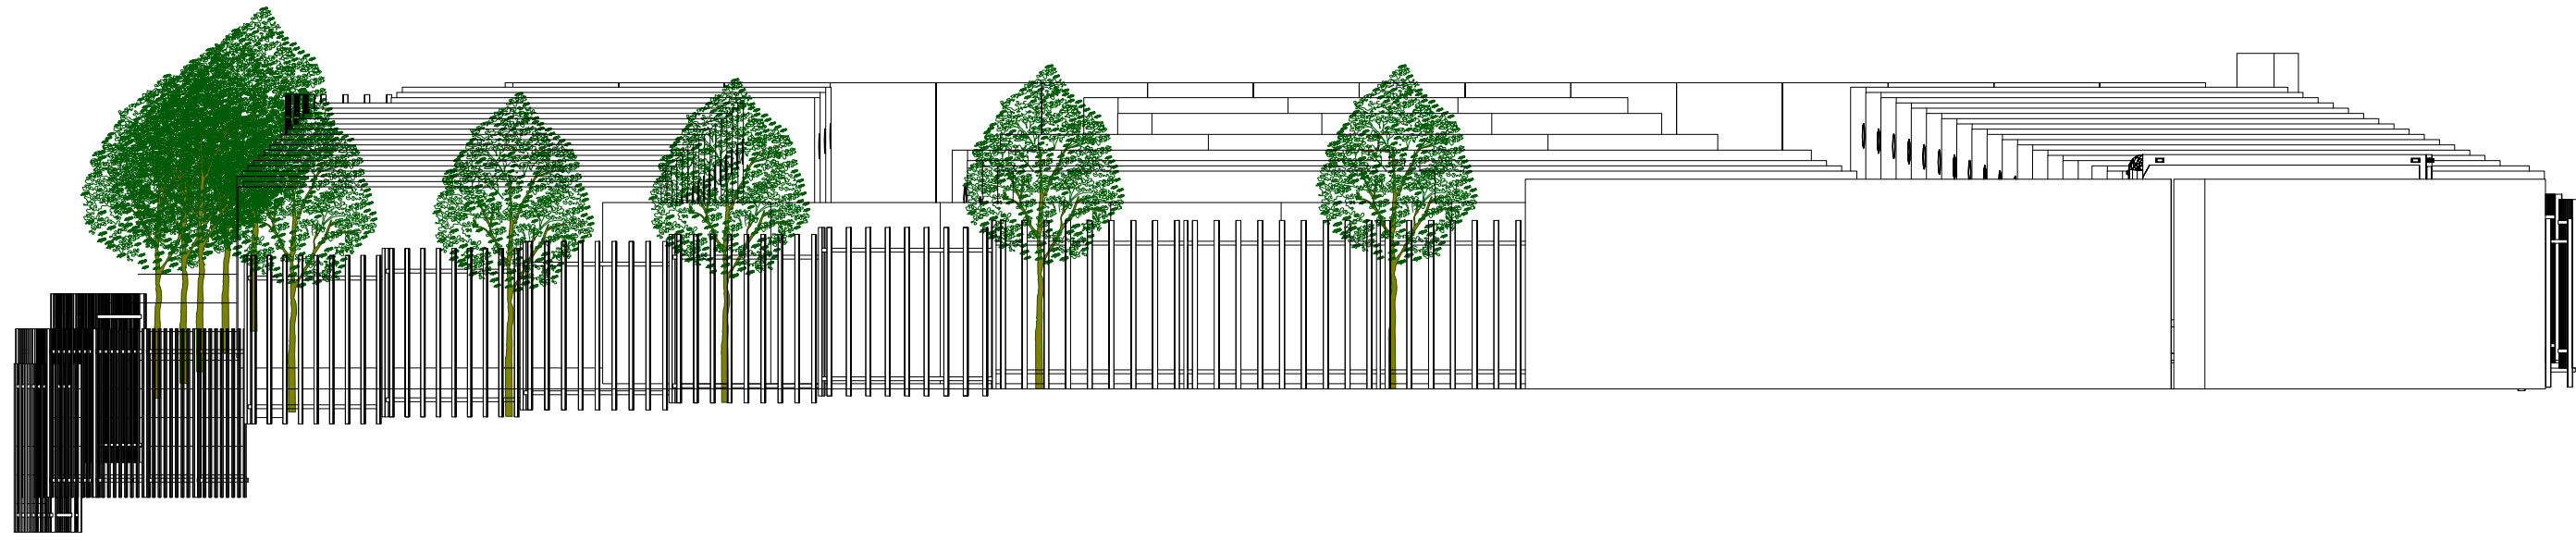

WEST ELEVATION (RING ROAD)

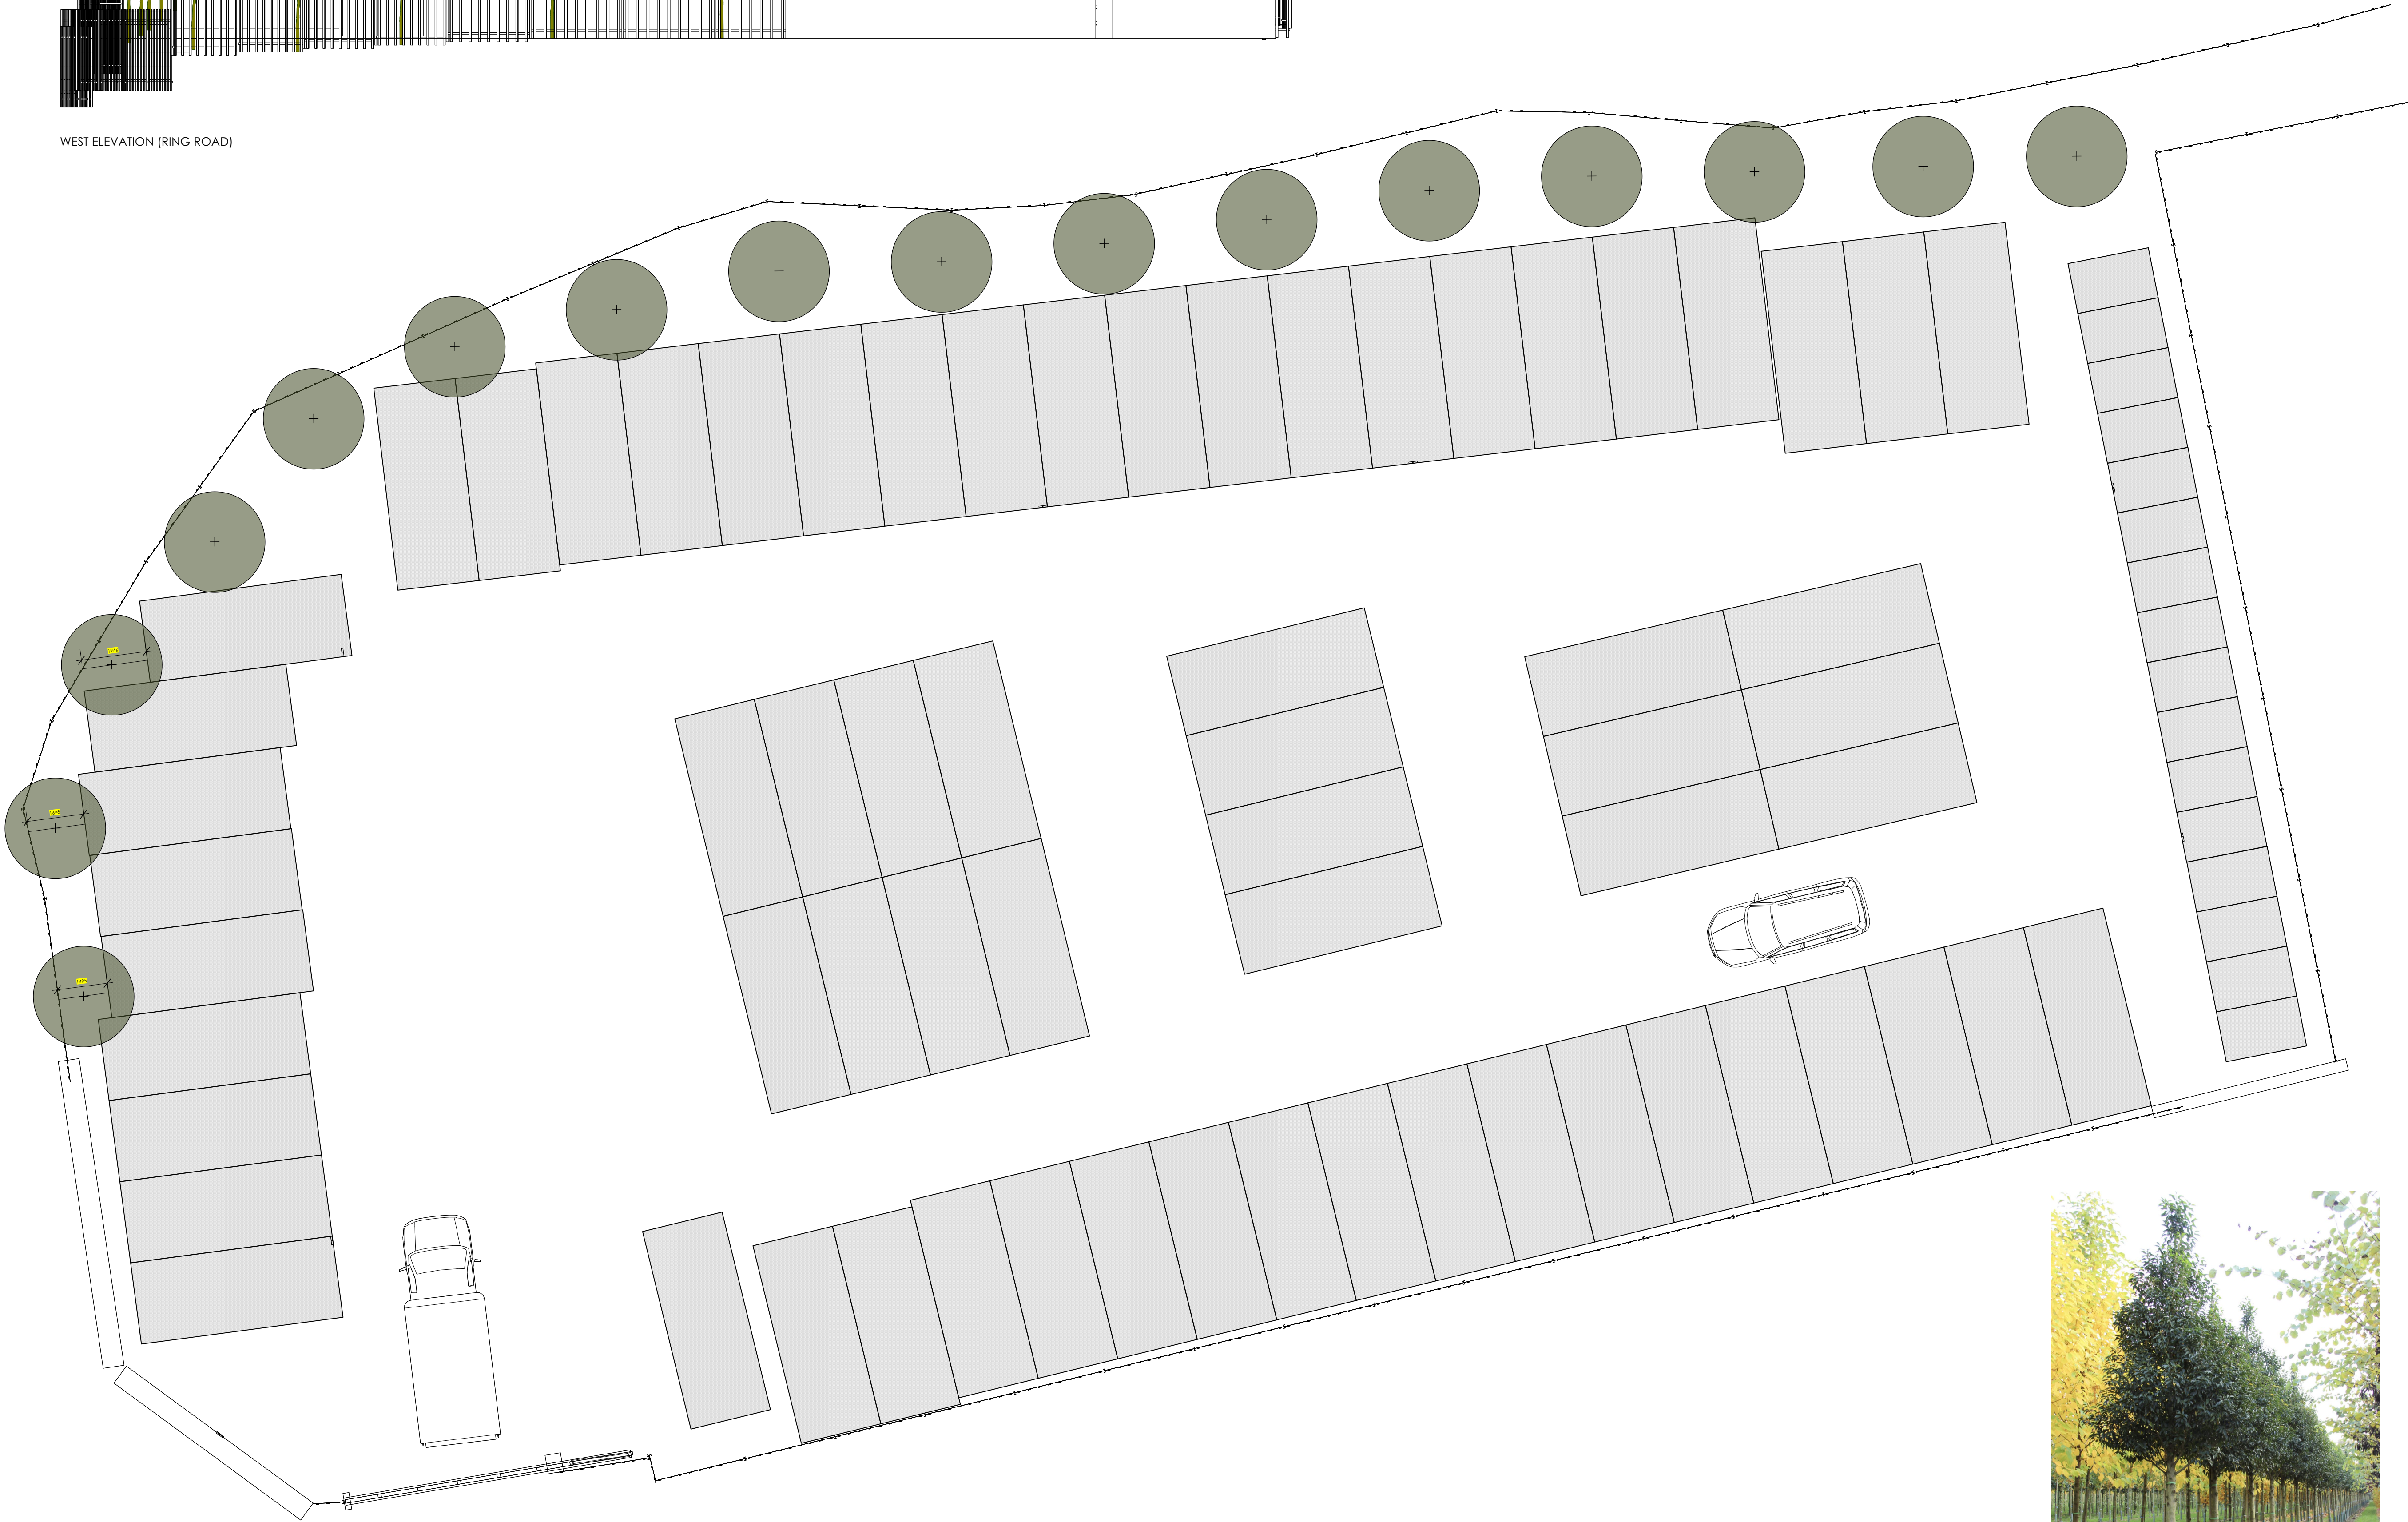

LANDSCAPE SITE PLAN

Proposed Tree Species

16 no. Prunus lusitanica 'Angustifolia' 20-25cm, std (3.5-4m tall); these are drawn at a c. 4.5m height on the elevation.

Prunus lusitanica 'Angustifolia' will ultimately grow, subject to weather & site conditions, to a height of c. 12m and canopy width 6m, putting on c. 30cm growth each year.



JAMES LEE

LANDSCAPE & GARDEN DESIGN

6 MARLBOROUGH PLACE, BRIGHTON BN1 1UB

E: james@jamesleedesign.com

M: 07775 601 555

W: www.jamesleedesign.com

CLIENTS

Storebox Ltd

PROJECT

Ardwick

ADDRESS

Storebox Ltd, 7 William Street,
Ardwick, Manchester M12 5FX

DRAWING TITLE

West Elevation

SCALE

1:100

PAPER SIZE

A1

DRAWN

JL

FIRST ISSUE DATE

19-11-2025

THIS ISSUE DATE

20-11-2025

DRAWING NUMBER

STB-ARD-EEW-01

REVISION

A

DRAWING ISSUE

FOR PLANNING APPROVAL

REV

DATE

DRAWN

A

20-11-25

JL

SCALE BAR

0 1 2 3 4 5m

NORTH



COPYRIGHT

Copyright reserved James Lee Landscape Design.

This document must not be copied without written permission and the contents must not be imparted to a third party nor be used for any unauthorised purpose.

Do not scale from this drawing.

All dimensions to be confirmed on site.

Refer any discrepancies to Landscape Designer.