


Block D floor plans

6 Storey



Upper floor plans

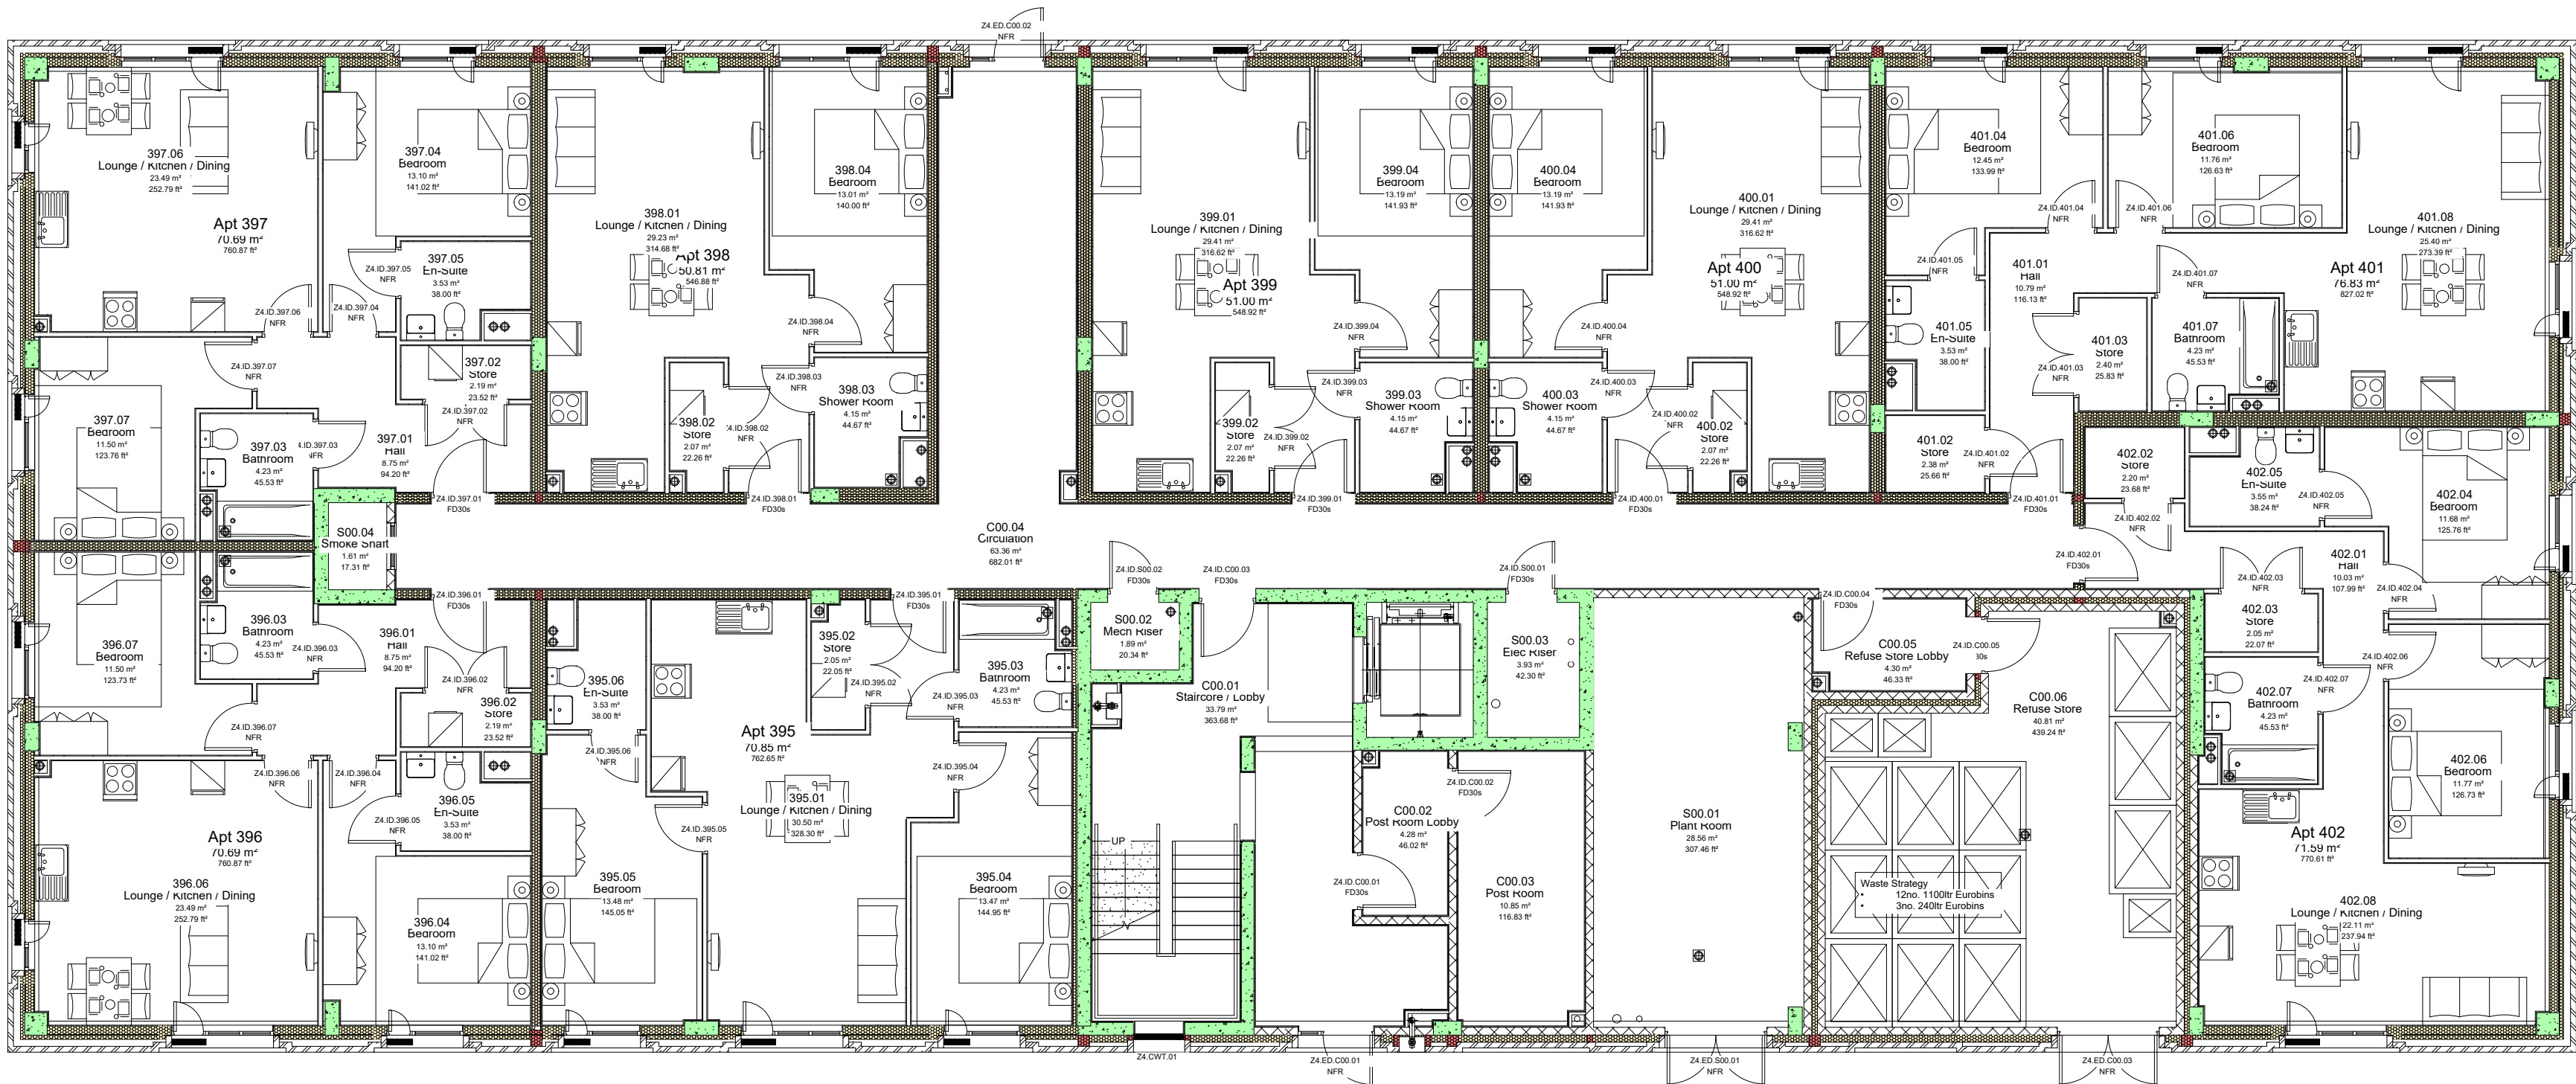

Ground floor plan

Revision	Date	Amendment	Initials

Development Riverpark Road	
Location Manchester	
Marketing Name 	
Drawing Title Block D Floor Plans	
Job No. 012	Drawing No. KH012-A-804
Revision 	Scale 1:500
Drawn By RGC	Date November 2025
Checked by 	Date Checked 07/11/2025