

-
A

First issue

05/09/25

no.

revision: 25/02/2026

date



Kamha Architects
5 Mauldeth Road West,
Withington, Manchester, M20 3WB
0161 446 2525

project:

40 Stocks Street
M8 8QJ
Cheetham Hill
Manchester

title:

Construction of New Offices at the
rear of first floor of warehouse

scale:

sheet:

date:

1:200

A2

Feb 2026

drawing status:


drawing no:

AL.12

rev:

-



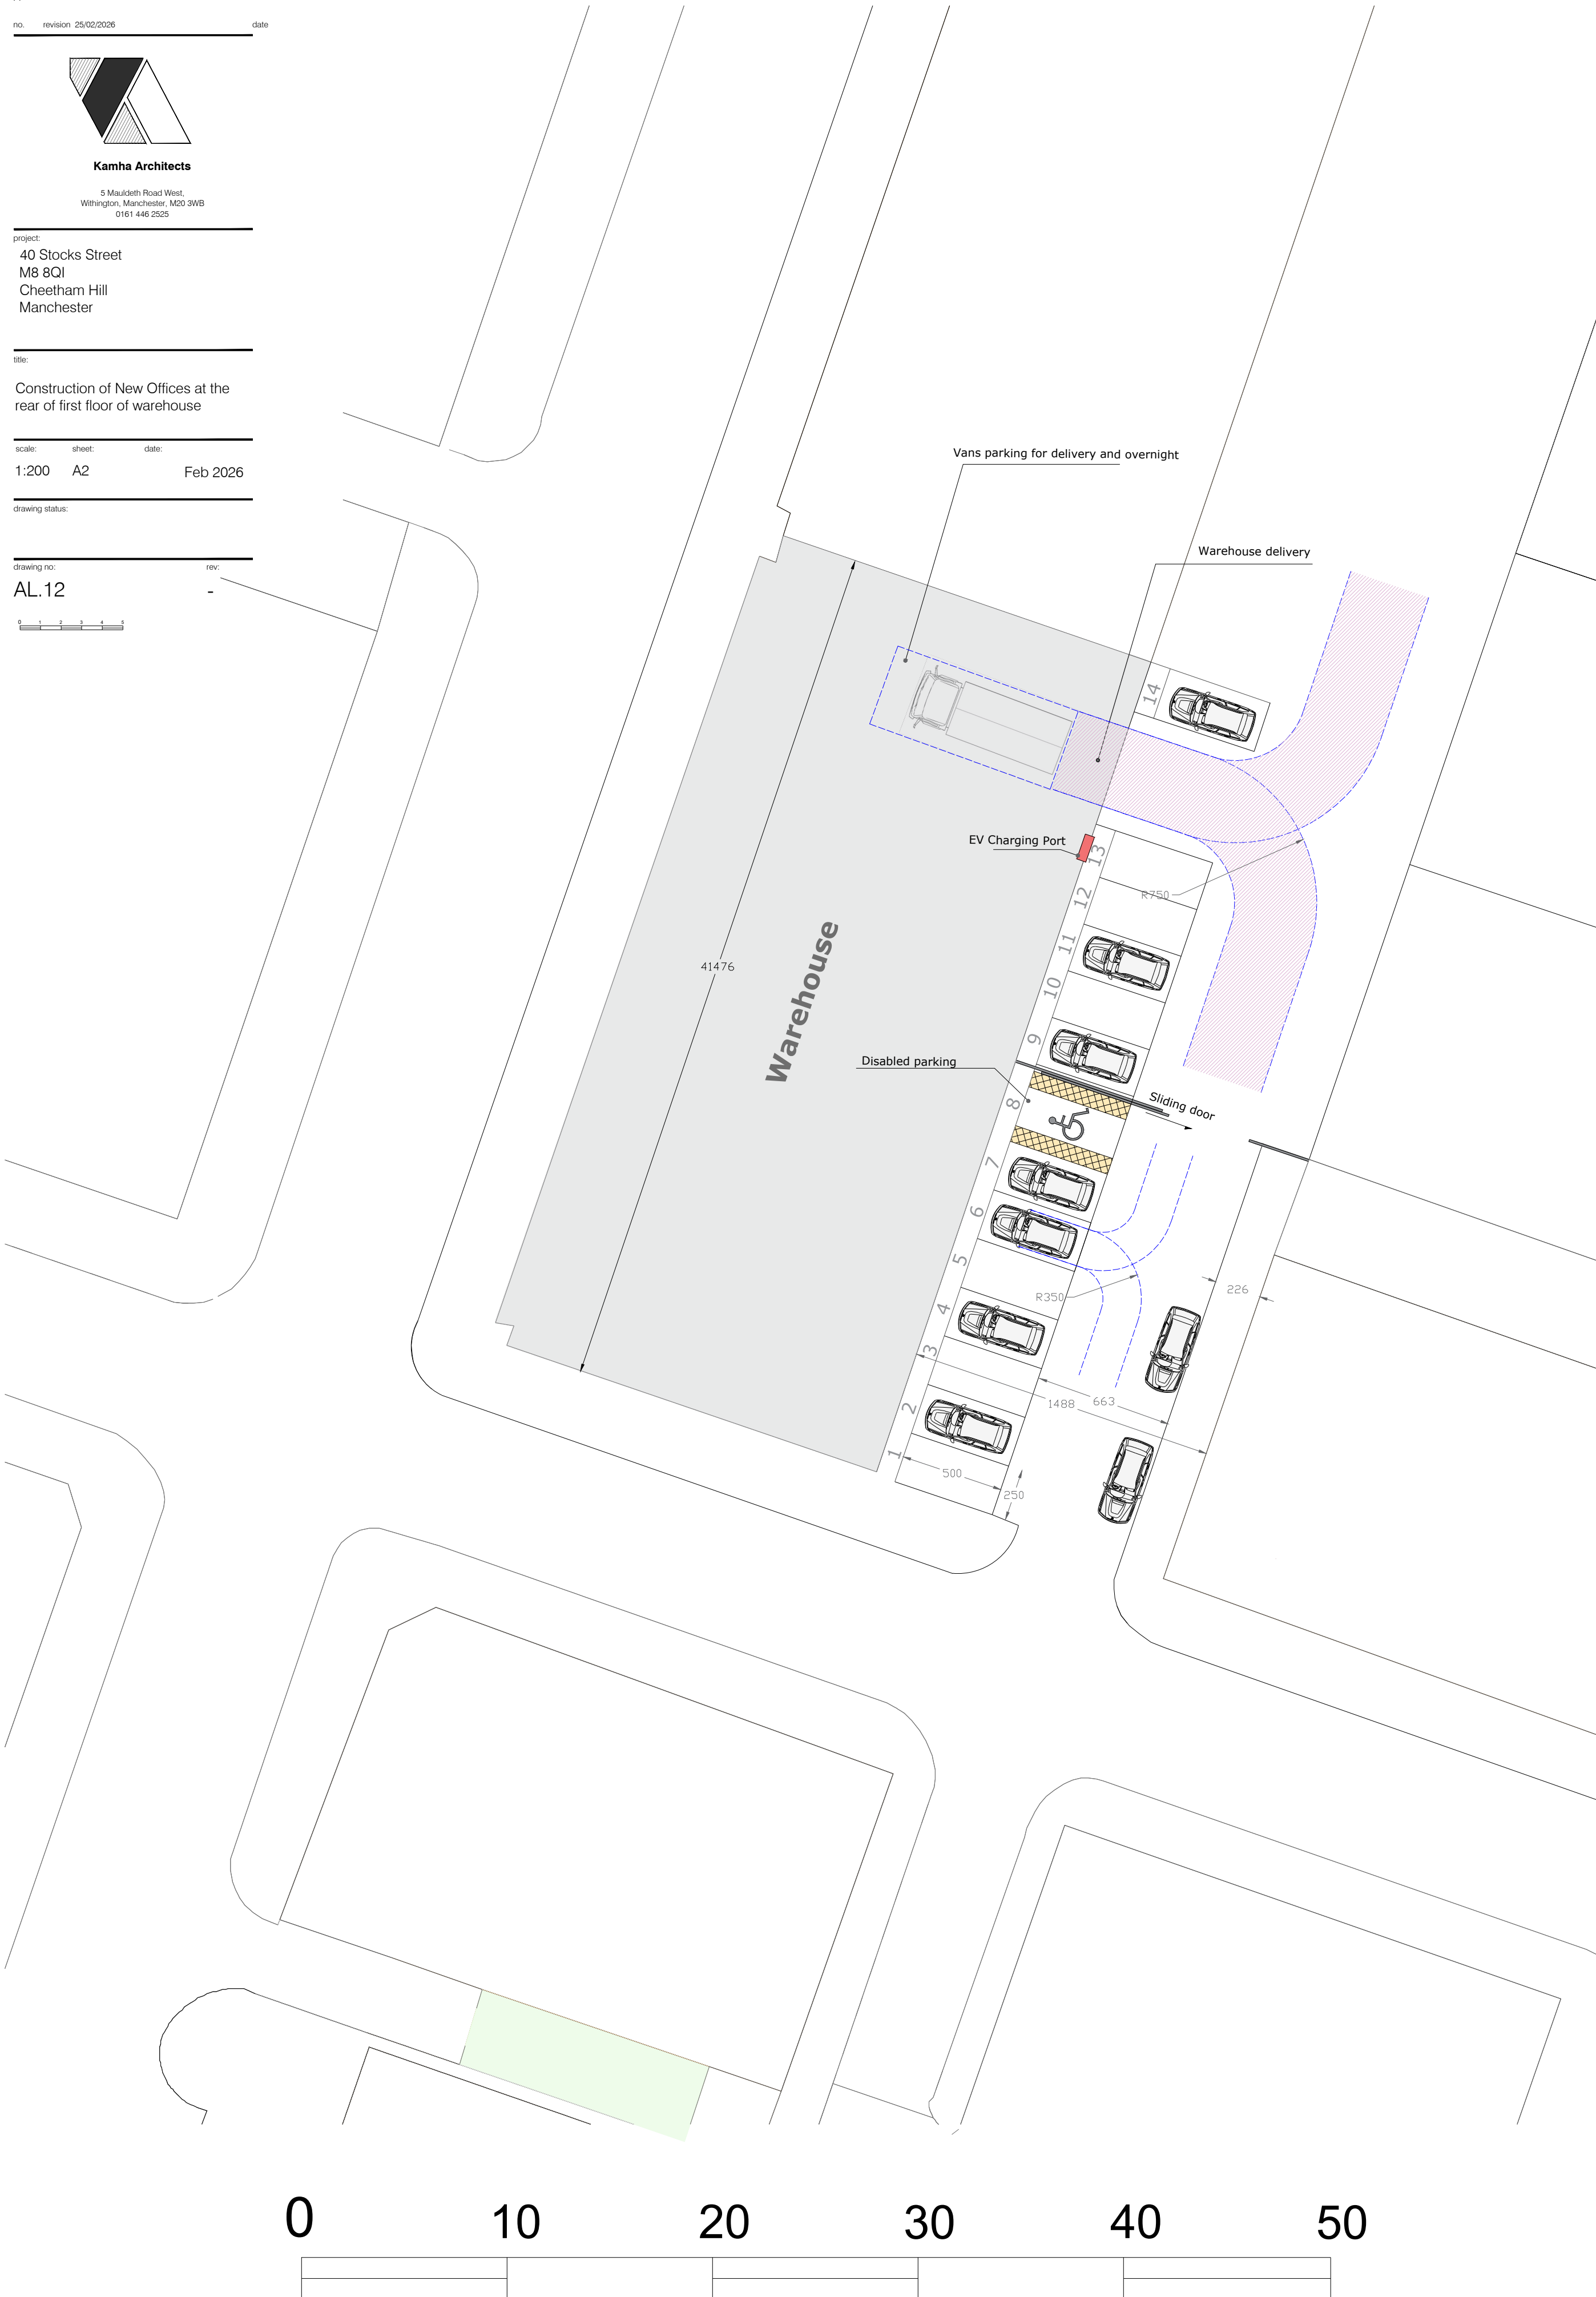

PROPOSED SITE PLAN Scale: 1:200 @ A2