


Proposed N/W Elevation
Scale 1:200




Proposed S/W Elevation
Scale 1:200

- 23. Indicitive red brick outer leaf walls
- 24. Curtain wall false glazing extended beneath canopy along DRS and Bakery (opaque - obscured by internal walls behind)
- 25. Signage / Small Advertising Billboard to be mounted on false glazing transoms & mullions with brackets and backboard

Proposed S/E Elevation
Scale 1:200

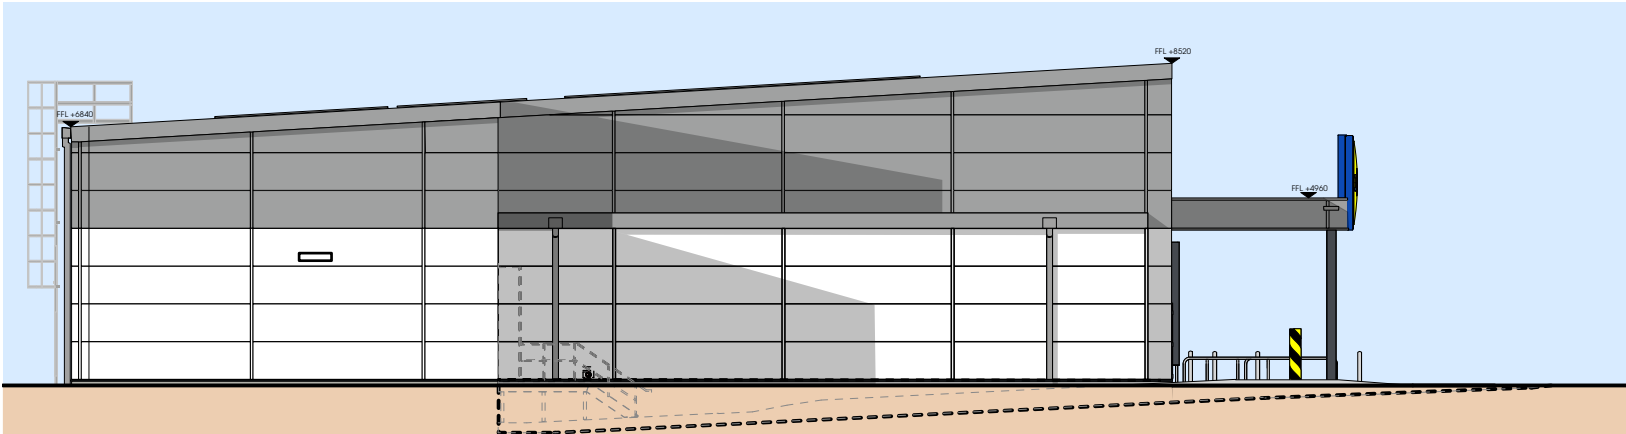

Proposed N/E Elevation
Scale 1:200

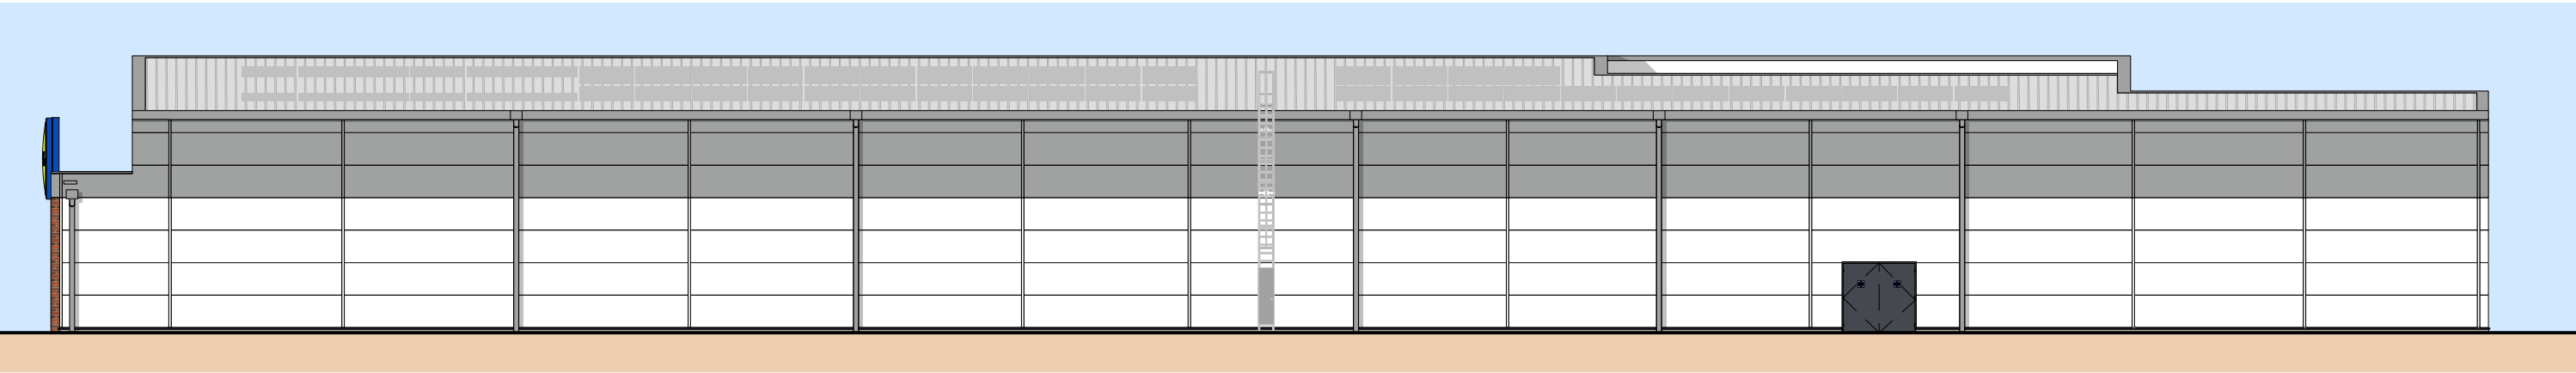

THIS DRAWING IS COPYRIGHT, AND REMAINS THE PROPERTY OF HTC ARCHITECTS. IT MUST NOT BE REPRODUCED, USED, DISCLOSED OR TRANSMITTED TO THIRD PARTIES IN ANY FORM, IN WHOLE OR IN PART, WITHOUT PRIOR WRITTEN PERMISSION.

DO NOT SCALE!
ALL DIMENSIONS SHOULD BE CHECKED ON SITE BEFORE WORK COMMENCES

Rev.	Date	Description	Drawn
G	31/10/2025	Drawing updated to reflect new building layout as per HTC drawing F414	KH
F	10/07/2025	Re-positioned Large Billboard and brick segment along N/W elevation, added small billboard mounted to false glazing	JBH
E	10/07/2025	Provided 1 additional cycle hoop extended curtain wall glazing for 2 bays beneath the canopy in the N/W elevation, and introduced brickwork around the WC Bay and Billboards in the S/W and N/W elevations	JBH
D	11/03/2025	Updated Bubble signage location per lidl spec and mullions per floor plan P1000. Moved large billboard across to be closer to spec position.	JBH

client



Lidl GB Ltd

project

Wilmslow Rd, Rusholme

drawing title

Proposed Elevations

date August 2024

status Planning

scale 1:200 @ A3

drawn JBH checked MH

job no. 2594 dwg no. P200

rev. G

htcarchitects

York Place Studio
8 Britannia Street
Leeds
LS1 2DZ
T: (0113) 244 3457
W: www.htcarchitects.co.uk
E: info@htcarchitects.co.uk