

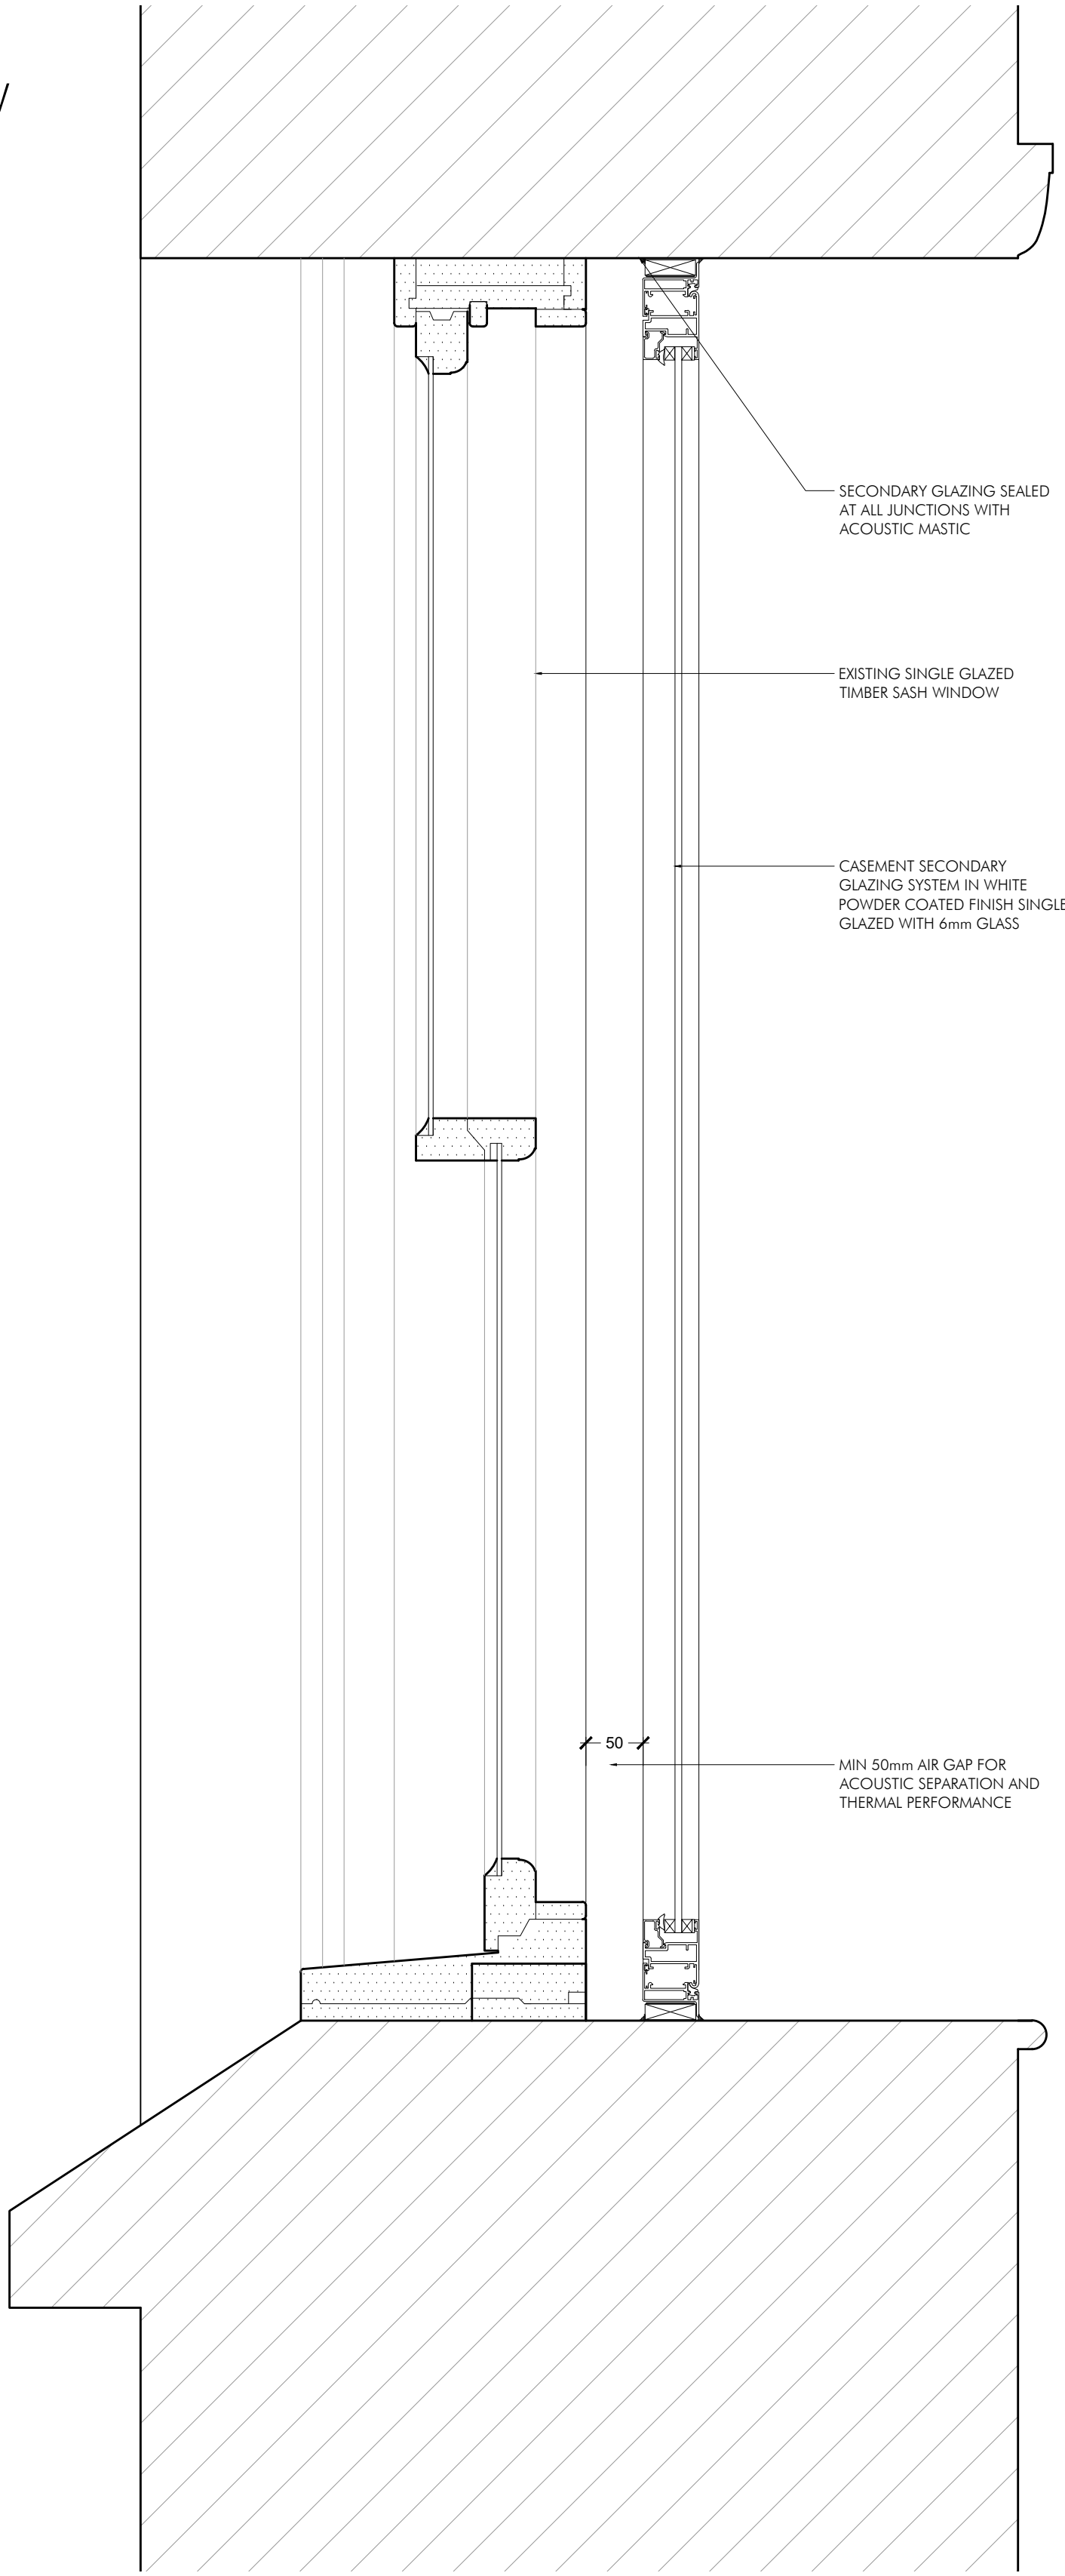


TYPICAL REAR WINDOW
SECTION DETAIL
SCALE 1:5

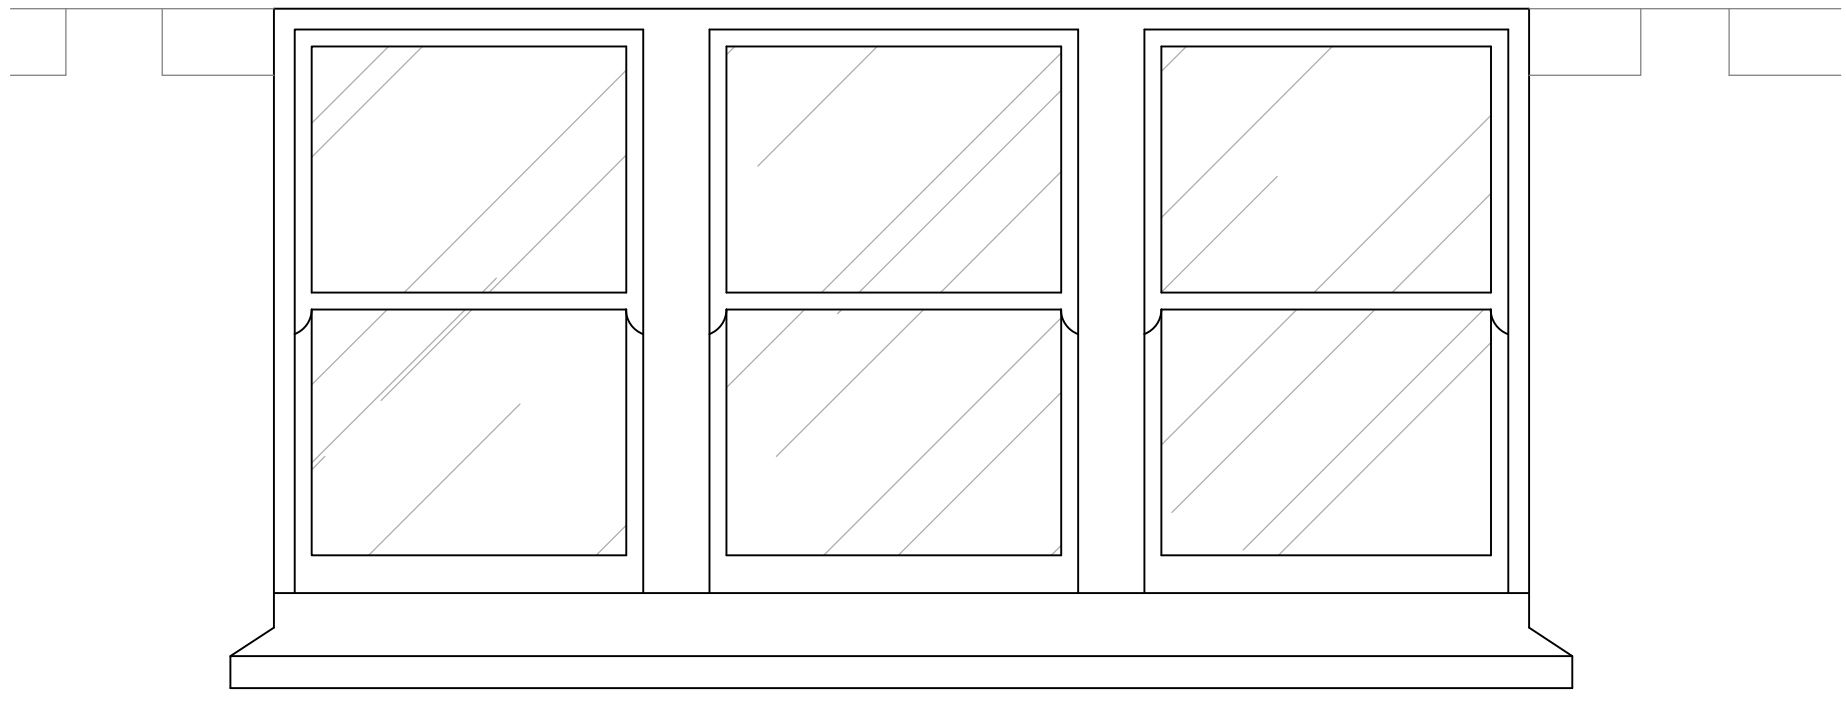


FLOOR FFL


TYPICAL REAR EXTERNAL WINDOW ELEVATION
SCALE 1:20

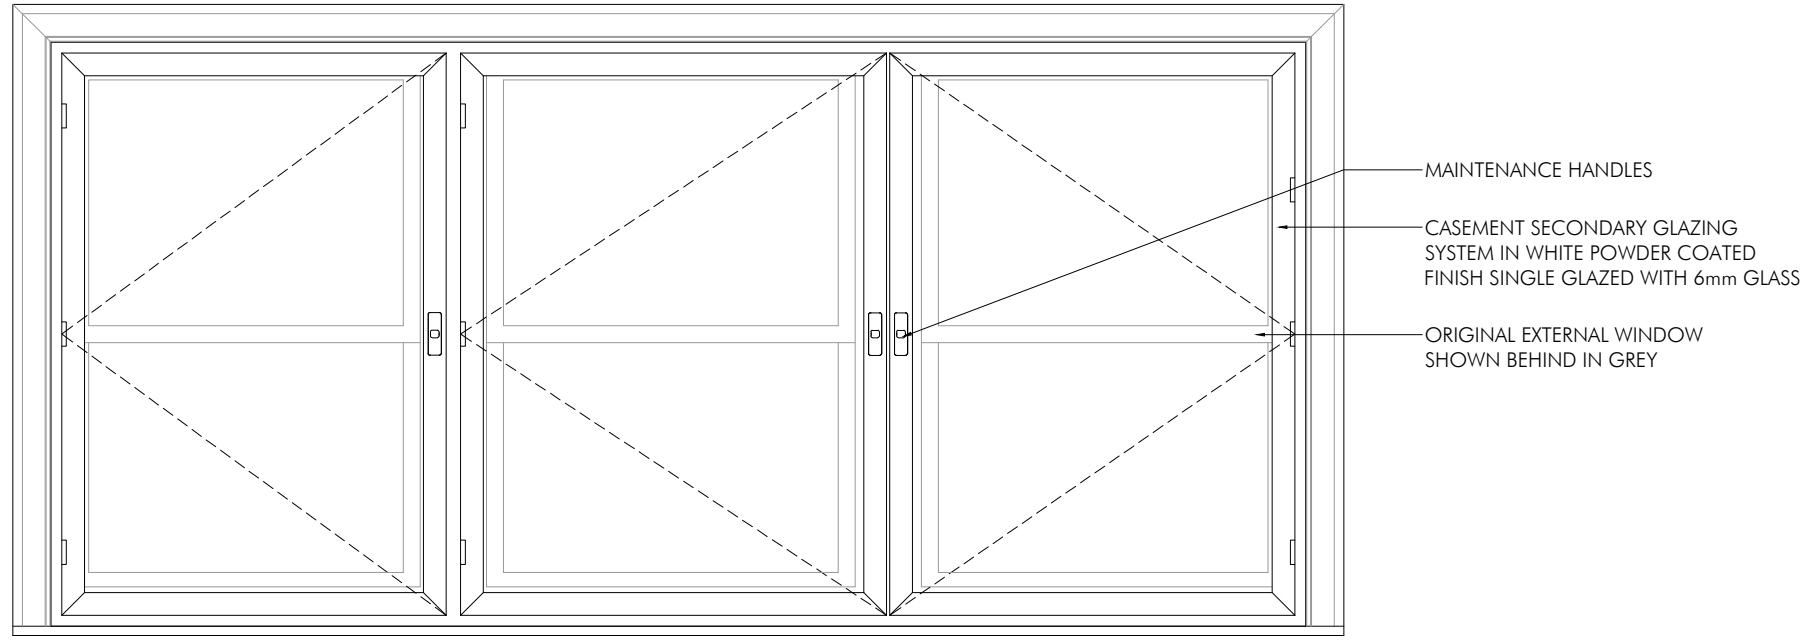

TYPICAL REAR INTERNAL WINDOW ELEVATION
SCALE 1:20

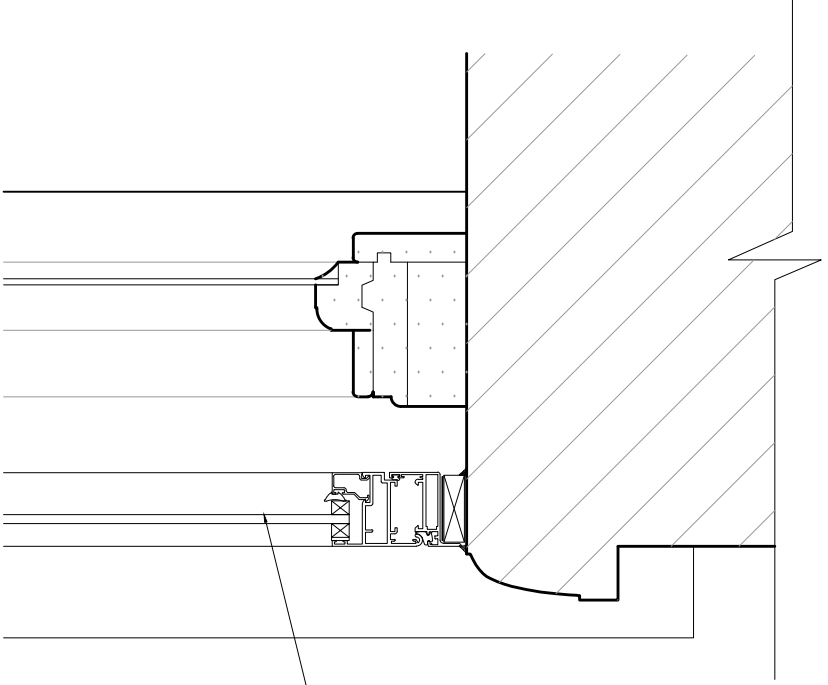


TYPICAL REAR WINDOW JAMB DETAIL
SCALE 1:5

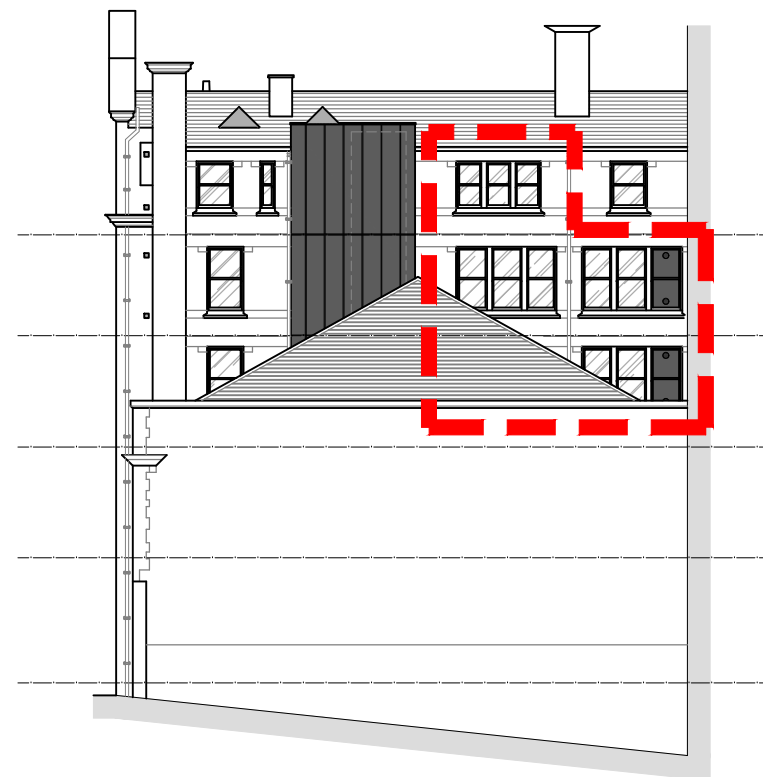

PROPOSED REAR ELEVATION

--- LOCATION OF WINDOWS WHERE SECONDARY GLAZING TYPE OCCURS

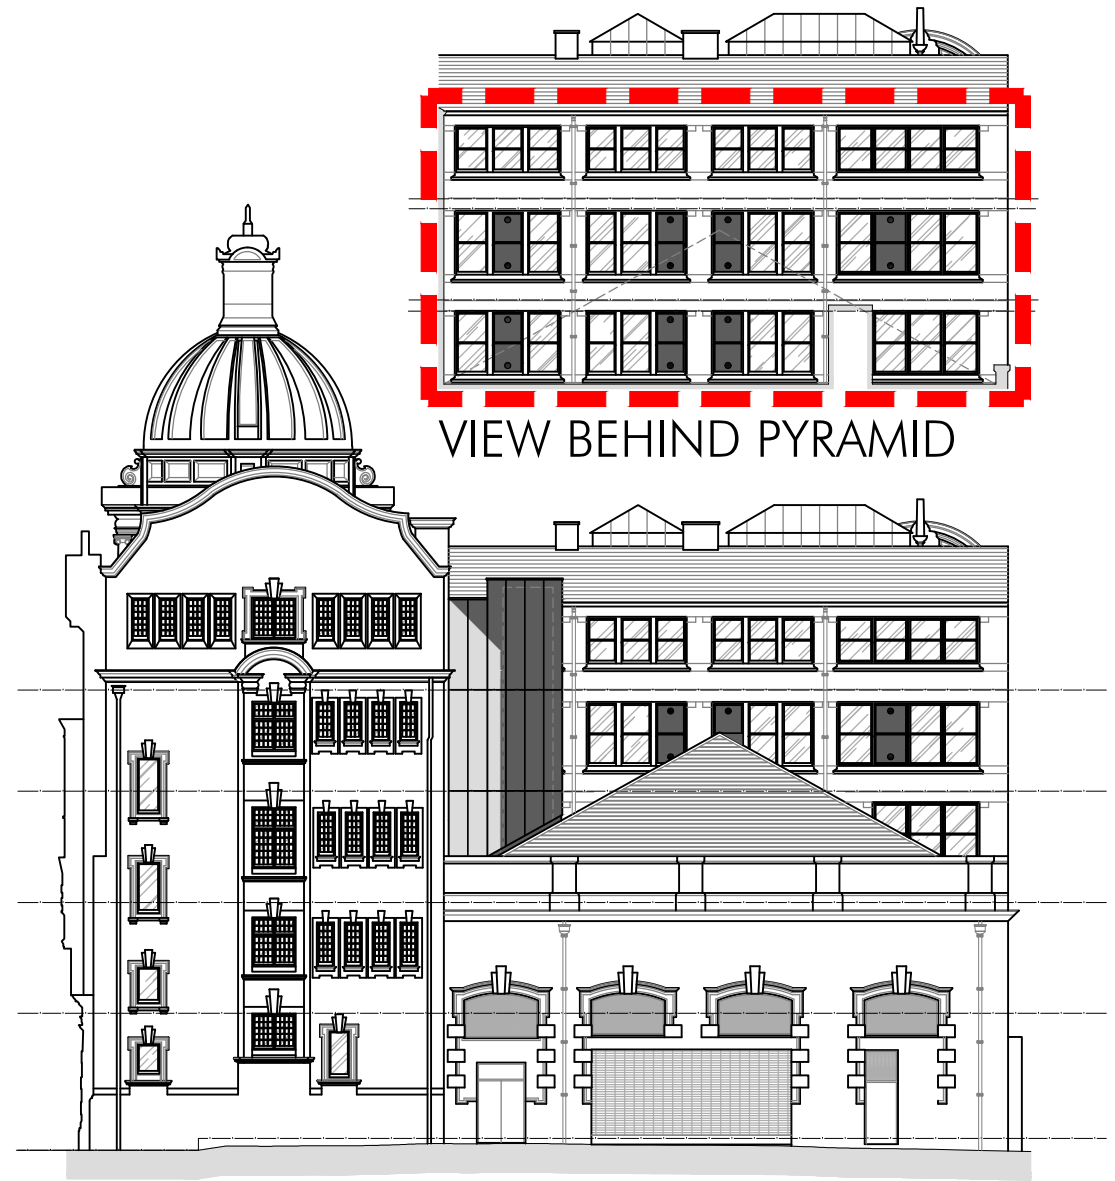

PROPOSED SIDE ELEVATION - MILK STREET

--- LOCATION OF WINDOWS WHERE SECONDARY GLAZING TYPE OCCURS

TENDER ISSUE	PC DRAWN		DRAWN REVISION		NOV 25 DATE		SP VER	
	PROJECT INNKEEPERS COLLECTION 1-3 YORK STREET (BROWNS) MANCHESTER				<div><div></div><div>ALLISON PIKE</div><div>ARCHITECTS & DESIGNERS</div></div> <div><div>7 Buxton Road West, Disley, Stockport, Cheshire, SK12 2AE. Website: www.allisonpike.com</div><div>Telephone: 01663 763000 Facsimile: 01663 766772 Email: studio@allisonpike.com</div></div> <div>© Allison Pike Partnership Limited.</div>			
	TITLE SECONDARY GLAZING DETAILS TYPE 5							
	SCALE 1:5, 1:20 @ A1							
	JOB No MAB46		DRAWING No AD14					