



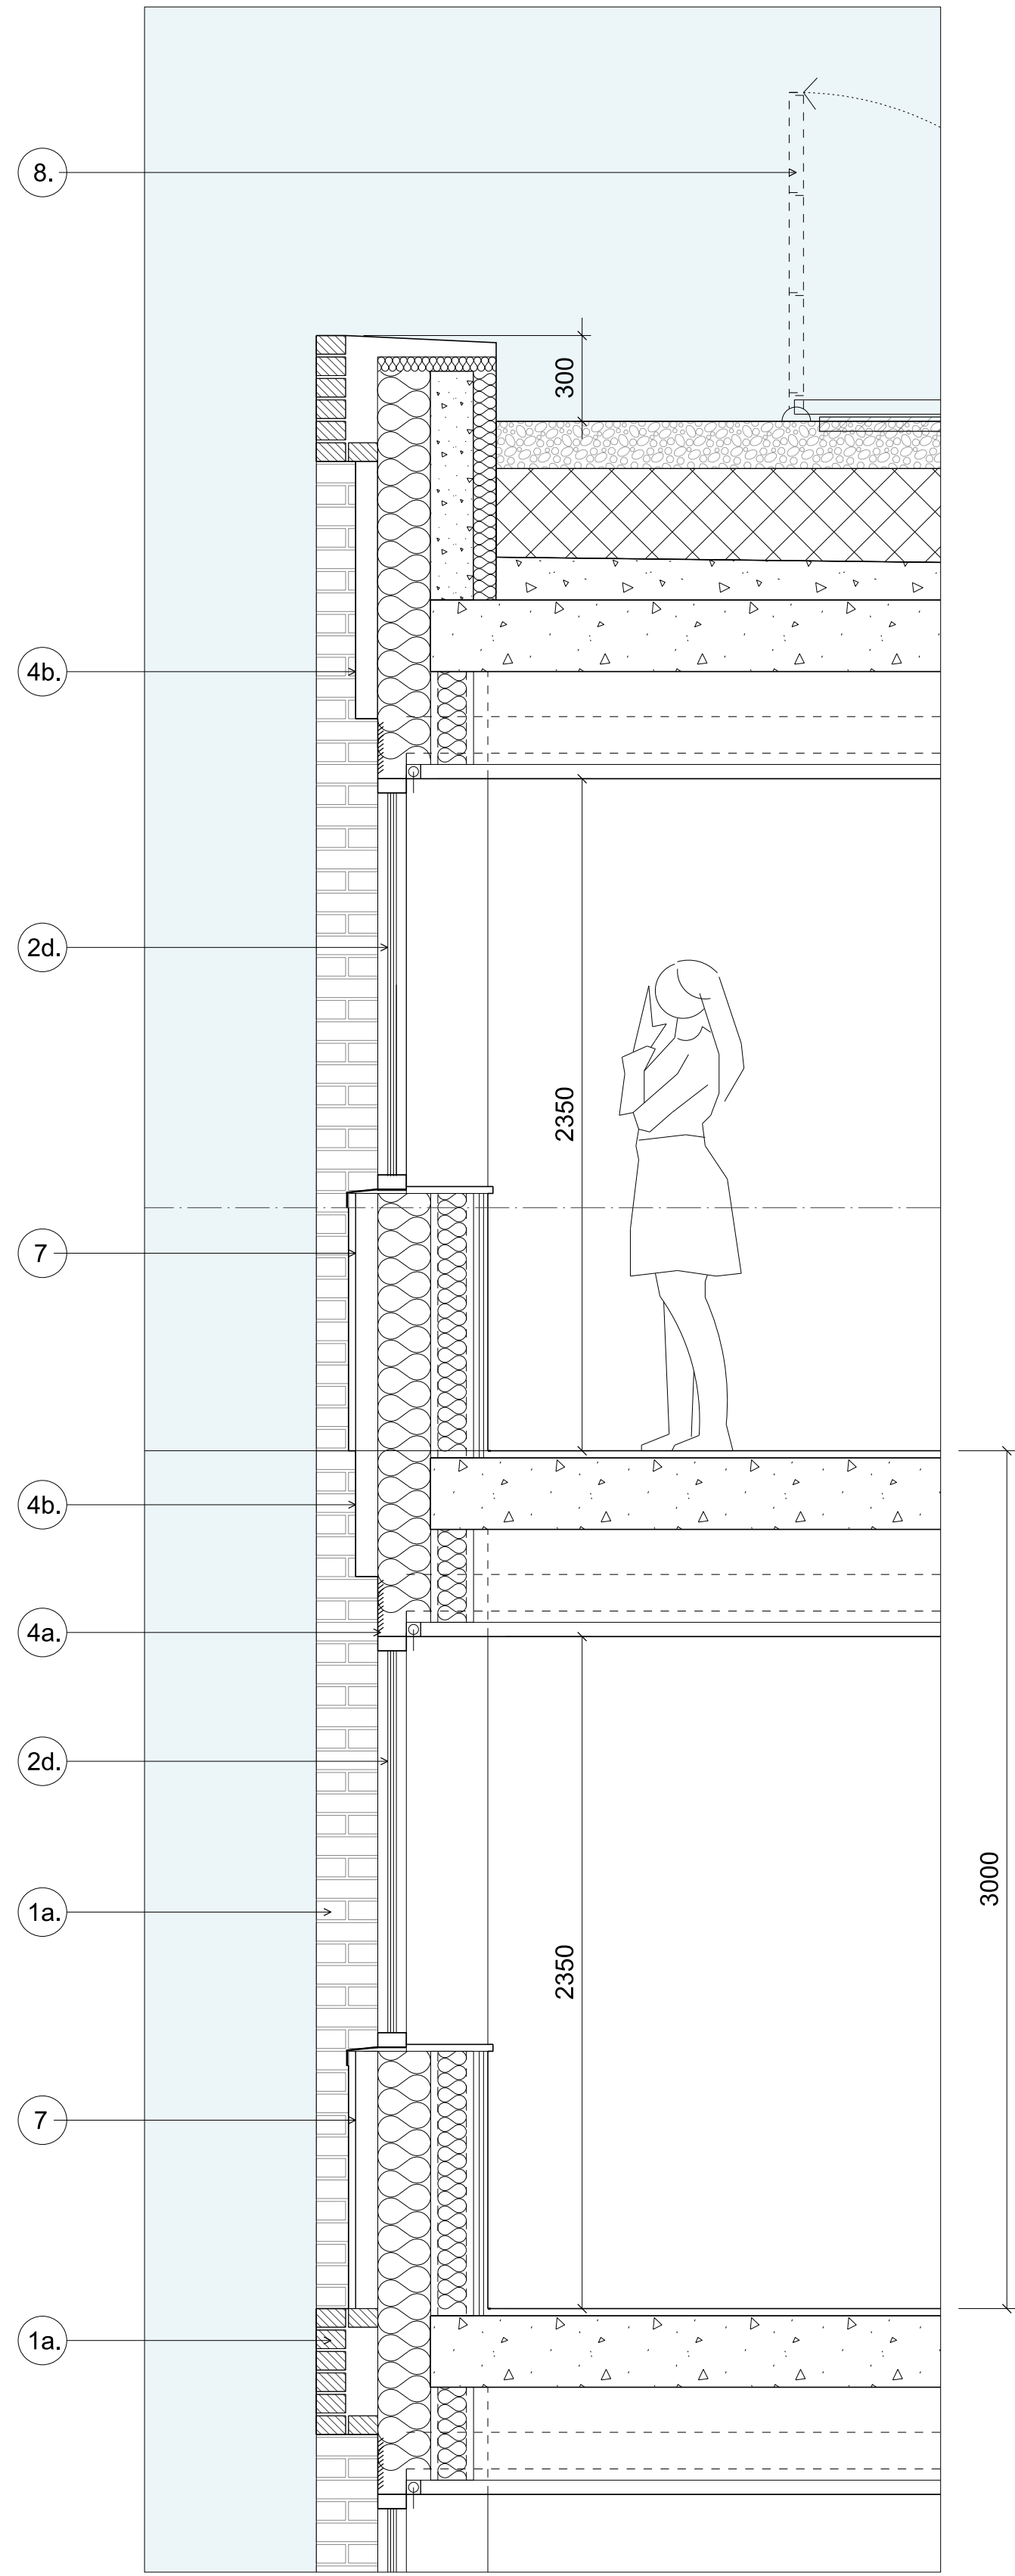

01 Section A-A
1:20 @A1

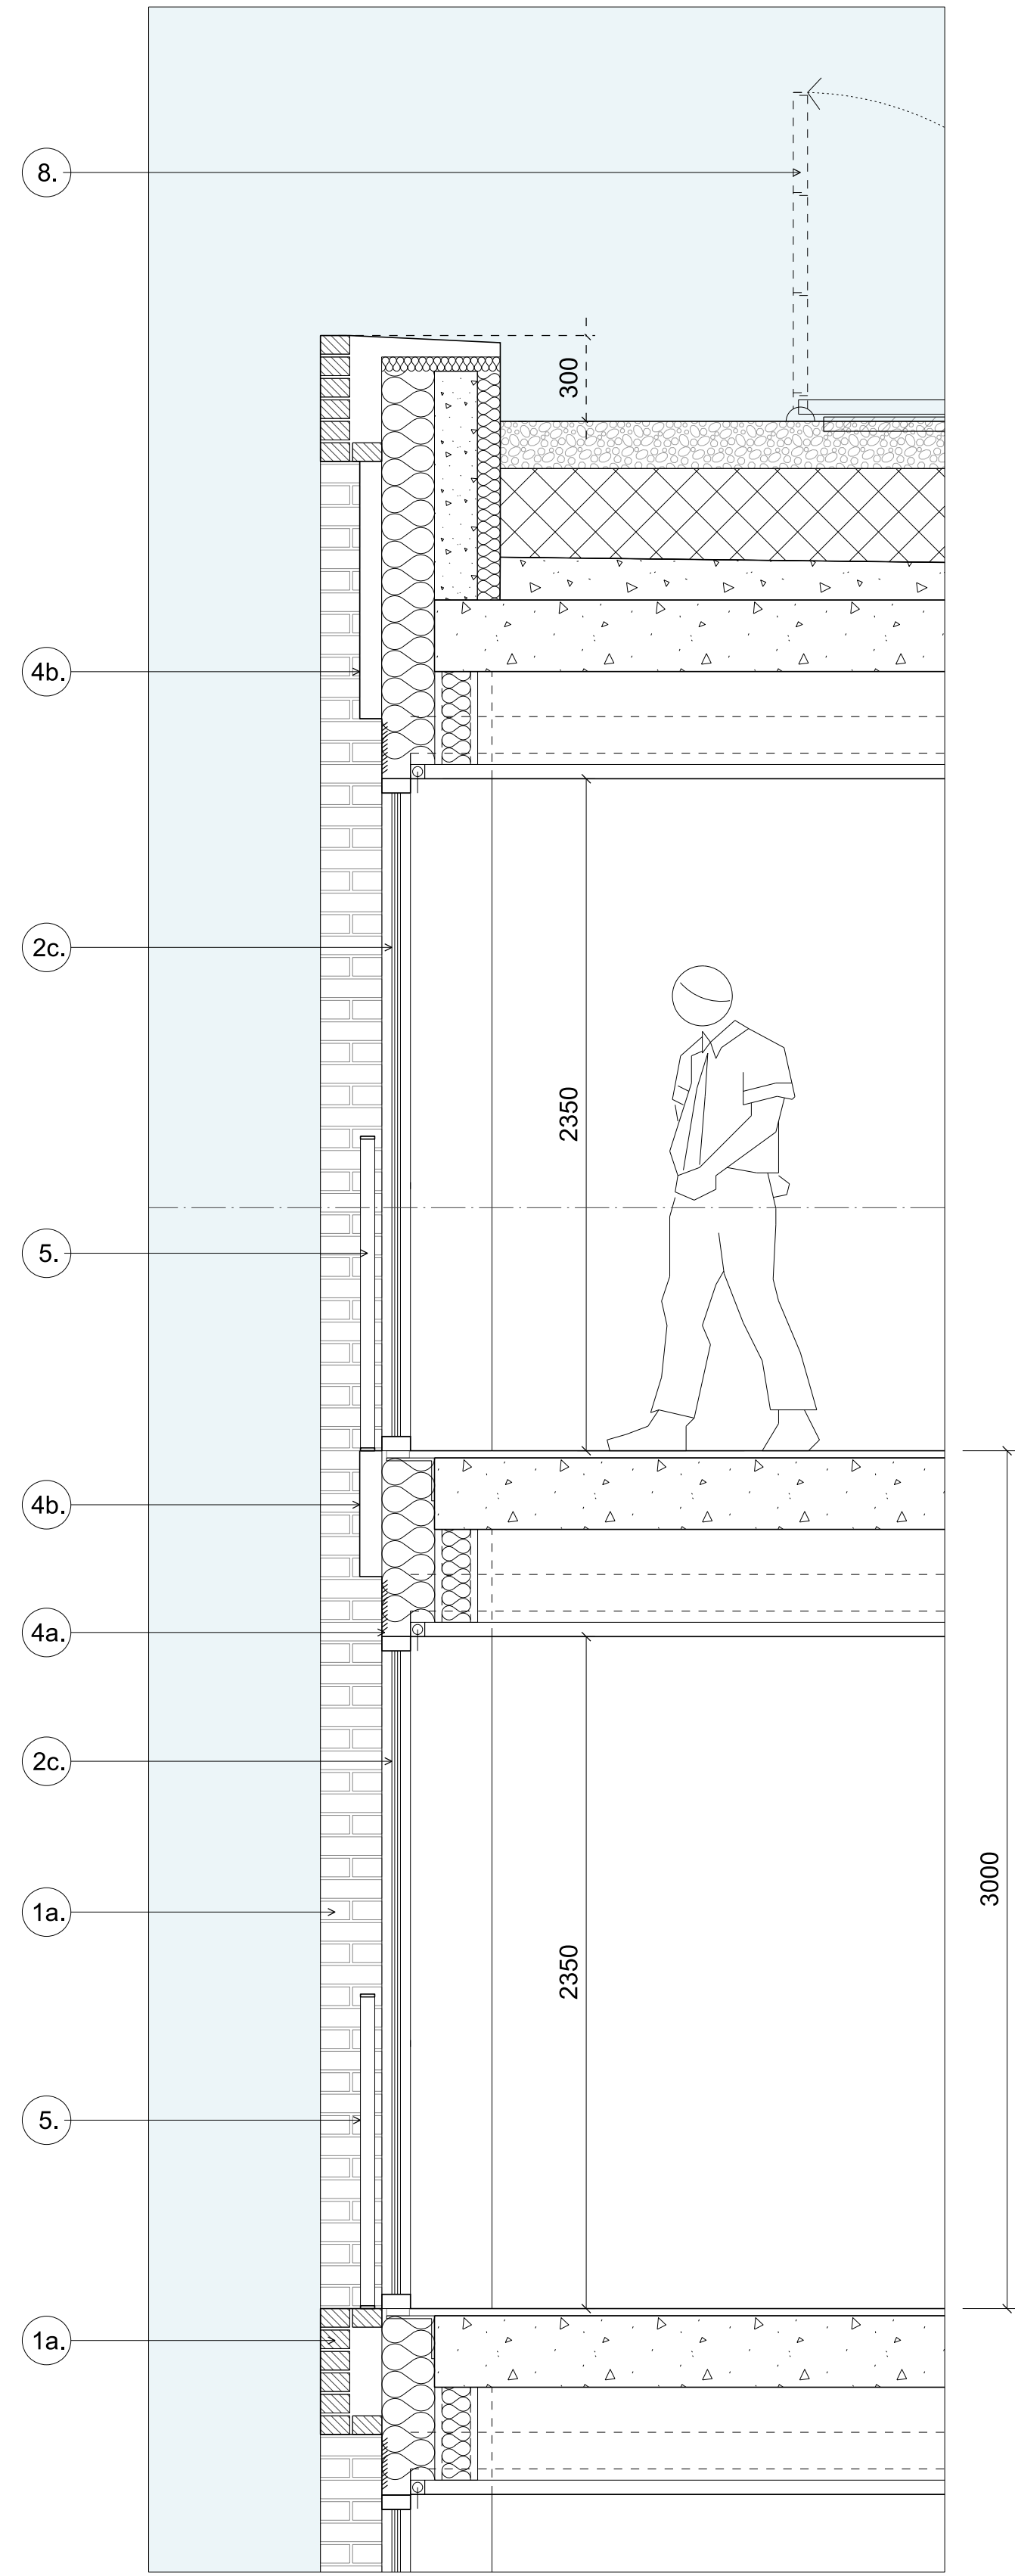

02 Section B-B
1:20 @A1



03 Elevation
1:20 @A1

ELEVATION KEY

1a	Brickwork standard coursing	3a	PPC Alu double-leaf glazed door	4a	PPC Alu Spandrel Micro-louvres
1b	Brickwork cross-pattern coursing	3b	PPC Alu single-leaf glazed door	4b	PPC Alu Spandrel Solid
1c	Brickwork horizontal banded coursing	3c	PPC Alu single-leaf glazed door with glazed fixed side panel	5	PPC Alu Balustrade
1d	Masonry panel - coloured and profiled	3d	PPC Alu double-leaf solid door	6	Stainless Steel Signage
2a	PPC Alu window fixed (transparent)	3e	PPC Alu single-leaf solid door	7	PPC Alu Panel - Profiled
2b	PPC Alu window fixed (opaque)	3f	PPC Alu door with louvres	8	PPC Alu Erectable Guarding
2c	PPC Alu window single-opener (side)			9	Roof plant
2d	PPC Alu window single-opener (top)			10	Lift over-run

Note:
This drawing is to be read in conjunction with all other project information by the architect and consultants. Any drawn reference to existing information contained in this drawing has been created directly from third party survey information. This information is contained and issued in good faith with Falden Clegg Bradley Studios LLP not held responsible for any inaccuracies identified. The architect is to be notified immediately if any inaccuracies are found.

FaldenCleggBradleyStudios
LLP
Bath Brewery
Toll Bridge Road
Bath
BA1 7DE
t 01225 852545
e bath@fcbstudios.com

Job/Drawing No
18702-FCB-ZZ-ZZ-D-A-0802
WYTHENSHAW TOWN CENTRE
C2 THE BIRTLES
PROPOSED BAY STUDIES:
ROOF & TYPICAL CONDITION
Do not scale Original printed at A1 All dimensions to be checked on site
Scale 1:20 @A1
Date 24.11.2025
Drawn FCBS-MCR
Check KM/PM
Amendment
P01

Amendment	Date
P01 Planning issue	24.11.2025