

15 Burrows Ave, Manchester

alterations and additions to an existing residence

Schedule of Documentation

(A) Written Specification:
general notes & basic specification

(B) Drawings:
drawing no. drawing title

- WD2.1 Location Plan
- WD2.2 Site Plan - Proposed
- WD3.1 Plans - Existing
- WD3.2 Plans - Proposed Ground Floor Plan
- WD3.3 Plans - Proposed First Floor Plan
- WD3.4 Plans - Proposed Roof Plan
- WD4.1 Section A - A
- WD5.1 Elevations - Existing
- WD5.2 Elevations - Existing

flocc

Flocc Studio Ltd.
963 Stockport Rd Levenshulme
Manchester M19 3NP.
+44 161 307 1766
info@floccstudio.co.uk

Client:

Mavis Henry

GENERAL NOTES & SPECIFICATIONS:

ALTERATIONS AND ADDITIONS TO AN EXISTING PROPERTY

DO NOT SCALE FROM THE DRAWINGS. CONFIRM ALL DIMENSIONS ON SITE PRIOR TO COMMENCEMENT OF WORKS

ALL WORKMANSHIP AND MATERIALS TO COMPLY WITH BUILDINGS REGULATIONS, BRITISH STANDARDS, CODES OF PRACTICE REQUIREMENTS. ALL MATERIALS TO BE FIXED, APPLIED OR MIXED IN ACCORDANCE WITH MANUFACTURER'S INSTRUCTIONS OR SPECIFICATIONS. ALL MATERIALS SHALL BE SUITABLE FOR THEIR PURPOSE. THE CONTRACTOR SHALL TAKE INTO ACCOUNT EVERYTHING NECESSARY FOR THE PROPER EXECUTION OF THE WORKS, TO THE SATISFACTION OF THE BE APPROVED BY CLIENT.

ALL CONSTRUCTION TO BE CARRIED OUT IN ACCORDANCE WITH ACCREDITED CONSTRUCTION DETAILS
https://www.planningportal.co.uk/info/200135/approved_documents/74/part_1_-_conservation_of_fuel_and_power/6

REFER TO THE FOLLOWING DETAILS AND REPORTS FOR ADDITIONAL INFORMATION CONCERNING THIS PROJECT:

- STRUCTURAL ENGINEERING DRAWINGS
- TOWN PLANNING PERMIT

STRUCTURAL:

- Refer structural engineer's details for all wall / roof / floor framing, suspended timber frame floor and footing details to new and existing structure.
- All foundations and walls subjected to increased loadings to be exposed for inspection prior to commencement on site and structural engineer contacted.

DEMOLITION:

- Refer to existing floor plans for details. All walls, roofs and elements of structure to be confirmed by structural engineer prior to removal.

SOFFITS/EAVES:

- N/A

EXTERNAL STYLE AND DETAILING:

- Refer to drawings.

INTERNAL STYLE & DETAILING:

- Confirm all finishes with owner.

SKIRTINGS AND ARCHITRAVES:

- To match existing.

DOORS & WINDOWS/GLAZING:

- All new windows and doors to be site measured prior to ordering. All windows to achieve the minimum U values specified in the British Standards.
- Provide EPDM to perimeter of all new window and door openings.
- Provide insulation to perimeter of all new window openings.
- All glazing to critical zones to be toughened or laminated to BS6206. i.e. glass to doors within 1500mm of finished floor level and within 300mm of either side of doors and where greater than 250mm wide max 0.5msq in doors, and to screens/windows within 800mm of finished floor level.

FLOORING:

- Refer to drawings.
- Confirm selection with owner.

FLOOR TILING & FLOOR SUBSTRATE

TO WET AREAS / SHOWER BASES & FLOOR WASTES:

- All selected floor finishes to be slip resistant finish.
- Install tiles over liquid membrane over 'Knauf Aquapanel Floor Tile Underlay' or approved similar.Ensure all substrates and flashings are to manufacturer's details. Provide set down to joists, refer to engineering drawings.

INTERNAL WALL AND CEILING LININGS:

- Ceiling coving to match existing.
- Ceilings Generally: 12.5mm thick ;'Knauf' plasterboard.
- Unless otherwise indicated, install 12.5mm thick Knauf plasterboard on dabs over blockwork.
- Wet Areas: 12.5mm thick 'Knauf'Aquapanel interior cement panel wall board.

WALL TILING:

- All tiled walls to have 12.5mm thick 'Knauf'Aquapanel interior cement panel wall board substrate.
- Min areas for tiling are 2100mm above shower, 300mm above bath, 200mm above basin, 200mm above laundry trough & 200mm above sink (unless other suitable splash back material proposed).

EXTERNAL CLADDING:

- **Marked W1 (Wall Cladding type 1):**

- **Brickwork** to match existing.
- **Rendered Masonry.** Contractor to use a through render
- **Stonework** to match existing.

- **Marked W2 (Wall Cladding type 2):**

- **Wall tiles.** Colour to match existing roof.
- **Weathboard Cladding.** Install in accordance with manufacturers recommendations.
- **Brick Slip Cladding.** Install in accordance with manufacturers recommendations.
- **Timber Cladding.** Install in accordance with manufacturers recommendations.
- **Upvc Cladding.** Install in accordance with manufacturers recommendations.
- **Metal Cladding.** Install in accordance with manufacturers recommendations.

ROOF DRAINAGE / GUTTERS / STORMWATER DRAINAGE:

- **Marked R1 (Roof type 1):** Roof tiles to match existing.

- **Marked R2 (Roof type 2):** GRP installed in accordance with manufacturers details.

- **Marked R3 (Roof type 2):** VM-zinc roof cladding. Install in accordance with manufacturers details.

ROOF LIGHTS:

- Refer to drawings. Install in accordance with manufacturers recommendations.

STEPS & STAIRS & BALUSTRADES:

Refer to drawings. All details to be in accordance with approved document part K. Contractor to provide specialist stair drawings to building control for approval prior to ordering.

PAINTING:

- Confirm colours, extent and gloss level with owner.
- Use external grade paints for all external work.

FRONT FENCE / DRIVEWAY:

- N/A

EXHAUST FANS & FLUES:

- Ensure all flues are ducted externally and not just into roof space.
- Soil and vent pipes to be taken up to a ridge terminal or roof vent tile outlet or otherwise as noted on the plans. Provide rodding eyes or removable traps to give access to all runs of the soil system.

SMOKE DETECTORS:

- Install smoke detectors/heat detection.

SERVICES:

- Cooling: Confirm requirements with owner.
- Heating: Confirm requirements with owner.
- Garden taps: N/A
- Boiler: Confirm requirements with owner.
- All pipework incorporated in the water/ heating system, that is situated in an unheated space is to be surrounded in 40mm of insulated material (min conductivity 0.045W/mK).

JOINERY:

- Design by others.

WET AREA FIXTURES & FITTINGS:

- Confirm selection with owner.

LANDSCAPING:

- Confirm requirements with owner.

THERMAL INSULATION:

- The following U values should be achieved by the 'envelope' of the new parts of the building:-

- a. External walls 0.18 W/(m2.K)
 - b. Floors 0.18 W/(m2.K)
 - c. Roof 0.15 W/(m2.K)
 - d. Windows 1.4 or window Energy Rating ⁽¹⁰⁾Band B minimum
- With replacement windows, if more than 30% are being replaced, trickle ventilation will be required to all windows.

All insulation products and U values to be provided to Building Control for approval.

DESIGNERS CONSTRUCTION MANAGEMENT STATEMENT:

The client is respectfully reminded of his or her duties under the Construction (Design and Management) Regulations 2015 (CDM 2015).

- The designs encompassed on the drawings provided are classed as simple construction using traditional methods and materials available to general builders. As such they do not present any unusual circumstances in their execution or risks which a competent builder could not be reasonably expected to know.
- For alteration work requiring new openings in walls or the removal of existing walls, the builder is to follow the guidance in the Building Research Establishment Good Building Guides No.'s 15 & 20 providing temporary support during work on openings in external walls and removing internal load bearing walls in older dwellings.
- The Contractor shall ensure that they and all visitors to site are fully aware of these regulations and ensure full compliance with same and shall include for all necessary documentation.

- Contractor to provide all necessary scaffolding with edge protection to prevent persons falling or falling debris. Also to provide protection to adjoining properties along site boundary.
- All necessary safety precautions to be taken when working at high level. i.e. using safety harness.
- Contractor to investigate possible live or redundant services within the site and any hazardous material that may be present. Refer to Avoiding danger from underground services, HSG 47. Control of Asbestos at Work Regulations 2002. Control of Substances Hazardous to Health Regulations 2002 and Dangerous Substances and Explosive Atmospheres Regulations 2002.
- All persons entering site to have all necessary protective clothing and head protection compliant with health and safety. Refer to Personal Protective Equipment at Work Regulations 1992 (as amended.)
- Cleaning of windows to be accessible from inside if they are unable to be accessed from exterior.
- All necessary propping and support required for excavation of trenches, retaining walls and underpinning to be installed in accordance with a structural engineers details and specifications.
- Contractor to provide all necessary support to maintain stability of existing or neighbouring structures.
- Contractor to be aware and take precautions to dangers of collapse to trenches caused by heavy machinery above or near.
- Contractor to be aware and take precautions to dangers of persons falling into trenches.
- For use of power tools and equipment. Refer to Provision and of Work Equipment Regulations 1998 and Electricity at Work Regulations 1989 Electricity Safety Quality and Continuity Regulations 2002.
- Avoid chasing of walls for services.
- Contractor to be aware and take precautions to dangers of working with glass, working at height and from falling objects.
- Risks of working with dust/ cement/ - Protective gear/breathing protection to be used. Refer to Control of Substances Hazardous to Health Regulations 2002
- Precautions to be taken when lifting heavy materials/ objects and beams into position above 20kg- use adequate lifting machinery. Refer to Lifting Operations and Lifting Equipment Regulations 1998. Manual Handling Operations Regulations 1992.
- Covering of roots. All work to be carried out with due regard to health and safety requirements.
- Risk of overhead power cables within and around the site.
- Installation and storage of flammable materials. Refer to Fire Precautions(Workplace) Regulations 1997.
- Precautions to be taken when working in confined spaces. Refer to Confined Spaces Regulations 1997 And Safe Work in Confined Spaces. Approved Code of Practice. Regulations and Guidance. L 101.
- Party Wall Act 1996. Client to serve all necessary notices on neighbours prior to works commencing. Refer to <https://www.gov.uk/party-walls-building-works/when-how-tell-them>


- HSG 170
- Party Wall Act 1996.

THE CONTRACTOR IS ADVISED OF THE FOLLOWING REGULATIONS APPLICABLE

- Construction Design and Management Regulations 2015
- Health & Safety (First Aid) Regulations 1981.
- Health & Safety (Young Persons) Regulations 1997.
- Ionising Radiations Regulations 1997.
- Management of Health and Safety at Work Regulations 1999.
- Noise at Work Regulations 1989.
- Pipelines Safety Regulations 1996.
- Pressure Systems Safety Regulations 2000.
- Reporting of Injuries Diseases and dangerous Occurrences Regulations 1995.
- Supply of Machinery (Safety) Regulations 1992 (as amended).
- Workplace (Health, Safety and Welfare) Regulations 1992 Guidance.
- Managing Health and Safety in Construction. Approved Code of Practice and Guidance. HSE 224.
- Successful health and safety management. HSG 65 Vibration Solutions.

Issue/ Rev	Description	Date
#	Initial Issue	17.02.26


FOR PLANNING/
BUILDING CONTROL
APPROVAL

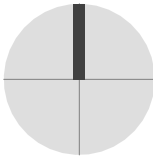

flocc

Flocc Studio Ltd.
963 Stockport Rd Levenshulme
Manchester M19 3NP.
+44 161 307 1766
info@floccstudio.co.uk

Client
Mavis Henry
Project Description
15 Burrows Ave, Manchester
Project Number
WD2.1
Drawing Title
Location Plan
Drawing Number
WD2.1
Scale
1:1250 @ A3

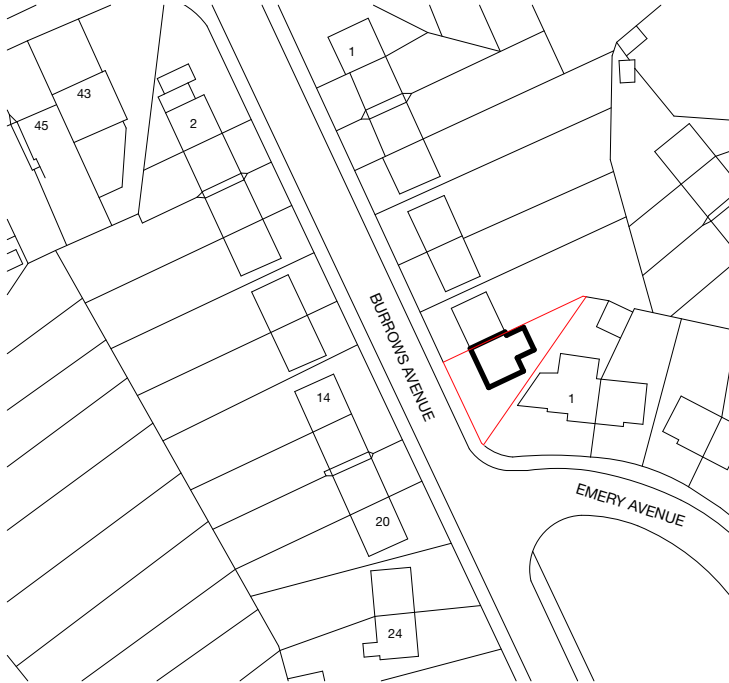

0410

1:200@A3


14

20

BURROWS AVENUE

Proposed single storey extension shown diagonal hatched

Proposed double storey extension shown cross hatched

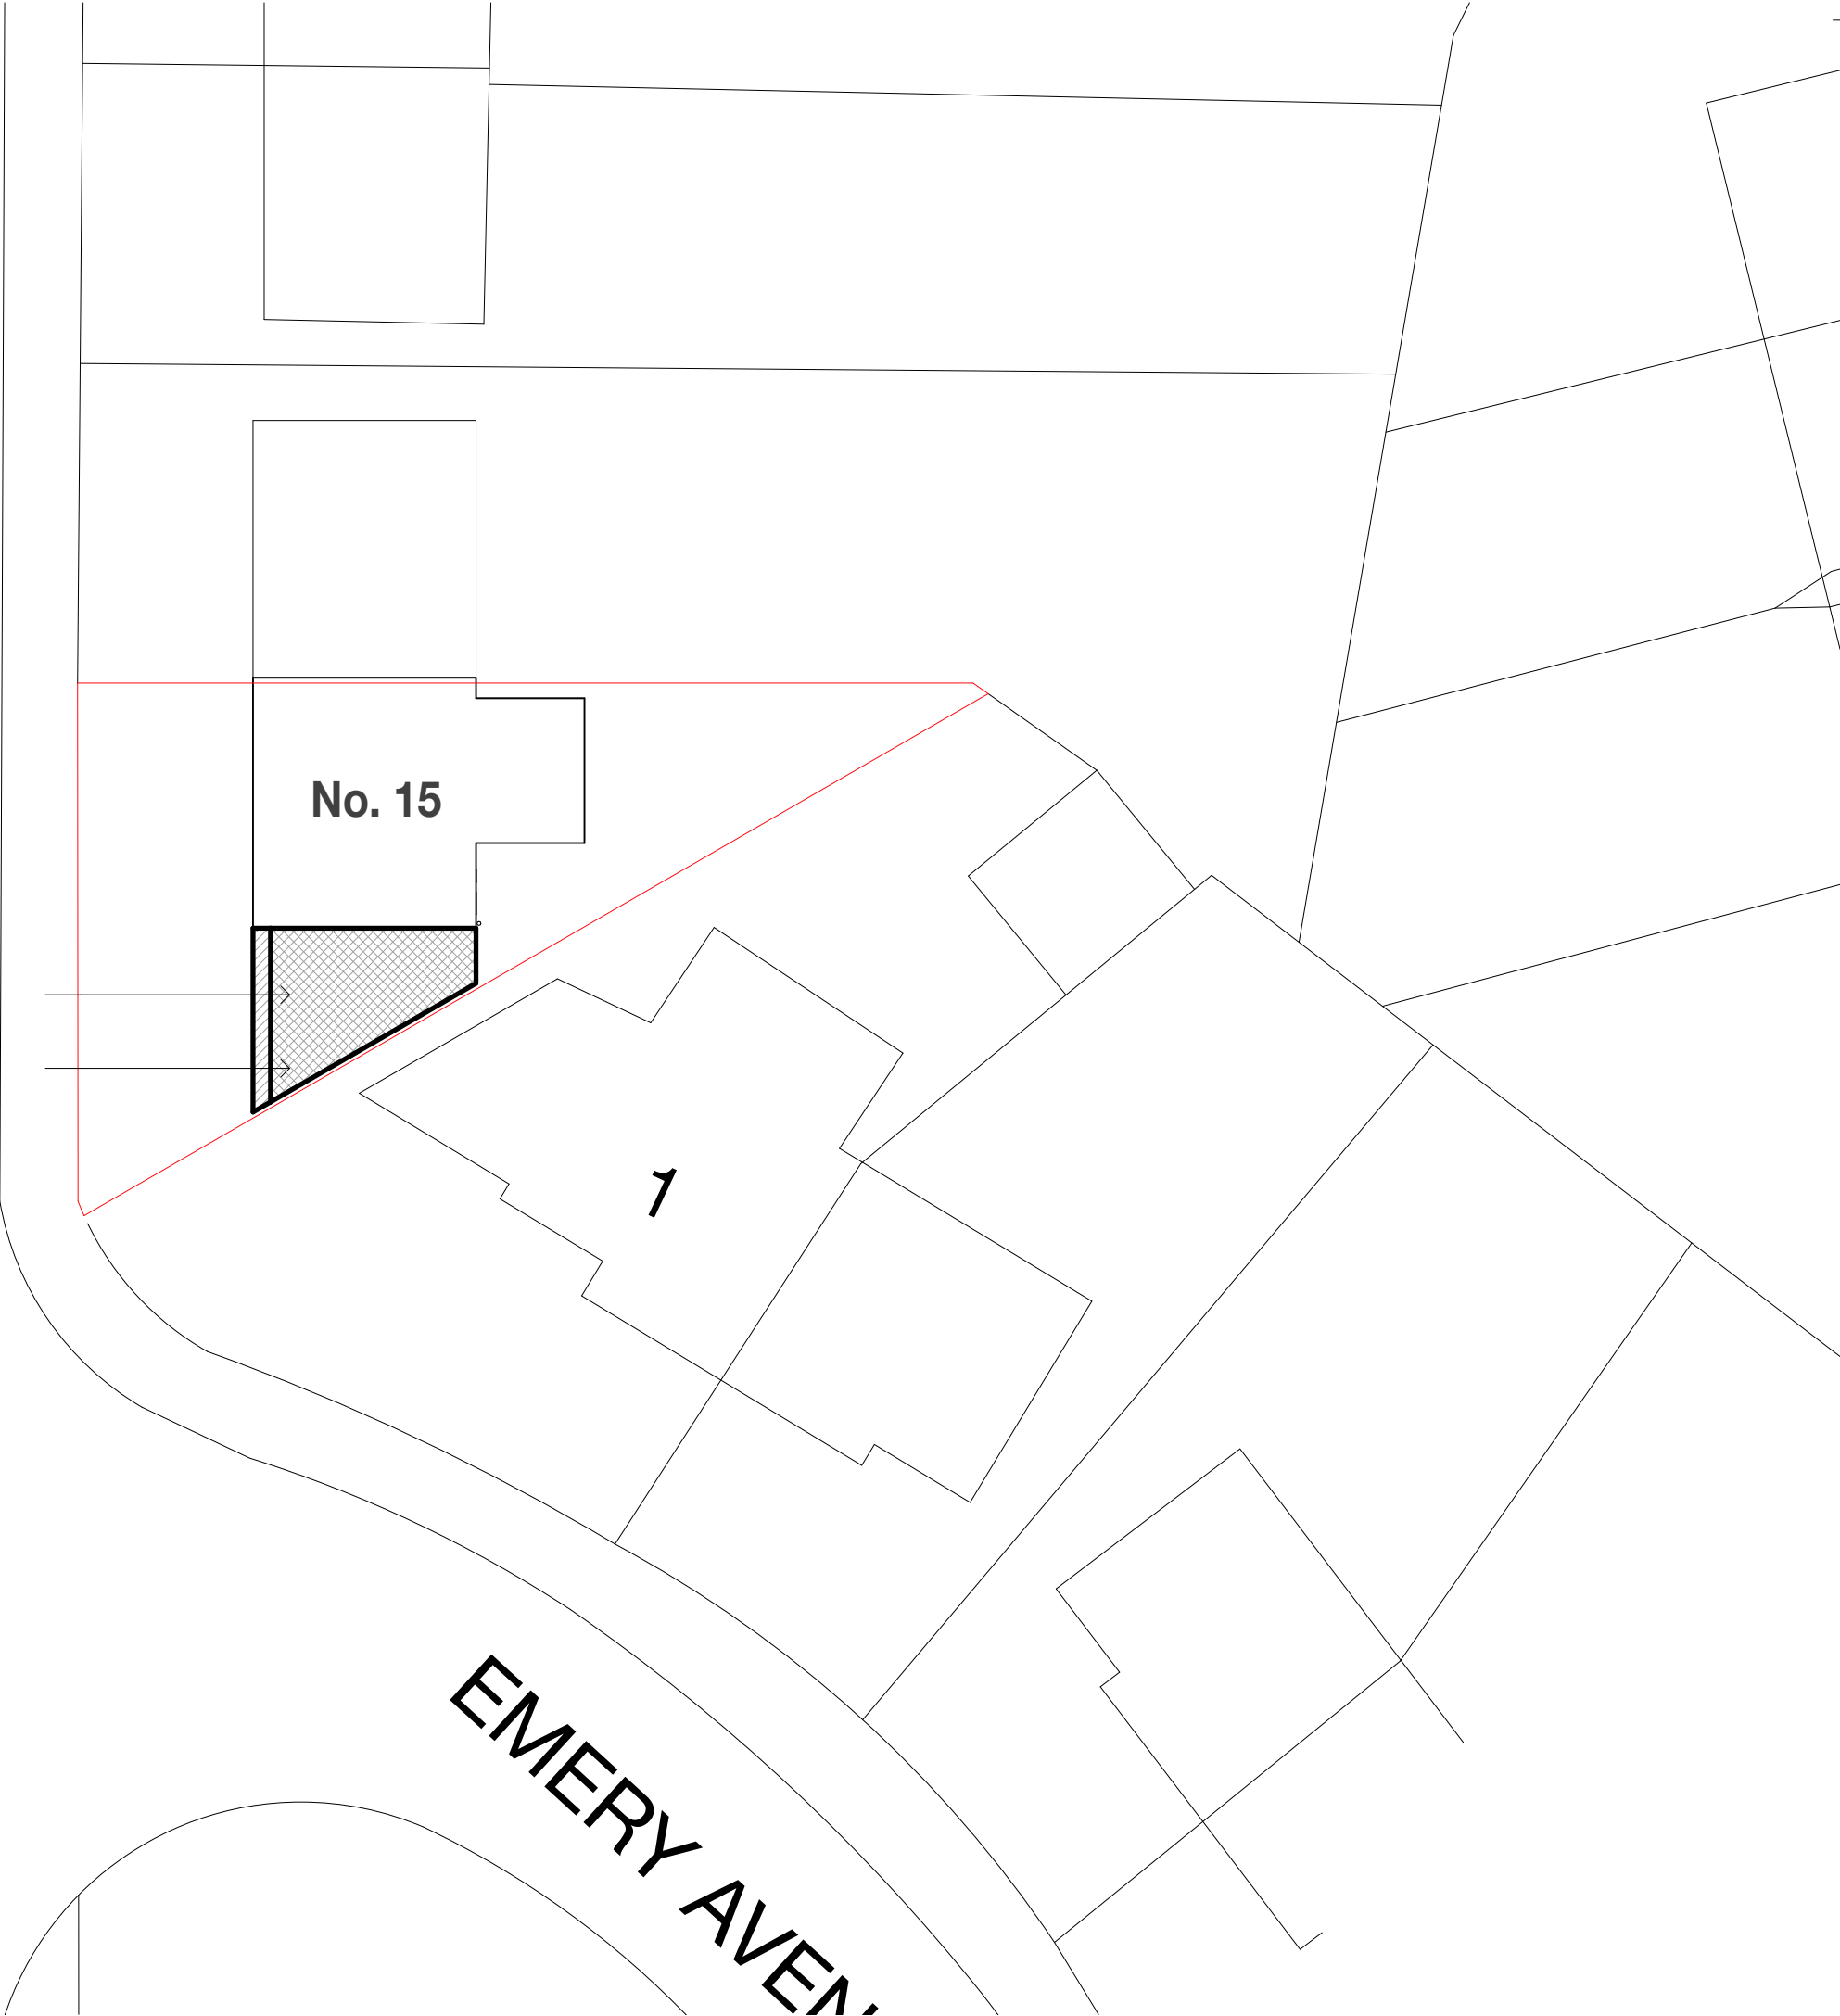

Copyright © FLOCC Studio Ltd. All rights reserved.

This drawing is the property of FLOCC Studio Limited therefore, will require the express written authorisation of FLOCC Studio Ltd. for its total or partial reproduction, as well as exploitation, distribution and marketing.

These drawings are for the purpose of achieving planning and building regulations approval only and subject to final review/ approval by building control. All drawings must be read in conjunction with structural engineers design drawings and calculations. All products to be installed in accordance with manufacturers recommendation and details.

All dimensions are to be verified on site and any discrepancies reported before commencement of any work.

Issue/ Rev	Description	Date
#	Initial Issue	17.02.26

FOR PLANNING/
BUILDING CONTROL
APPROVAL



flocc

Flocc Studio Ltd.
963 Stockport Rd Levenshulme
Manchester M19 3NP.
+44 161 307 1766
info@floccstudio.co.uk

Client

Mavis Henry

Project Description

15 Burrows Ave, Manchester

Project Number

BUR015

Drawing Title

Site Plan - Proposed


Drawing Number

WD2.2

Scale

1:200 @ A3

Existing - Ground Floor Plan

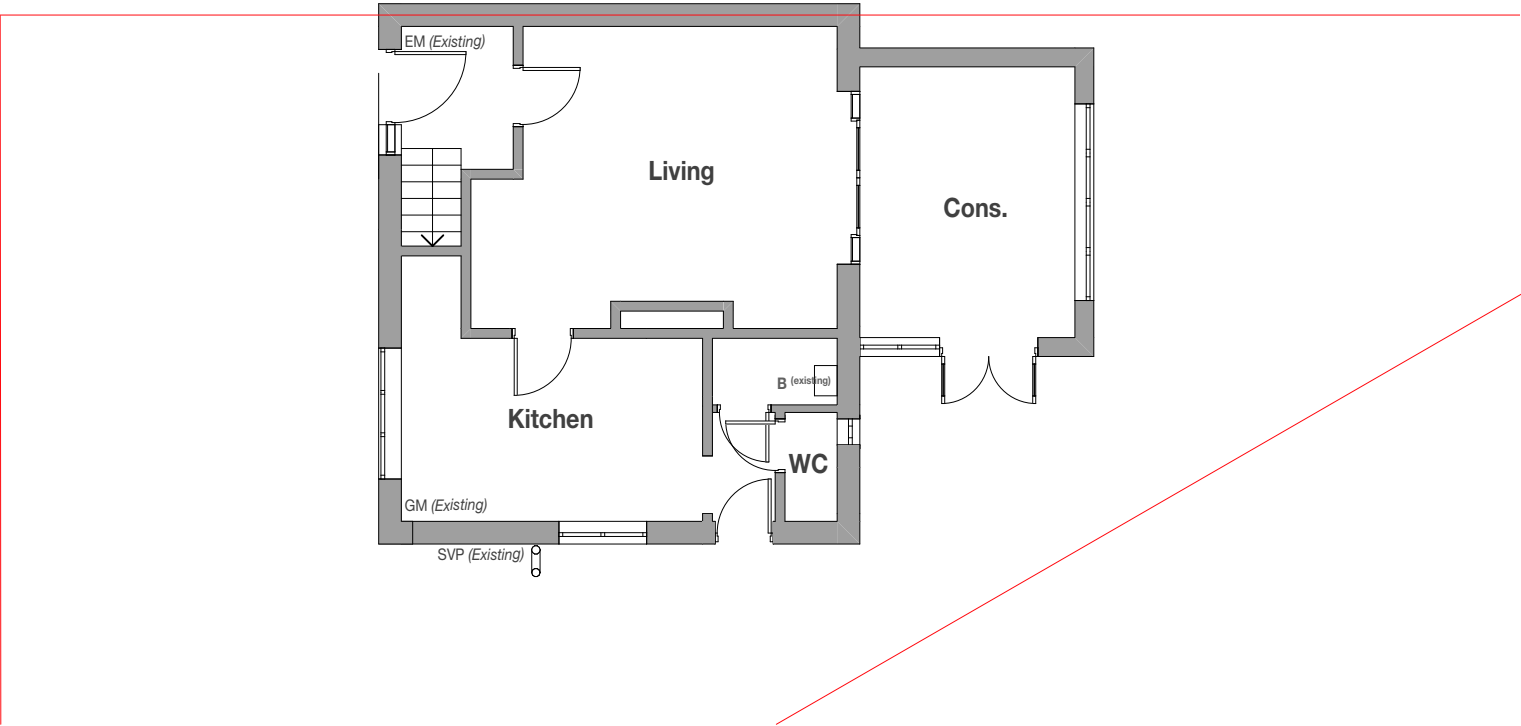

Legend	
B (existing)	Boiler existing
SVP (existing)	Soil vent pipe existing
EM (existing)	Electricity meter existing
GM (existing)	Gas meter existing
DP (existing)	Downpipe existing

Copyright © FLOCC Studio Ltd. All rights reserved.

This drawing is the property of FLOCC Studio Limited therefore, will require the express written authorisation of FLOCC Studio Ltd. for its total or partial reproduction, as well as exploitation, distribution and marketing.

These drawings are for the purpose of achieving planning and building regulations approval only and subject to final review/ approval by building control. All drawings must be read in conjunction with structural engineers design drawings and calculations. All products to be installed in accordance with manufacturers recommendation and details.

All dimensions are to be verified on site and any discrepancies reported before commencement of any work.

Issue/ Rev	Description	Date
#	Initial Issue	17.02.26

FOR PLANNING/
BUILDING CONTROL
APPROVAL




flocc


Flocc Studio Ltd.
963 Stockport Rd Levenshulme
Manchester M19 3NP.
+44 161 307 1766
info@floccstudio.co.uk

Client	Mavis Henry
Project Description	15 Burrows Ave, Manchester
Project Number	BUR015
Drawing Title	Plans - Existing
Drawing Number	WD3.1
Scale	1:100 @ A3

Existing - First Floor Plan

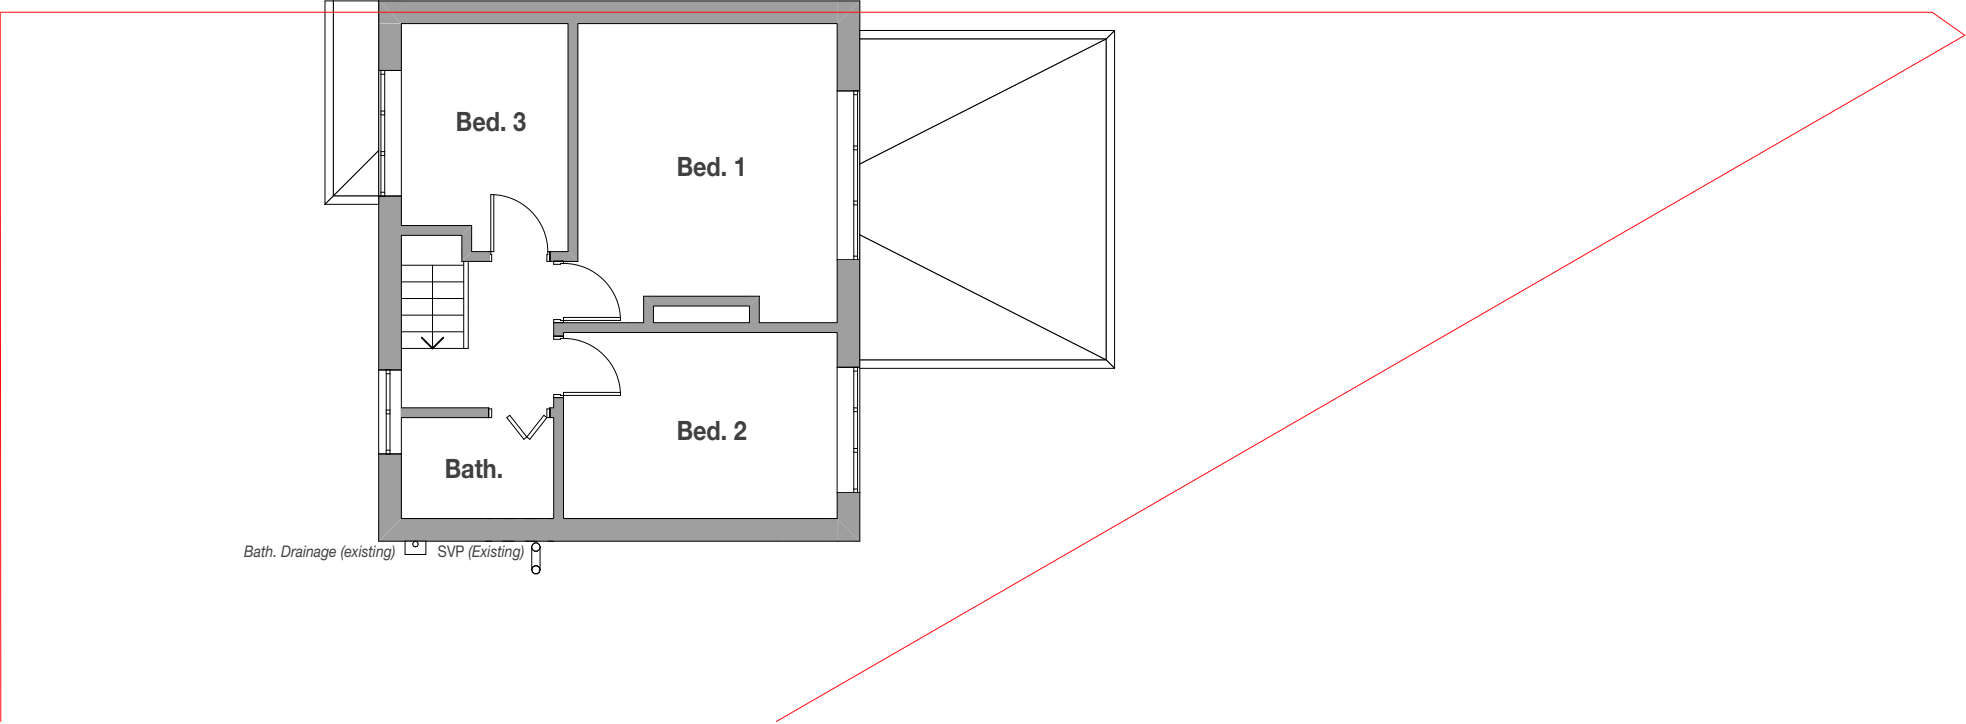

**FOR PLANNING/
BUILDING CONTROL
APPROVAL**

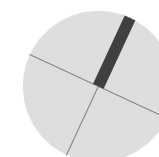

flocc

+44 161 307 1766
info@flocstudio.co.uk



Mavis Henry

15 Burrows Ave, Manchester



Drawing Title

Drawing Number	Scale
----------------	-------

WD3.2 1:100 @ A3

 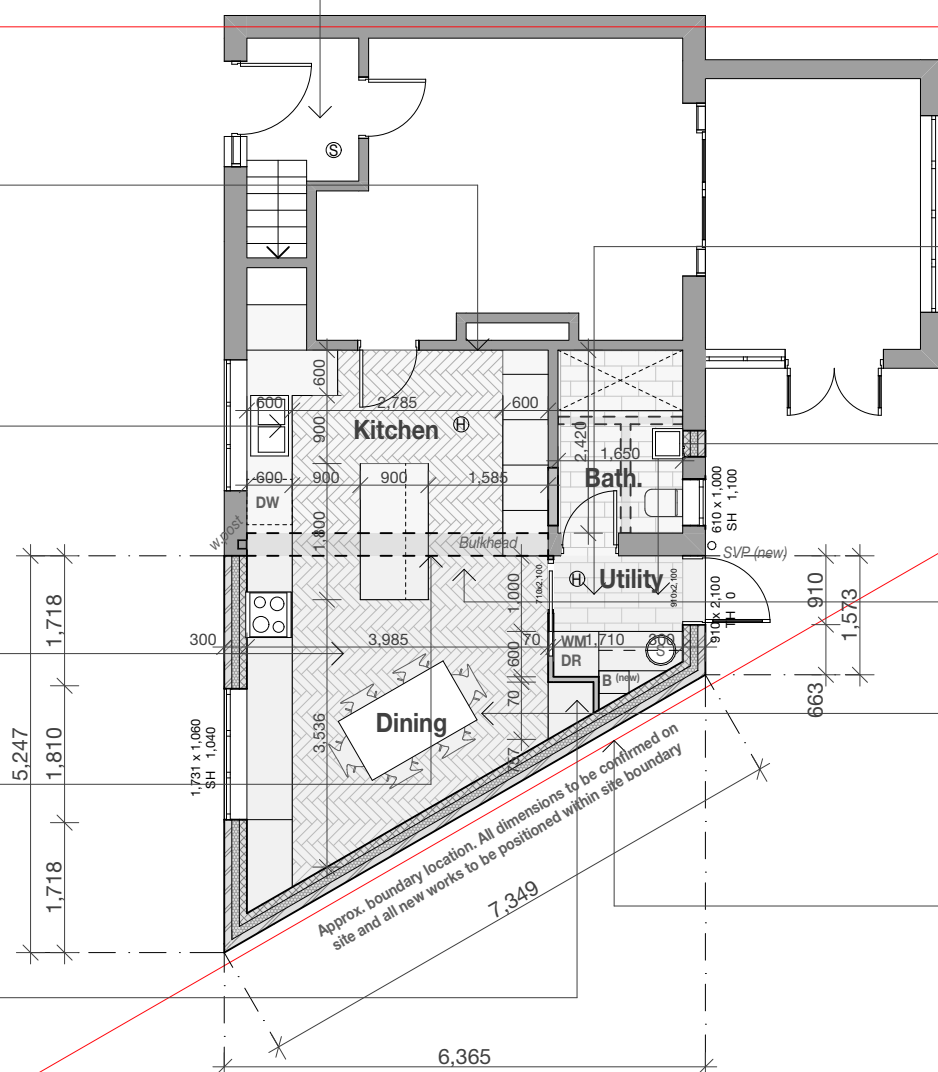

— All gas work should be conducted by a registered Gas Safe Contractor. Certificates may be required on completion if applicable
  
<h3>Notes on setting out</h3> <p>***All opening sizes are to structural openings***</p> <p>FR = Fire rated door where required</p> <div data-bbox="2030 1864 2142 1890">  <p>(w) x (h) FR</p> </div> <div data-bbox="2142 1864 2255 1890">  <p>(w) x (h) sill height above FFL TH = Threshold height above FFL</p> </div>	<h3>Brickwork</h3> <p>windpost and restraint requirements for piers less than 665mm wide to be confirmed by structural engineer</p> <div data-bbox="2312 1864 2427 1890">  <p><665</p> </div> <ul style="list-style-type: none"> - Provide DPC min. 150mm above natural ground level - Provide weep holes at 900mm centers above all openings
---	---

This drawing is the property of FLOCC Studio Limited therefore, will require the express written authorisation of FLOCC Studio Ltd. for its total or partial reproduction, as well as exploitation, distribution and marketing.

These drawings are for the purpose of achieving planning and building regulations approval only and subject to final review/approval by building control. All drawings must be read in conjunction with structural engineers design drawings and calculations. All products to be installed in accordance with manufacturers recommendation and details.

All dimensions are to be verified on site and any discrepancies reported before commencement of any work.

[illegible]

**FOR PLANNING/
BUILDING CONTROL
APPROVAL**



flocc

Flocc Studio Ltd.
163 Stockport Rd Levenshulme
Manchester M19 3NP.
+44 161 307 1766
info@floccstudio.co.uk

Client

Mavis Henry

Project Description

15 Burrows Ave, Manchester


Project Number **BUR015**

Drawing Title

Plans - Proposed First Floor Plan

Drawing Number	Scale
----------------	-------

WD3.3 1:100 @ A

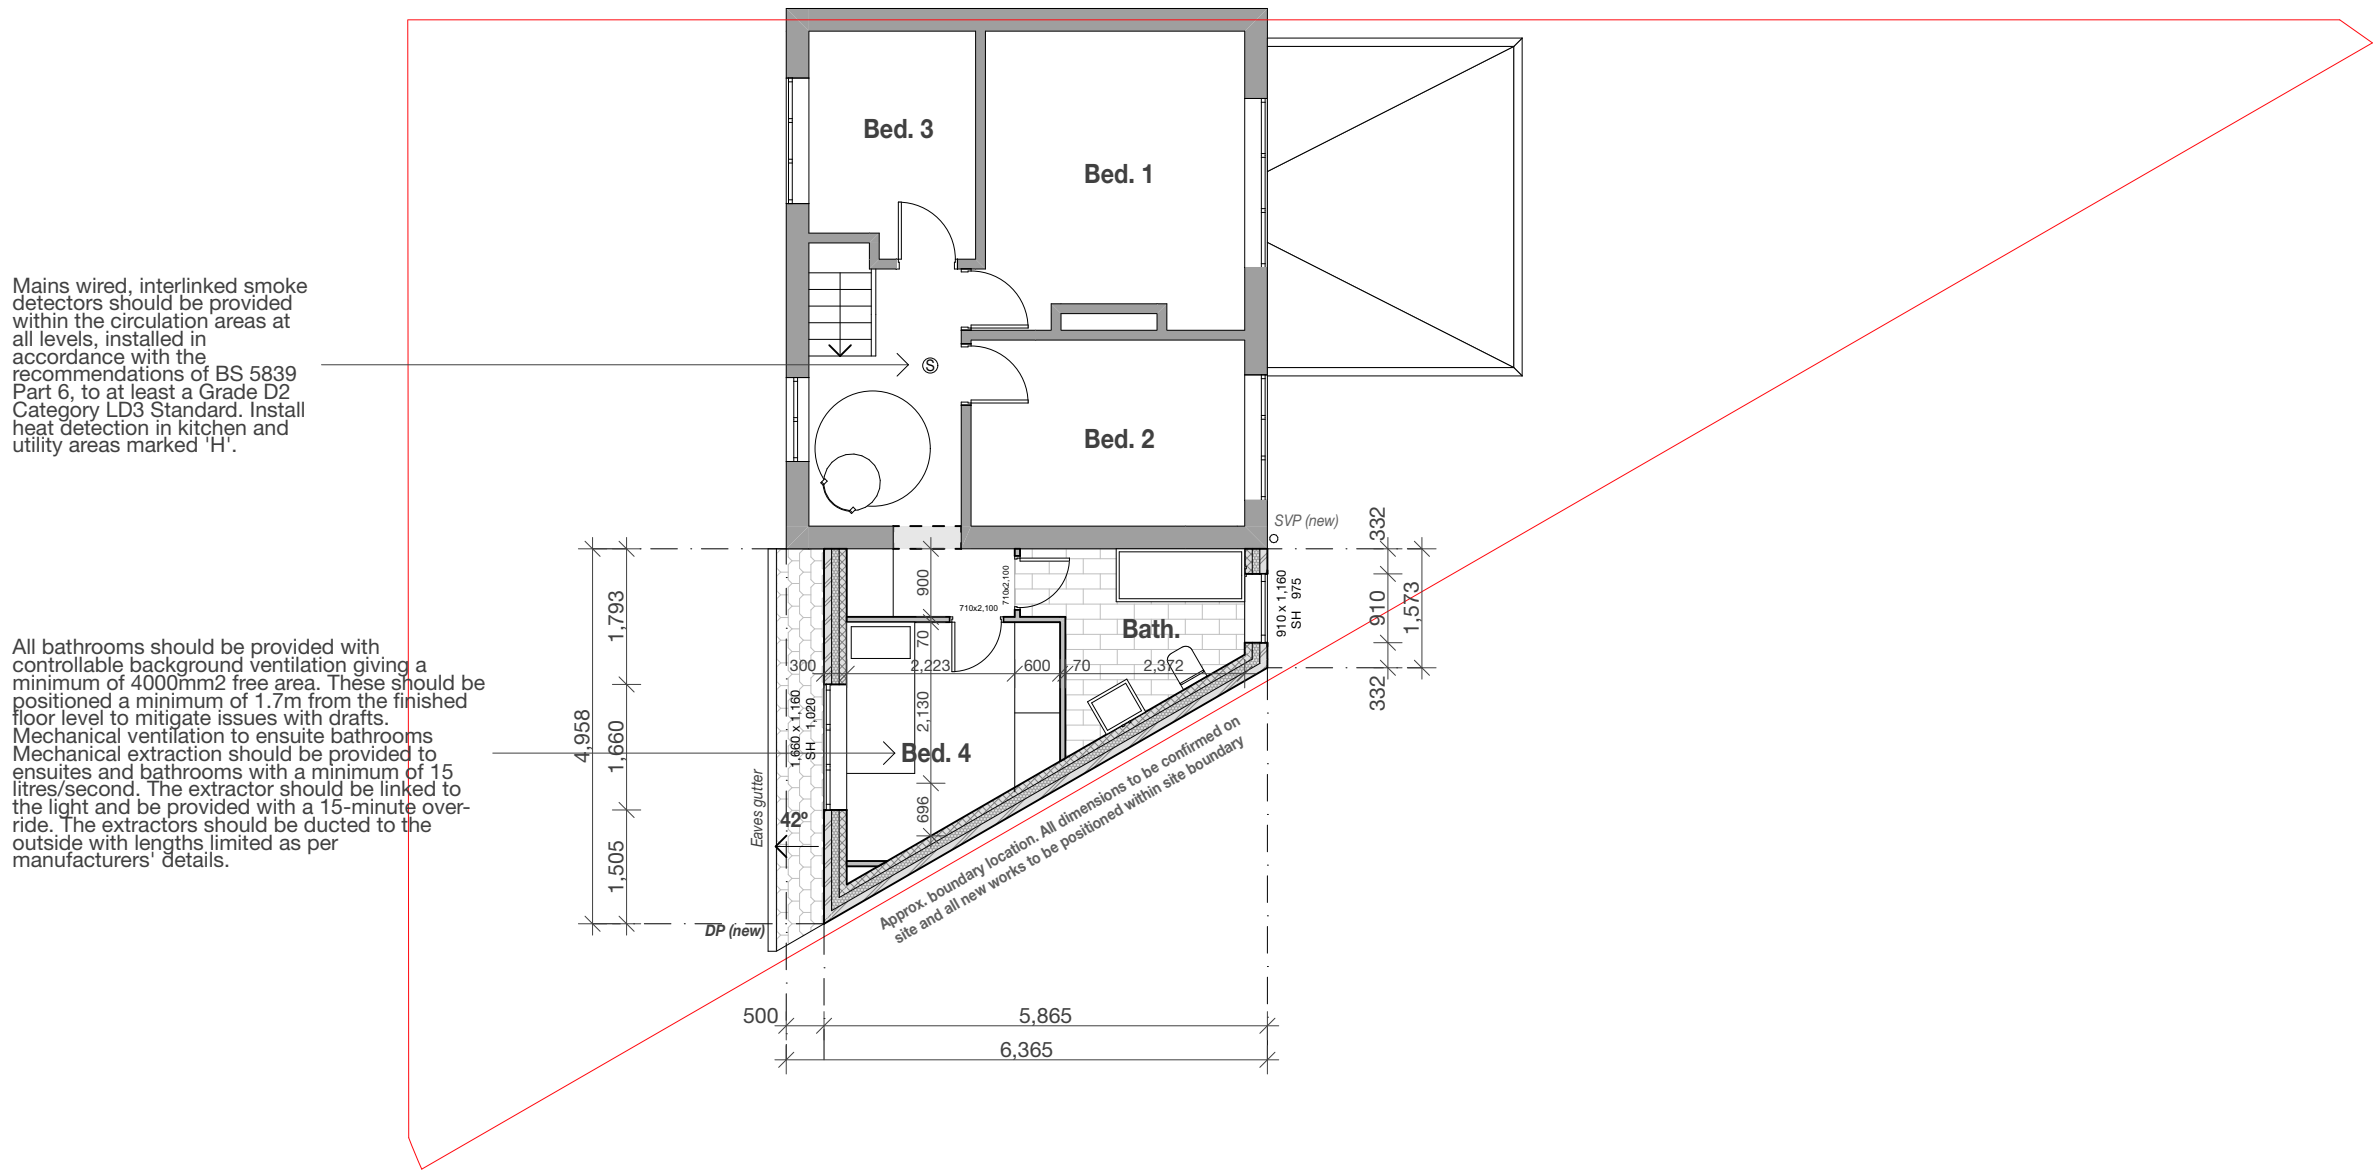

Legend						Refer to General Notes For Details ***All structure shown as graphic representation: please refer to structural engineering package for exact details of footings, concrete slab, timber framed floors, wall & roof framing***
ref.	refrigerator	B	boiler	OP	overflow	
wm	washing machine	W1	wall type 1	HOP	hopper	
dw	dishwasher	W2	wall type 2	UTY	Utility	
shr.	shower	R1	roof type 1	S	sink	
st	store	PS	plumbing stack	SVP	soil vent pipe	
wir	walk in wardrobe	R1	roof type 1	GM	gas meter	
pdr.	powder room	DP	downpipe	EM	electricity meter	


Notes

- All dimensions are to be verified on site and any discrepancies reported before commencement of any work or shop drawings
- All new windows and doors sizes indicated are for quotation purposes, to structural opening sizes and to be site measured. Window style/detailing and opening sash locations to be confirmed and approved by owner prior to fabrication. All new windows require means of escape with an unobstructed openable area of 0.33sq.m, and at least 450mm high and 450mm wide. The bottom of the openable area should not be more than 1100mm above floor level. All windows to achieve the minimum U values specified in the British Standards.
- **All floors (suspended or on ground) walls and roofs are to be insulated and achieve at least the minimum U values listed under Approved Document Part L of the British Regulations.**
- Confirm all finishes and materials with owner.

*****All works to be constructed in accordance with accredited construction details*****

Notes on setting out

All opening sizes are to structural openings
FR = Fire rated door where required

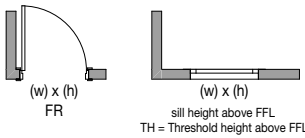

Brickwork

windpost and restraint
requirements for piers less than
665mm wide to be confirmed by
structural engineer



- Provide DPC min. 150mm above natural ground level
- Provide weep holes at 900mm centers above all openings

Issue/ Rev	Description	Date
#	Initial Issue	17.02.26

FOR PLANNING/
BUILDING CONTROL
APPROVAL



flocc

Flocc Studio Ltd.
963 Stockport Rd Levenshulme
Manchester M19 3NP.
+44 161 307 1766
info@floccstudio.co.uk

Client
Mavis Henry

Project Description
15 Burrows Ave, Manchester

Project Number **BUR015**
Drawing Title



Plans - Proposed Roof Plan

Drawing Number Scale

WD3.4 **1:100 @ A3**

Legend					
ref.	refrigerator	B	boiler	OP	overflow
wm	washing machine	W1	wall type 1	HOP	hopper
dw	dishwasher	W2	wall type 2	UTY	Utility
shr.	shower	R1	roof type 1	S	sink
st	store	PS	plumbing stack	SVP	soil vent pipe
wir	walk in wardrobe	R1	roof type 1	GM	gas meter
pdr.	powder room	DP	downpipe	EM	electricity meter
Refer to General Notes For Details					
All structure shown as graphic representation: please refer to structural engineering package for exact details of footings, concrete slab, timber framed floors, wall & roof framing					

Notes
- All dimensions are to be verified on site and any discrepancies reported before commencement of any work or shop drawings
- All new windows and doors sizes indicated are for quotation purposes, to structural opening sizes and to be site measured. Window style/detailing and opening sash locations to be confirmed and approved by owner prior to fabrication. All new windows require means of escape with an unobstructed openable area of 0.33sq.m. and at least 450mm high and 450mm wide. The bottom of the openable area should not be more than 1100mm above floor level. All windows to achieve the minimum U values specified in the British Standards.
- All floors (suspended or on ground) walls and roofs are to be insulated and achieve at least the minimum U values listed under Approved Document Part L of the British Regulations.
- Confirm all finishes and materials with owner.
All works to be constructed in accordance with accredited construction details

 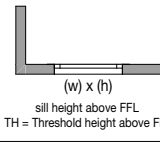Notes on setting out	Brickwork
All opening sizes are to structural openings FR = Fire rated door where required	windpost and restraint requirements for piers less than 665mm wide to be confirmed by structural engineer
	
	- Provide DPC min. 150mm above natural ground level - Provide weep holes at 900mm centers above all openings



floc

Flocc Studio Ltd.
963 Stockport Rd Levenshulme
Manchester M19 3NP.
+44 161 307 1766
info@floccstudio.co.uk

Client

Mavis Henry

Project Description

15 Burrows Ave, Manchester


Project Number **BUR015**

Drawing Title

Section A - A

Drawing Number	Scale
----------------	-------

WD4.1 1:100, 1:20 ©

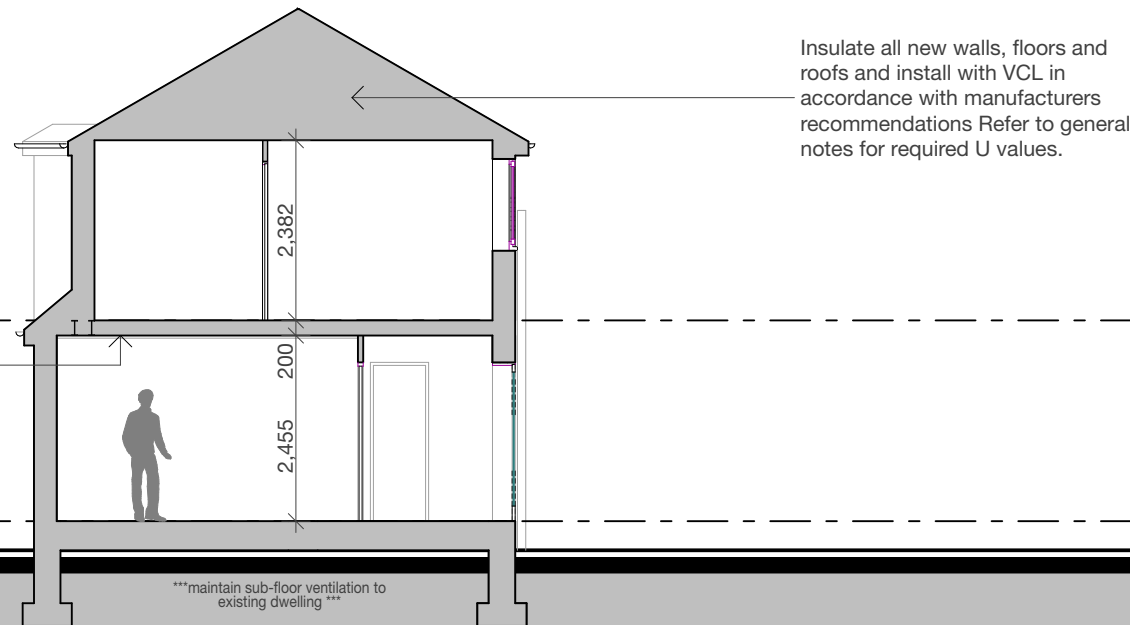

Insulate all new walls, floors and roofs and install with VCL in accordance with manufacturers recommendations Refer to general notes for required U values.

***maintain sub-floor ventilation to existing dwelling ***

Fix ceiling plasterboard first and seal all gaps between ceiling and masonry then seal all penetrations through air barrier with flexible sealant

Roof tiles to match existing. Contractor to ensure selected roof tiles are suitable for roof pitch

Any vapour permeable roof underlay should be used in accordance with manufacturer's recommendations where it may be in contact with the insulation.

Eaves ventilator. Ensure the eaves insulation should not compromise the cross flow ventilation or free water drainage below timber battens.

Ensure gap between wall plate and eaves ventilator is fully filled to maintain continuity of insulation through the junction.

Brick outer leaf. Ensure cavities are kept clean of mortar snots and other debris during construction

Kingspan 'Kooltherm K106
cavity board insulation. Install in
accordance with manufacturers
recommendations

Aerated block
inner leaf

Typical Roof Detail



(Scale 1:20)

*****ALL DETAILS ARE SUBJECT TO APPROVAL BY APPOINTED
BUILDING INSPECTOR*****

key plan
scale 1:500

Notes on setting out

All opening sizes are to structural openings
FR = Fire rated door where required

 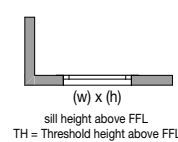

windpost and restraint
requirements for piers less than
665mm wide to be confirmed by
structural engineer

- Provide DPC min. 150mm above natural ground level
- Provide weep holes at 900mm centers above all openings

Legend

ref.	refrigerator	B	boiler	OP	overflow
wm	washing machine	W1	wall type 1	HOP	hopper
dw	dishwasher	W2	wall type 2	UTY	Utility
shr.	shower	R1	roof type 1	S	sink
st	store	PS	plumbing stack	SVP	soil vent pipe
wir	walk in wardrobe	R1	roof type 1	GM	gas meter
pdr.	powder room	DP	downpipe	EM	electricity meter

Refer to General Notes For Details


All structure shown as graphic representation: please refer to structural engineering package for exact details of footings, concrete slab, timber framed floors, wall & roof framing

Notes


- All dimensions are to be verified on site and any discrepancies reported before commencement of any work or shop drawings
- All new windows and doors sizes indicated are for quotation purposes, to structural opening sizes and to be site measured. Window style/detailing and opening sash locations to be confirmed and approved by owner prior to fabrication. All new windows require means of escape with an unobstructed openable area of 0.33sq.m. and at least 450mm high and 450mm wide. The bottom of the openable area should not be more than 1100mm above floor level. All windows to achieve the minimum U values specified in the British Standards.
- **All floors (suspended or on ground) walls and roofs are to be insulated and achieve at least the minimum U values listed under Approved Document Part L of the British Regulations.**
- Confirm all finishes and materials with owner.

*****All works to be constructed in accordance with accredited construction details*****

All works to be constructed in accordance with accredited construction details

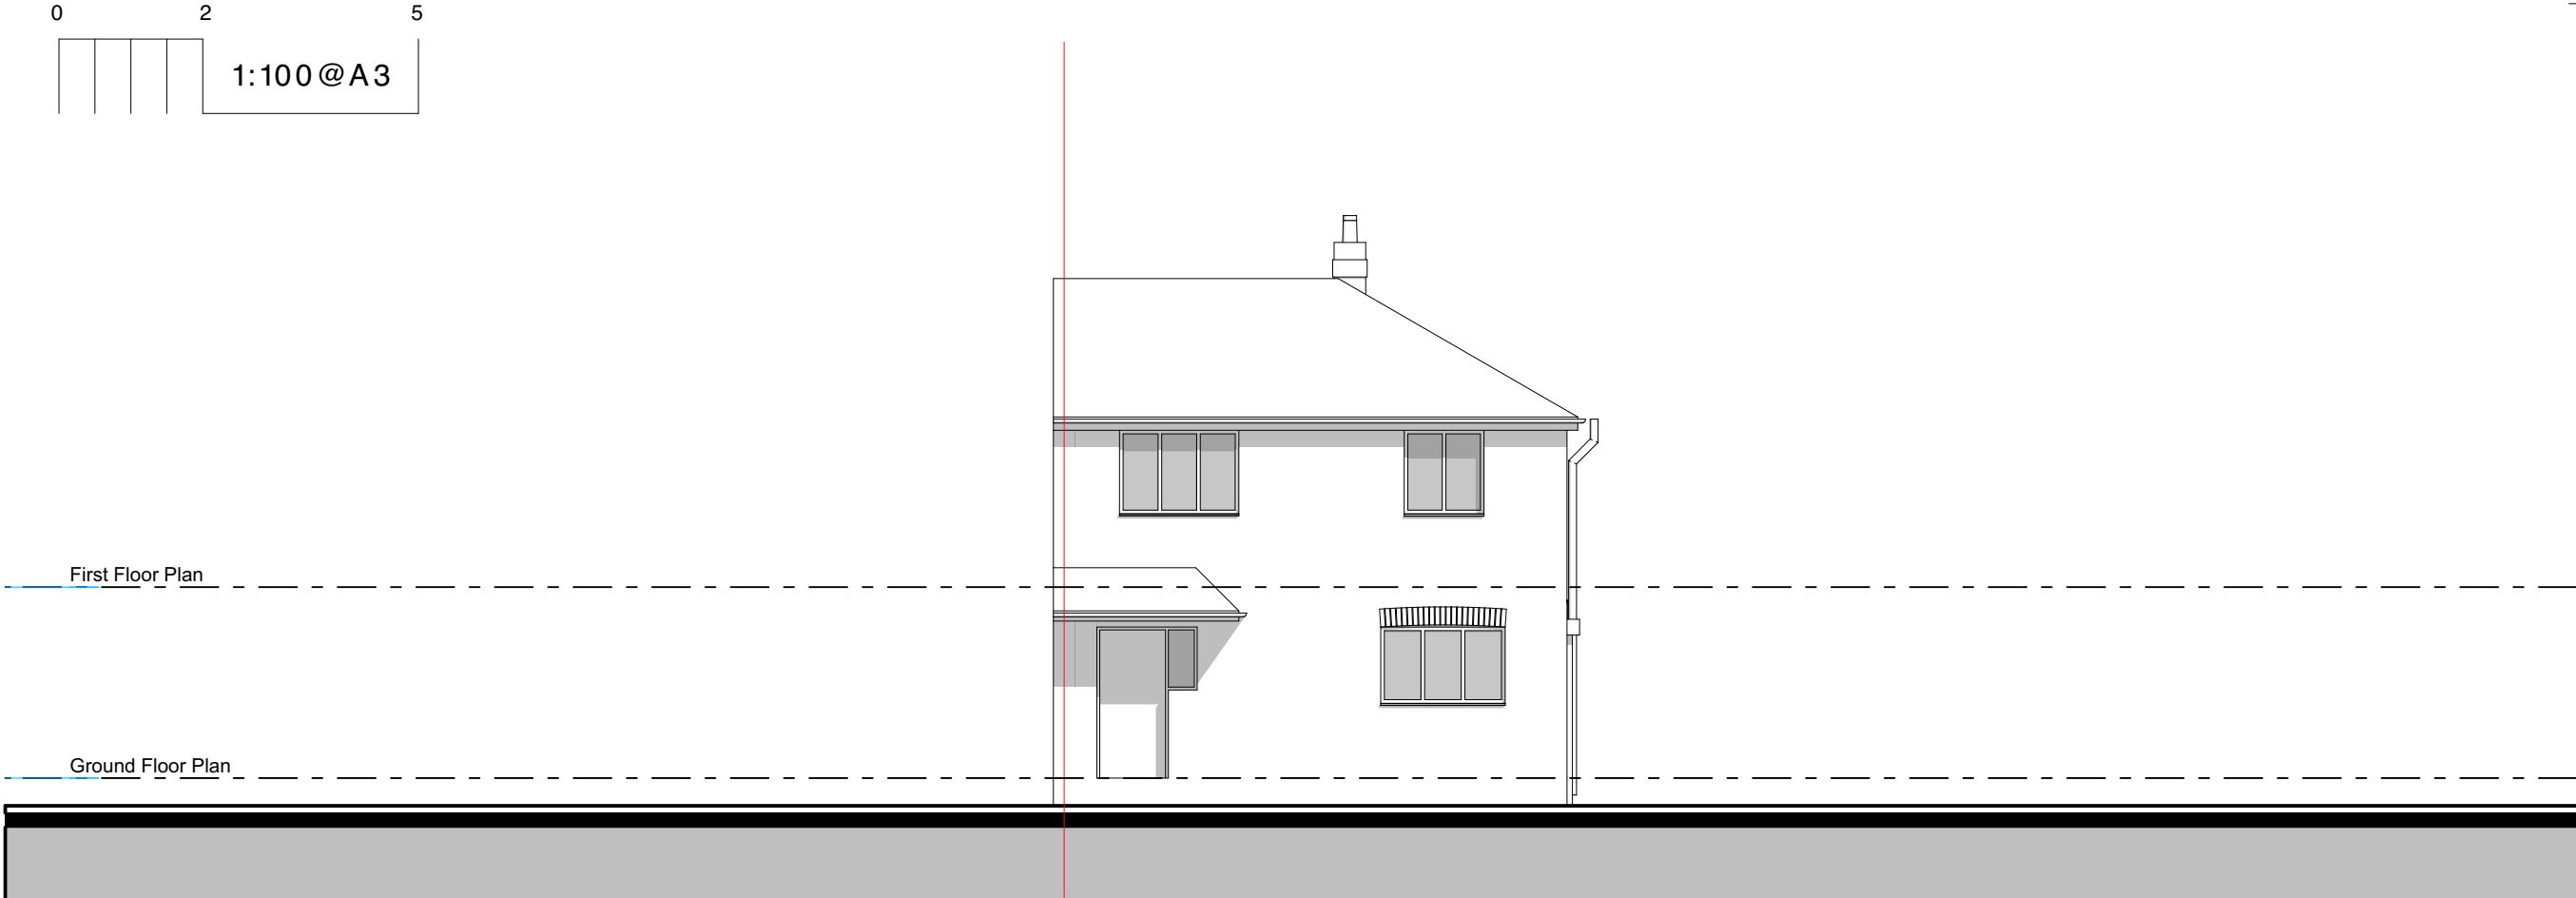

Existing - Front Elevation

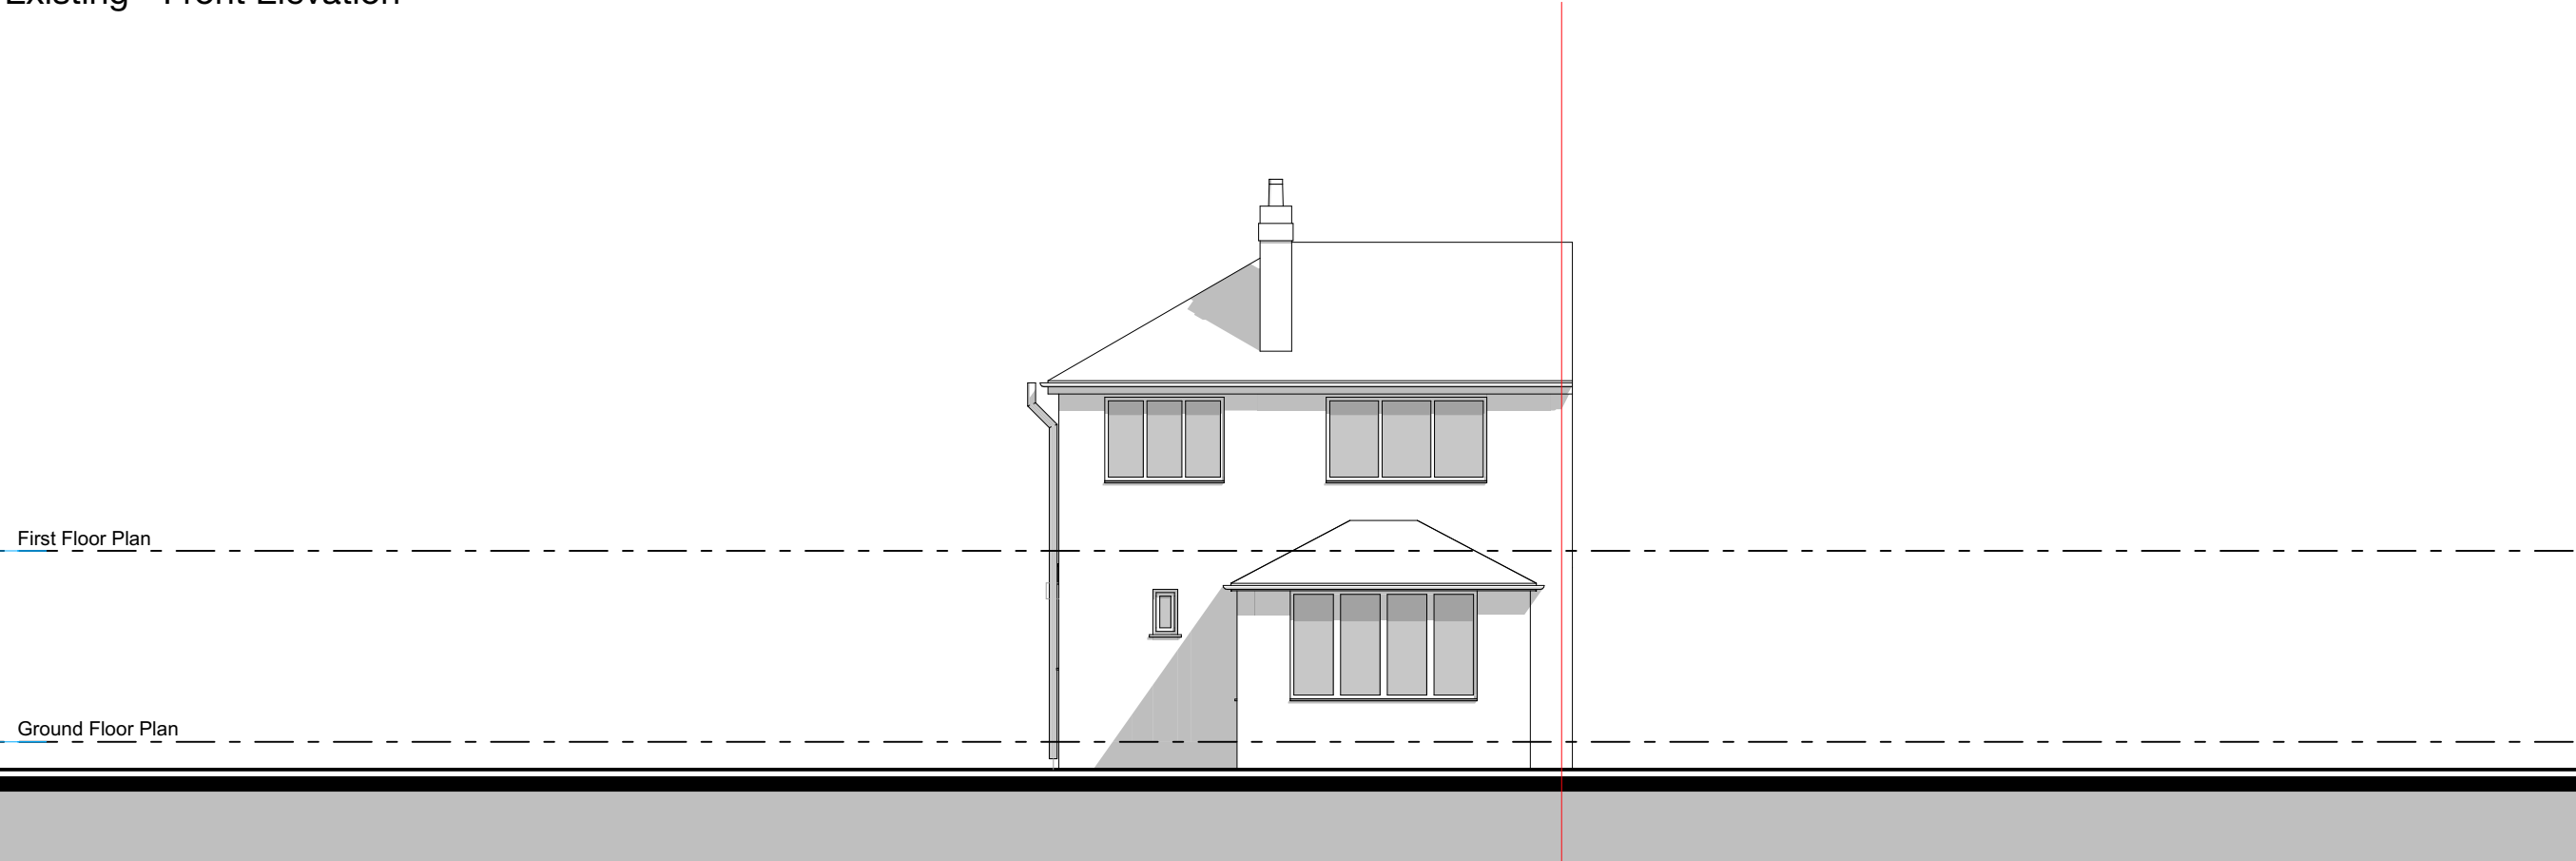

Existing - Rear Elevation

Copyright © FLOCC Studio Ltd. All rights reserved.

This drawing is the property of FLOCC Studio Limited therefore, will require the express written authorisation of FLOCC Studio Ltd. for its total or partial reproduction, as well as exploitation, distribution and marketing.

These drawings are for the purpose of achieving planning and building regulations approval only and subject to final review/ approval by building control. All drawings must be read in conjunction with structural engineers design drawings and calculations. All products to be installed in accordance with manufacturers recommendation and details.

All dimensions are to be verified on site and any discrepancies reported before commencement of any work.

Issue/ Rev	Description	Date
#	Initial Issue	17.02.26

FOR PLANNING/
BUILDING CONTROL
APPROVAL

flocc

Flocc Studio Ltd.
963 Stockport Rd Levenshulme
Manchester M19 3NP.
+44 161 307 1766
info@floccstudio.co.uk


Client
Mavis Henry

Project Description
15 Burrows Ave, Manchester

Project Number **BUR015**
Drawing Title

Elevations - Existing

Drawing Number Scale
WD5.1 1:100 @ A3

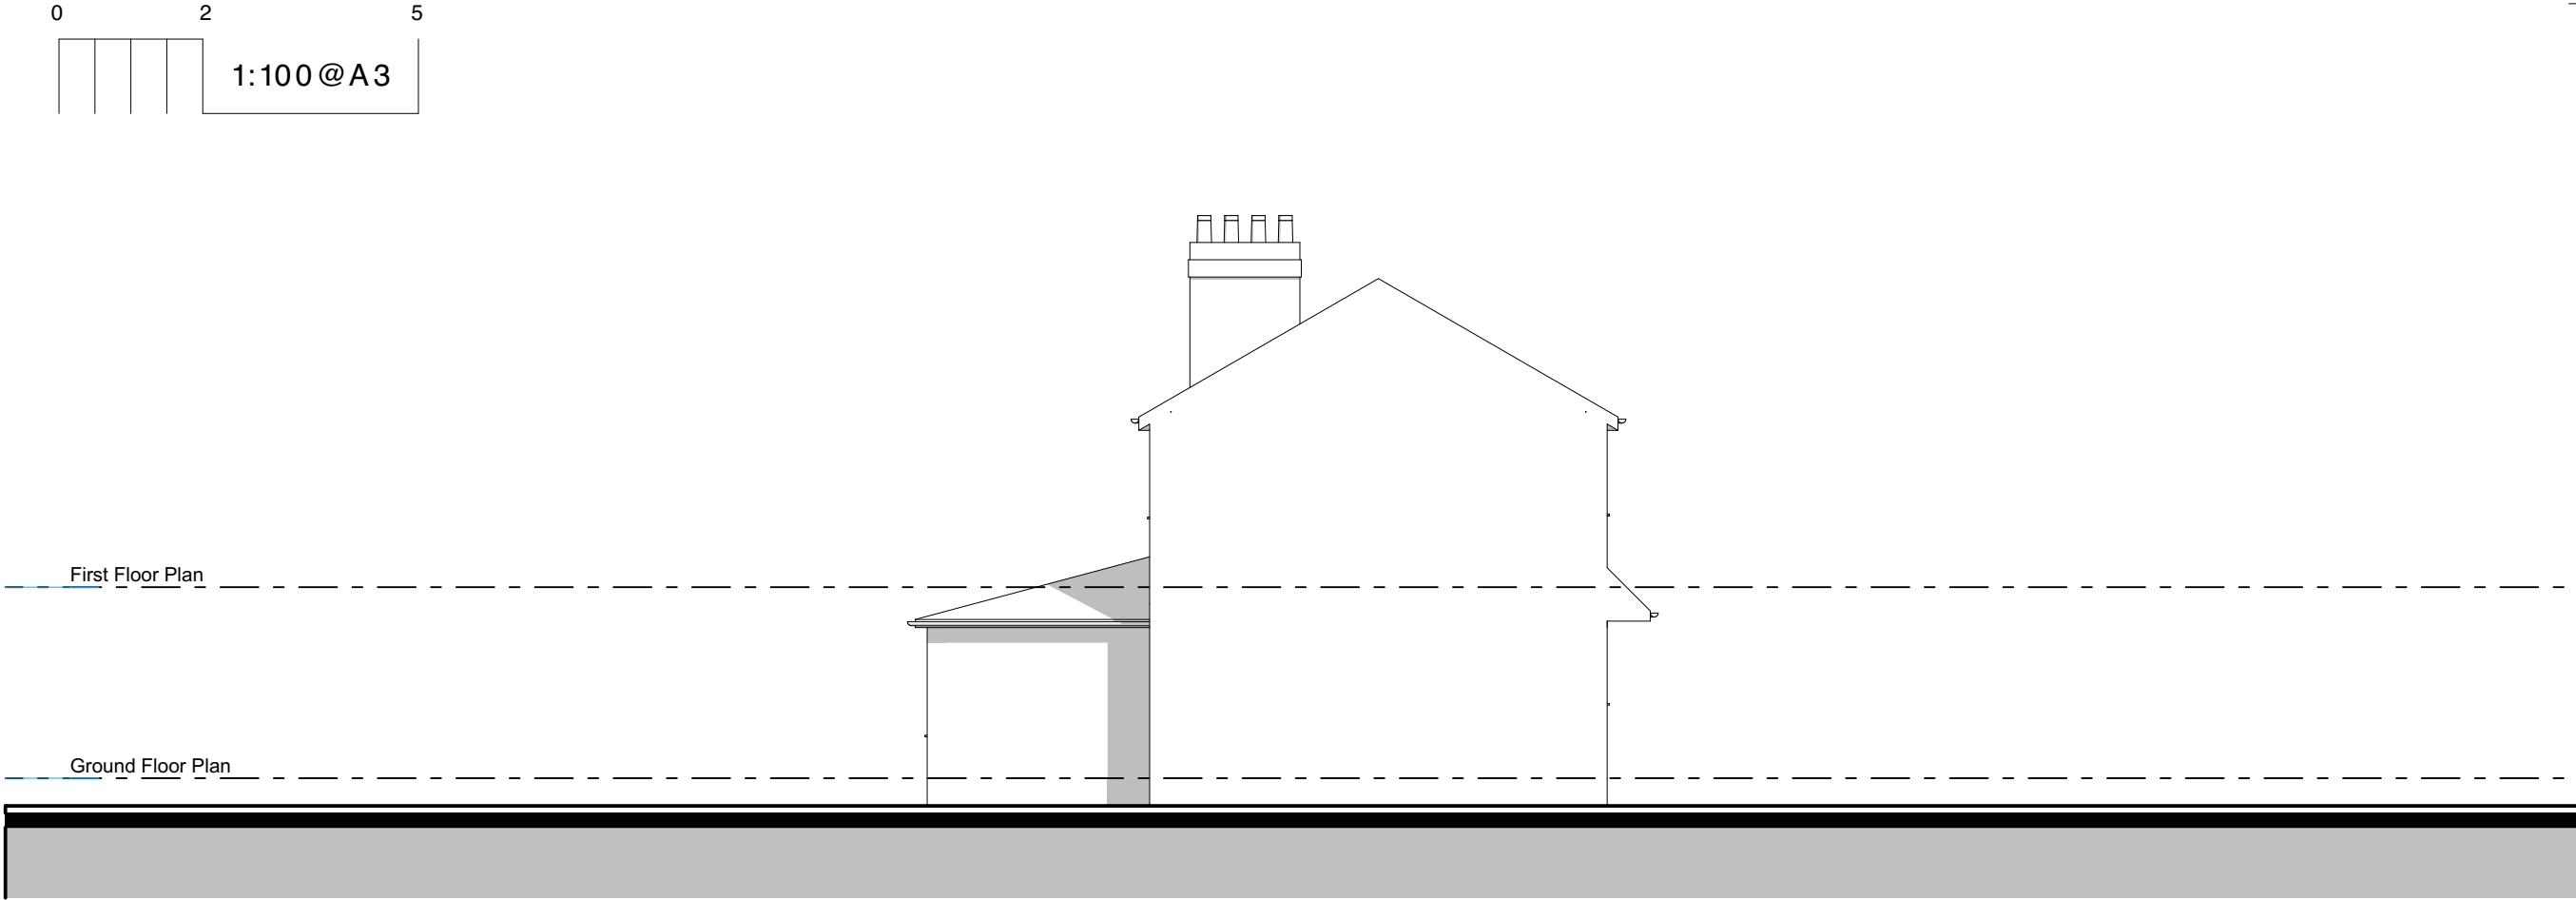

Existing - Side Elevation



Existing - Side Elevation

Copyright © FLOCC Studio Ltd. All rights reserved.

This drawing is the property of FLOCC Studio Limited therefore, will require the express written authorisation of FLOCC Studio Ltd. for its total or partial reproduction, as well as exploitation, distribution and marketing.

These drawings are for the purpose of achieving planning and building regulations approval only and subject to final review/ approval by building control. All drawings must be read in conjunction with structural engineers design drawings and calculations. All products to be installed in accordance with manufacturers recommendation and details.

All dimensions are to be verified on site and any discrepancies reported before commencement of any work.

Issue/ Rev	Description	Date
#	Initial Issue	17.02.26

FOR PLANNING/
BUILDING CONTROL
APPROVAL

flocc

Flocc Studio Ltd.
963 Stockport Rd Levenshulme
Manchester M19 3NP.
+44 161 307 1766
info@floccstudio.co.uk

Client
Mavis Henry

Project Description
15 Burrows Ave, Manchester

Project Number **BUR015**
Drawing Title

Elevations - Existing

Drawing Number Scale
WD5.2 1:100 @ A3

[illegible]

**FOR PLANNING/
BUILDING CONTROL
APPROVAL**

flocc

flocc Studio Ltd.
63 Stockport Rd Levenshulme
Manchester M19 3NP.
0161 307 1766
info@floccstudio.co.uk

Client

Mavis Henry

Project Description

15 Burrows Ave, Manchester

Project Number **BUR015**

Drawing Title

Elevations - Proposed

Drawing Number	Scale
----------------	-------

WD5.3 1:100 @ A3

WD5.3 1:100 @ A3

[illegible]

Legend						Refer to General Notes For Details
ref.	refrigerator	B	boiler	OP	overflow	
wm	washing machine	W1	wall type 1	HOP	hopper	
dw	dishwasher	W2	wall type 2	UTY	Utility	
shr.	shower	R1	roof type 1	S	sink	
st	store	PS	plumbing stack	SVP	soil vent pipe	
wir	walk in wardrobe	R1	roof type 1	GM	gas meter	
pdr.	powder room	DP	downpipe	EM	electricity meter	

Notes

- All dimensions are to be verified on site and any discrepancies reported before commencement of any work or shop drawings
- All new windows and doors sizes indicated are for quotation purposes, to structural opening sizes and to be site measured. Window style/detailing and opening sash locations to be confirmed and approved by owner prior to fabrication. All new windows require means of escape with an unobstructed openable area of 0.33sq.m. and at least 450mm high and 450mm wide. The bottom of the openable area should not be more than 1100mm above floor level. All windows to achieve the minimum U values specified in the British Standards.
- **All floors (suspended or on ground) walls and roofs are to be insulated and achieve at least the minimum U values listed under Approved Document Part L of the British Regulations.**
- Confirm all finishes and materials with owner.

*****All works to be constructed in accordance with accredited construction details*****

Notes on setting out	Brickwork
<p>***All opening sizes are to structural openings***</p> <p>FR = Fire rated door where required</p> <div data-bbox="2050 1906 2258 1929"> <p>(w) x (h)</p> <p>FR</p> <p>sill height above FFL</p> <p>TH = Threshold height above FFL</p> </div>	<p>windpost and restraint requirements for piers less than 665mm wide to be confirmed by structural engineer</p> <div data-bbox="2365 1906 2445 1929"> </div> <ul style="list-style-type: none"> - Provide DPC min. 150mm above natural ground level - Provide weep holes at 900mm centers above all openings

*****NOTE*****

- perspectives are provided for visual aid only. Refer to drawings for all information.



Copyright © FLOCC Studio Ltd. All rights reserved.

This drawing is the property of FLOCC Studio Limited therefore, will require the express written authorisation of FLOCC Studio Ltd. for its total or partial reproduction, as well as exploitation, distribution and marketing.

These drawings are for the purpose of achieving planning and building regulations approval only and subject to final review/ approval by building control. All drawings must be read in conjunction with structural engineers design drawings and calculations. All products to be installed in accordance with manufacturers recommendation and details.

All dimensions are to be verified on site and any discrepancies reported before commencement of any work.

Issue/ Rev	Description	Date
#	Initial Issue	17.02.26

FOR PLANNING/
BUILDING CONTROL
APPROVAL



flocc

Flocc Studio Ltd.
963 Stockport Rd Levenshulme
Manchester M19 3NP.
+44 161 307 1766
info@floccstudio.co.uk

Client	
Mavis Henry	
Project Description	
15 Burrows Ave, Manchester	
Project Number	BUR015
Drawing Title	
Perspective 01	
Drawing Number	Scale
WD9.1	@ A3

****NOTE****

- perspectives are provided for visual aid only. Refer to drawings for all information.



Copyright © FLOCC Studio Ltd. All rights reserved.

This drawing is the property of FLOCC Studio Limited therefore, will require the express written authorisation of FLOCC Studio Ltd. for its total or partial reproduction, as well as exploitation, distribution and marketing.

These drawings are for the purpose of achieving planning and building regulations approval only and subject to final review/ approval by building control. All drawings must be read in conjunction with structural engineers design drawings and calculations. All products to be installed in accordance with manufacturers recommendation and details.

All dimensions are to be verified on site and any discrepancies reported before commencement of any work.

Issue/ Rev	Description	Date
#	Initial Issue	17.02.26

FOR PLANNING/
BUILDING CONTROL
APPROVAL



flocc

Flocc Studio Ltd.
963 Stockport Rd Levenshulme
Manchester M19 3NP.
+44 161 307 1766
info@floccstudio.co.uk

Client

Mavis Henry

Project Description

15 Burrows Ave, Manchester

Project Number BUR015

Drawing Title

Perspective 02

Drawing Number

WD9.2

Scale

@ A3

****NOTE****

- perspectives are provided for visual aid only. Refer to drawings for all information.



Copyright © FLOCC Studio Ltd. All rights reserved.

This drawing is the property of FLOCC Studio Limited therefore, will require the express written authorisation of FLOCC Studio Ltd. for its total or partial reproduction, as well as exploitation, distribution and marketing.

These drawings are for the purpose of achieving planning and building regulations approval only and subject to final review/ approval by building control. All drawings must be read in conjunction with structural engineers design drawings and calculations. All products to be installed in accordance with manufacturers recommendation and details.

All dimensions are to be verified on site and any discrepancies reported before commencement of any work.

Issue/ Rev	Description	Date
#	Initial Issue	17.02.26

FOR PLANNING/
BUILDING CONTROL
APPROVAL



flocc

Flocc Studio Ltd.
963 Stockport Rd Levenshulme
Manchester M19 3NP.
+44 161 307 1766
info@floccstudio.co.uk

Client
Mavis Henry

Project Description
15 Burrows Ave, Manchester

Project Number **BUR015**
Drawing Title
Perspective 03

Drawing Number Scale
WD9.3 @ A3

****NOTE****

- perspectives are provided for visual aid only. Refer to drawings for all information.



Copyright © FLOCC Studio Ltd. All rights reserved.

This drawing is the property of FLOCC Studio Limited therefore, will require the express written authorisation of FLOCC Studio Ltd. for its total or partial reproduction, as well as exploitation, distribution and marketing.

These drawings are for the purpose of achieving planning and building regulations approval only and subject to final review/ approval by building control. All drawings must be read in conjunction with structural engineers design drawings and calculations. All products to be installed in accordance with manufacturers recommendation and details.

All dimensions are to be verified on site and any discrepancies reported before commencement of any work.

Issue/ Rev	Description	Date
#	Initial Issue	17.02.26

FOR PLANNING/
BUILDING CONTROL
APPROVAL



flocc

Flocc Studio Ltd.
963 Stockport Rd Levenshulme
Manchester M19 3NP.
+44 161 307 1766
info@floccstudio.co.uk

Client

Mavis Henry

Project Description

15 Burrows Ave, Manchester

Project Number BUR015

Drawing Title

Perspective 04

Drawing Number

WD9.4

Scale

@ A3