


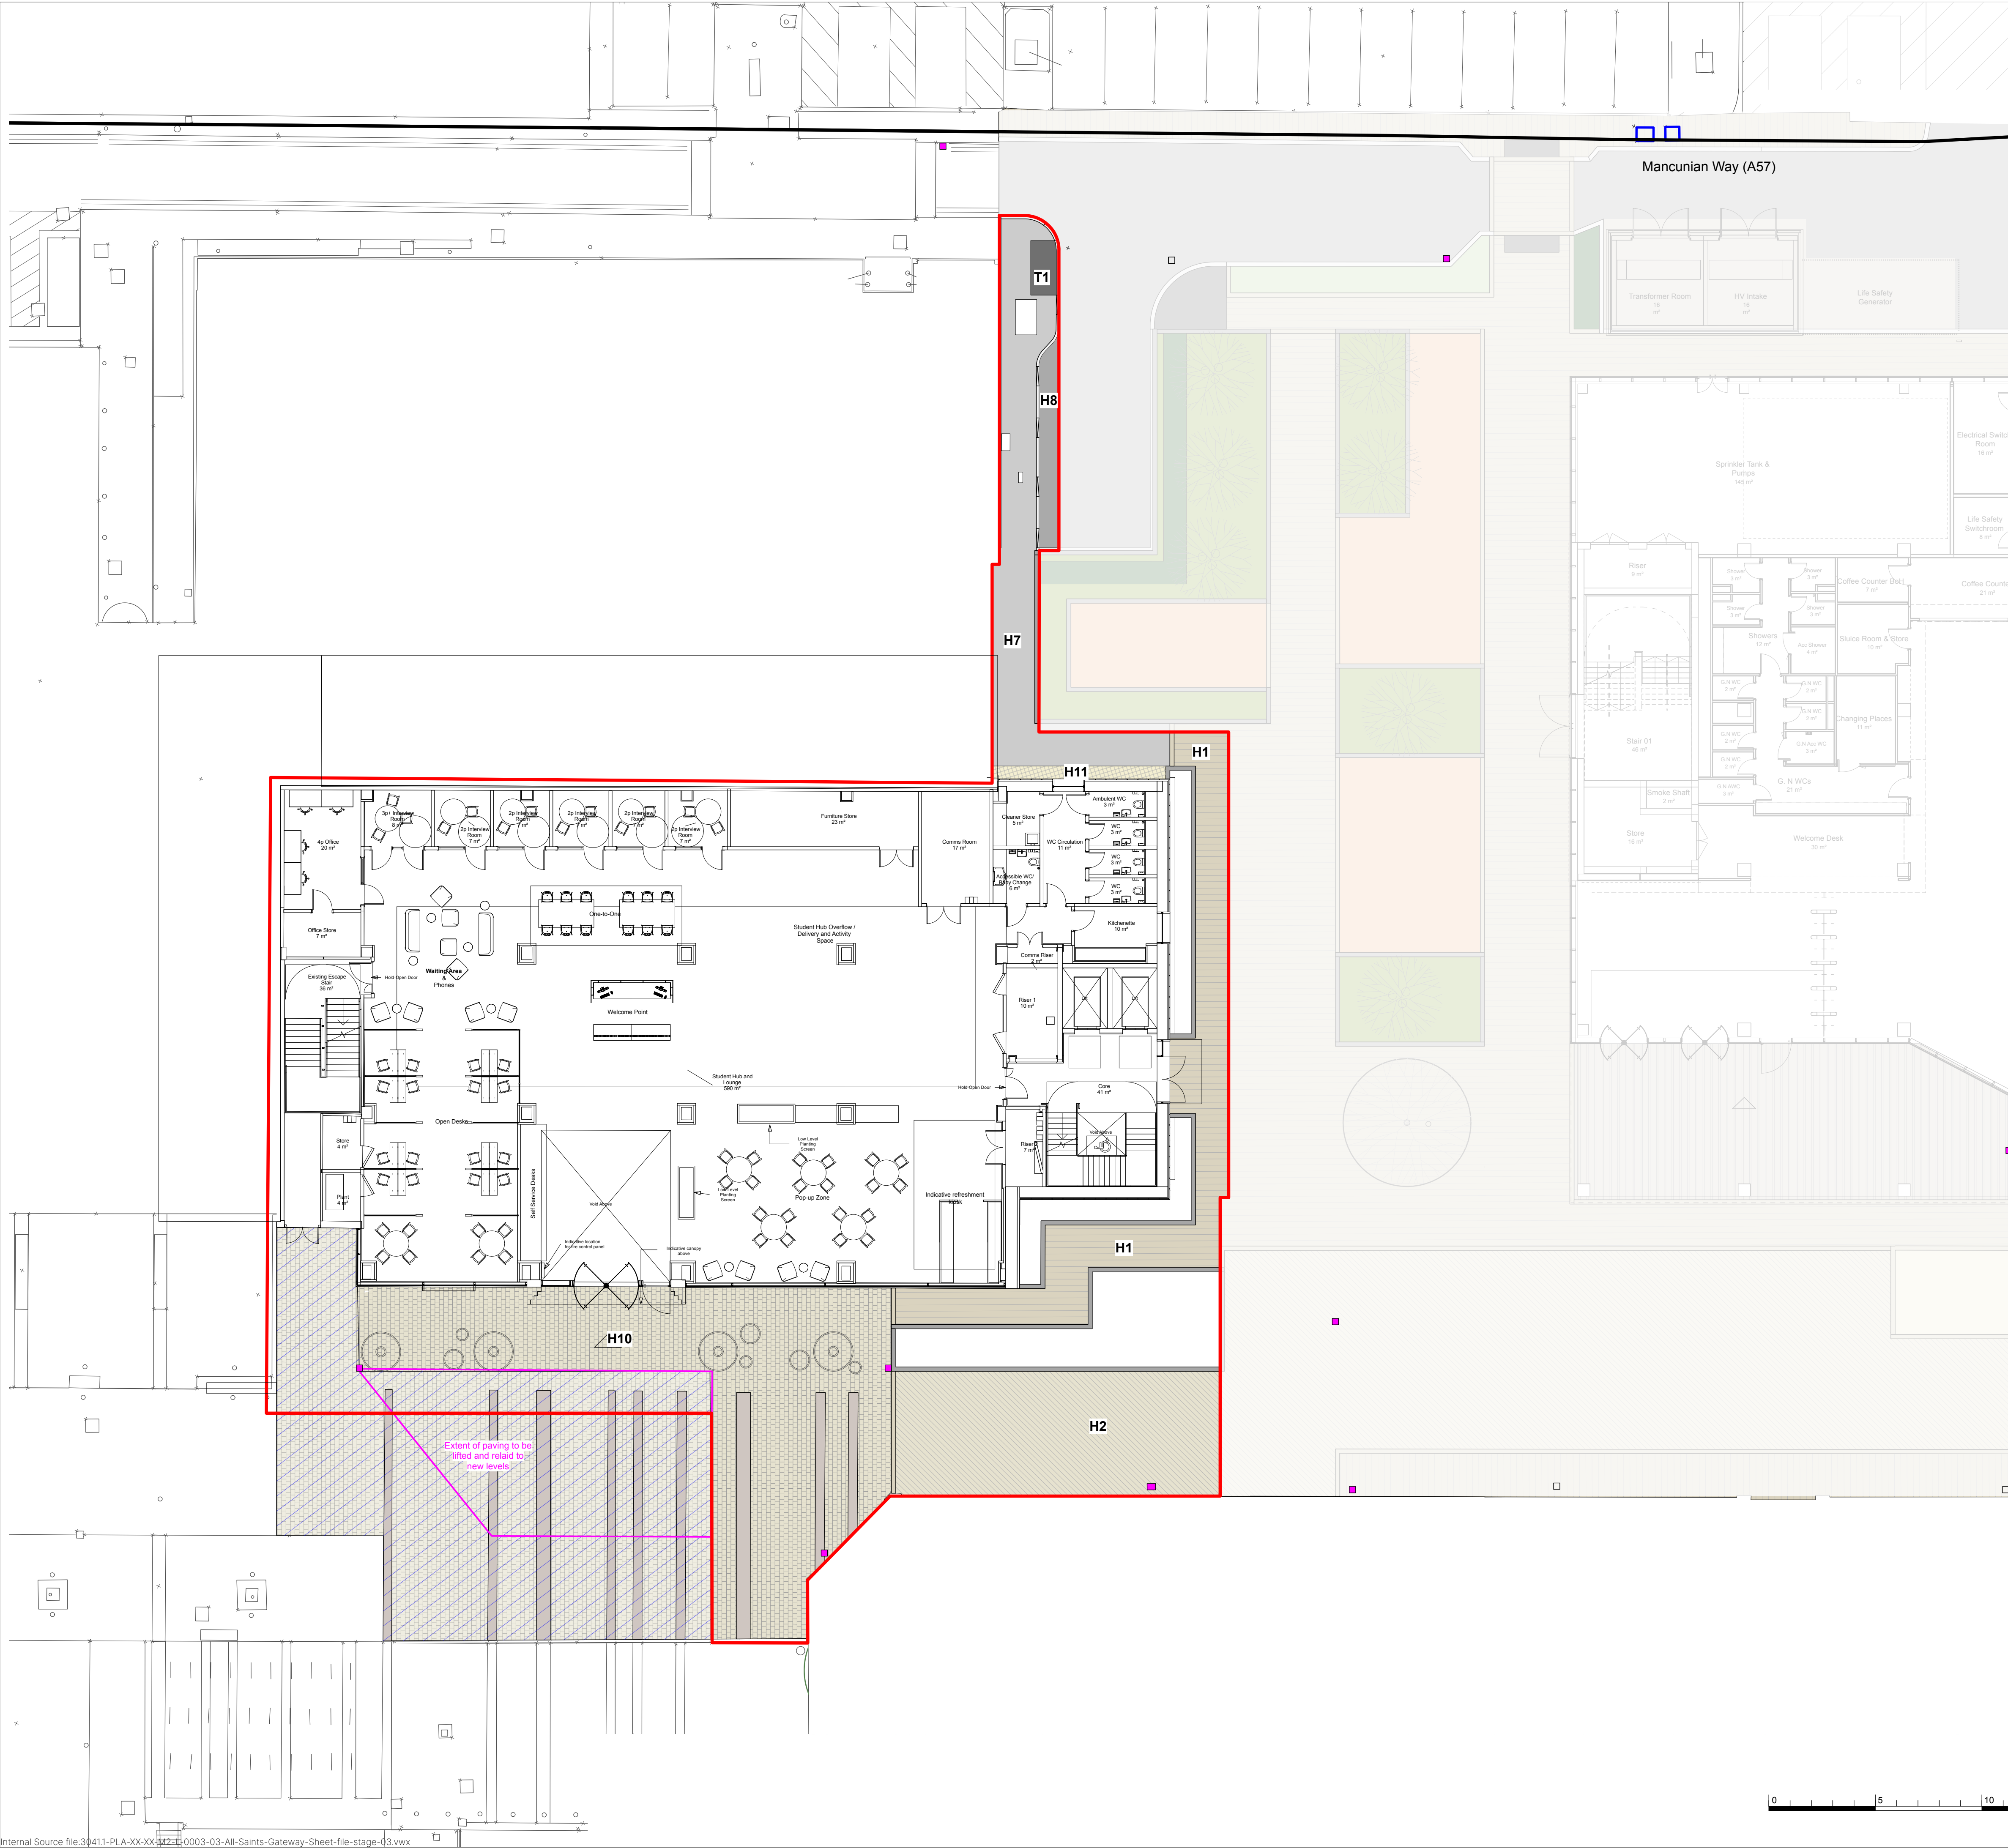

This drawing is copyright protected and may not be reproduced in whole or part without written authority from the owner.

NOTES:

- Do not scale from this drawing; always work to noted dimensions.
- All setting out, levels and dimensions to be agreed on site.
- All dimensions are in millimetres unless otherwise stated.
- The dimensions of all materials must be checked on site before being laid out.
- This drawing must be read with the relevant specification clauses and detail drawings.
- Order of construction and setting out to be agreed on site.

KEY

BOUNDARIES

- Red Line Boundary
- Mancunian Way (A57)

HARDWORKS

NATURAL STONE PAVING (vehicular)

- Material: Portuguese Granite
- Mix:
 - 50% Cathedral (bush hammered),
 - 50% Figueredo (bush hammered),
 - Size: W: 250 x L: 500mm x D: 70mm (depth TBC by engineer)
- Depth and build up to engineer's details
- Laid: Stretcher bond
- Supplier: Hardscape Or acceptable equivalent.
- Note: Apply natural stone sealant to prevent staining.

NATURAL STONE PAVING (vehicular)

- Material: Portuguese Granite
- Mix:
 - 33% Figueredo (flamed),
 - 33% Figueredo (bush hammered),
 - 33% Cathedral (bush hammered),
 - Size: W: 125 x L: 250 mm x D: 90 mm (depth TBC by engineer)
- Depth and build up to engineer's details
- Laid: Stretcher bond
- Supplier: Hardscape Or acceptable equivalent.
- Note: Apply natural stone sealant to prevent staining.

HRA SURFACING - PEDESTRIAN

- To pedestrian routes
- Product: HRA to engineer's specification
- To meet pedestrian loading requirements

HRA SURFACING - VEHICULAR

- To service yard - refer to engineer's details
- Product: HRA to engineer's specification
- To meet vehicle loading requirements

NATURAL STONE PAVING (vehicular)

- To tie into existing Business School paving

Paving units:

- Tower Yorkshire - CED - t. 01708 867237 or Hardscape Ltd t. 01204 590686 or equal and approved
- Dimensions: 100 x 200 x 75mm
- Laid: Random stretcher bond
- Finish: Sawm sides and flamed top
- Note: Apply natural stone sealant to prevent staining.

Pre-cast concrete paving bands:

- La Linea Verde - Marshalls t. 0845 820 5000 or equal and approved.
- Dimensions: 100 x 200 x 80mm
- Laid: Random stretcher bond in bands to Landscape architect's setting out
- Finish: As supplied

TACTILE LAMBETH PAVING

- Location: To north elevation of building
- Material: Concrete
- Finish: Smooth, grey finish
- Size: W: 600mm x L: 600mm x D: 68mm (depth TBC by engineer)
- Depth and build up to engineer's details
- Laid: Stack bond
- Supplier: Marshalls Or acceptable equivalent.

NATURAL STONE TACTILE BLISTER PAVING

- Location: Crossings
- Material: Portuguese Granite
- Colour: Figueredo (flamed)
- Size: W400mm x L400mm x 80mm (D) (depth TBC by engineer)
- Depth and build up to engineer's details
- Laid: Stack bond
- Supplier: Hardscape Or acceptable equivalent.
- Note: Apply natural stone sealant to prevent staining.

EXTENT OF BUSINESS SCHOOL PAVING TO BE LIFTED & RELAID TO NEW LEVELS

- Total Area: 104.9 sq m

SEALANT TO NATURAL STONE:

- Product: Welles 'Stain Protect Pro' or equal and approved
- Supplier: Staintec or equal and approved
- Subject to stone sample area approval by landscape architect.
- To consider application of sealant to existing All Saints Campus natural stone to create a unified maintenance regime and appearance.

P03	30/01/26	Stage 03	LT	GB
P02	17/12/25	Stage 03 issue	LT	GB
P01	16/12/25	DRAFT to BH	LT	GB

Revision	Date	Description	Drawn	Apprvd.
----------	------	-------------	-------	---------

PLANIT

Manchester | London | Liverpool | Leeds | Standish

Manchester

2 Back Graddon Street
Altrincham
Cheshire
WA14 1DY

W: plant-it.ie.com
E: info@plant-it.ie.com
T: 0161 928 9281

Client Manchester Metropolitan University

Project All Saints Gateway
103040

Drg Title Hardworks

Created on	Created by	Approved by
15-12-25	VE	GB

Scale	Size	Workstage
1:150	A1	Stage 03

Drg No.	Suitability	Revision
103040-PLA-XX-XX-DR-L-1001	S3	P03

© Plant I.E. Limited

0 5 10 15 20 Scale Bar (m)

