


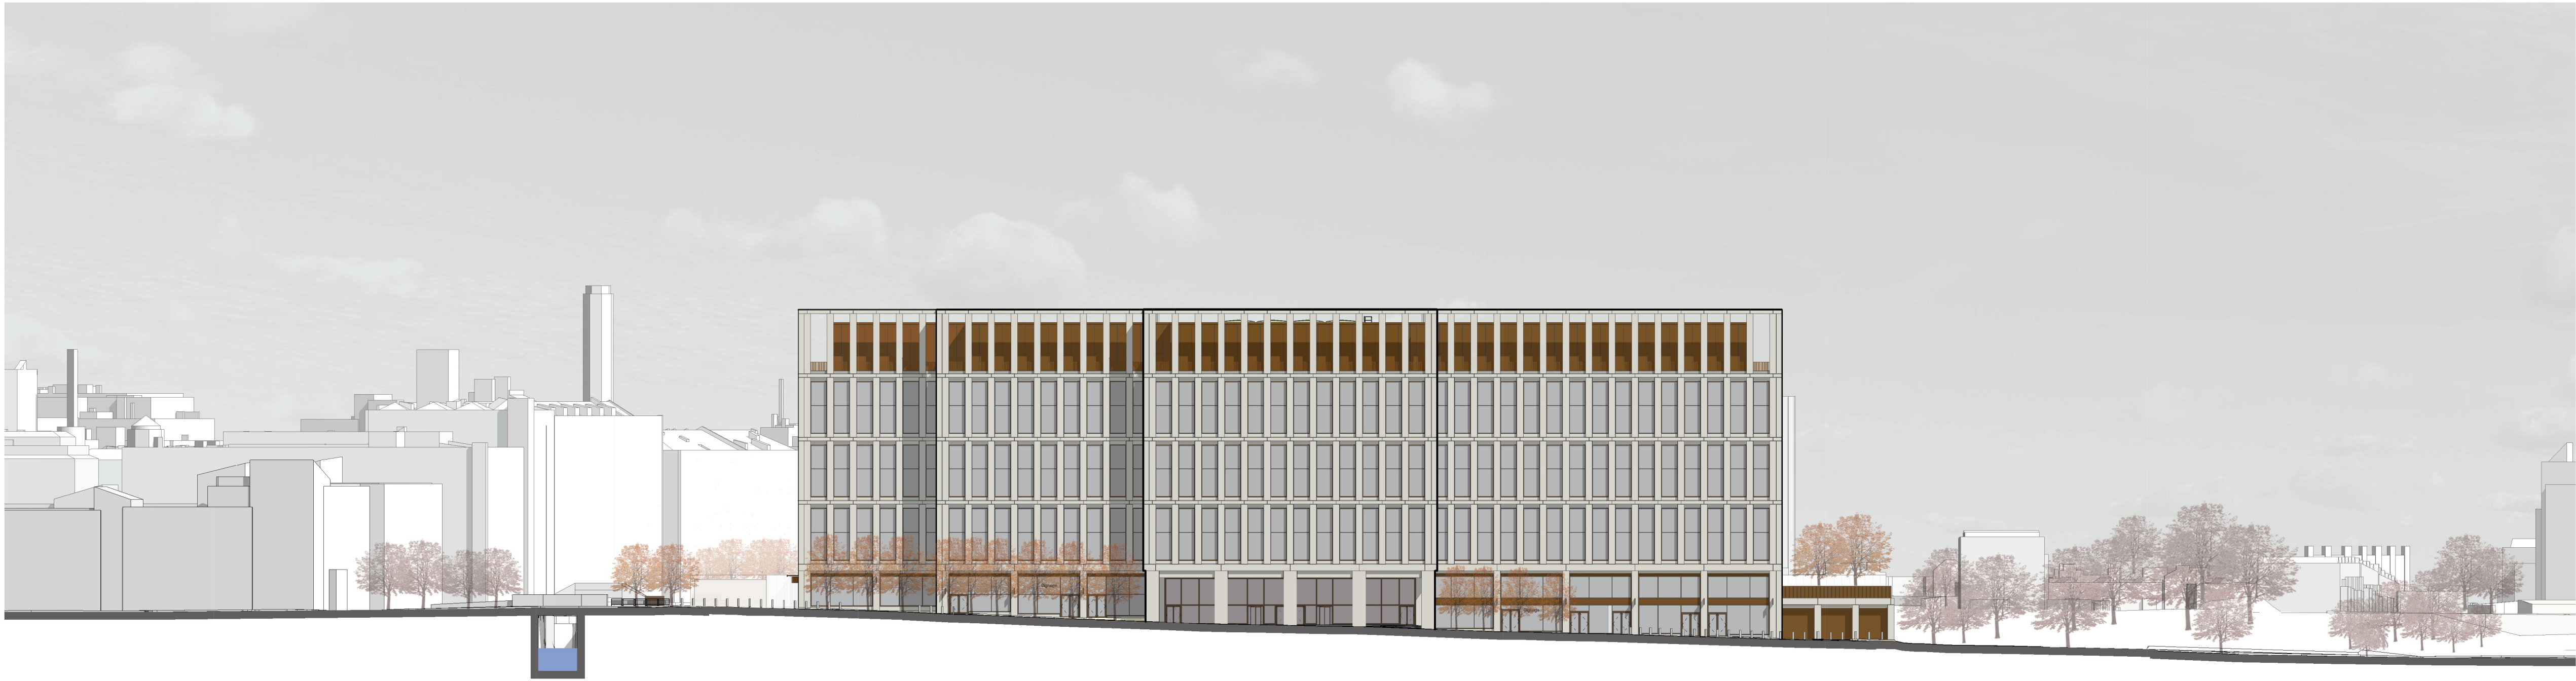


1 Contextual - South Building - North Elevation
1 : 500



2 Contextual - South Building - South Elevation
1 : 500

DO NOT SCALE

NOTES:
Do not scale. Figured dimensions only to be taken from this drawing. Check dimensions on site & report discrepancies to the architect.
This Drawing is protected by copyright. ©
All areas have been measured from current drawings. They may vary because of (EG) survey, design development, construction tolerances, statutory requirements or re-definition of the areas to be measured.

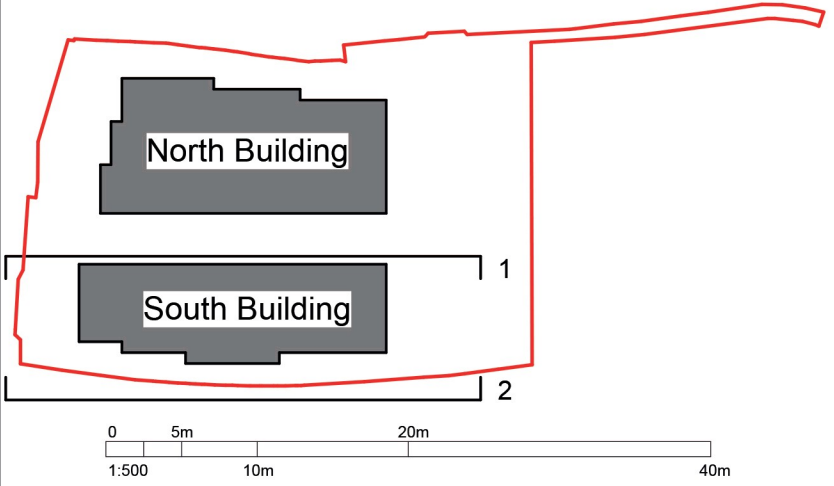

- General Notes
1. This drawing and its contents have been prepared to support, and are intended solely as information, for the Manchester Digital Campus s96a application.
 2. This drawing is to be read in conjunction with the Manchester Digital Campus - Supporting document to accompany s96a application and other documentation provided as part of this application.
 3. The design has been based on current services information/surveys available.
 4. Window framing dimensions subject to detailed design +/-15mm tolerance.
 5. All fixings to be concealed.
 6. Sill projection to be max. 25mm.
 7. Silicone joint width subject to detailed design +/- 5mm.
 8. All signage will be subject to separate advertisement consent application at a later date (by others).

P03	10-02-2026	JTU	Issued for Planning	ADV	ADV
REV	DATE	BY	DESCRIPTION	CHK	APP

SUITABILITY STATUS: S2 - Suitable For Information

ISSUE PURPOSE: Preliminary

PRINCIPAL CONSULTANT:
wsp
No.8 First Street, Manchester, M15 4RP
Tel: +44 (0)20 200 5000
<https://www.wsp.com>

ARCHITECT:
tp bennett
Royal Mills, Unit 2B, 17 Redhill Street,
Manchester, M4 5BA
Tel: 0161 964 770
<https://tpbennett.com>

OTHER CONSULTANT:
ARUP
6th Floor, Three Piccadilly Place,
Manchester, M1 3BN
Tel: 0161 964 770
<https://arup.com>

CLIENT:

**Government
Property Agency**

PLANNING

PROJECT:
MDC

TITLE:
Contextual
South Building
North and South Elevations

SCALE @ A1: 1:500	CHECKED: ADV	APPROVED: ADV	CLASSIFICATION ID: PM_30_10_80
PROJECT NUMBER: T8204	DESIGNED: TPB	DRAWN: JTU	DATE: 12/01/2026
			WORK STAGE: RIBA stage 3

MDCX-TPB-ZZ-ZZ-DR-A-042020	REV: P03
----------------------------	-------------

© TP Bennett LLP