



This work is copyright and shall not be reproduced or used for any other purpose without the written permission of Squire and Partners.

The internal layouts and furniture arrangements are shown for illustrative purposes only and are not submitted for approval.

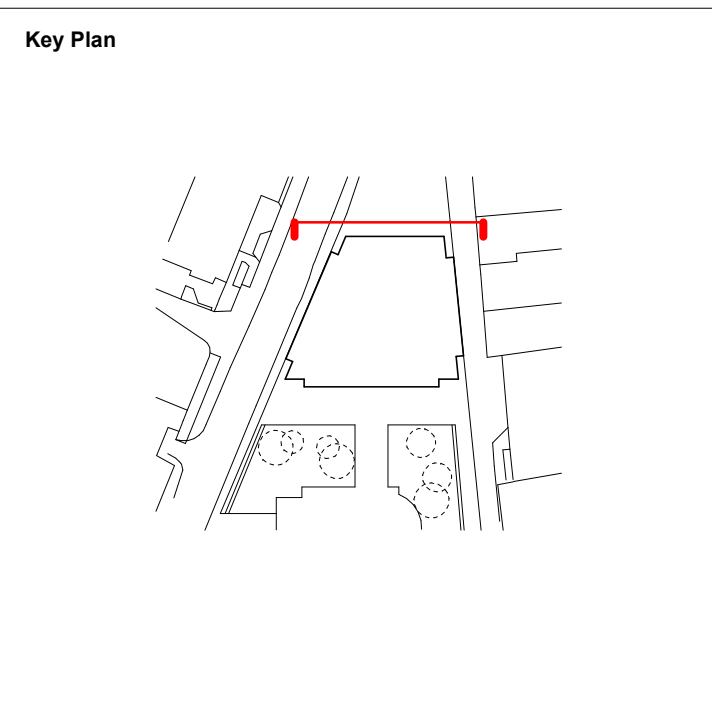

Materiality Key

Bath Stone	Granite Plinth
Red Brick	Metal Finished in Dark Bronze PPC
Opaque Glass Spandrel	Clear Glass
Zinc Shingles in Slate Finish	

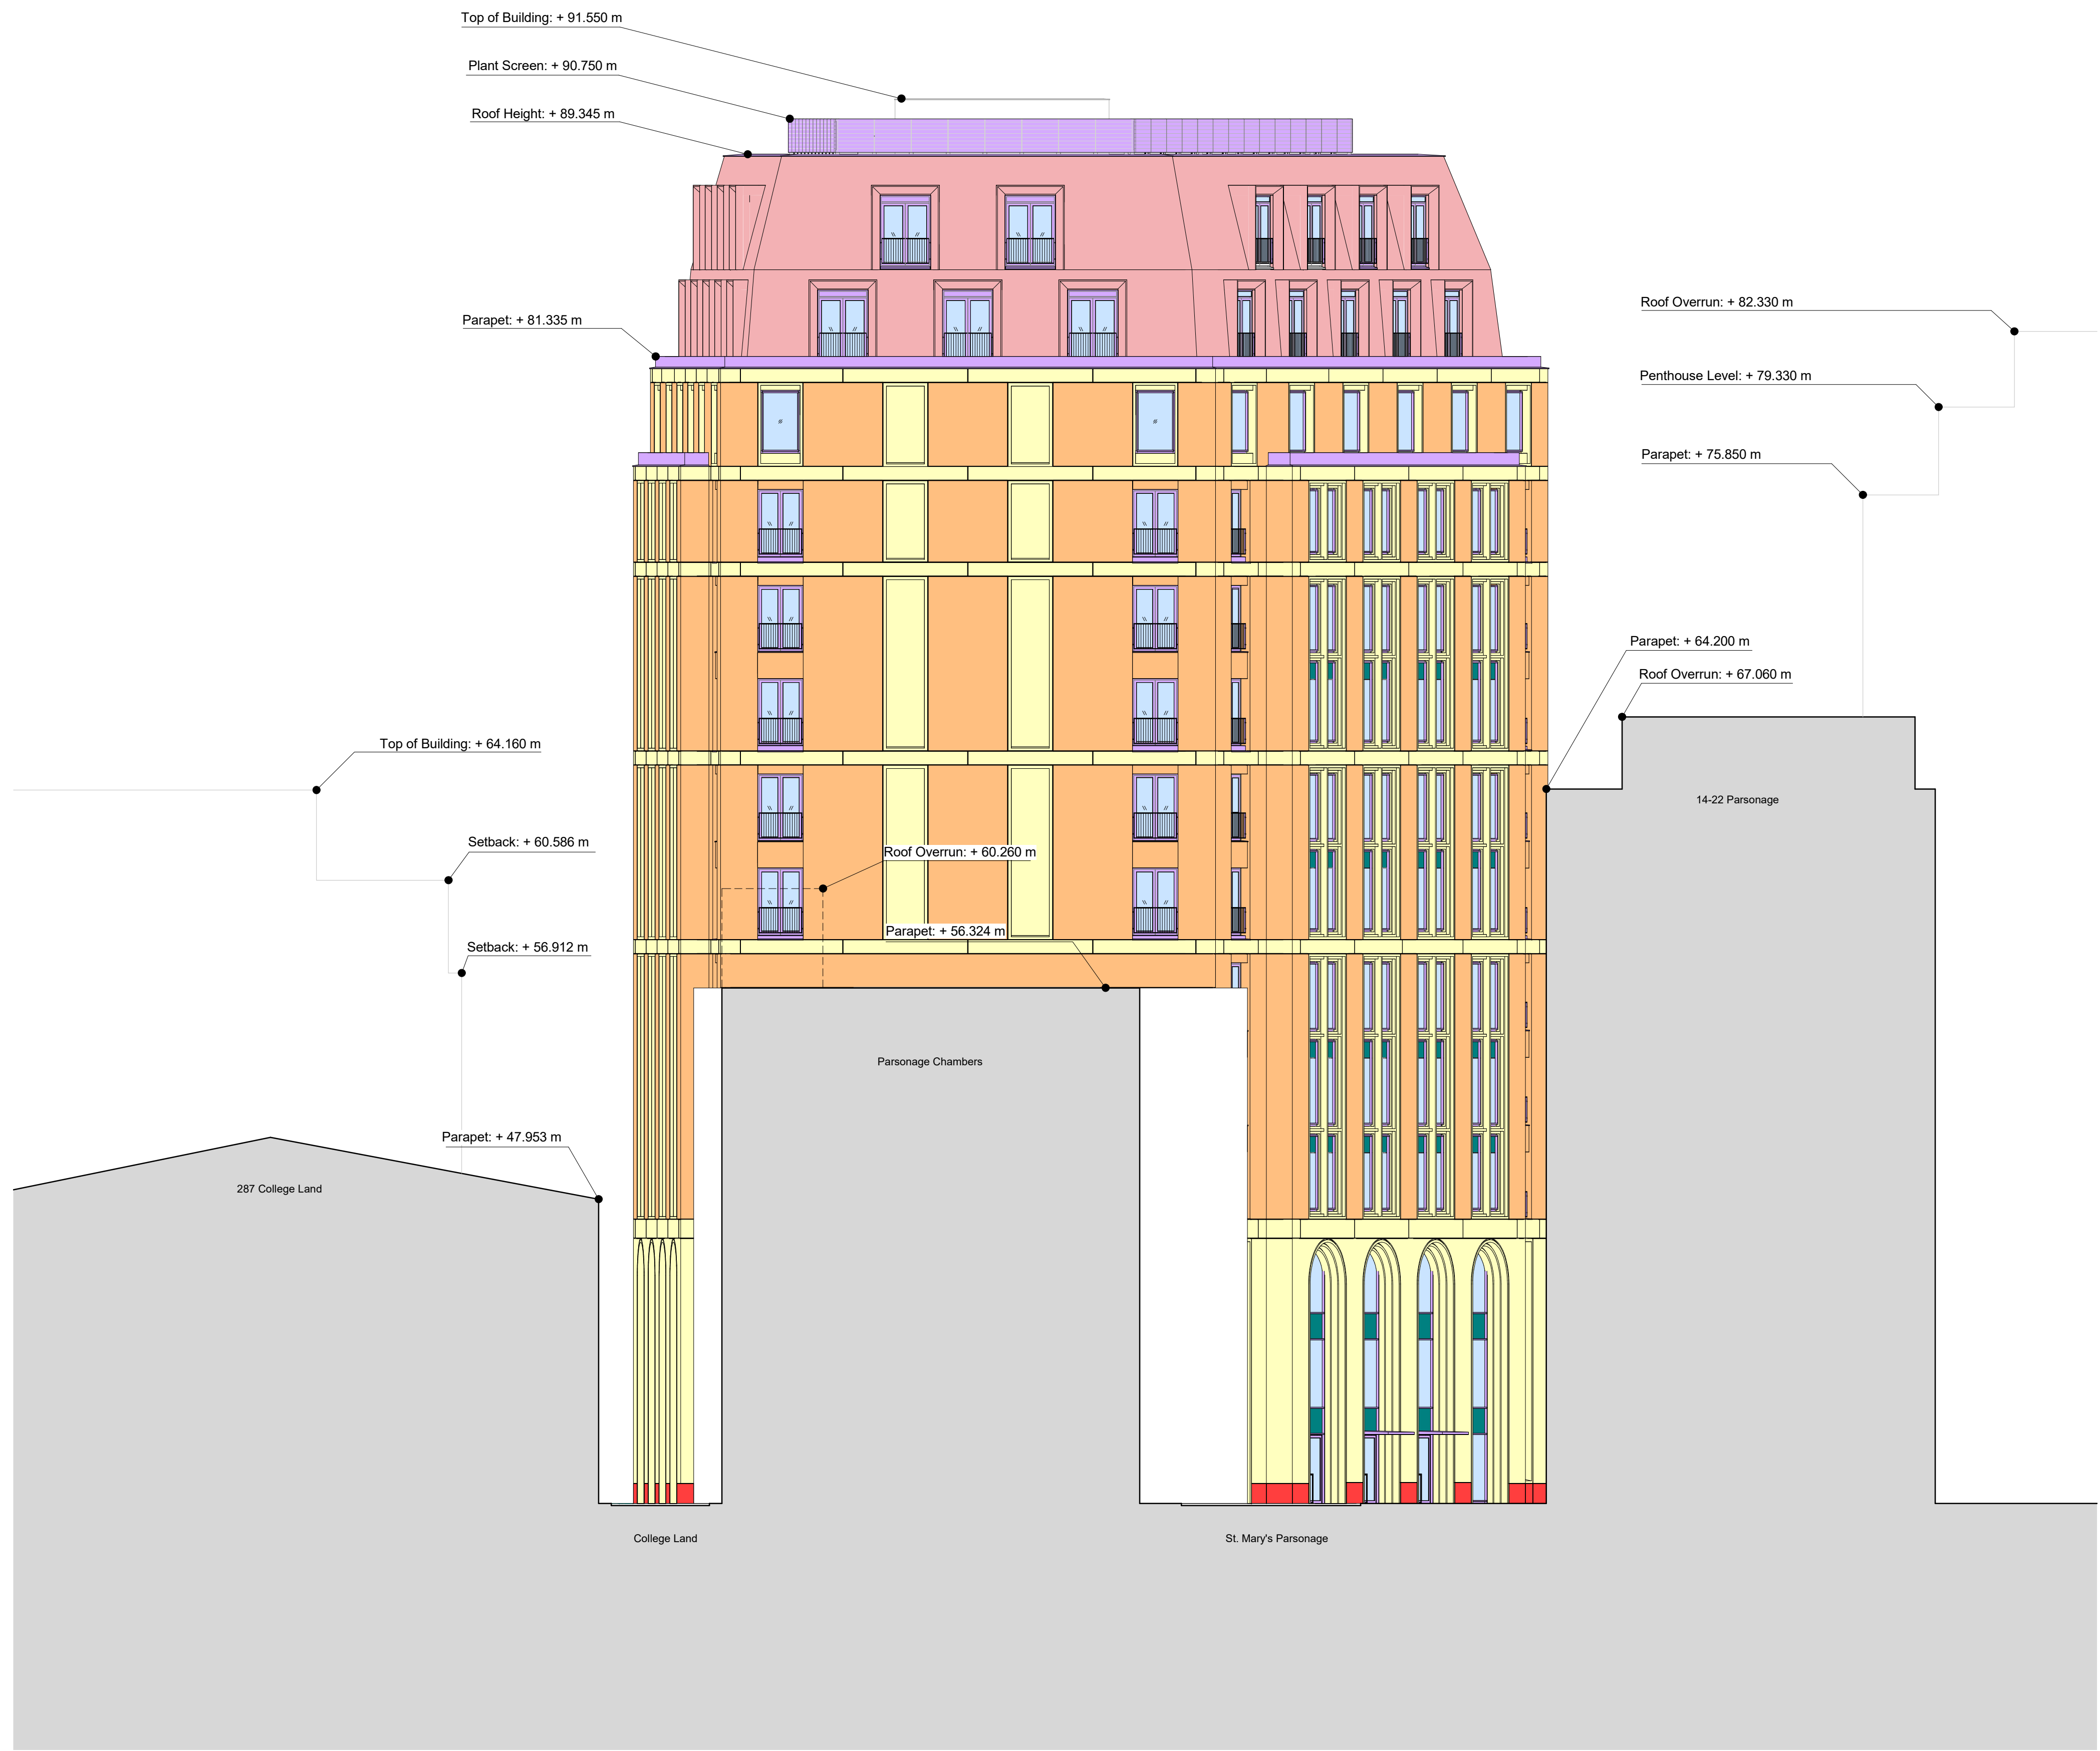

Issued for Planning	22/01/26	MGr	P01
Description	Date	Chk	Rev

SQUIRE & PARTNERS

Squire and Partners LLP
The Department Store
248 Ferndale Road, London SW9 8FR
T: 020 7278 5555

info@squireandpartners.com
www.squireandpartners.com

Project
Parsonage Gardens
Manchester
M3 2NH

Title
Proposed North Elevation - Materiality
Parsonage Chambers

Suitability	Status	
A2	For Planning	
Date	Scale @ ISO A1	Job Number
18/10/2024	1:150	19020
Drawing Number	Revision	
19020-SQP-ZZ-ZZ-DR-A-PL504	P01	

01 Proposed Elevation North Copy 1
1 : 150

