

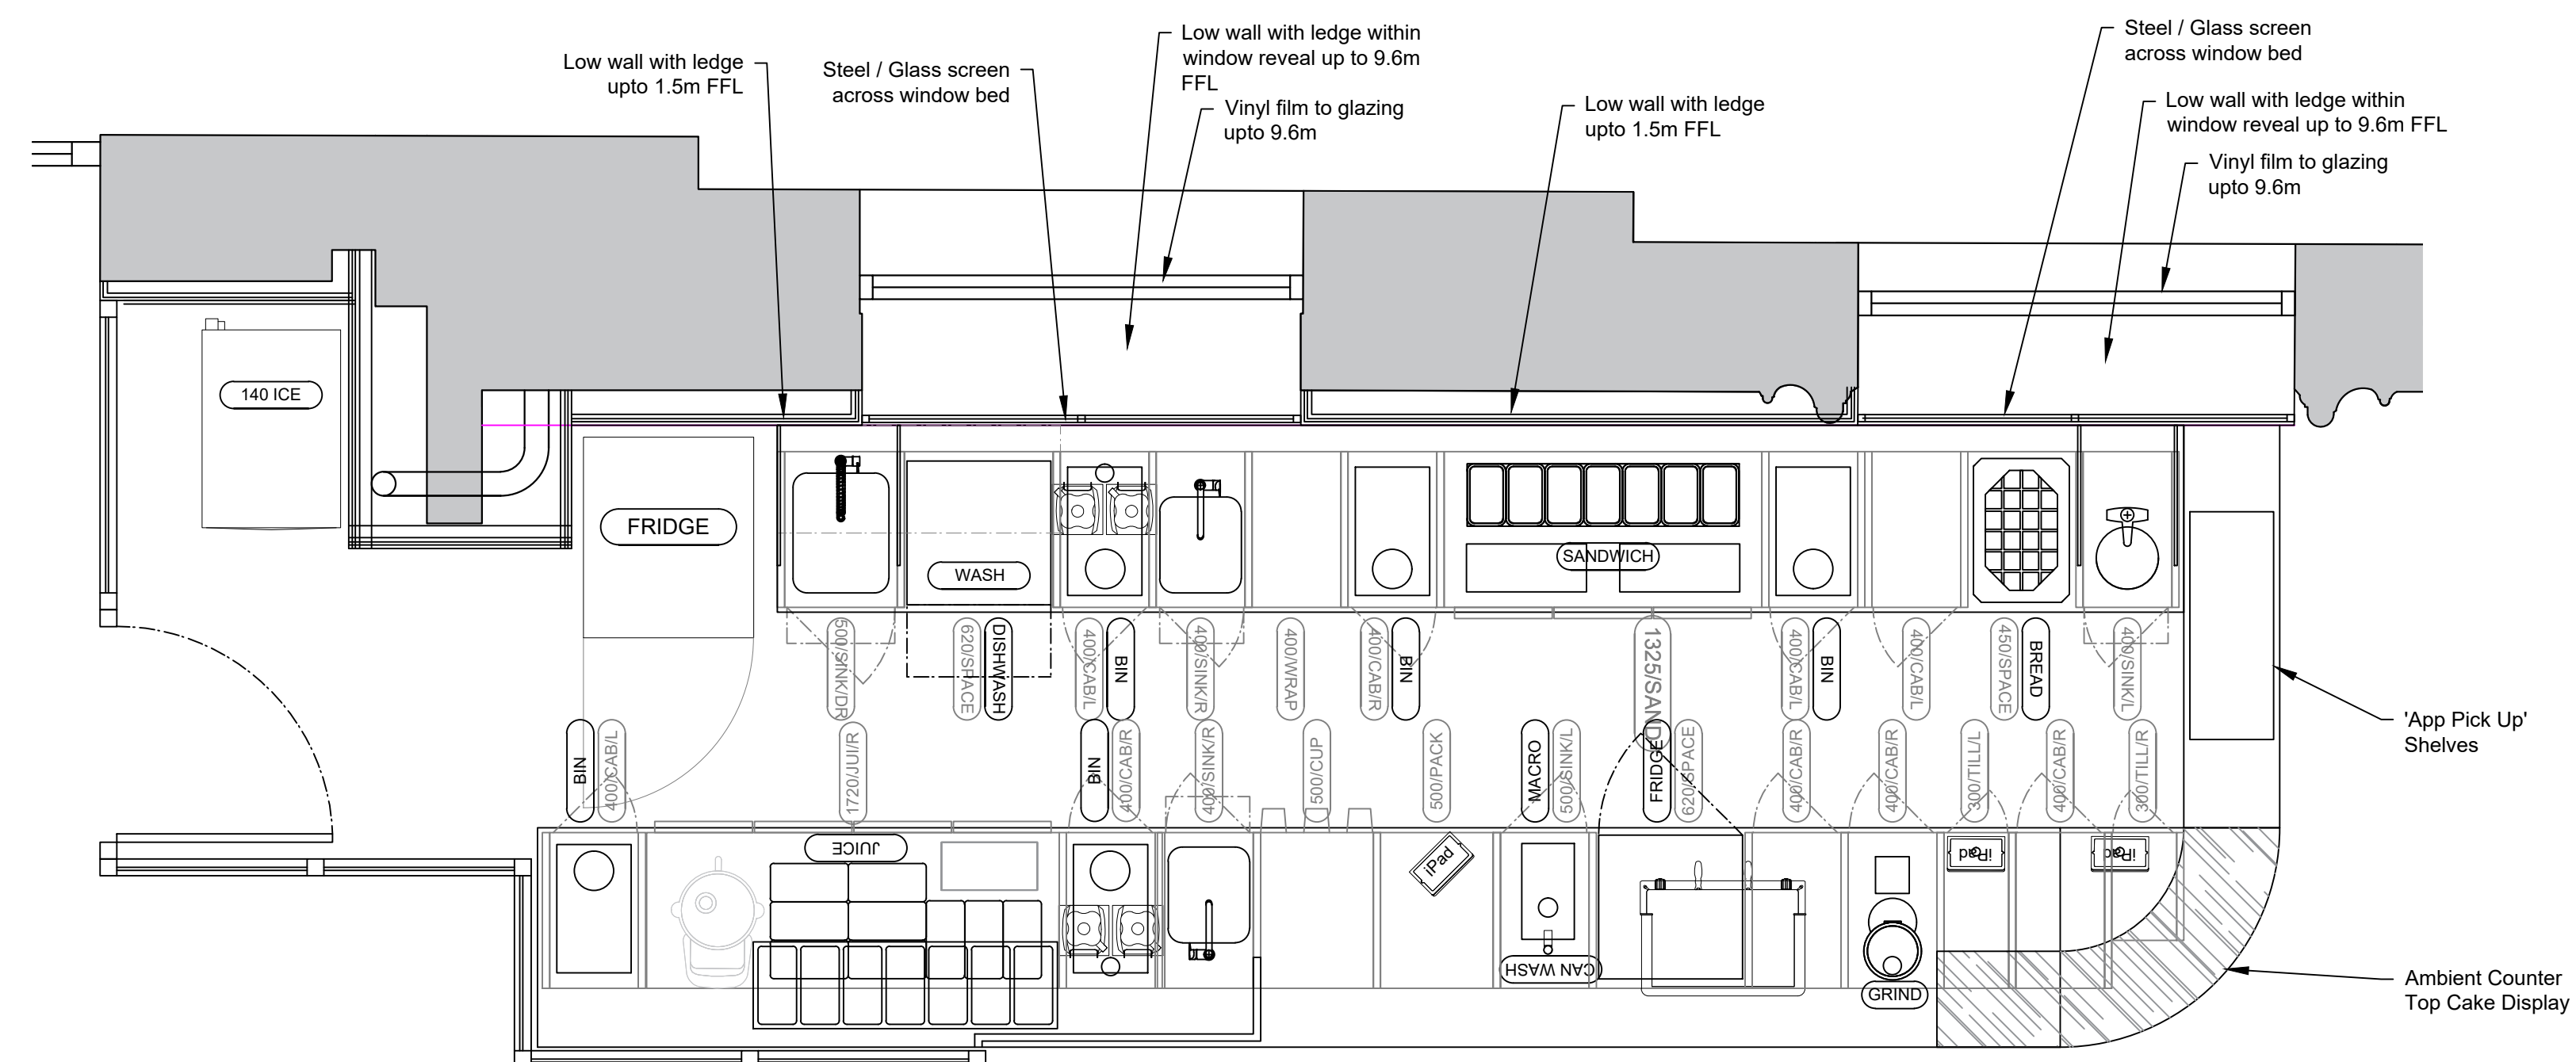
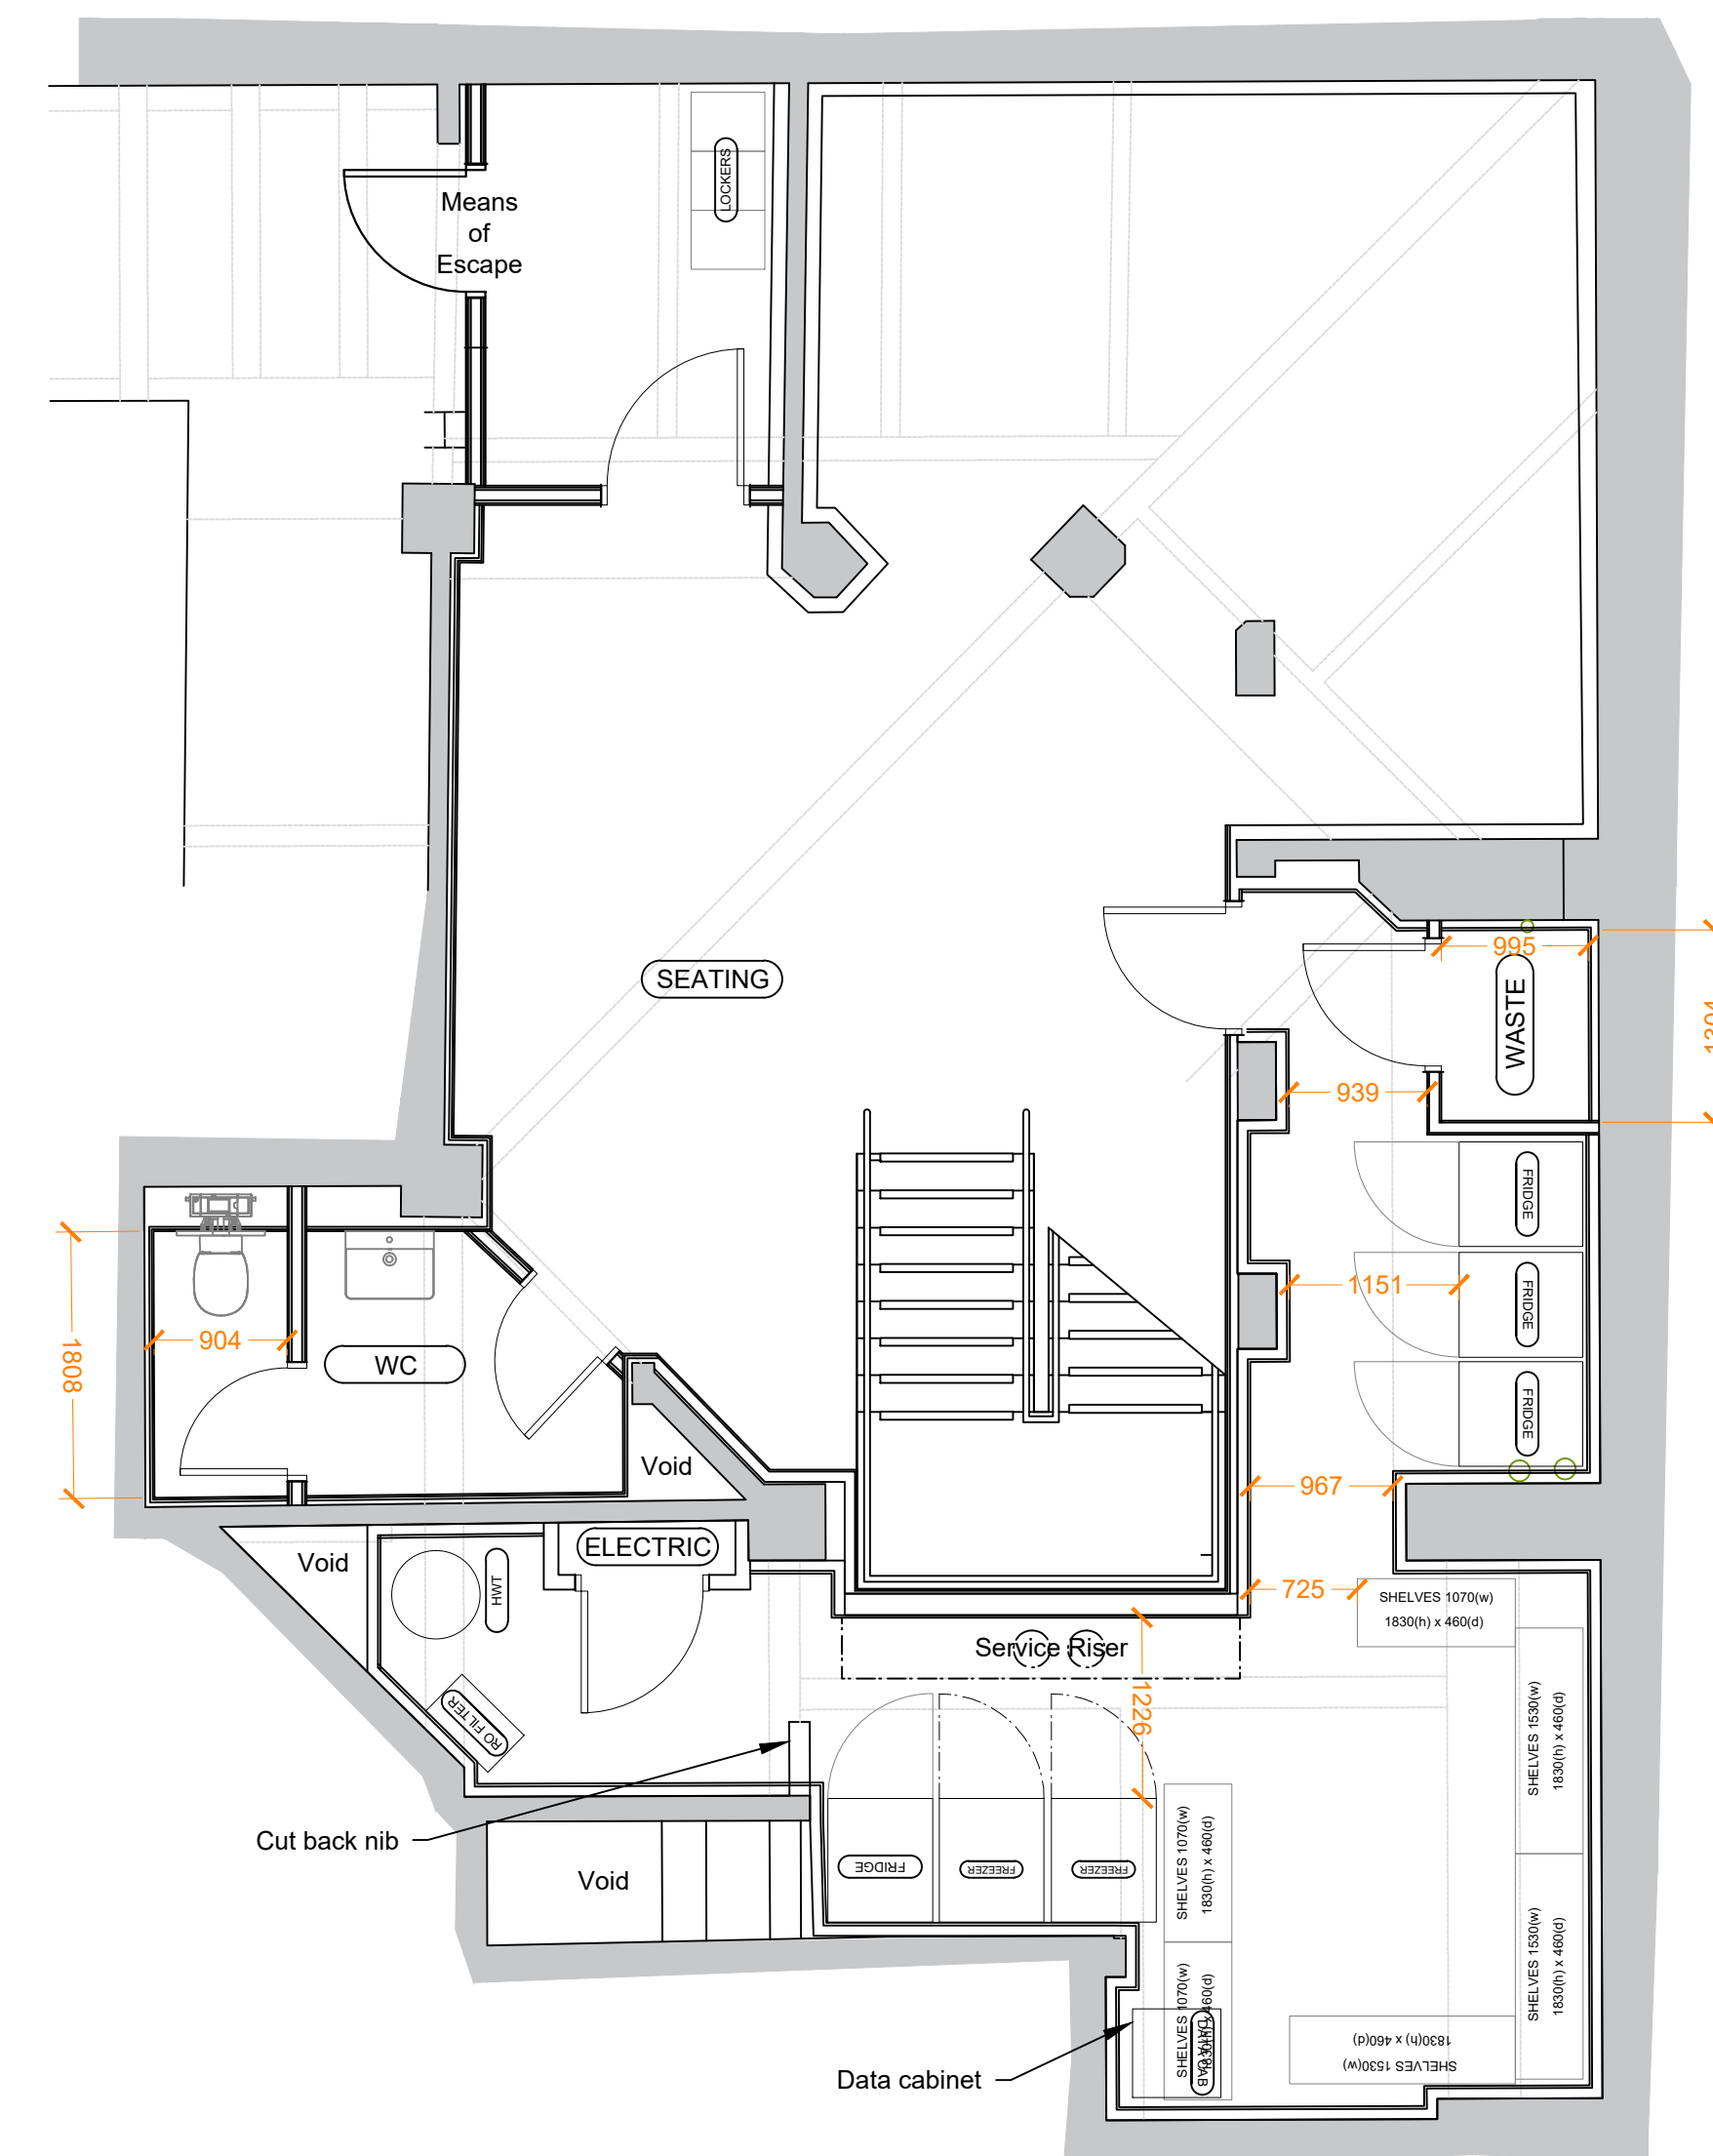


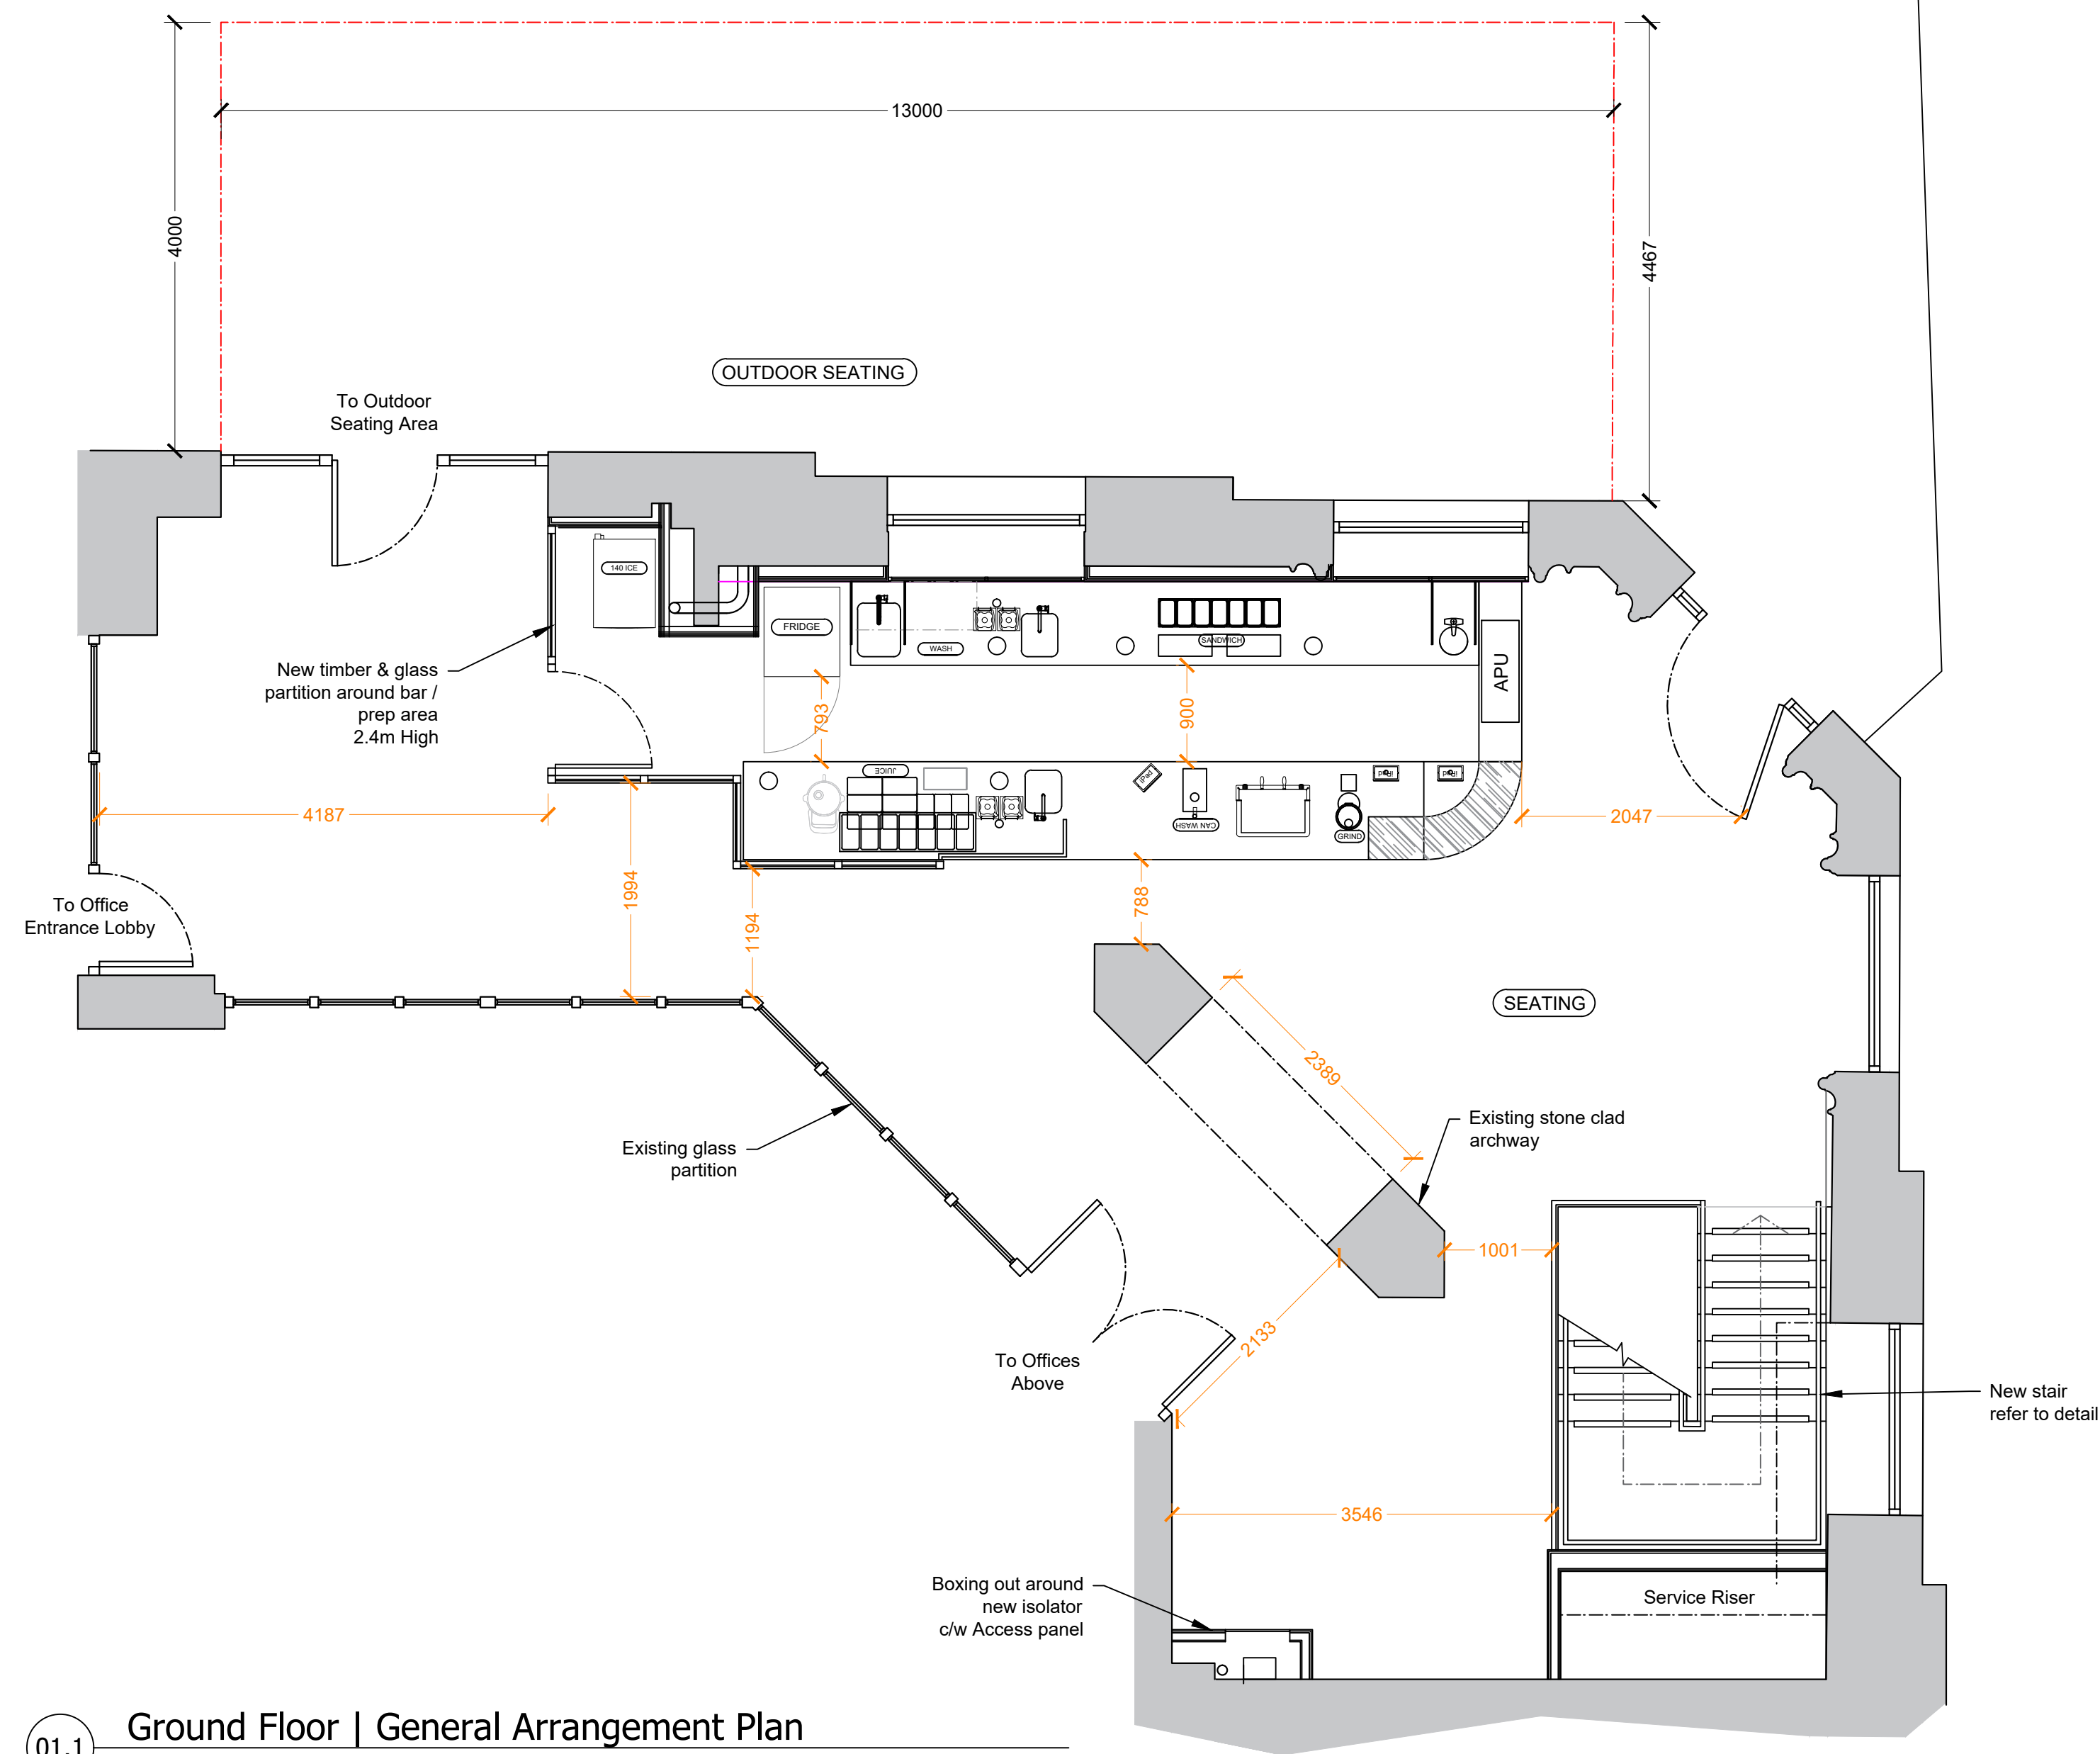


REVISION	DATE	DETAILS
PROJECT		
Unit 3 Nursery House Manchester		
JOE & THE JUICE		
FLOOR		
Basement & Ground Floor		
DRAWING TITLE		
General Arrangement Plan		
SCALE	PAPER SIZE	
1:50	A1	
DRAWING NUMBER	REVISION	
7063-01	F	
DRAWN BY	DATE	
SE	27.11.25	
STATUS		
L1		
ad@adesignitime.com www.adesignitime.uk.com		
2-Work, 7 Cutter Mill Twyford North WF1 5PY		

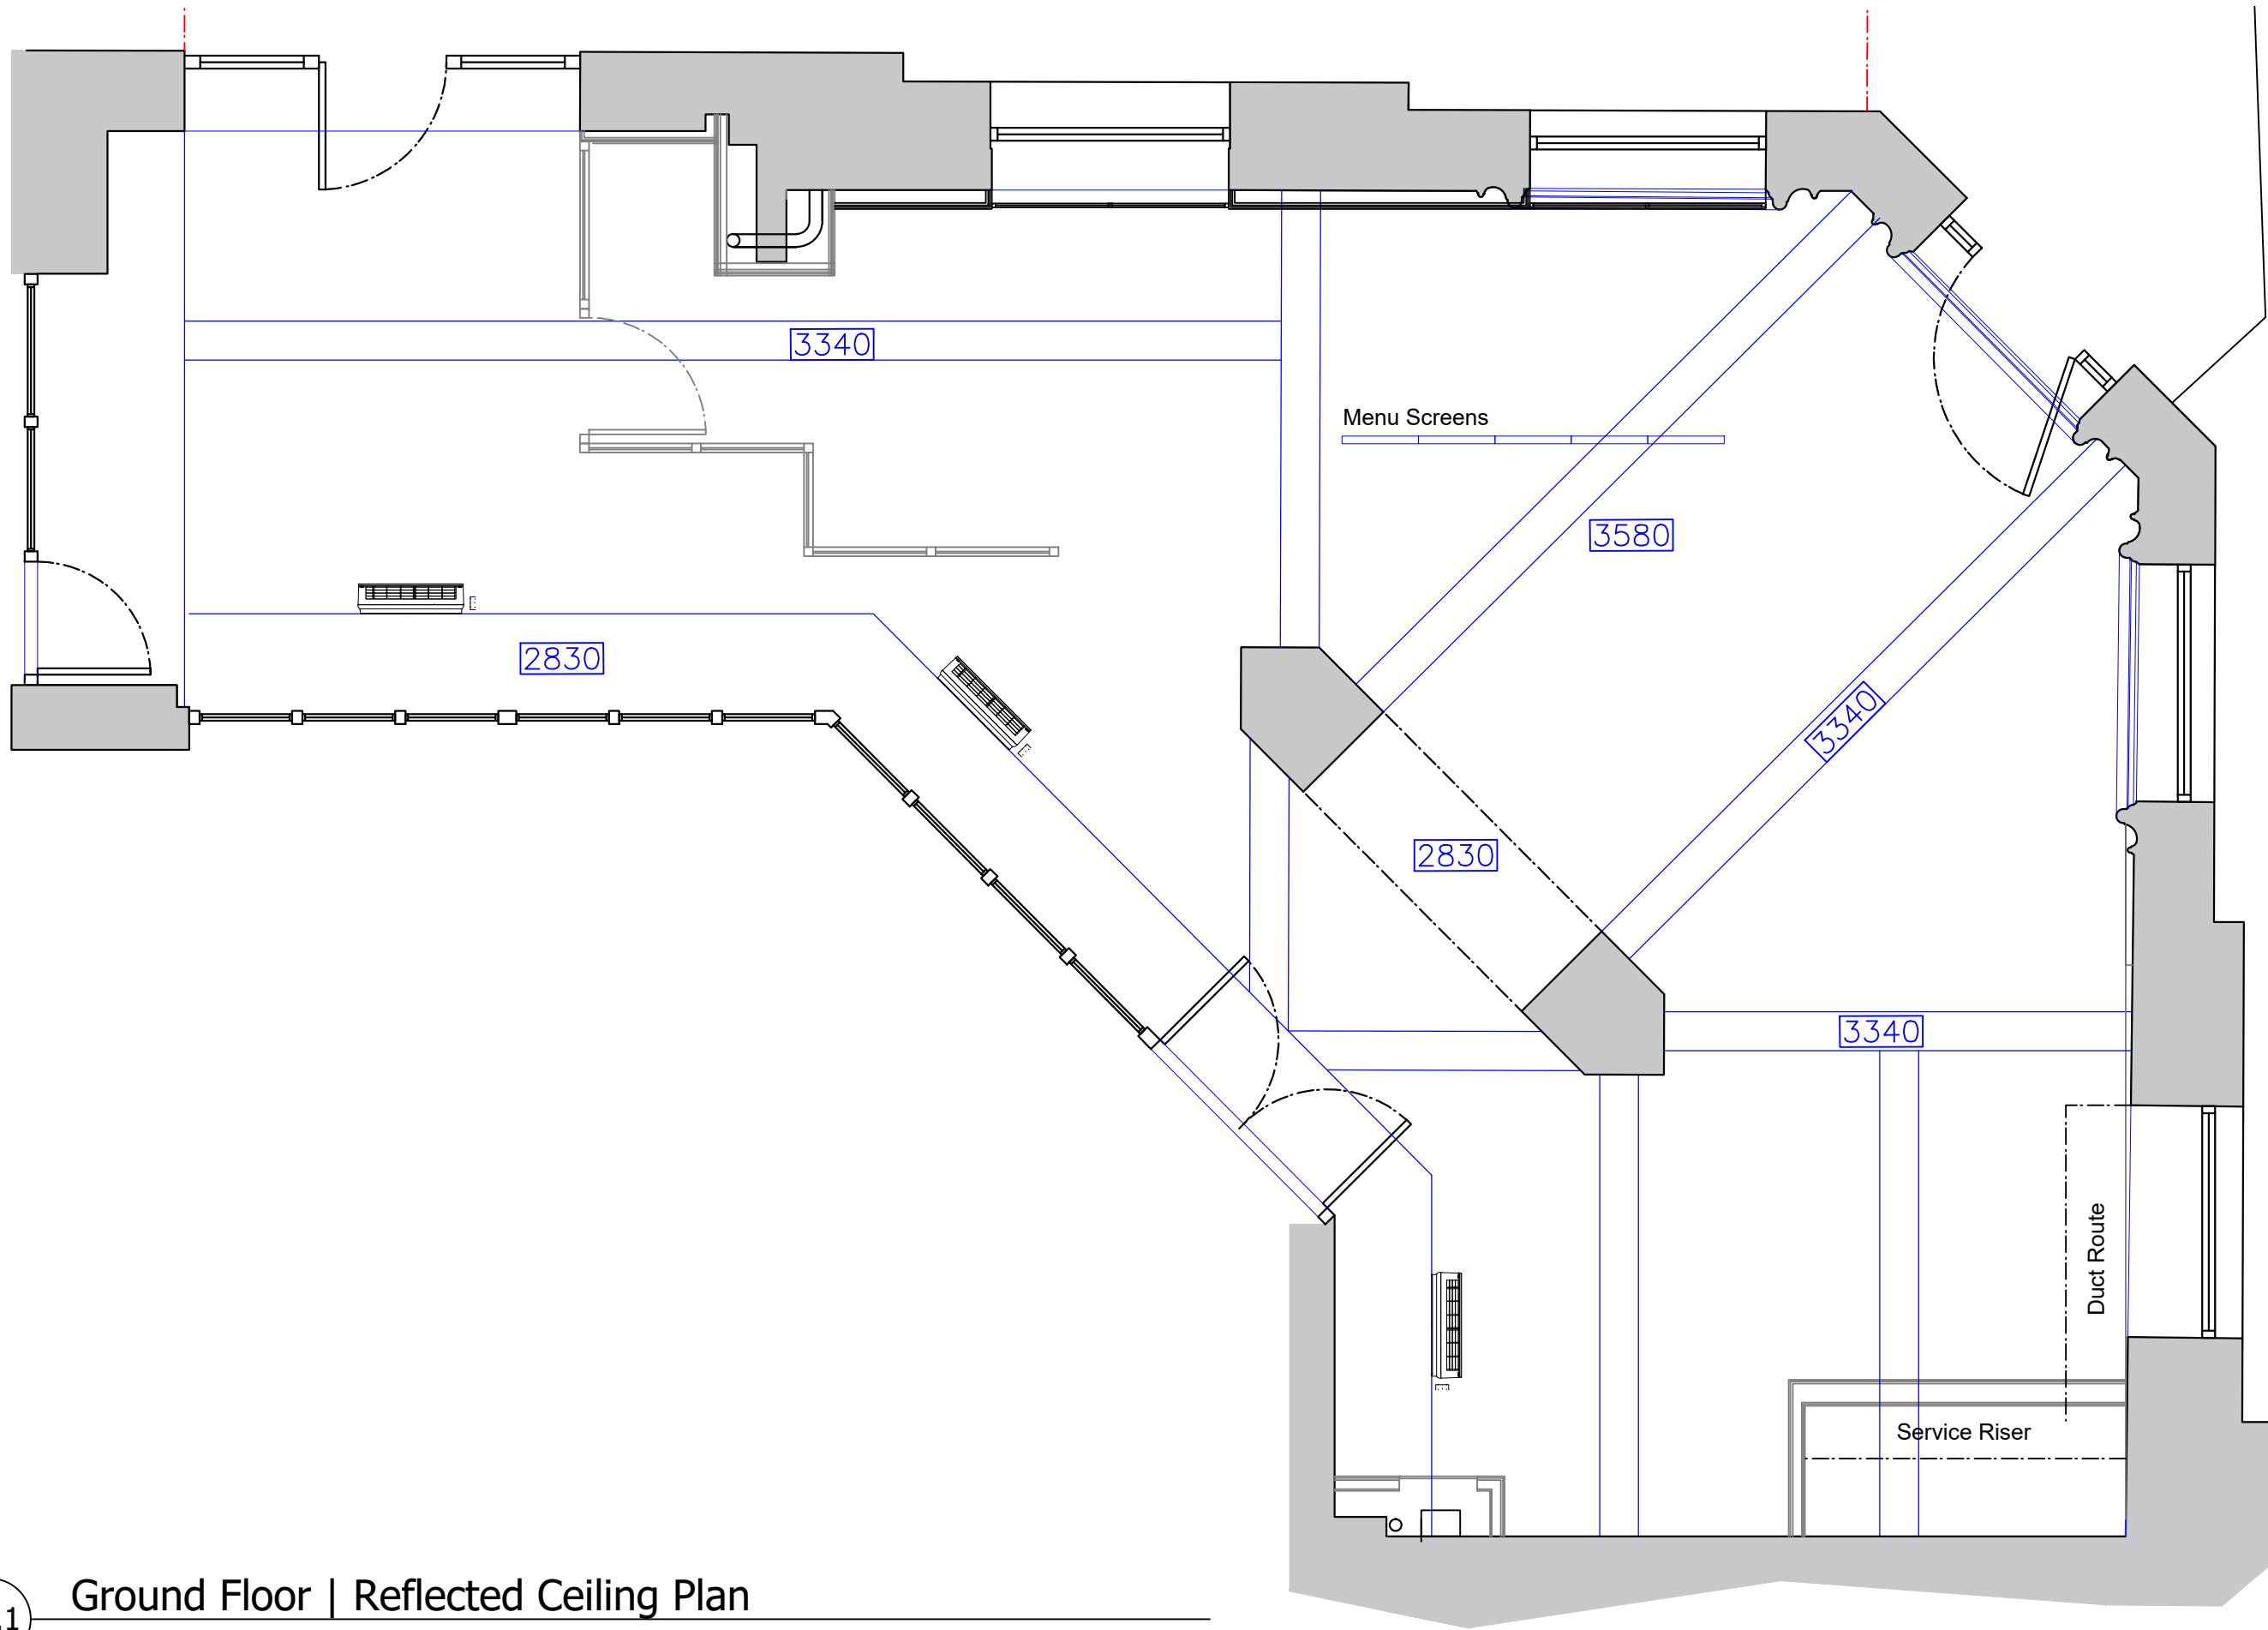

03.1 Ground Floor | Reflected Ceiling Plan


Scale: 1:50@A1

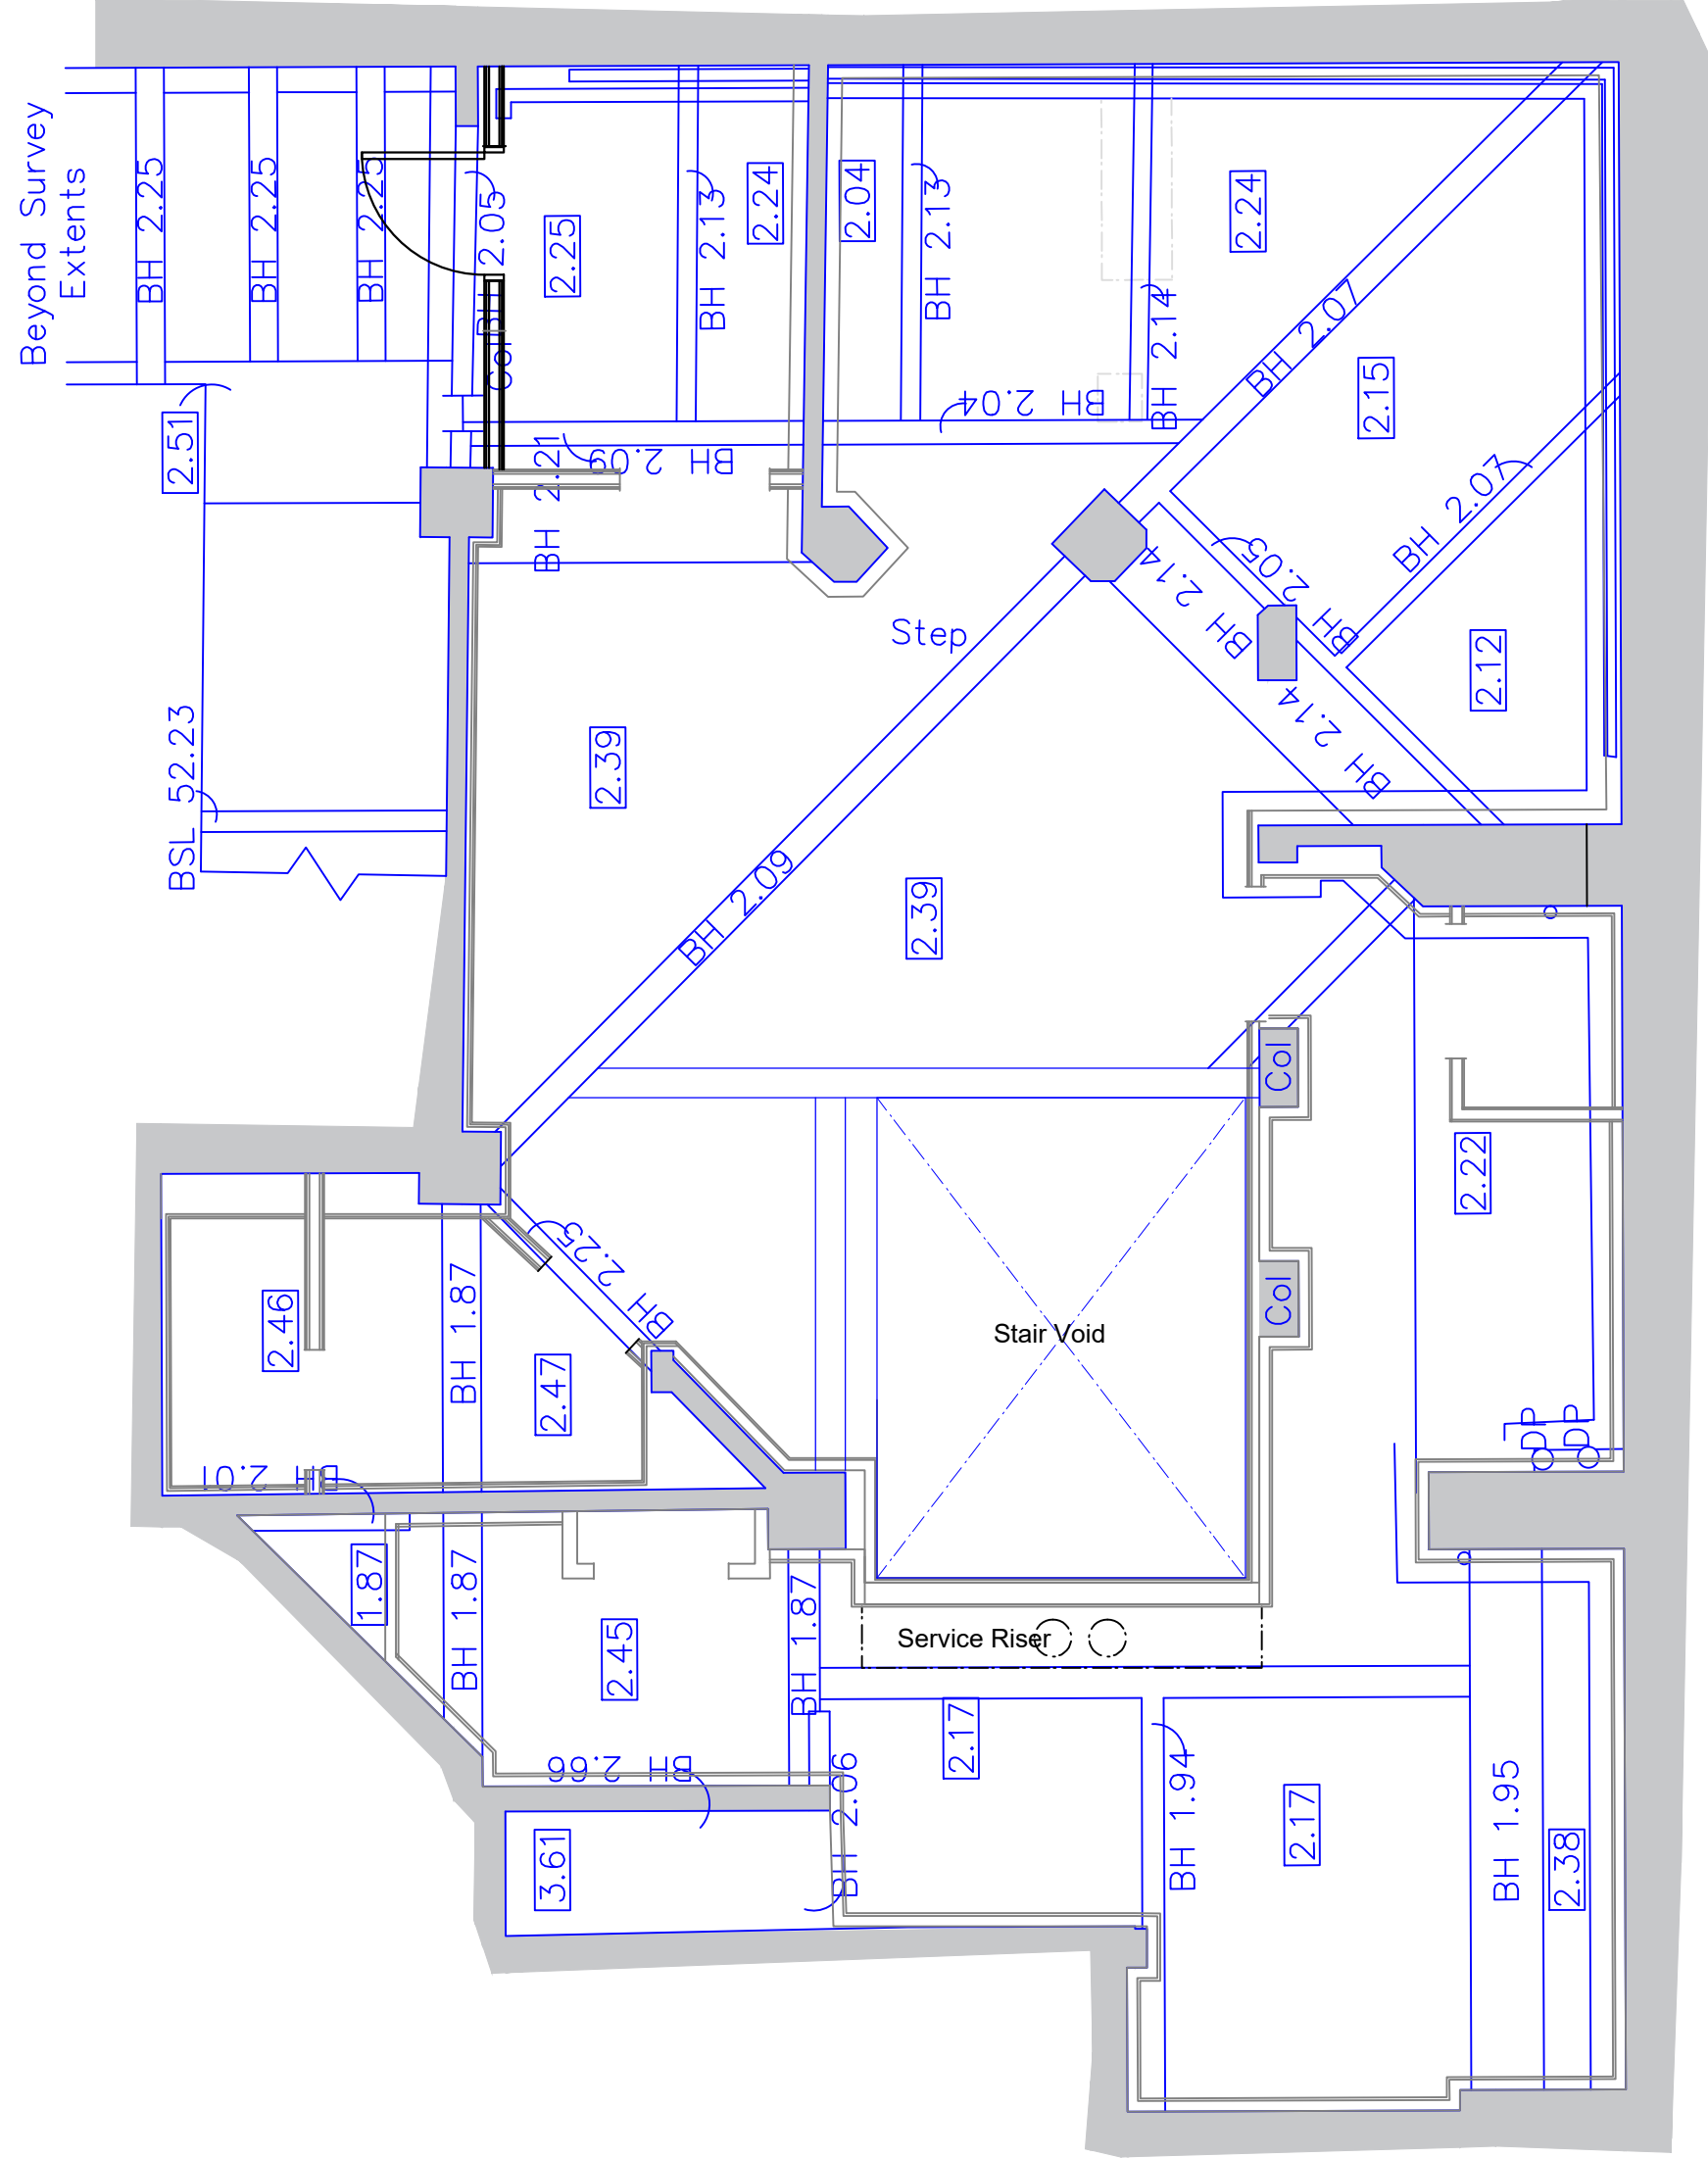


03.1 Basement | Reflected Ceiling Plan

Scale: 1:50@A1


REVISION	DATE	DETAILS
PROJECT		
Unit 3 Sunlight House Manchester		
JOE & THE JUICE		
FLOOR		
Basement & Ground Floor		
DRAWING TITLE		
Reflected Ceiling Plan		
SCALE 1:50	PAPER SIZE A1	REVISION A
DRAWING NUMBER 7063-03	DATE 27.11.25	
DRAWN BY SE		
STATUS L1		
ad@designtime.com www.designtime.uk.com		2-Work, 7 Cutter Mill Treyard North WF1 5FY

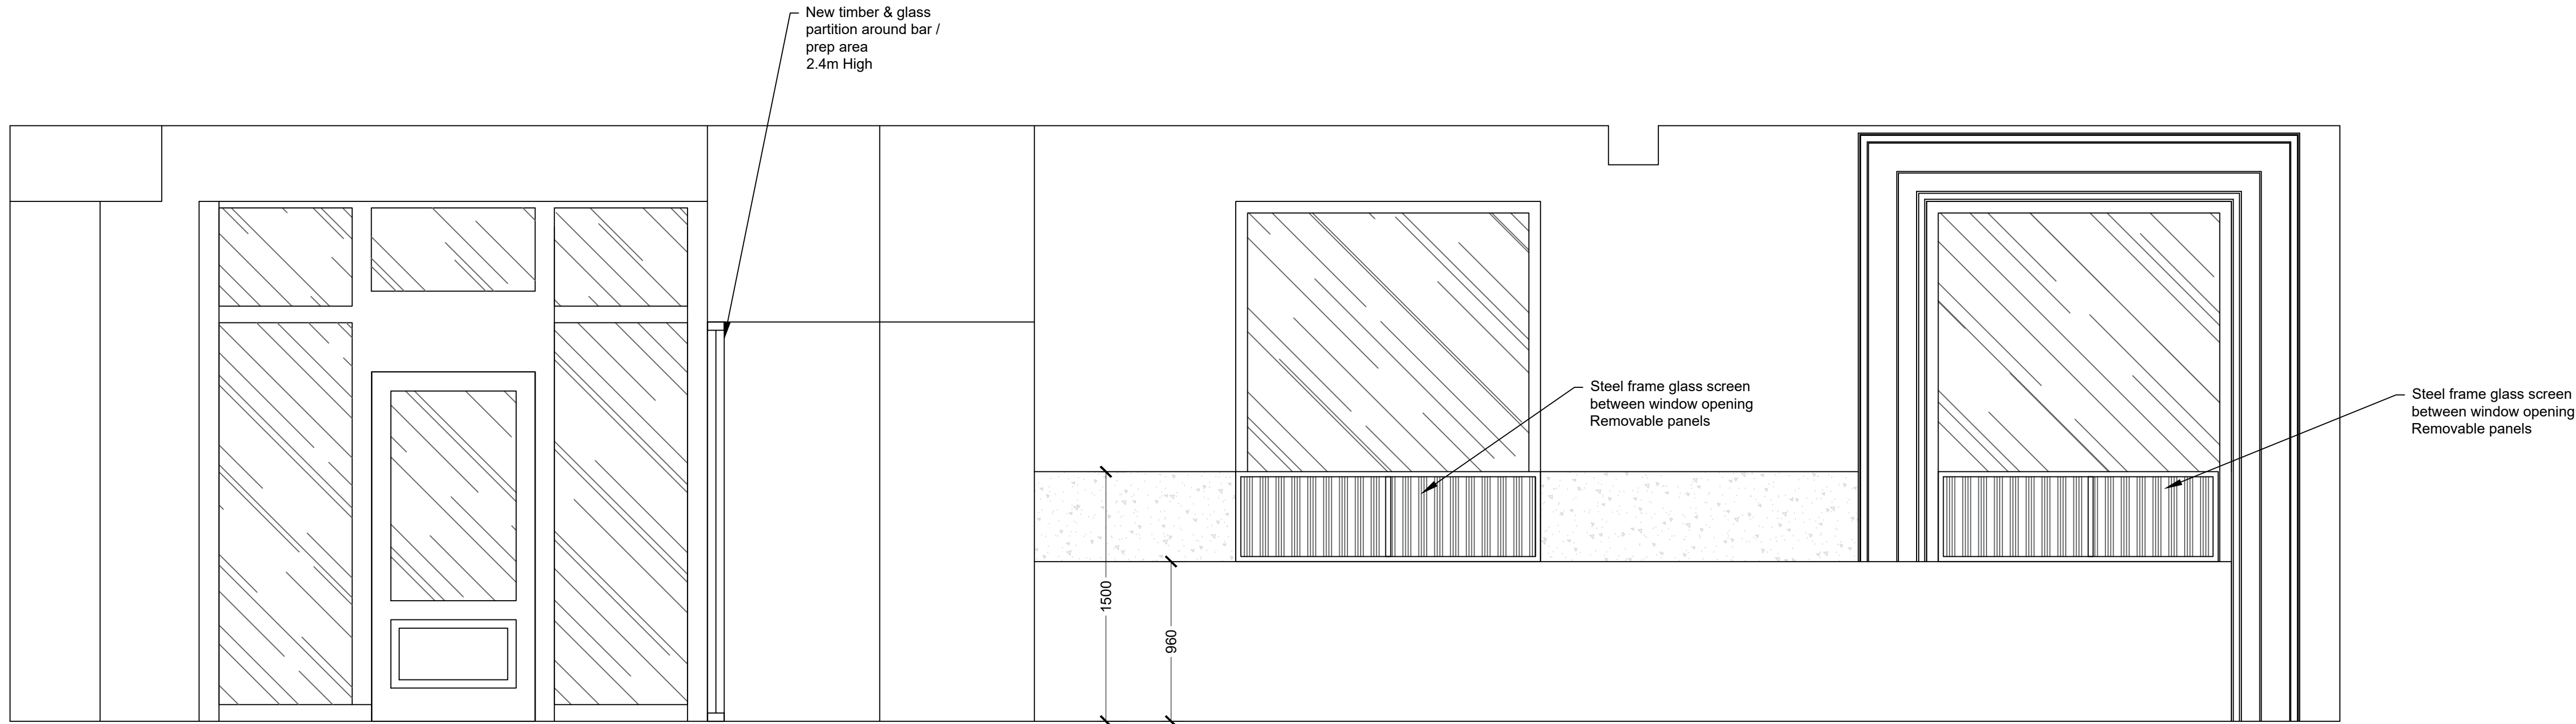


AA Section AA
Scale: 1:25@A1

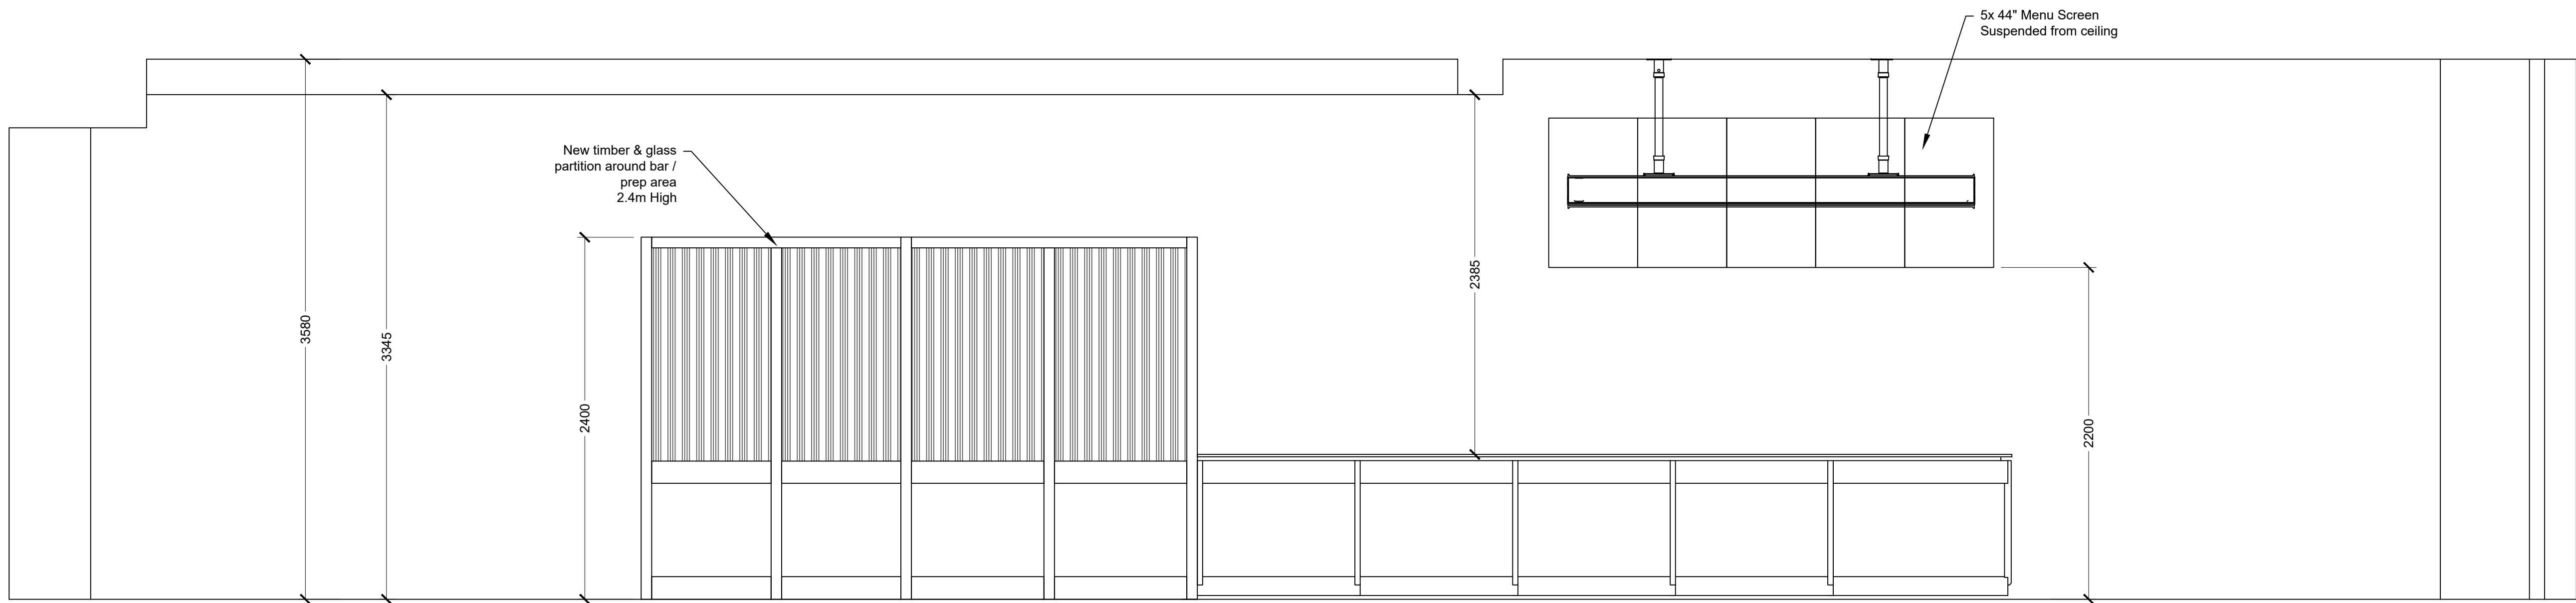

BB Section BB
Scale: 1:25@A1

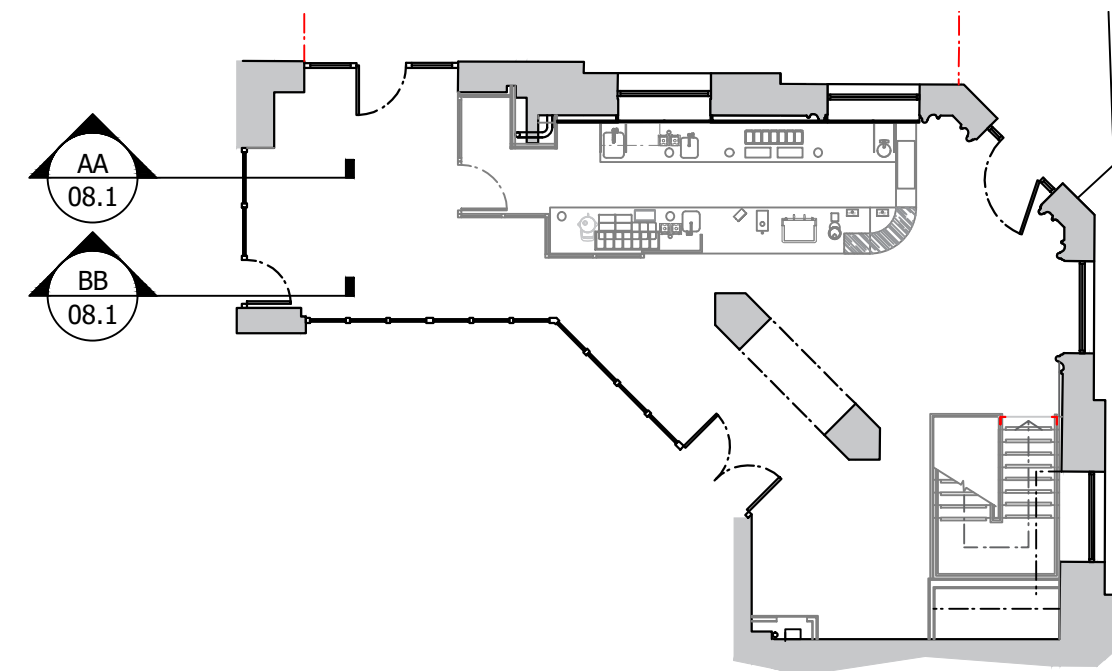


REVISION	DATE	DETAILS
PROJECT		
Unit 3 Sunlight House Manchester		
FLOOR		
Ground Floor		
DRAWING TITLE		
Internal Section AA & BB		
SCALE 1:50	PAPER SIZE A1	
DRAWING NUMBER 7063-08.1	REVISION A	
DRAWN BY SE	DATE 27.11.25	
STATUS L1		
arch@designtime.com www.designtime.uk.com		
2-Work, 7 Cuthill Mill Tilley North WF1 5FY		

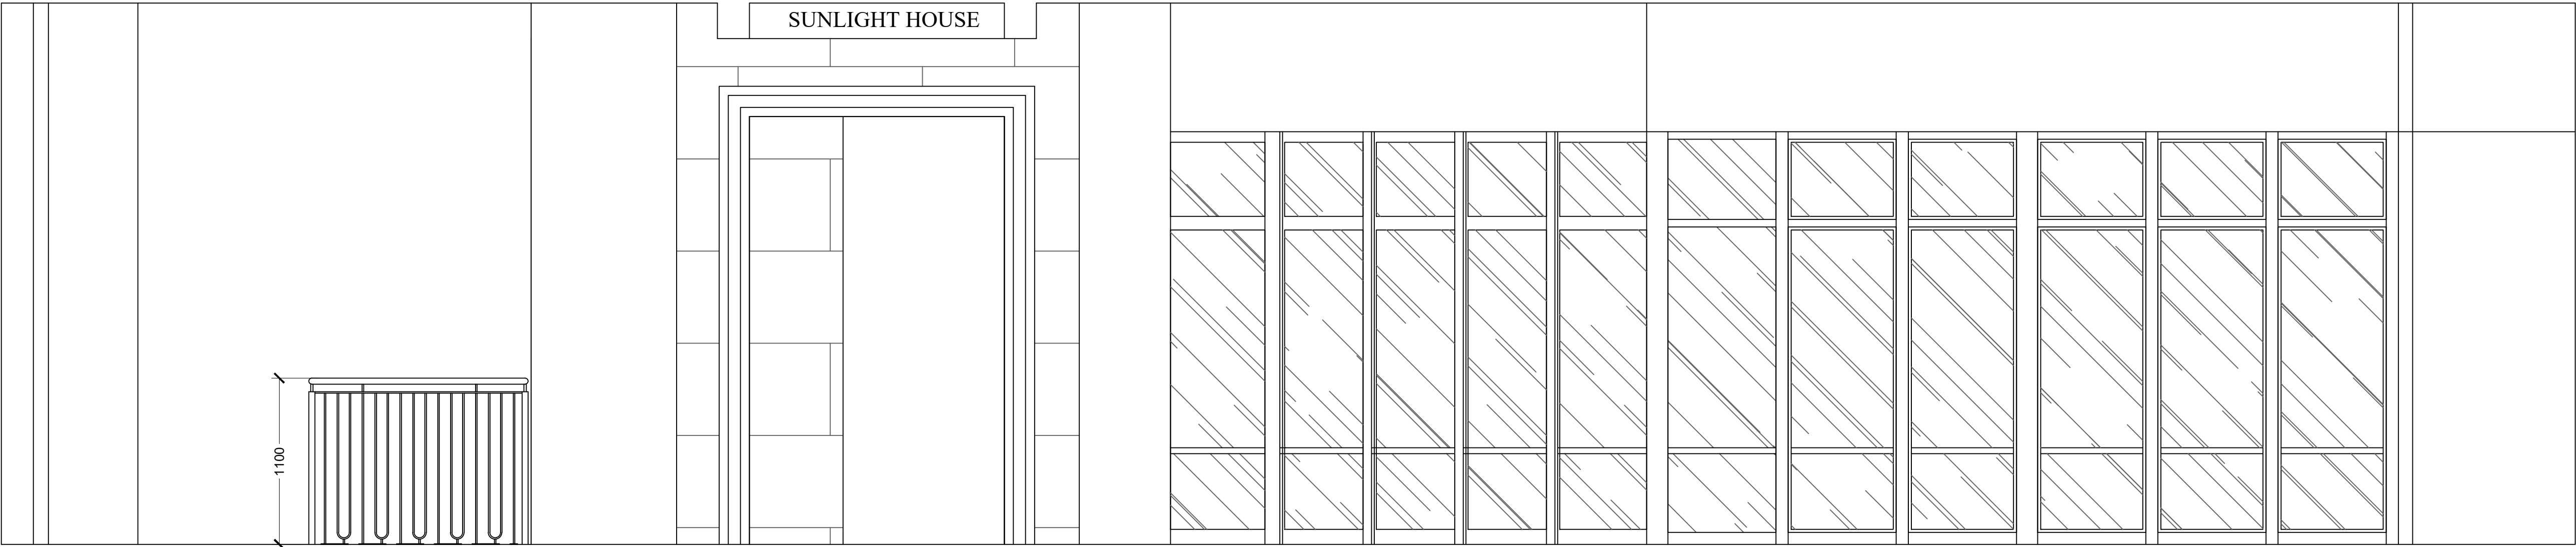


CC Section CC
Scale: 1:25@A1




DD Section DD
Scale: 1:25@A1

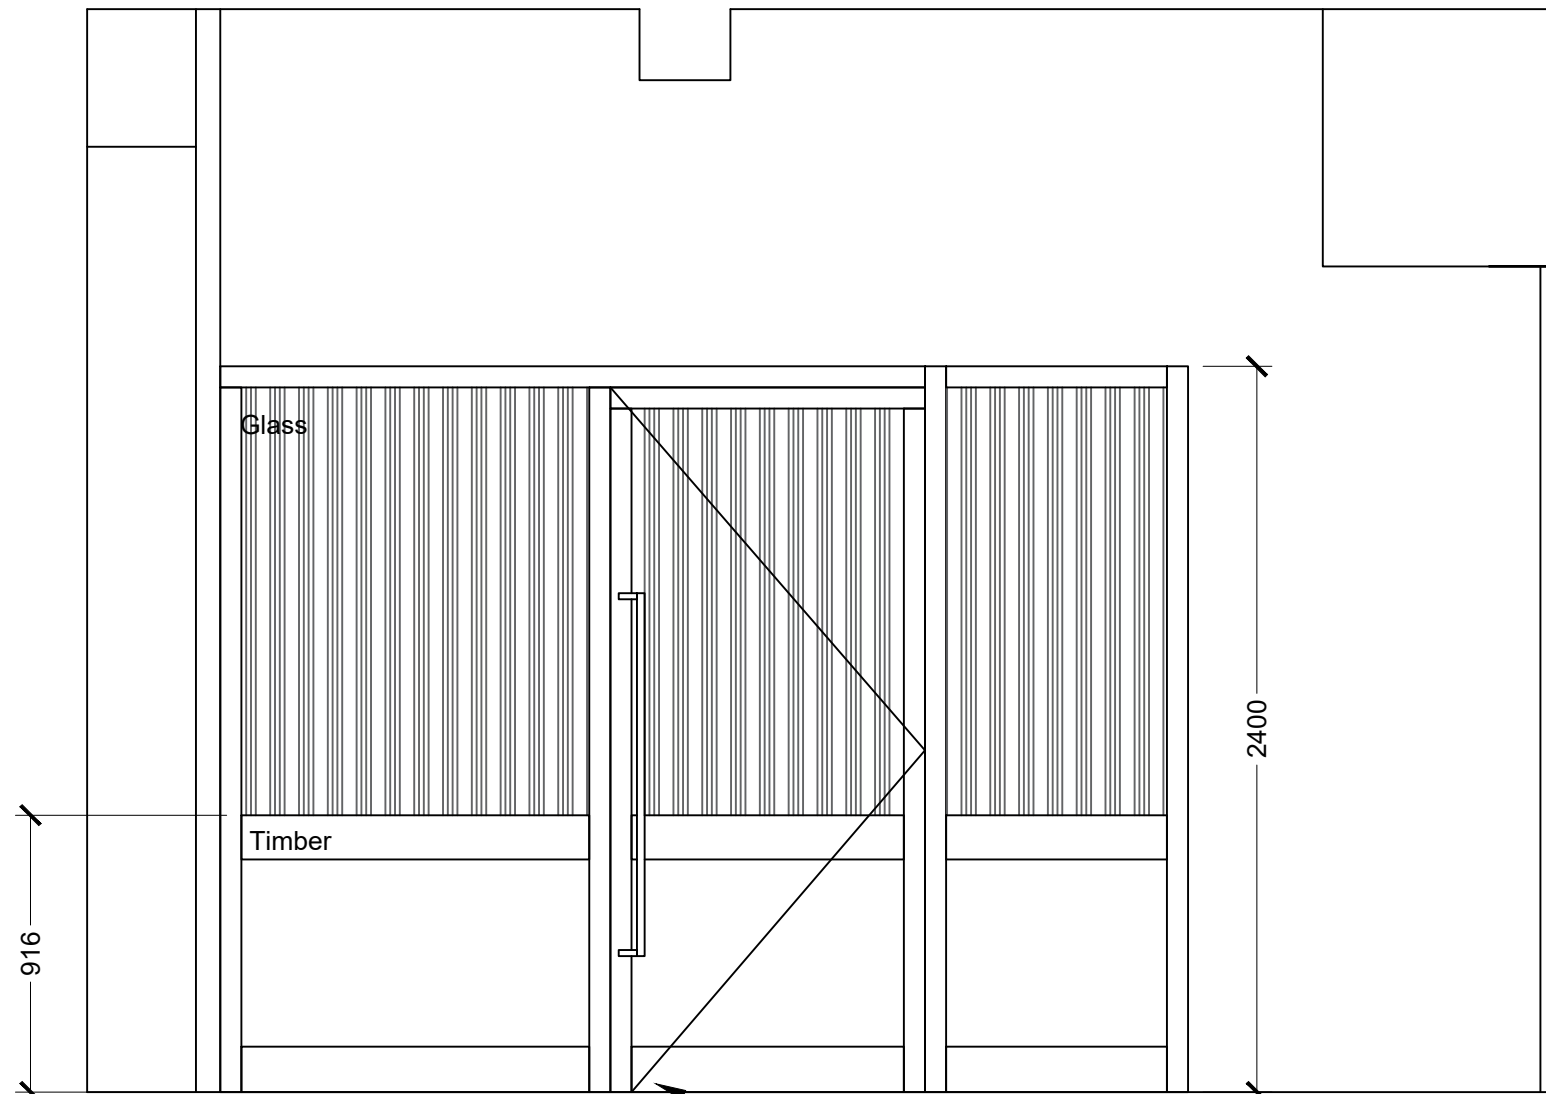


EE Section EE
Scale: 1:25@A1

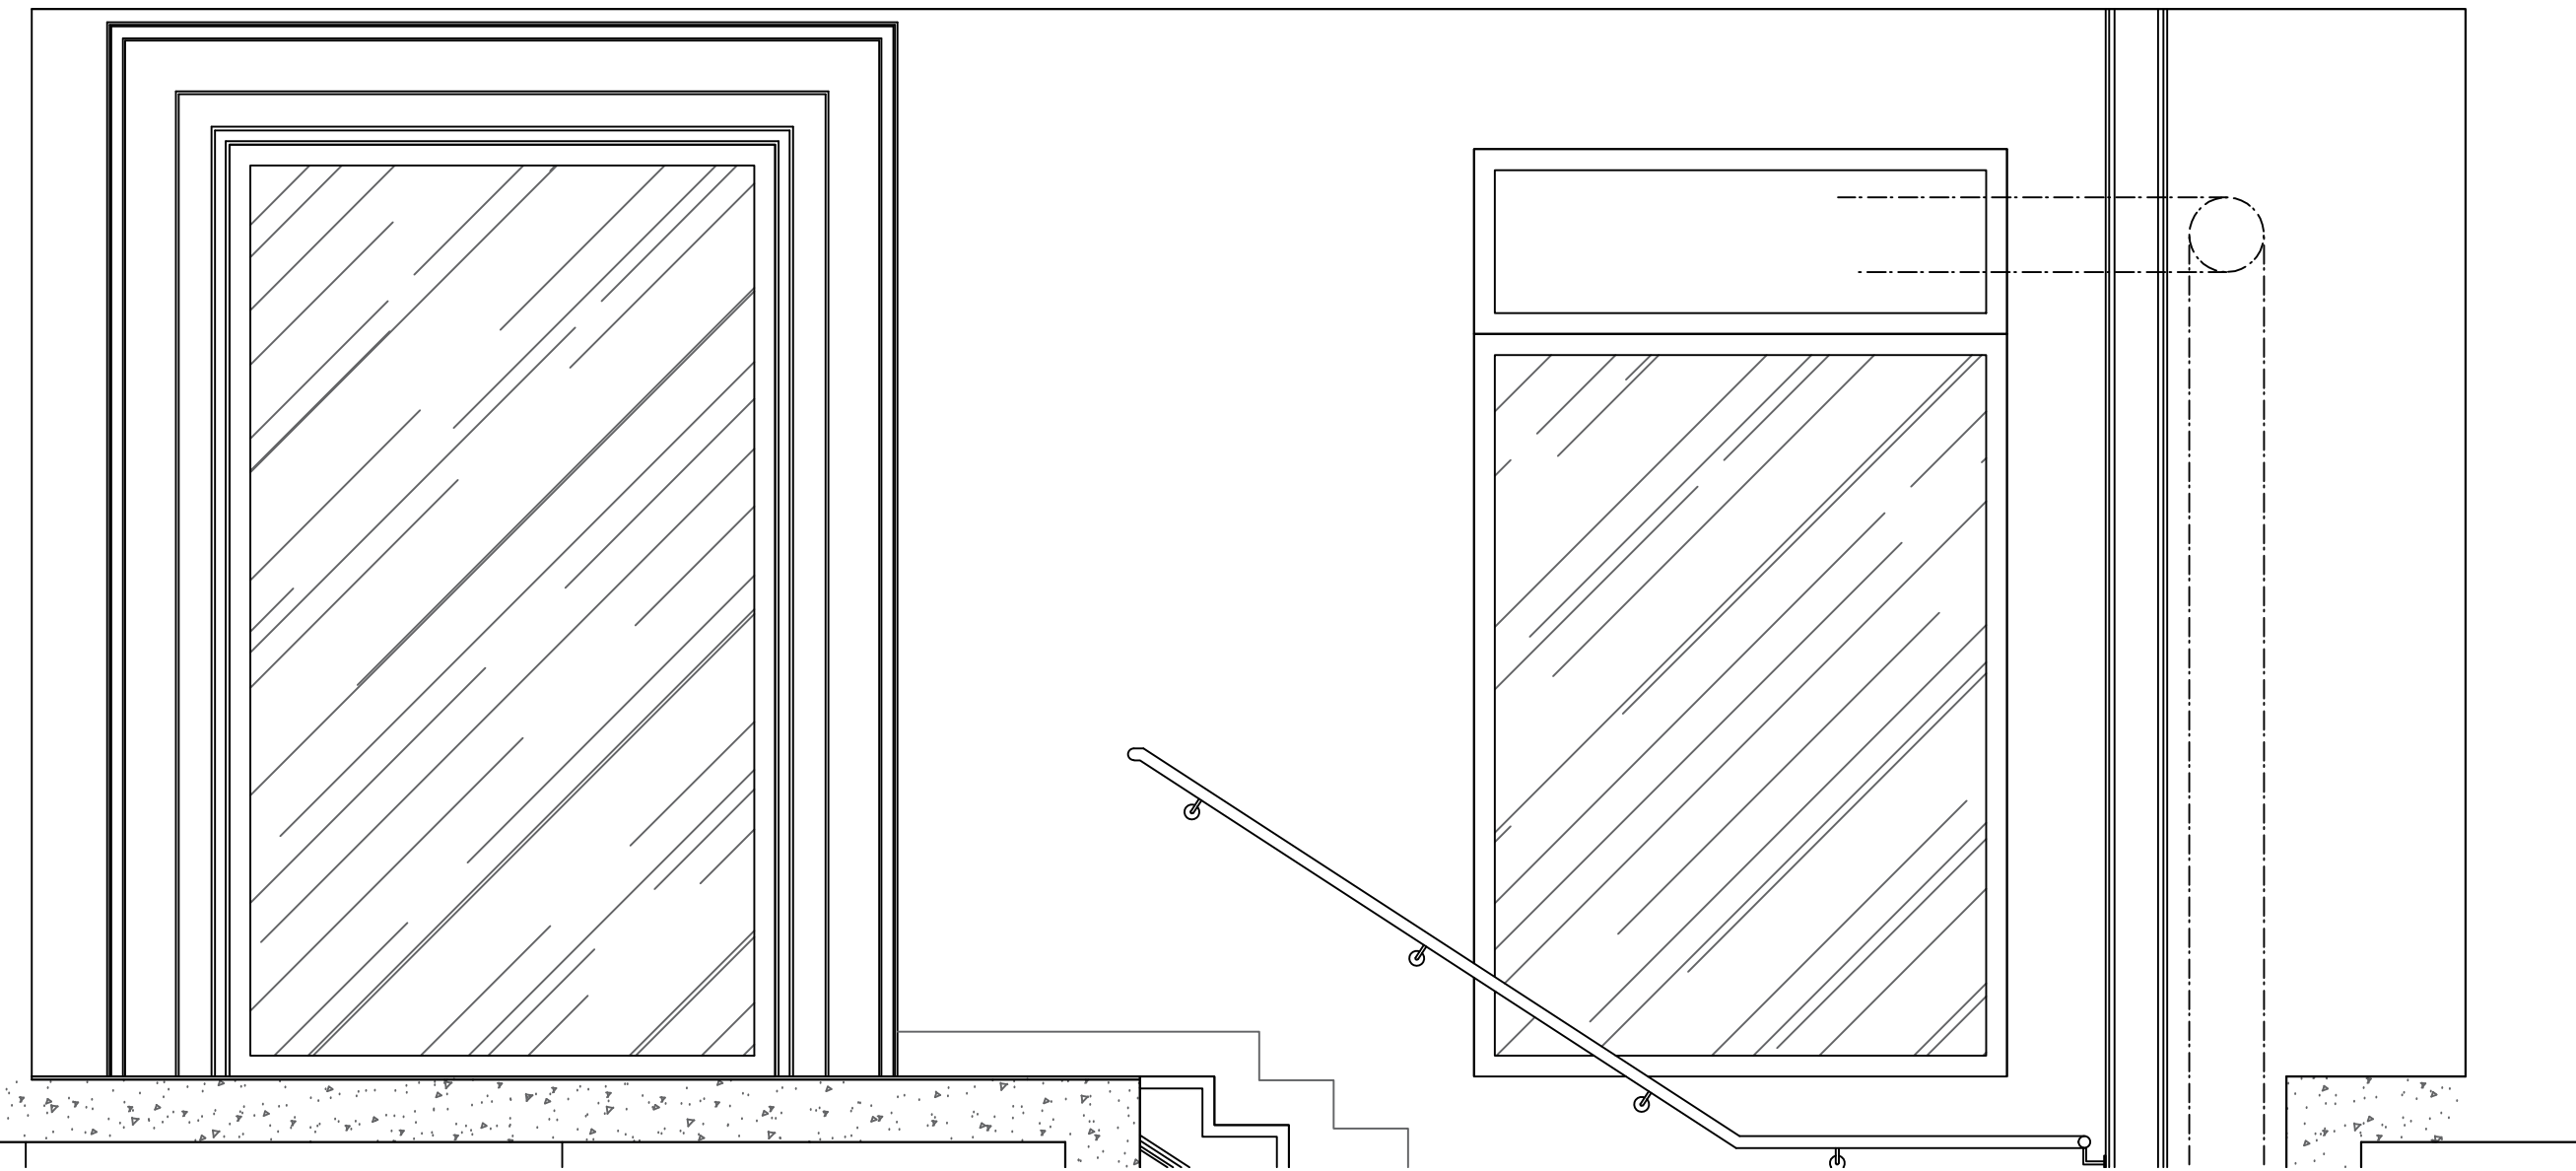

FF Section FF
Scale: 1:25@A1

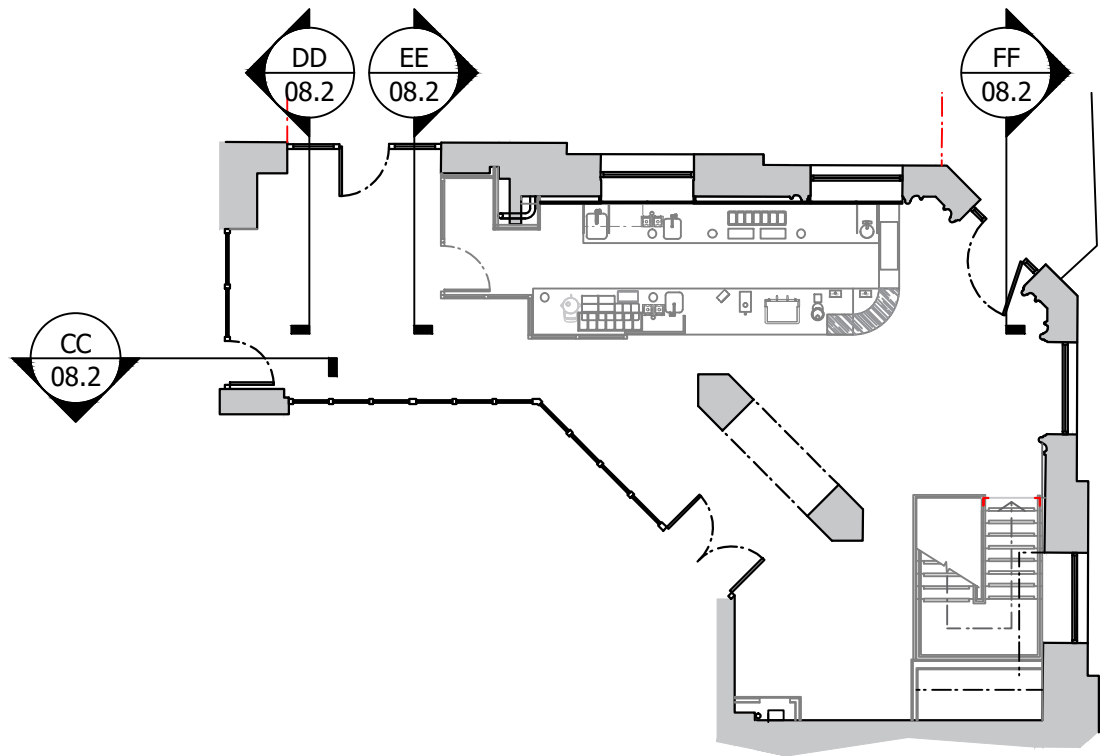


REVISION	DATE	DETAILS
PROJECT		
Unit 3 Sunlight House Manchester		
FLOOR		
Ground Floor		
DRAWING TITLE		
Internal Section CC- FF		
SCALE		PAPER SIZE
1:50		A1
DRAWING NUMBER		REVISION
7063-08.2		A
DRAWN BY		DATE
SE		27.11.25
STATUS		
L1		
arch@designtime.com 2-Work, 7 Culture Mill www.designtime.uk.com Tileyard North W11 5FY		

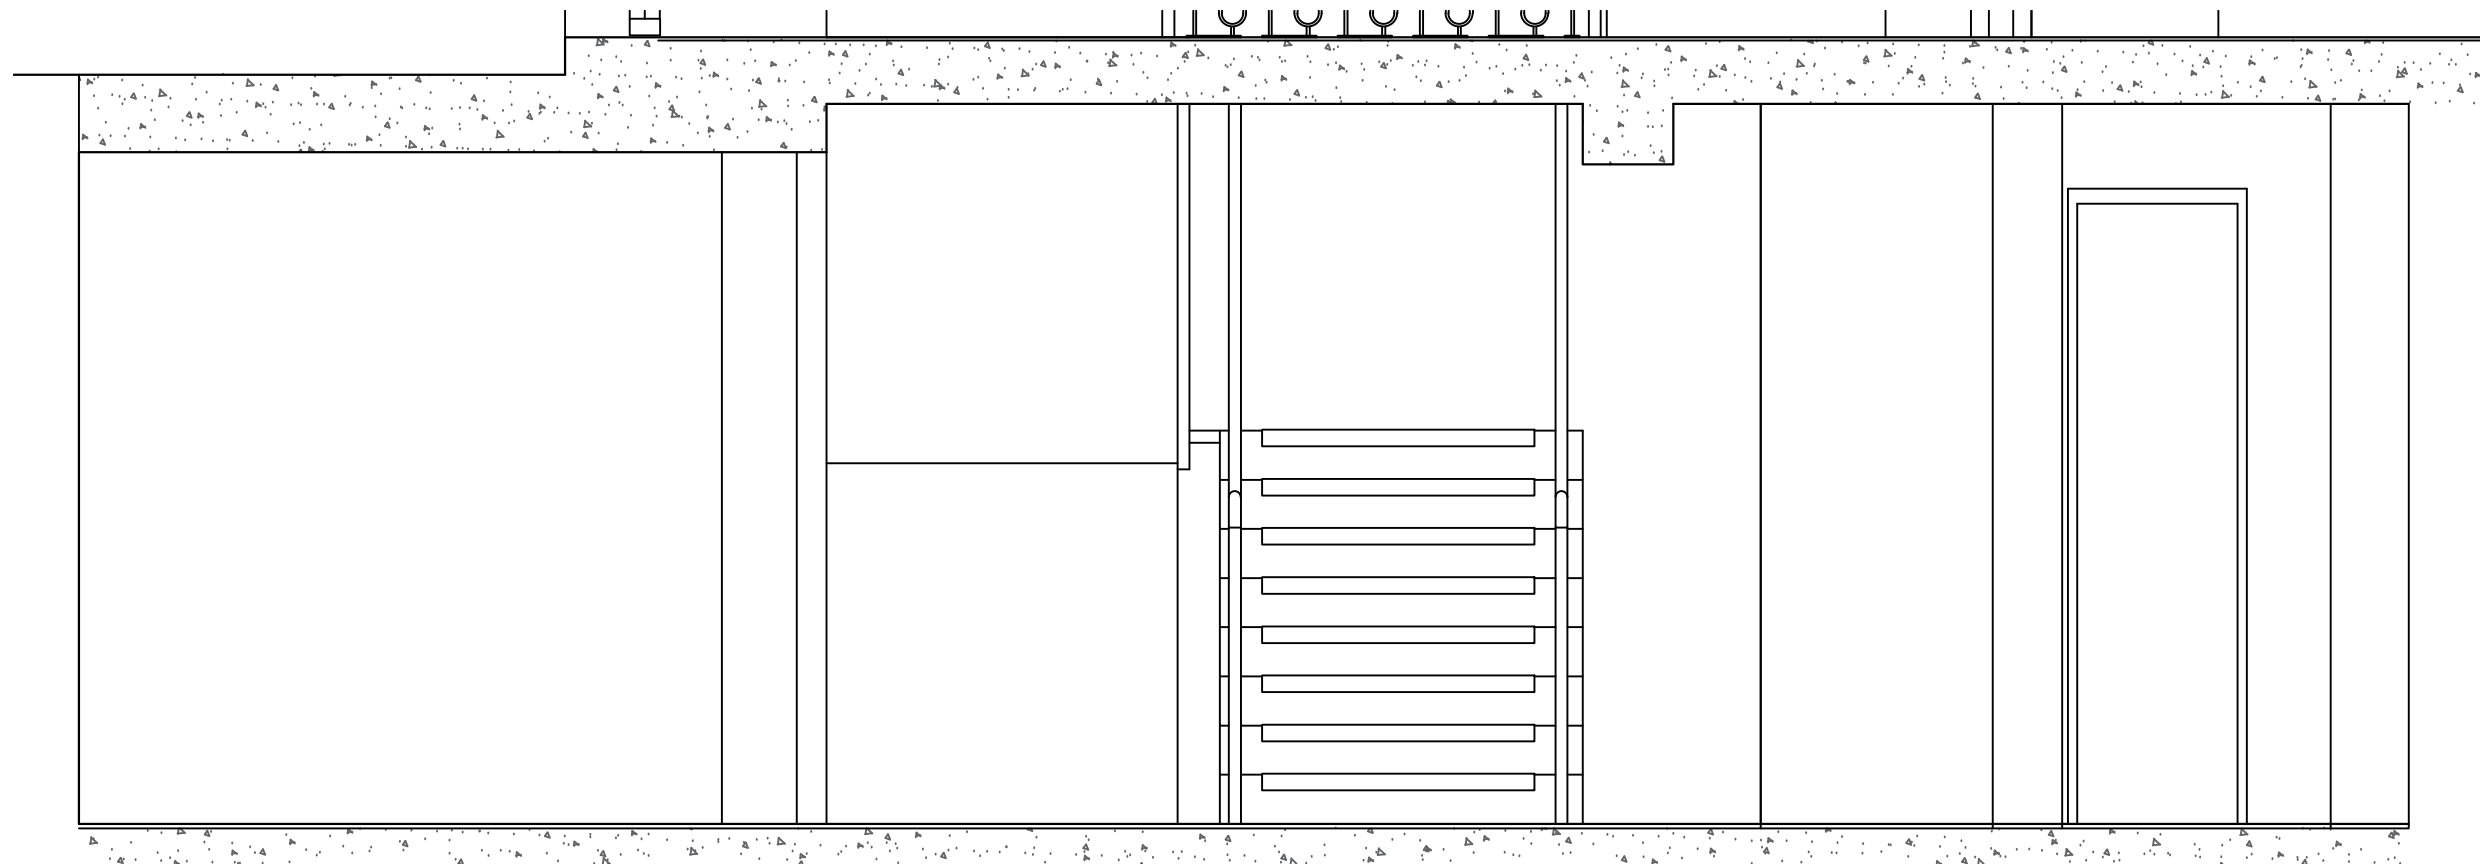


GG Section GG

Scale: 1:25@A1

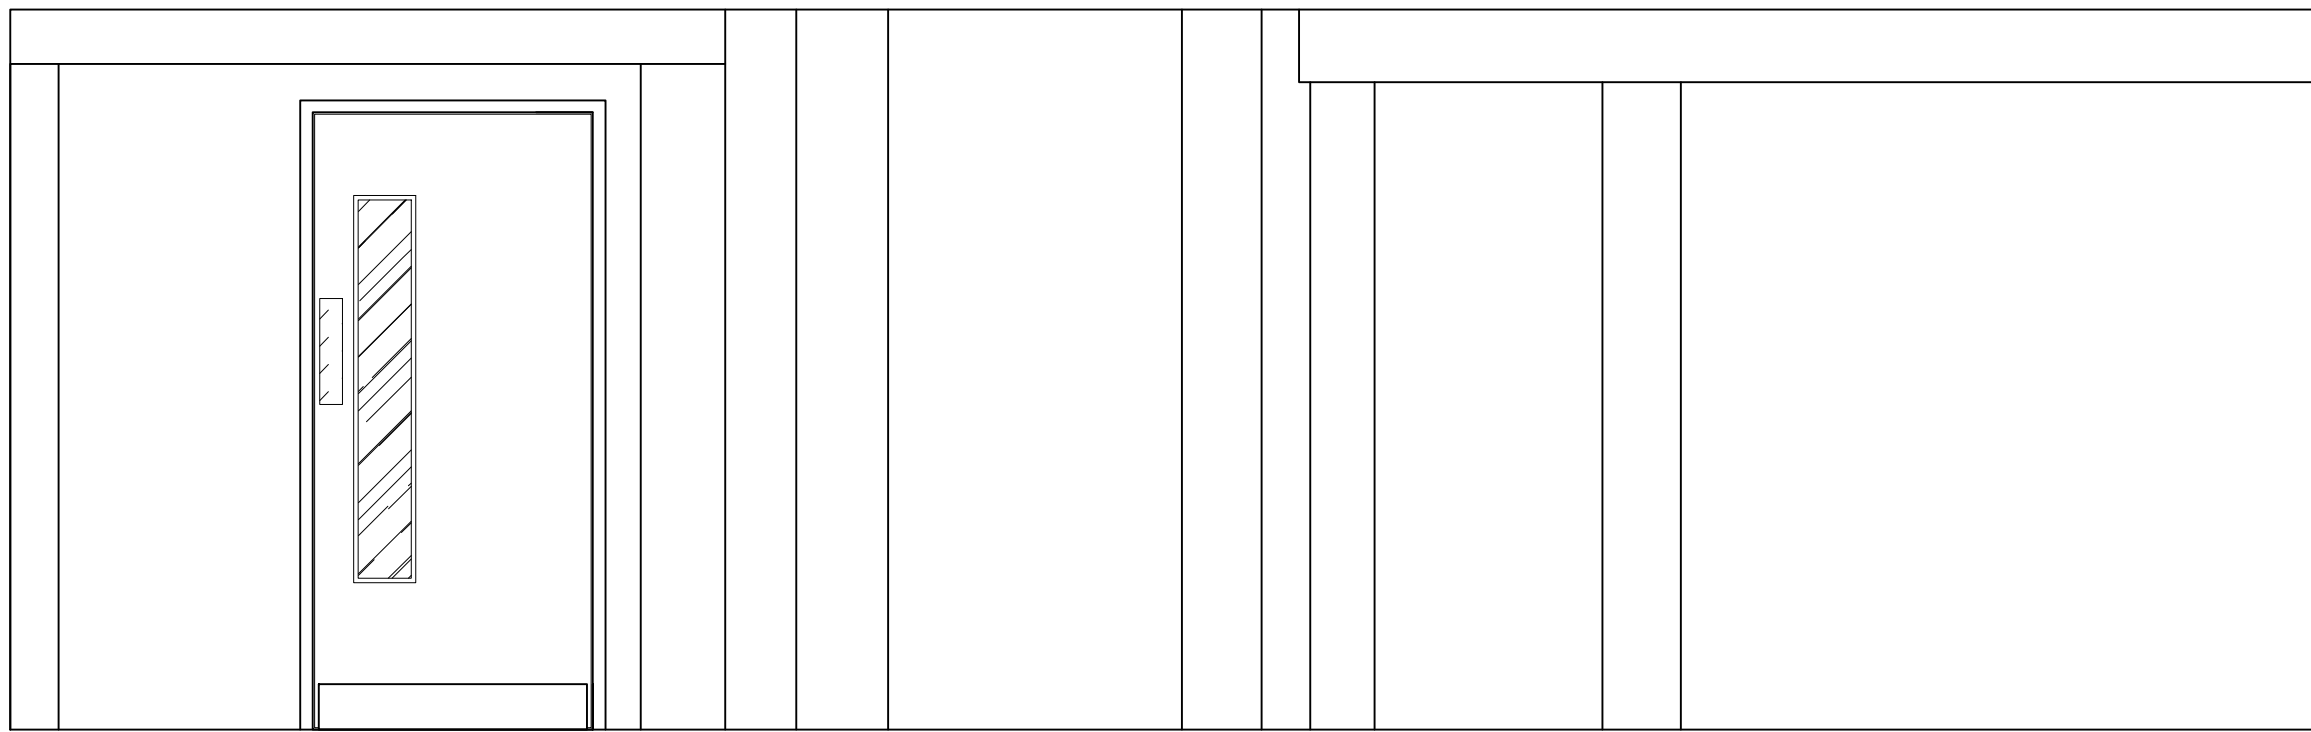


HH Section HH

Scale: 1:25@A1

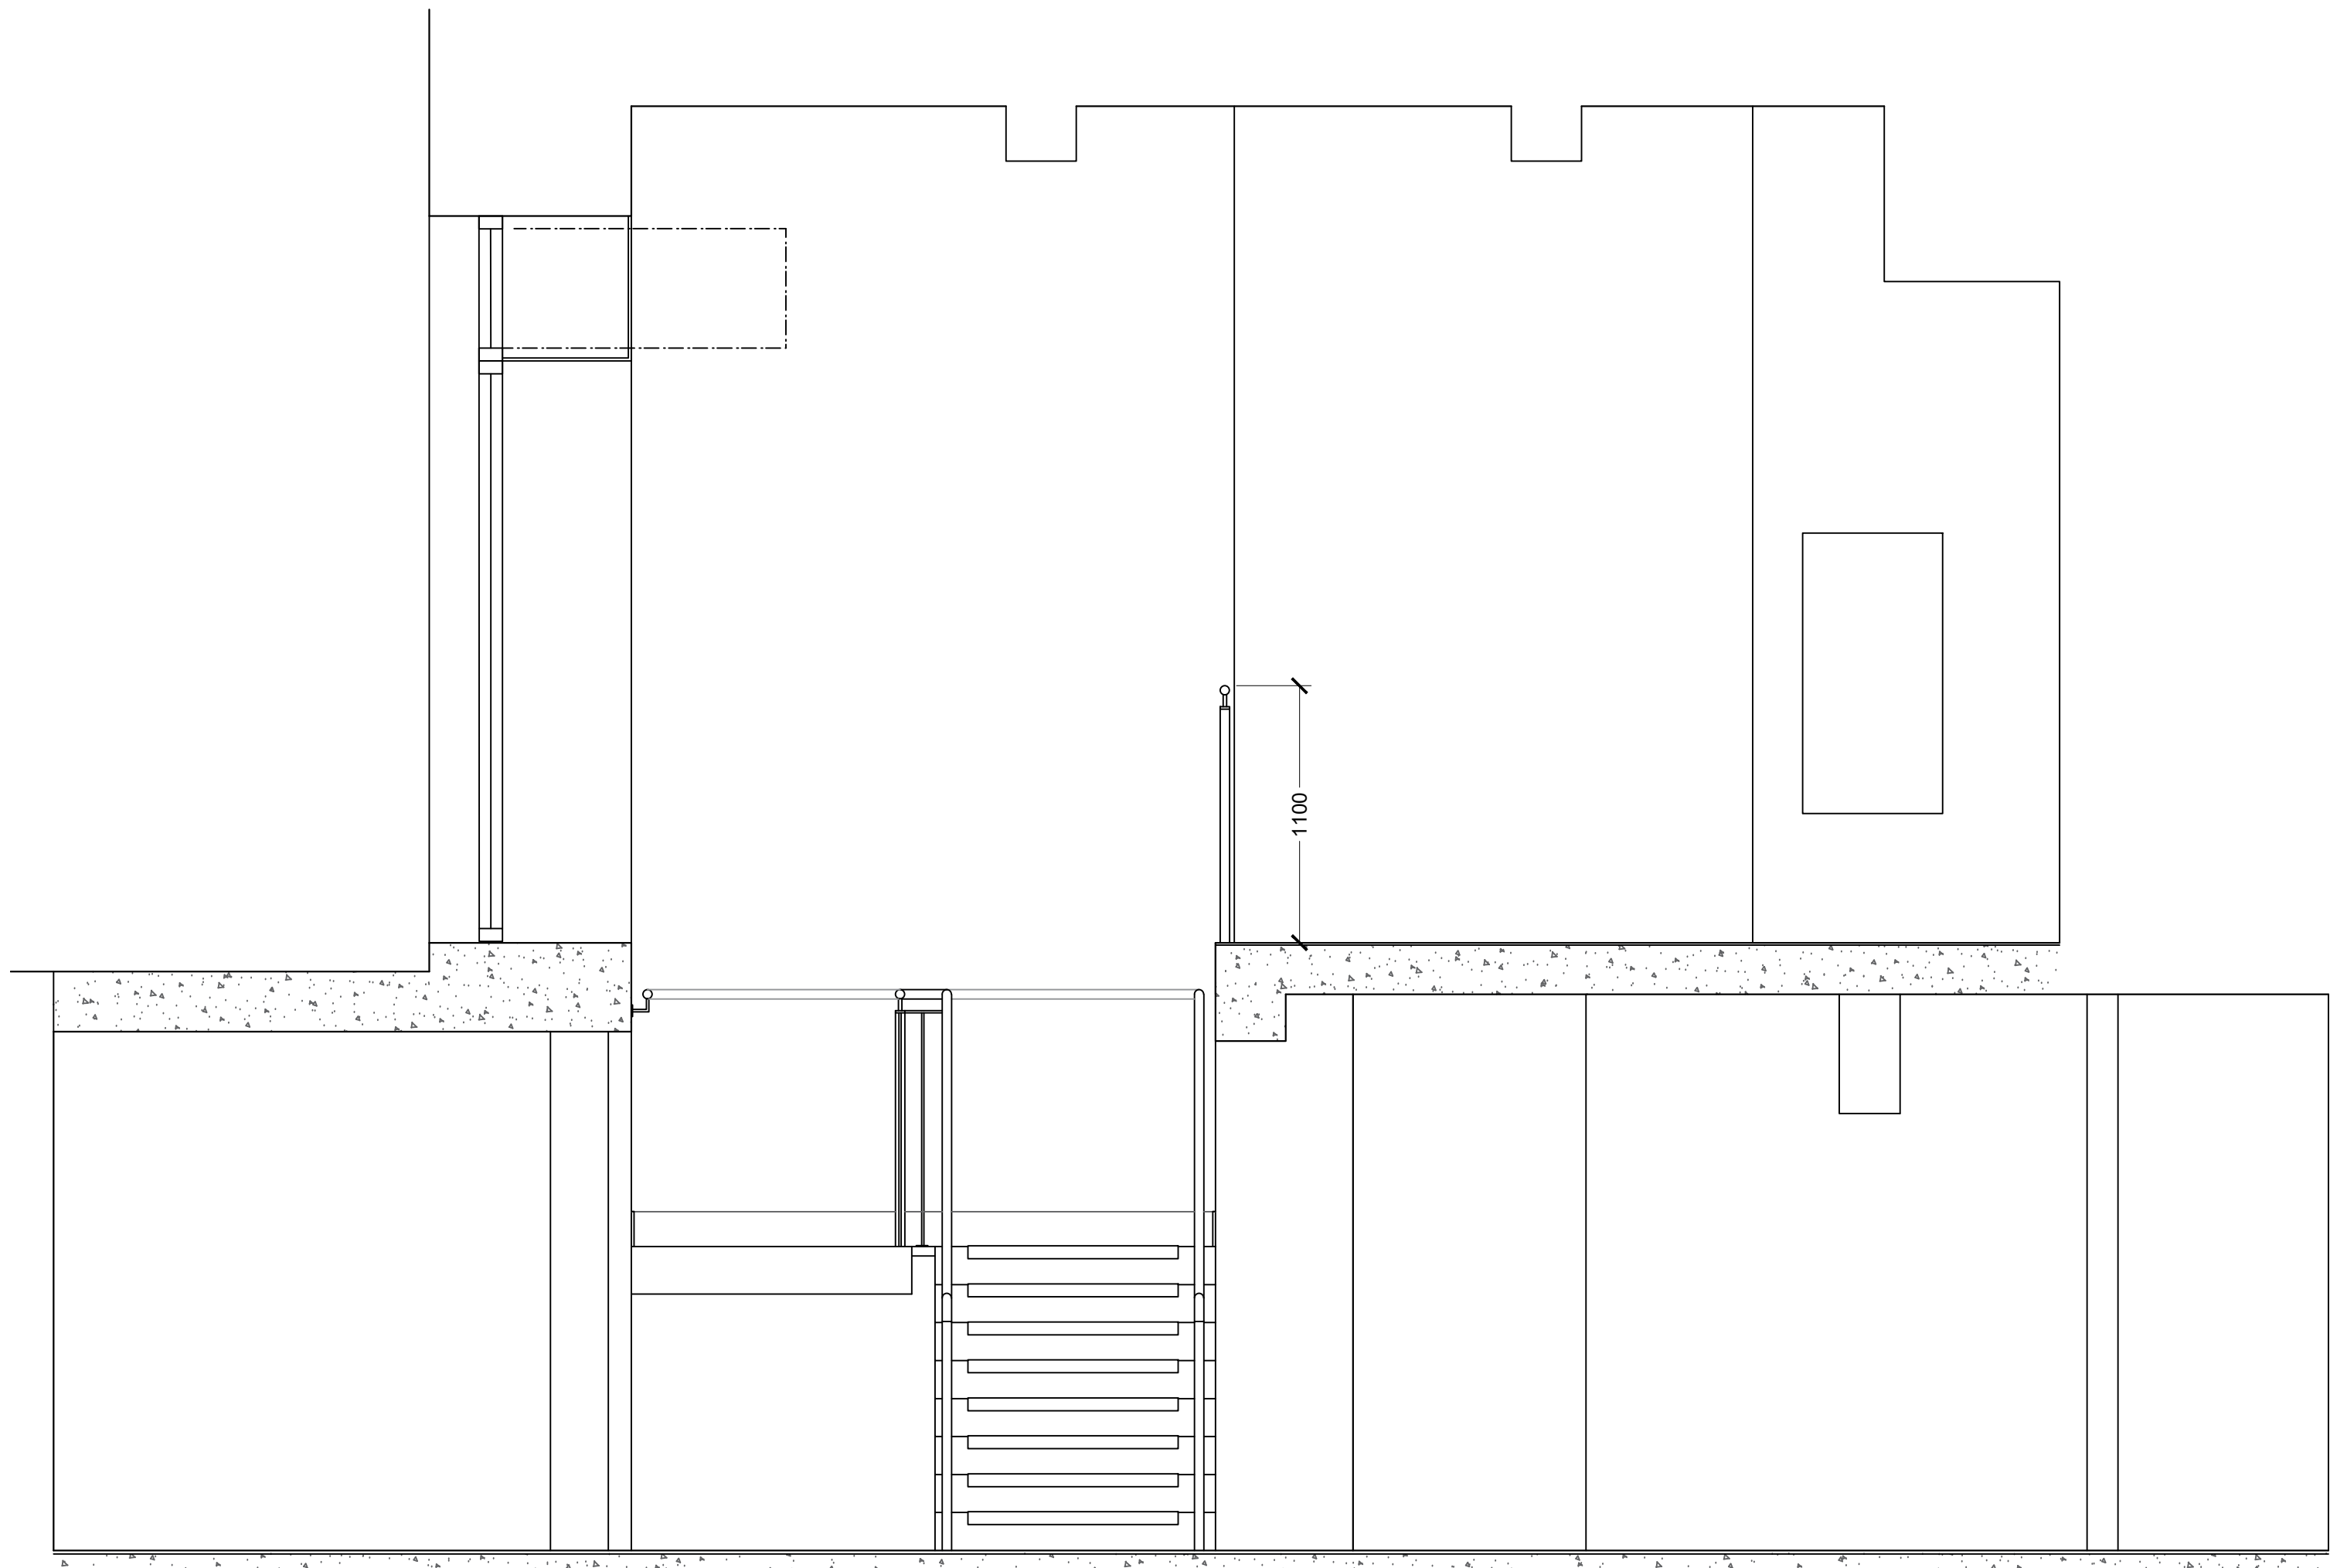


II Section II

Scale: 1:25@A1

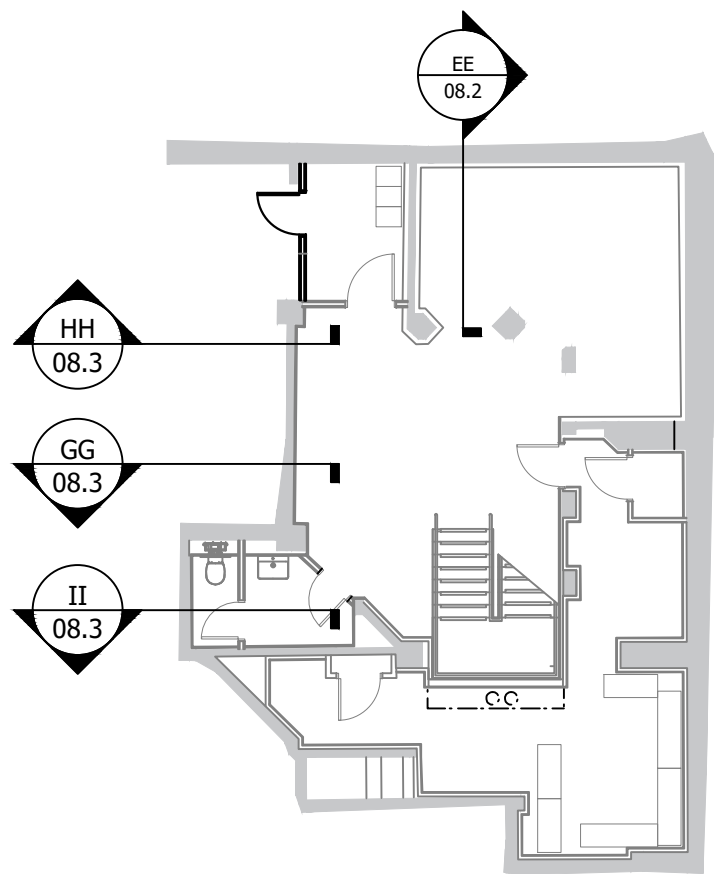


REVISION	DATE	DETAILS
PROJECT		
Unit 3 Sunlight House Manchester		
FLOOR		
Basement & Ground Floor		
DRAWING TITLE		
Internal Section GG- II		
SCALE 1:50	PAPER SIZE A1	REVISION A
DRAWING NUMBER 7063-08.3	DATE 27.11.25	STATUS L1
DRAWN BY SE		
arch@designtime.com 2-Work, 7 Cuthill Mill www.designtime.uk.com Tlayard North WF1 5FY		

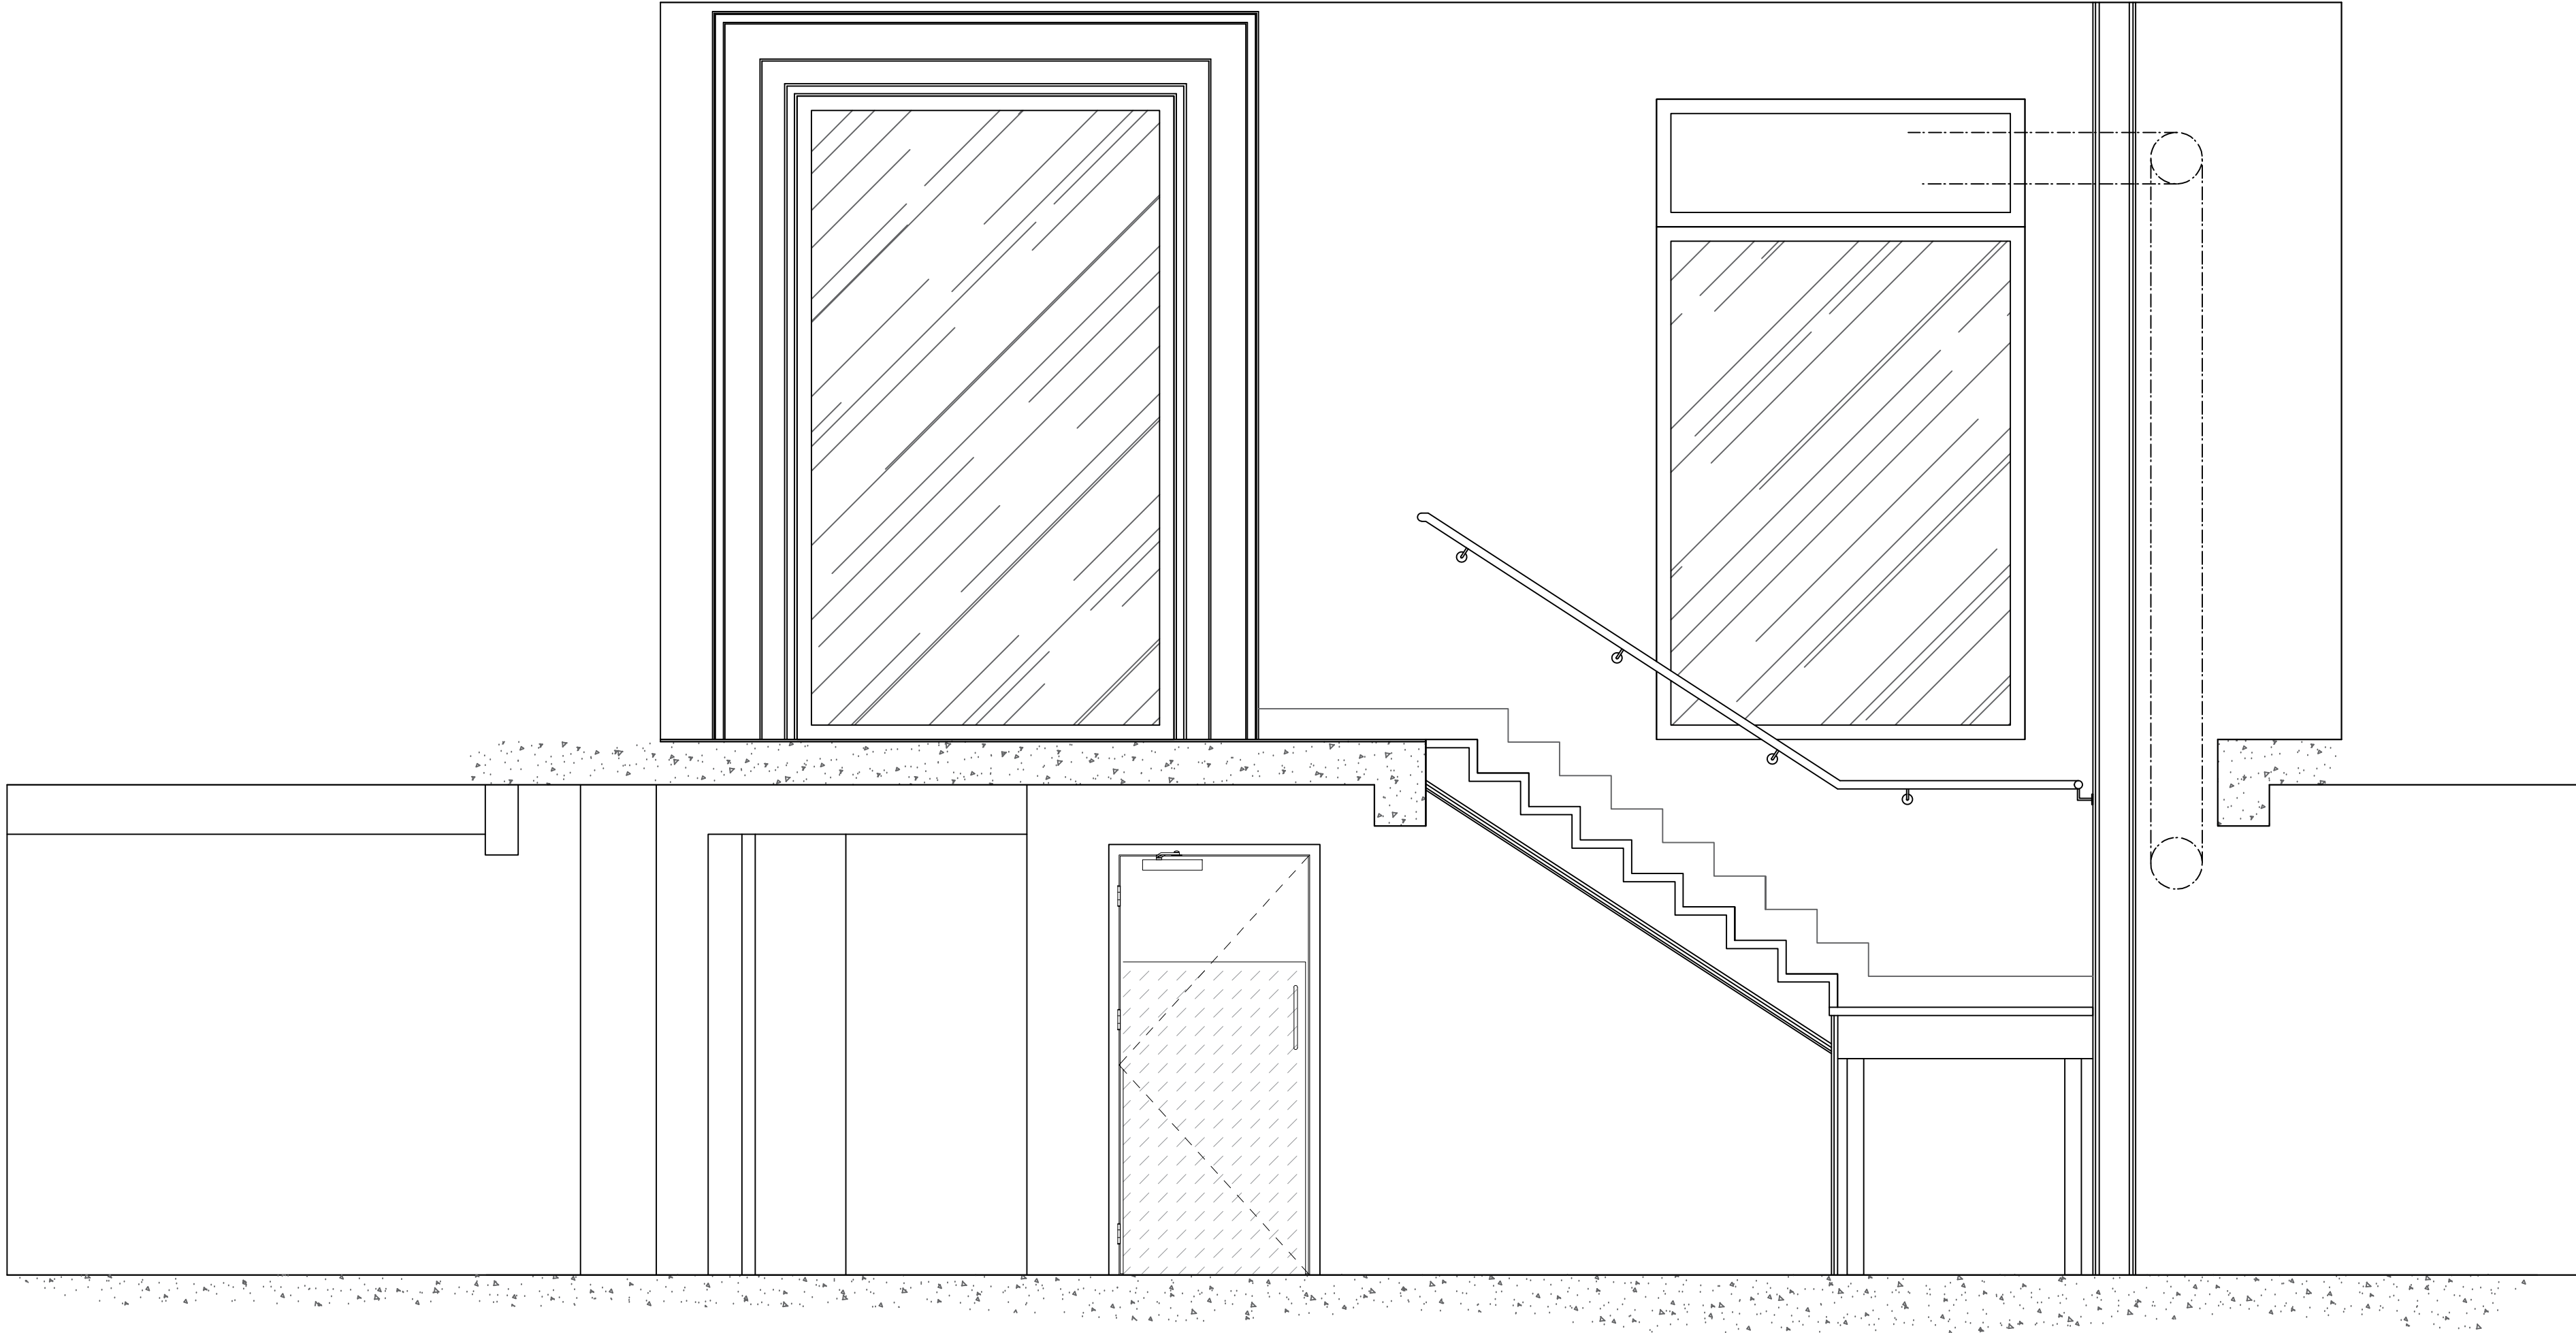


JJ Section JJ

Scale: 1:25@A1

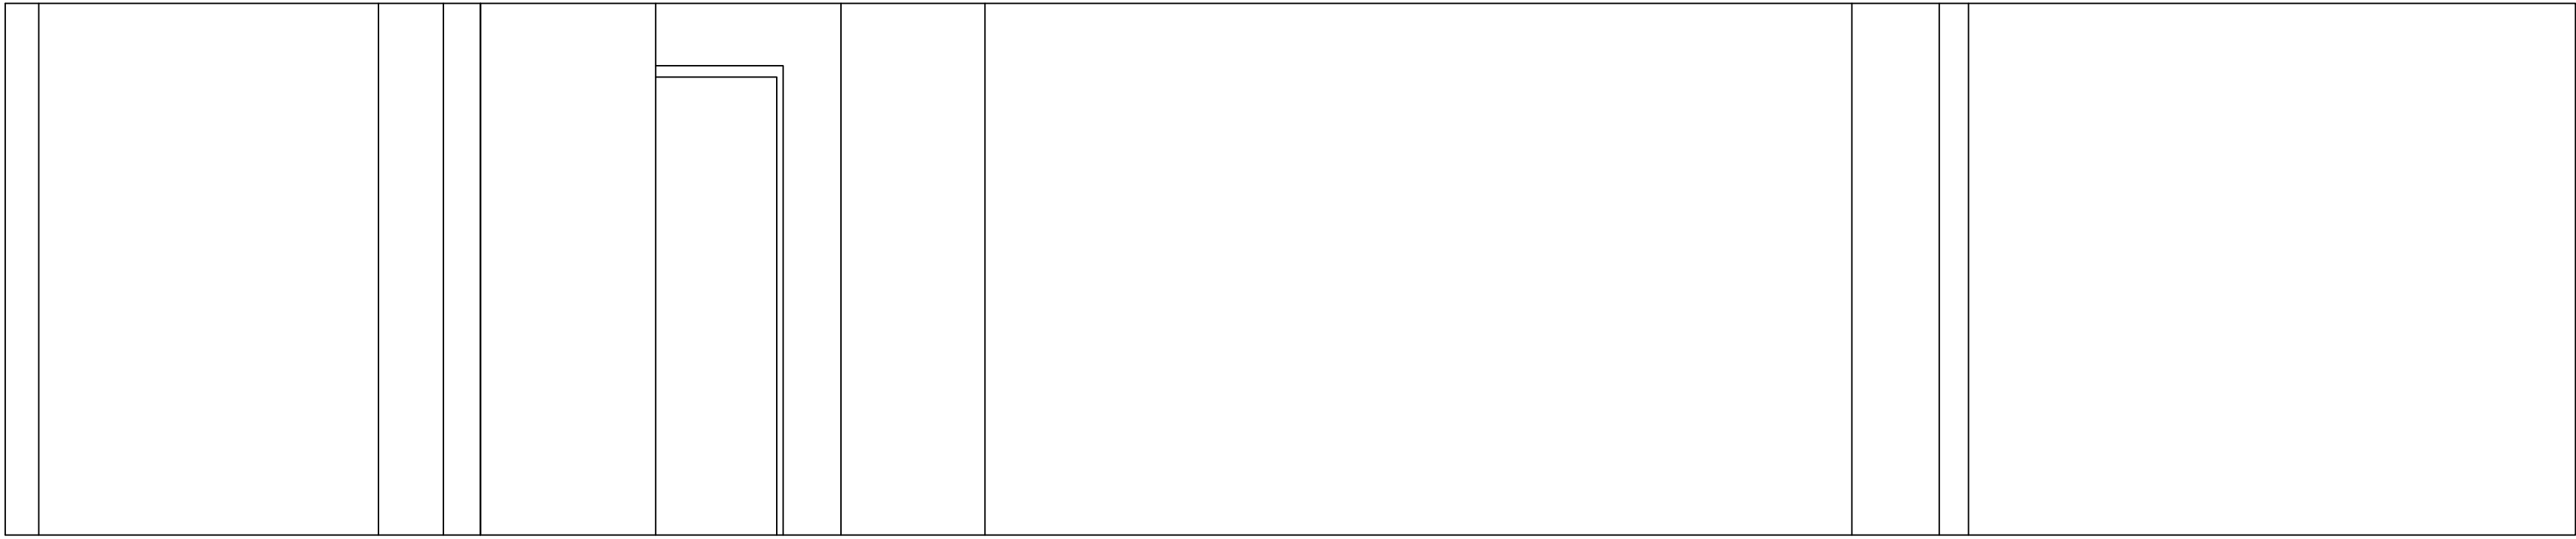


KK Section KK

Scale: 1:25@A1

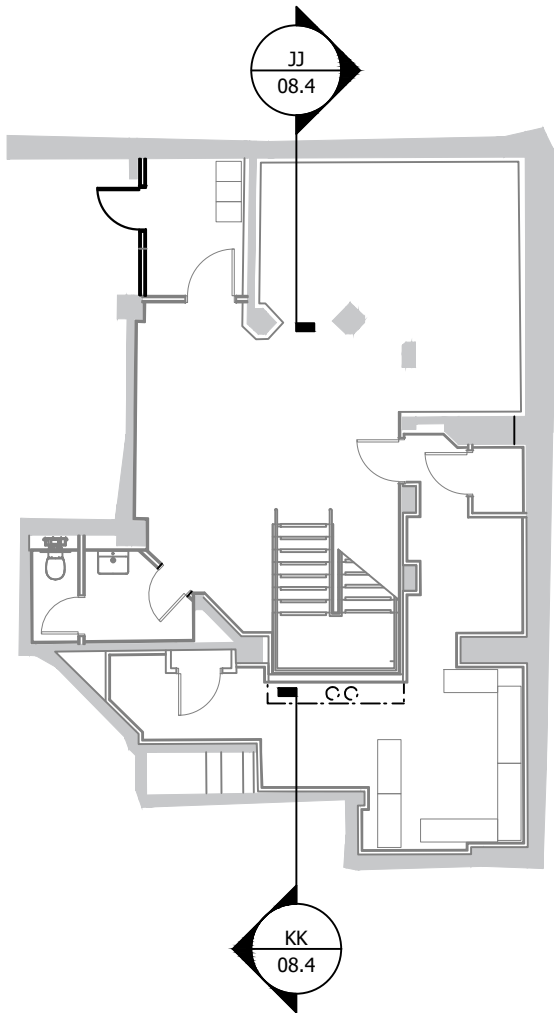


REVISION	DATE	DETAILS
PROJECT		
Unit 3 Sunlight House Manchester		
FLOOR		
Basement & Ground Floor		
DRAWING TITLE		
Internal Section JJ & KK		
SCALE	PAPER SIZE	
1:50	A1	
DRAWING NUMBER	REVISION	
7063-08.4	A	
DRAWN BY	DATE	
SE	27.11.25	
STATUS	designtime	
L1	arch@designtime.com www.designtime.uk.com	
	2-Work, 7 Culter Mill Tilley North WF1 5FY	

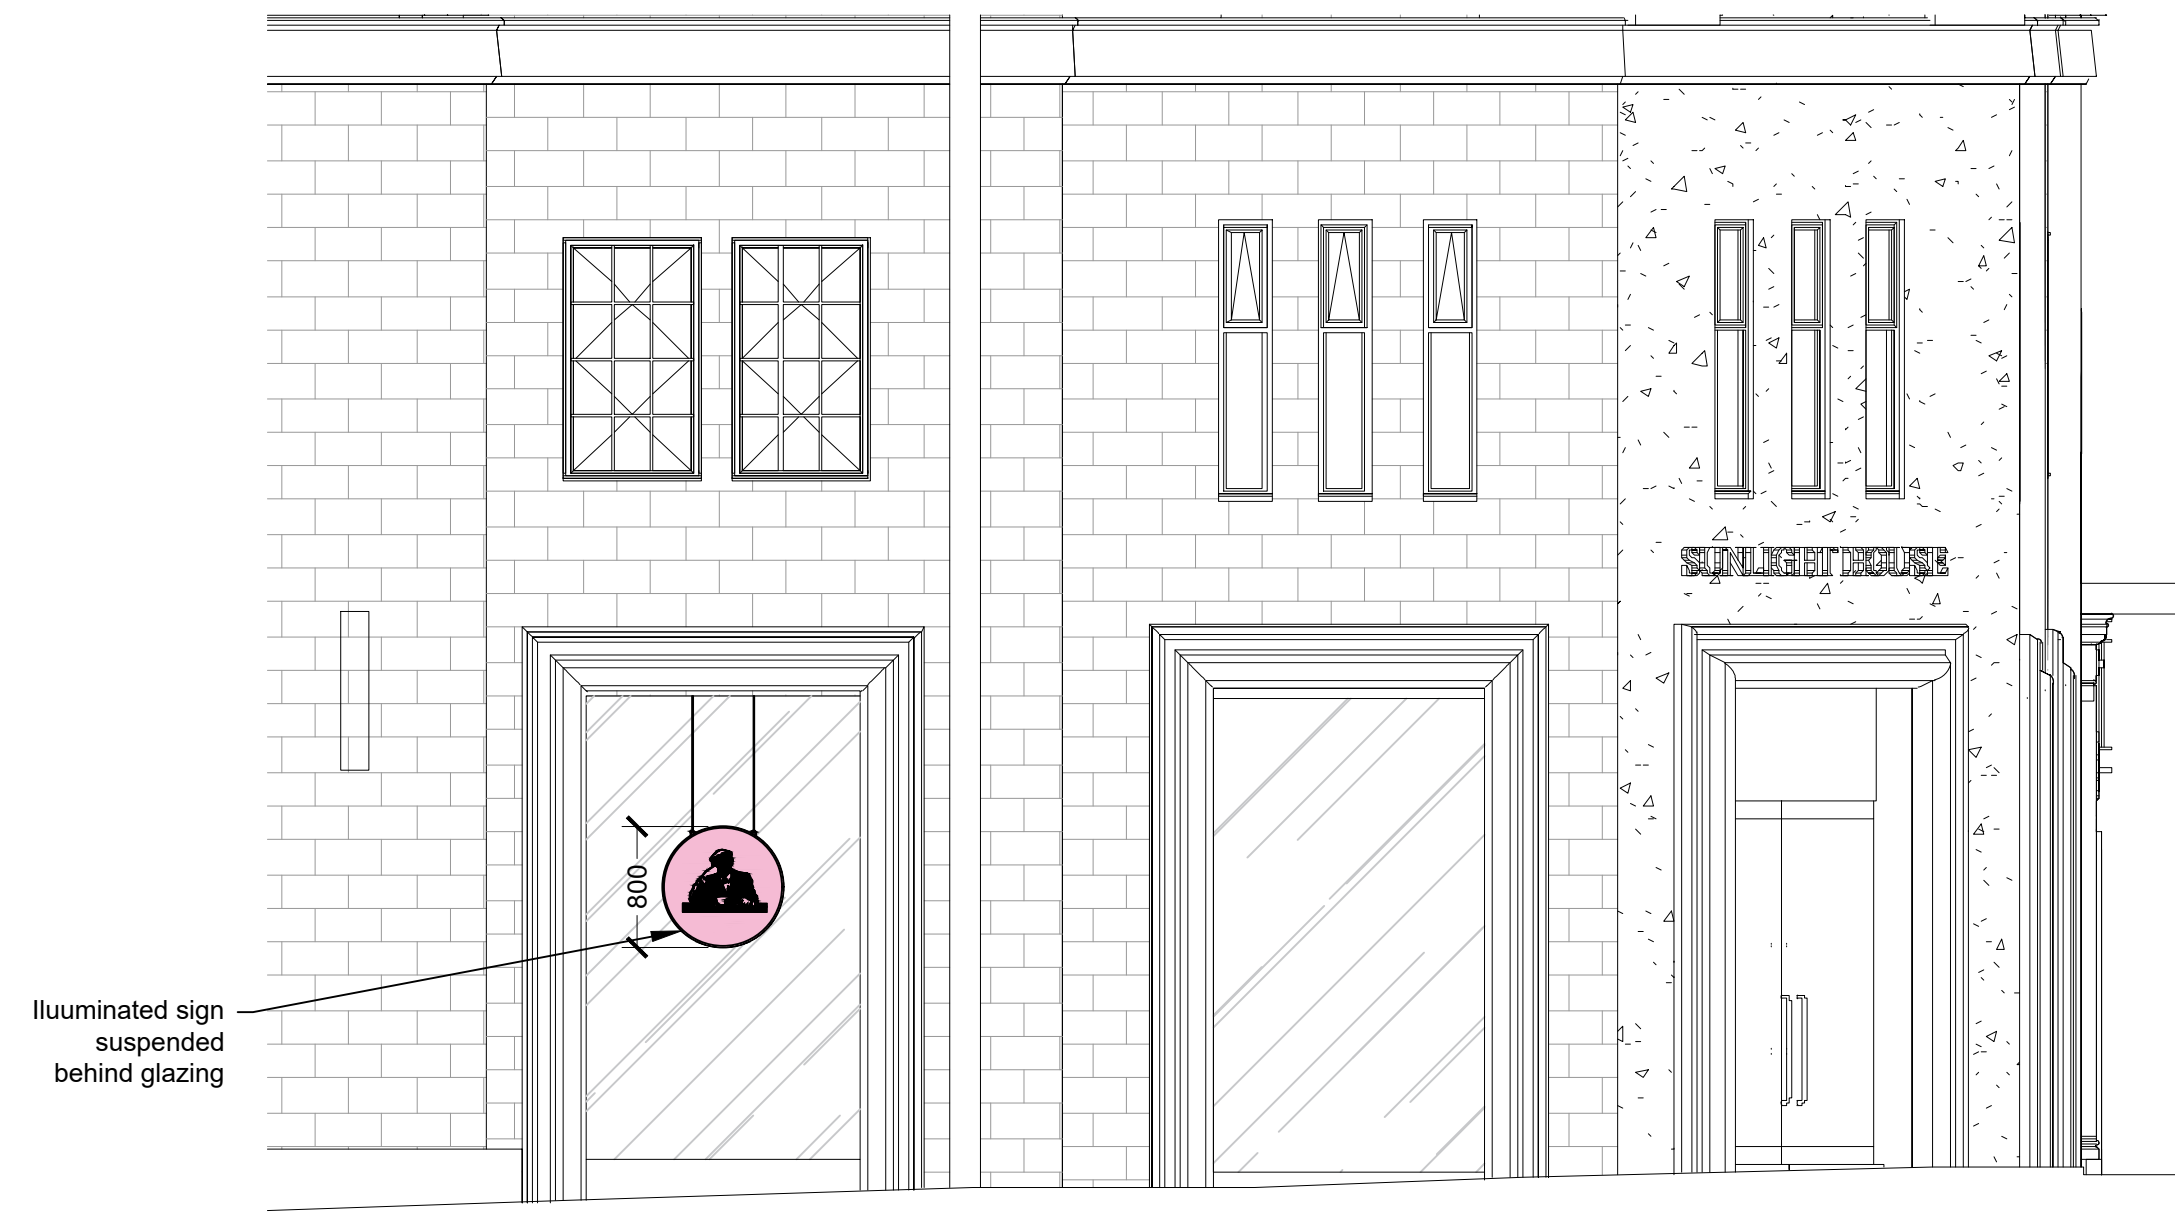

Illuminated sign
suspended
behind glazing

12 Part South Elevation | Quay Street Side

Scale: 1:50@A1

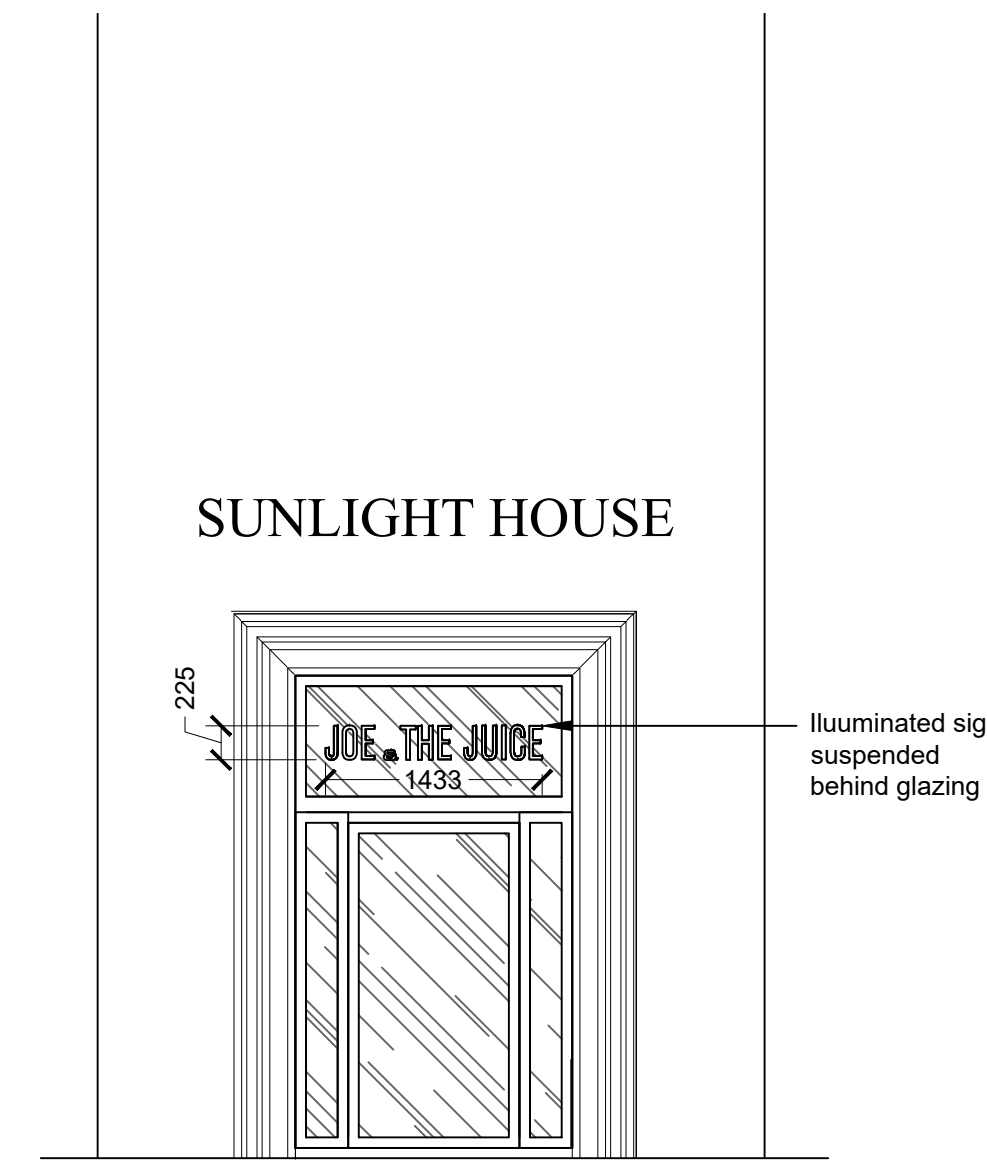


SUNLIGHT HOUSE

Illuminated sign
suspended
behind glazing

12 Corner Elevation

Scale: 1:50@A1

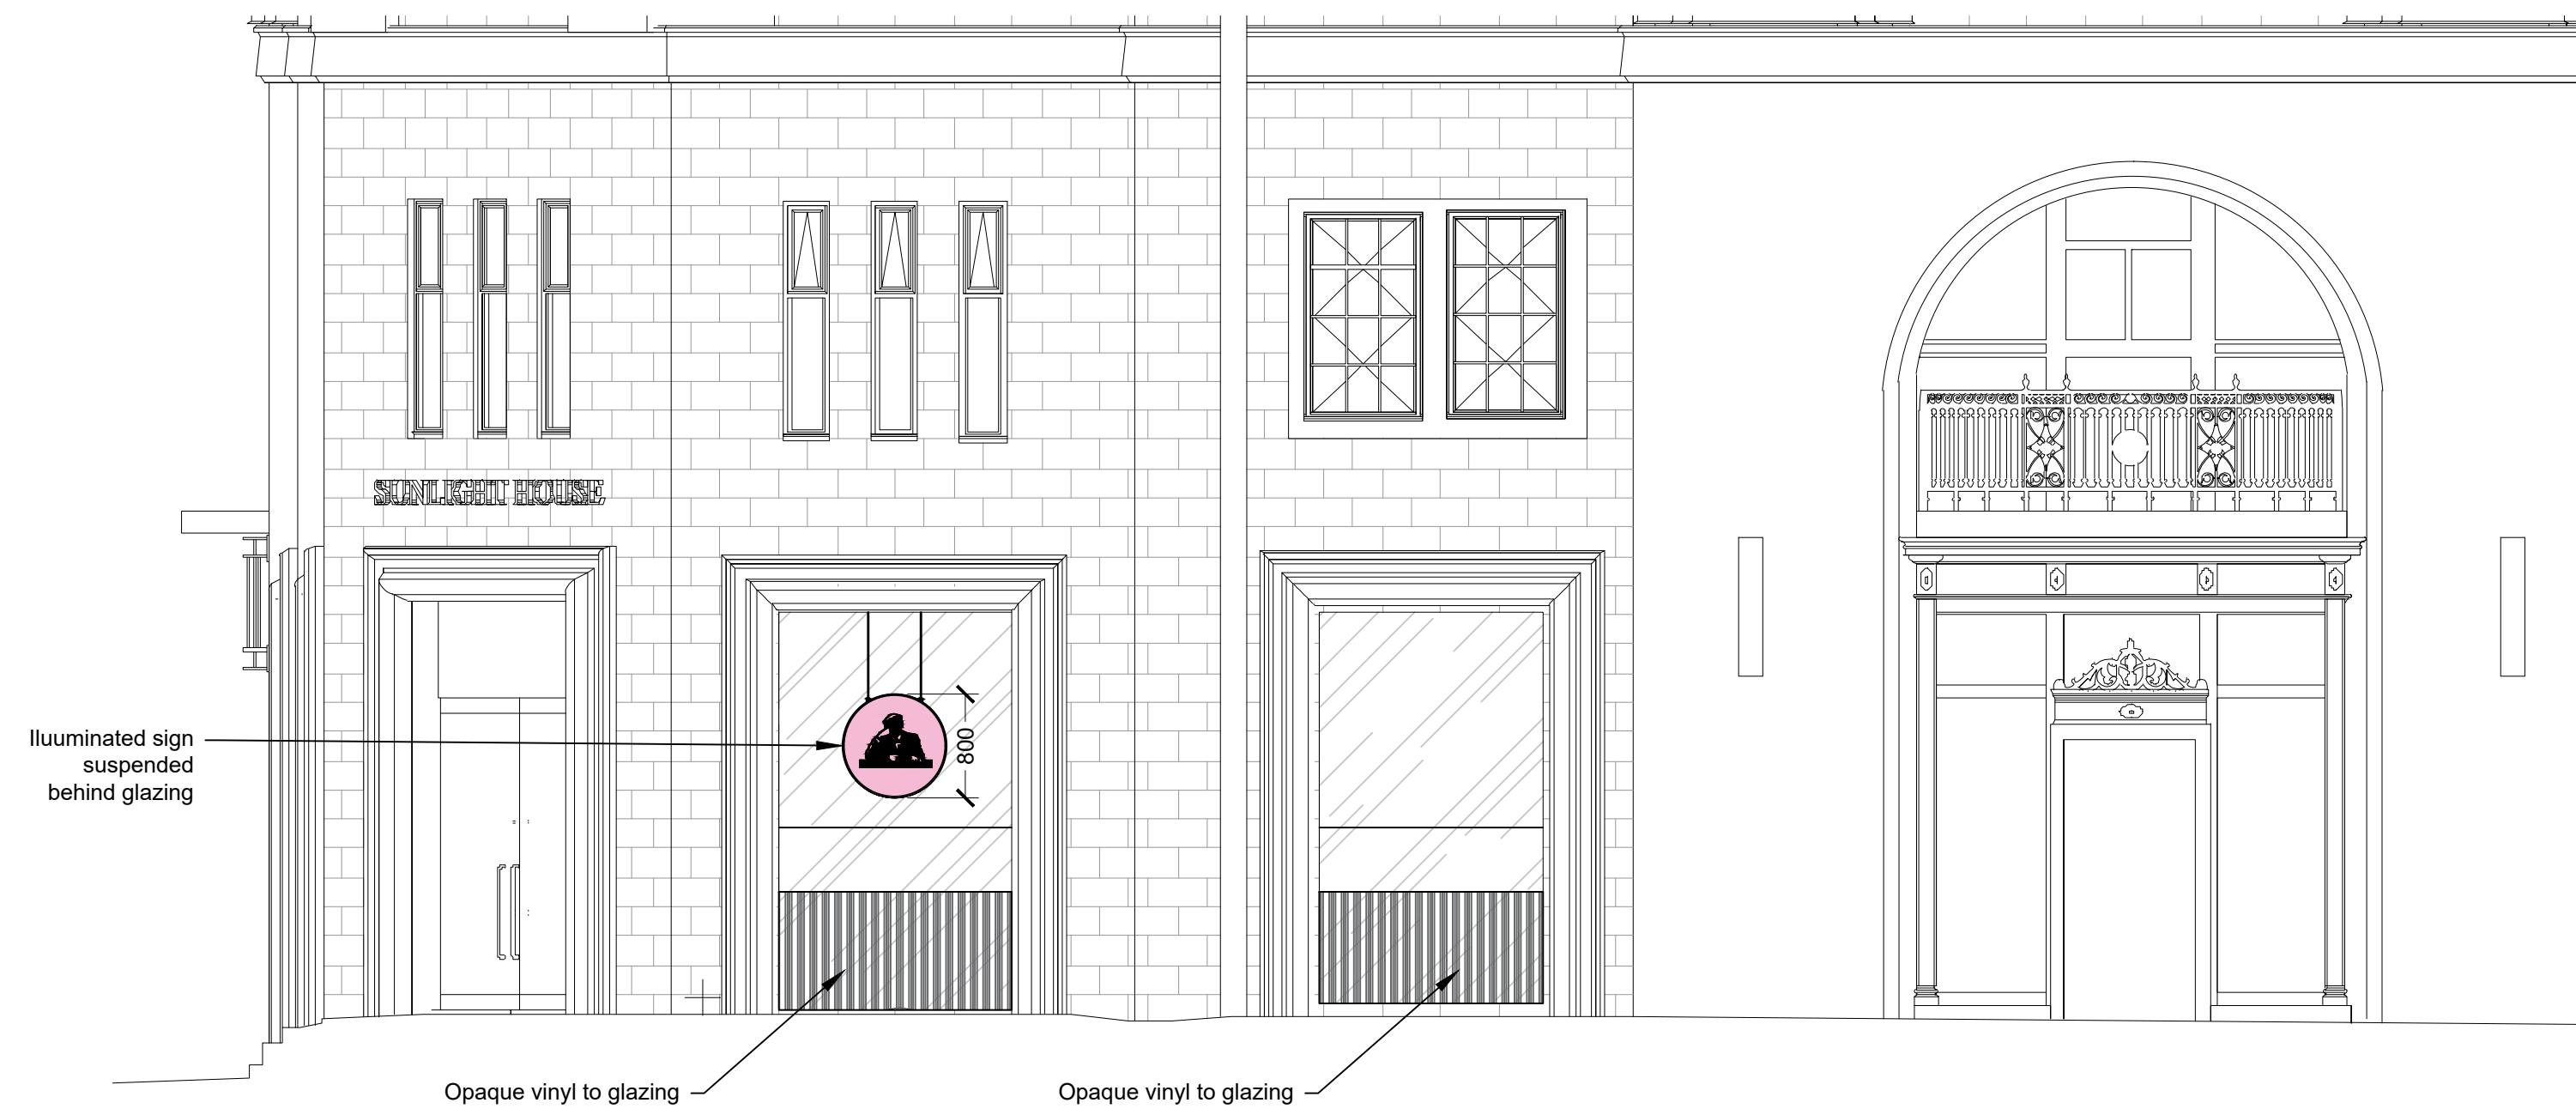

Illuminated sign
suspended
behind glazing


Opaque vinyl to glazing

Opaque vinyl to glazing

12 Part East Elevation | Little Quay Street Side

Scale: 1:50@A1

REVISION	DATE	DETAILS
PROJECT		
Unit 3 Sunlight House Manchester		
JOE THE JUICE		
FLOOR		
External		
DRAWING TITLE		
External Elevations		
SCALE 1:50		PAPER SIZE A1
DRAWING NUMBER 7063-12		REVISION /
DRAWN BY SE		DATE 27.11.25
STATUS L1		designtime 2-Work, 7-Cutler Mill Treyard North WF1 5FY

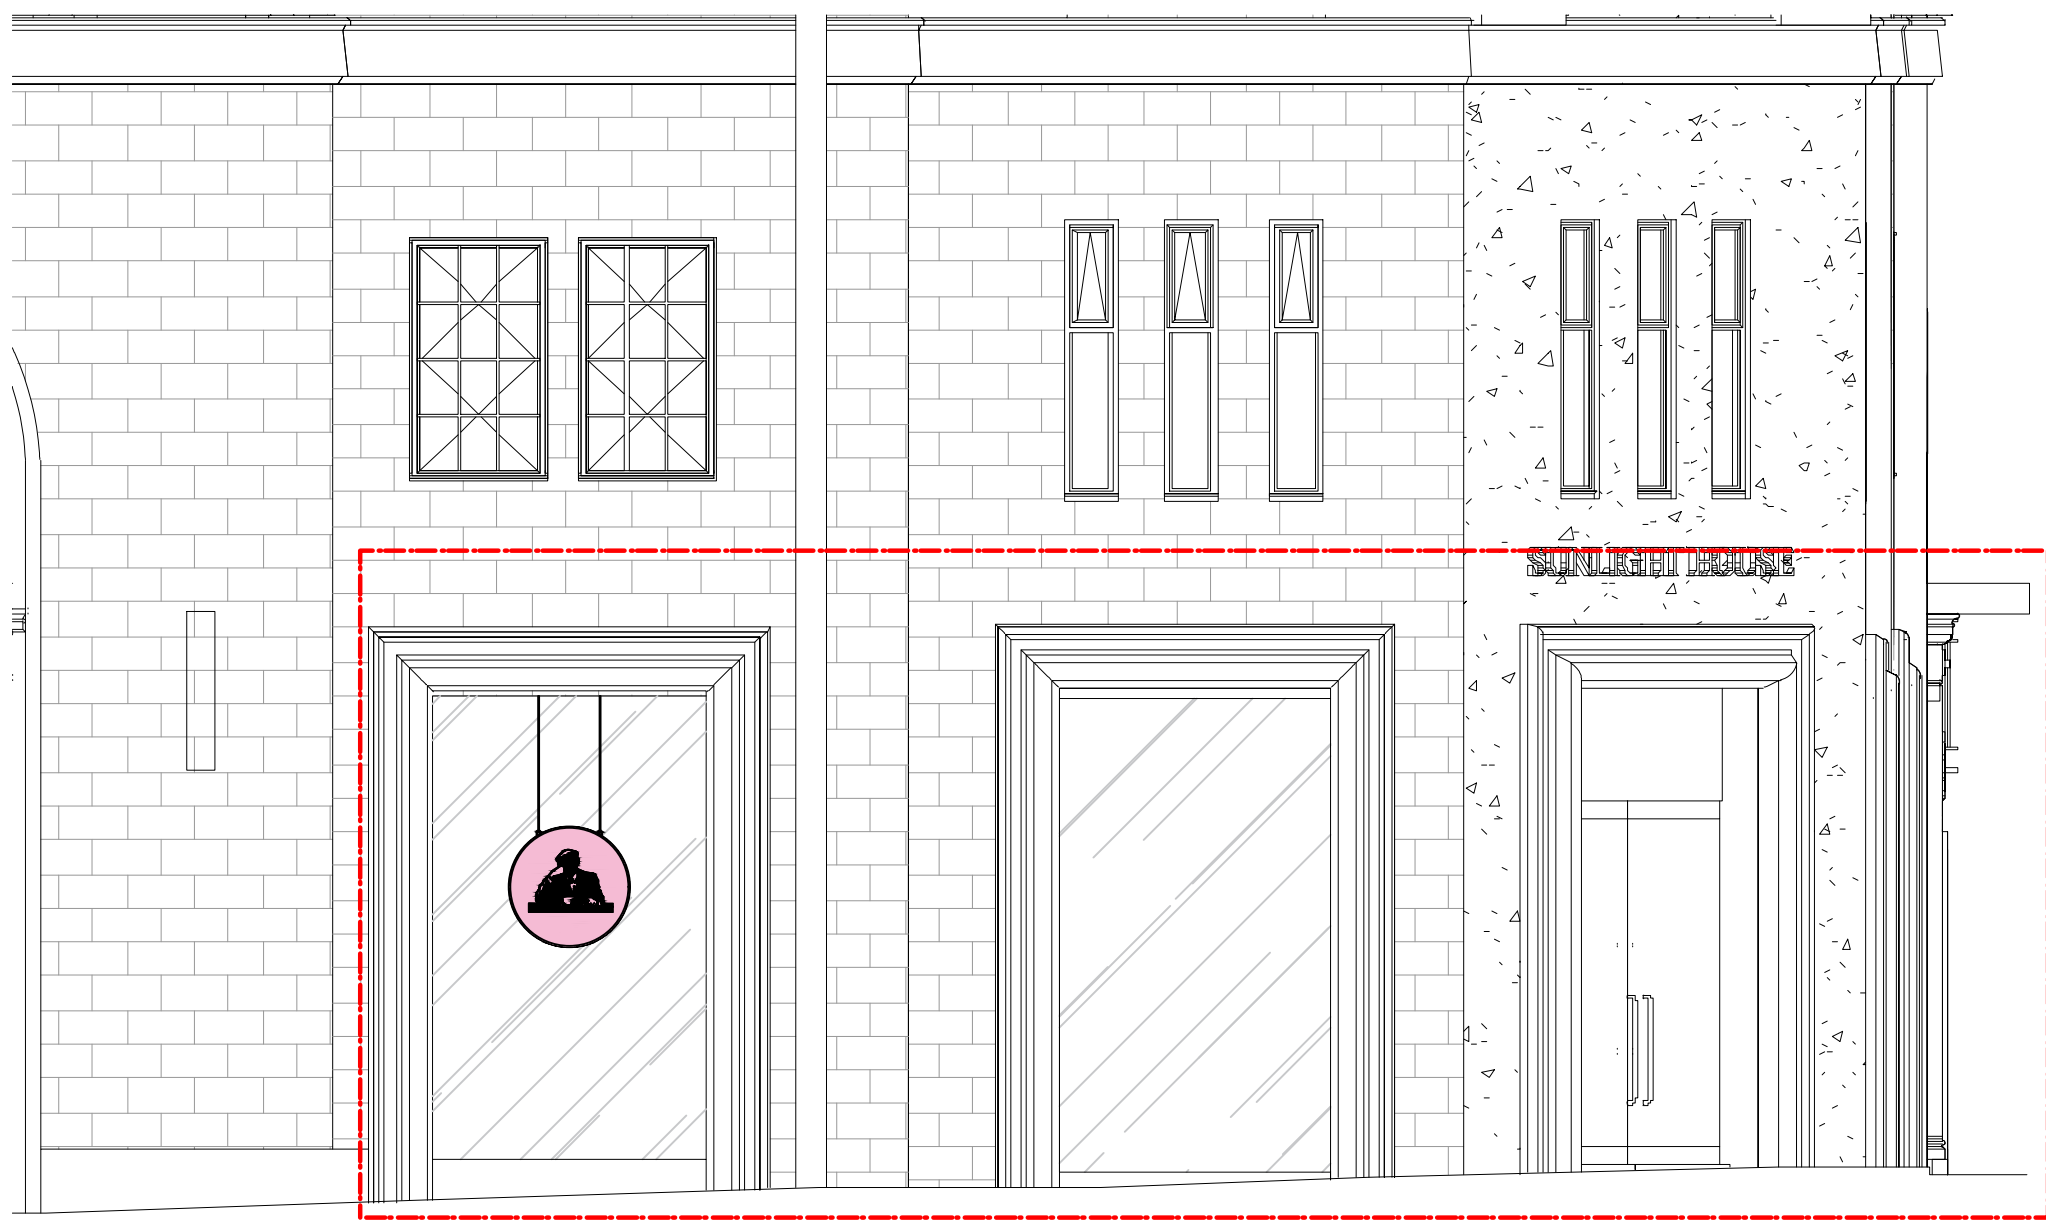

C01 Part South Elevation | Quay Street Side

Scale: 1:50@A1



C01 Part East Elevation | Little Quay Street Side

Scale: 1:50@A1



C01 South Elevation | Quay Street Side

Scale: 1:150@A1



C01 East Elevation | Little Quay Street Side

Scale: 1:150@A1

REVISION	DATE	DETAILS
PROJECT		
Unit 3 Sunlight House Manchester		
FLOOR		
External		
DRAWING TITLE		
South & East Elevations		
SCALE		PAPER SIZE
1:50		A1
DRAWING NUMBER		REVISION
7063-13		/
DRAWN BY		DATE
SE		27.11.25
STATUS		
L1		
designtime		
ad@designtime.com 2-Work, 7-Cutter Mill www.designtime.uk.com Theyard North WF1 5FY		