



rev.	date	description

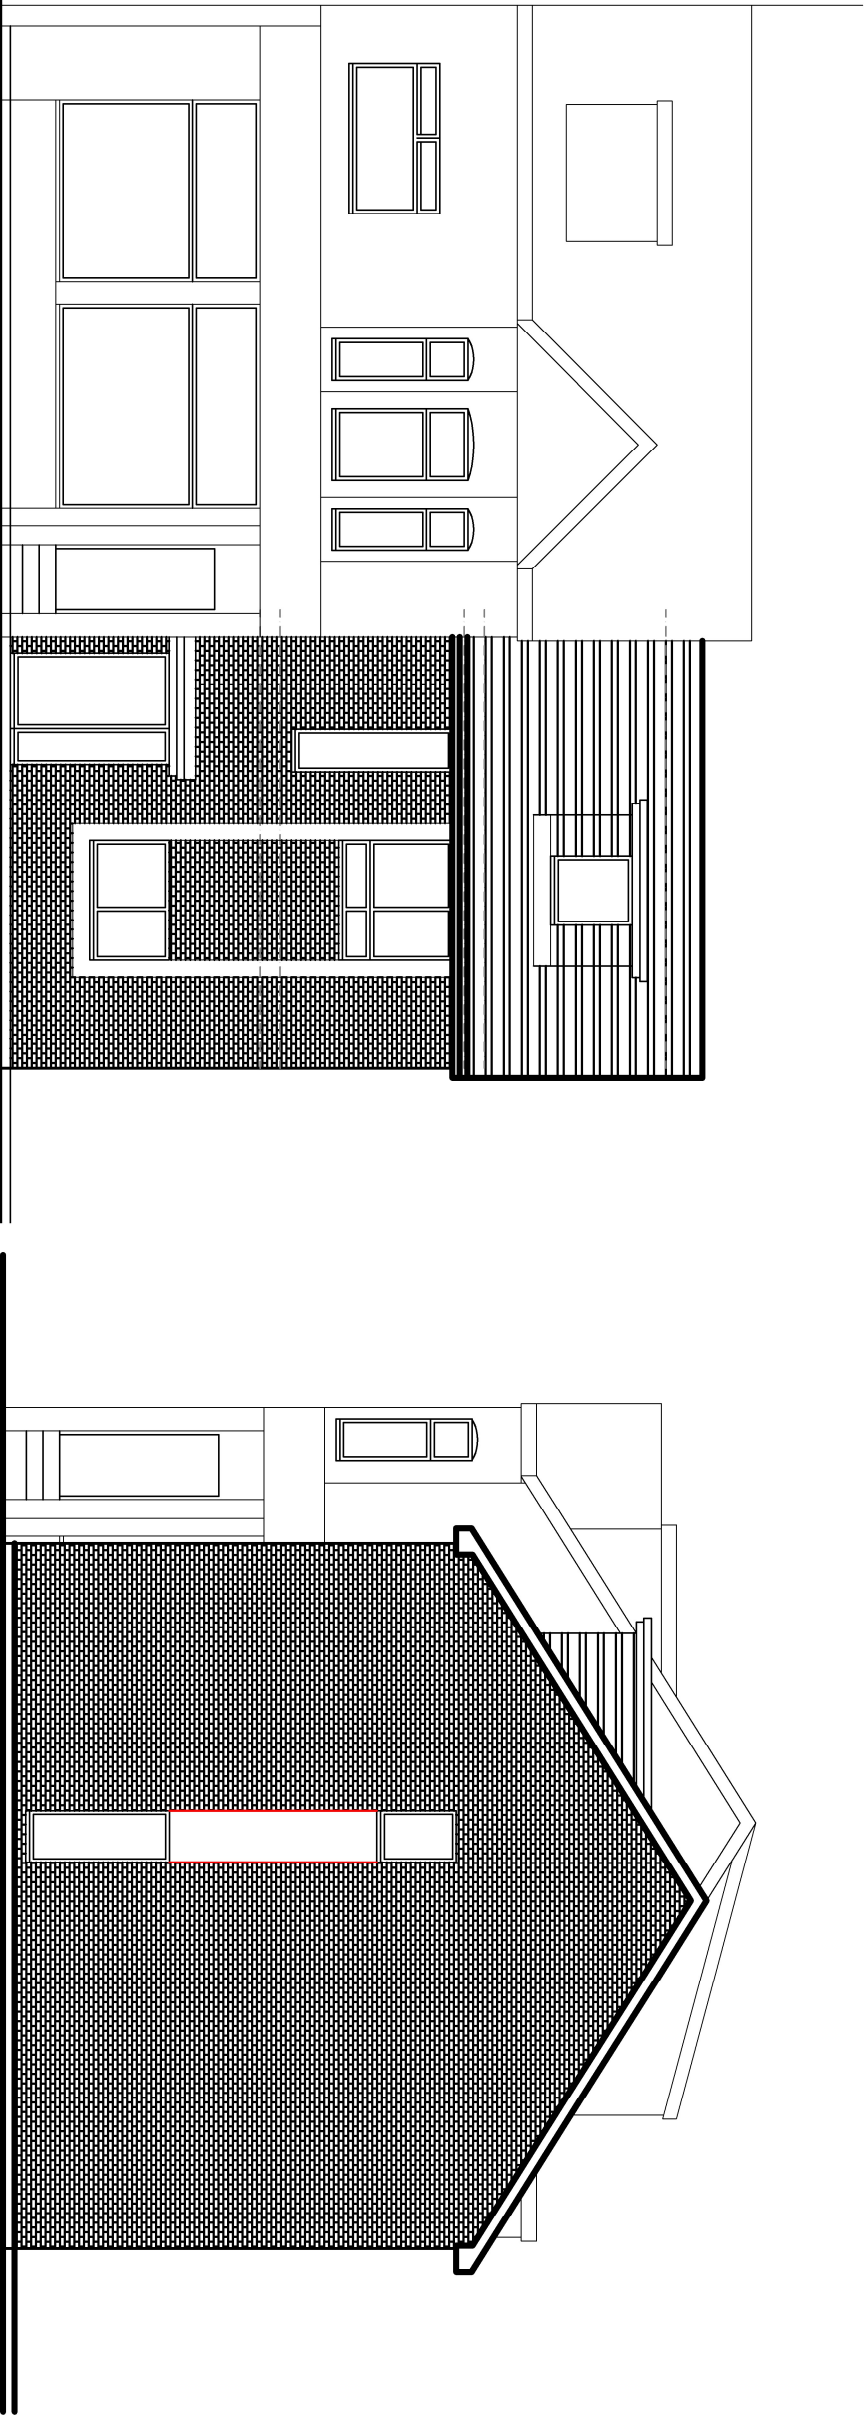

PROPOSED FRONT ELEVATION

PROPOSED SIDE ELEVATION

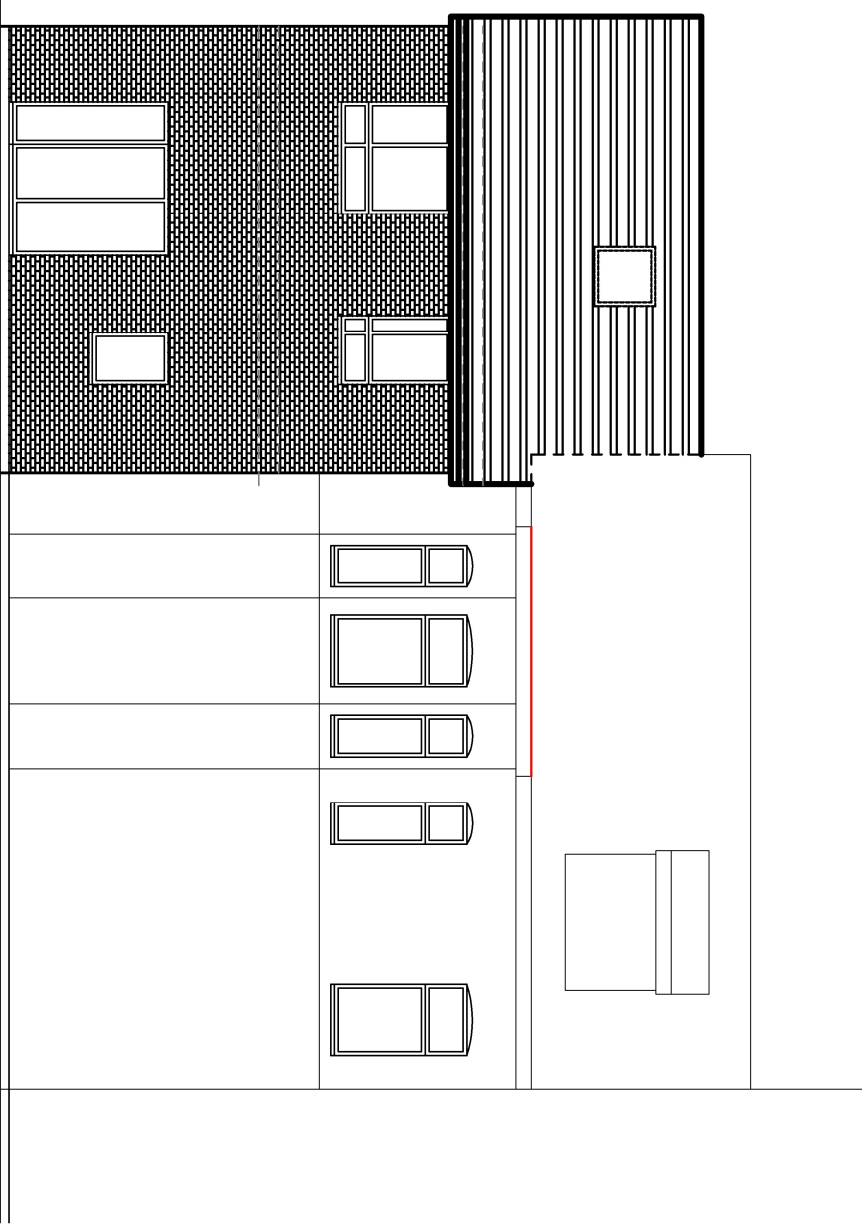

PROPOSED REAR ELEVATION

 	
Client: Mr M Kriticos	
Project: 465 Barlow Moor Rd Chorlton-cum-Hardy	
Title: Prproposed Elevation Sheet 2	
Scale: 1:50 100 @ A3	Drawn: _____
Checked: _____	Date: Dec 24
Drawing No: WA075 P105	Rev: A