



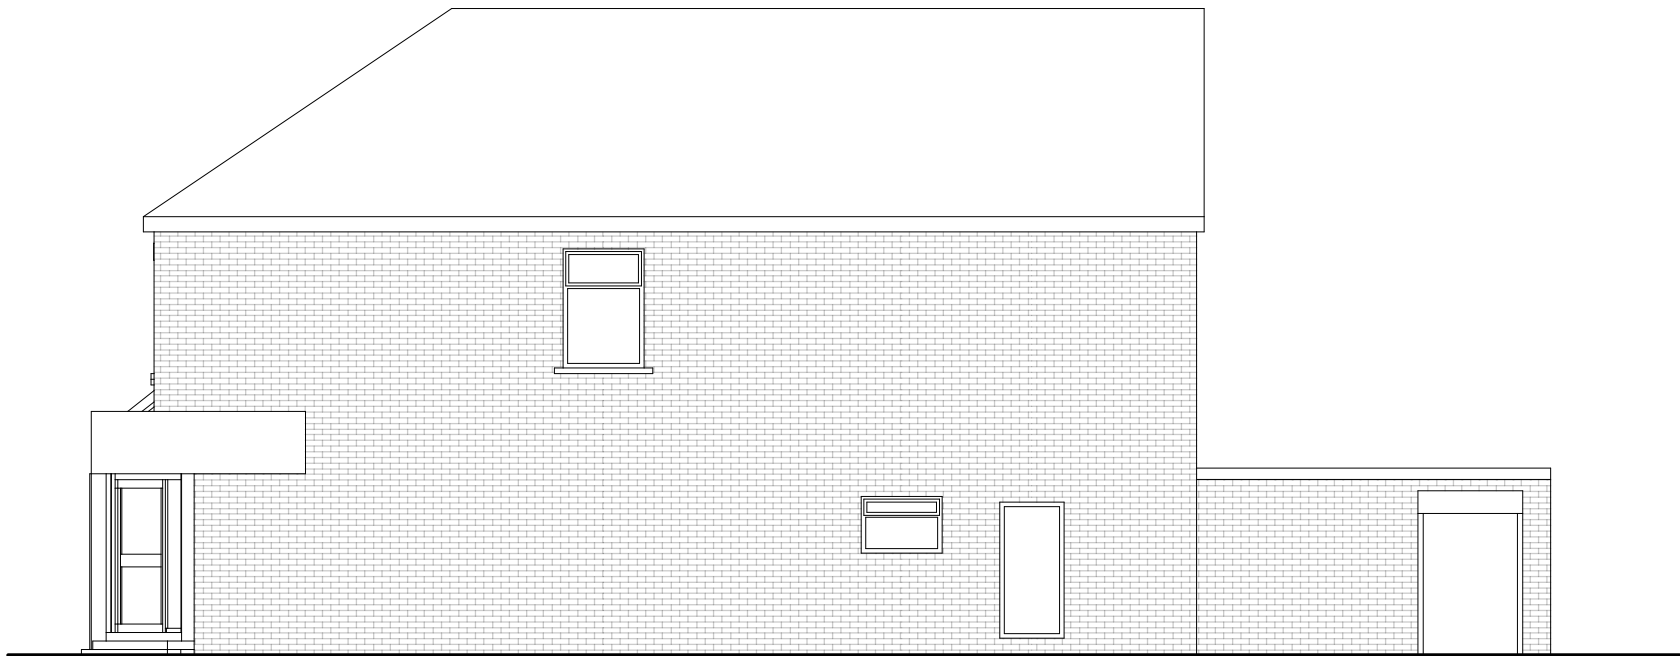

1 West elevation (Maine Road)
Scale: 1:100

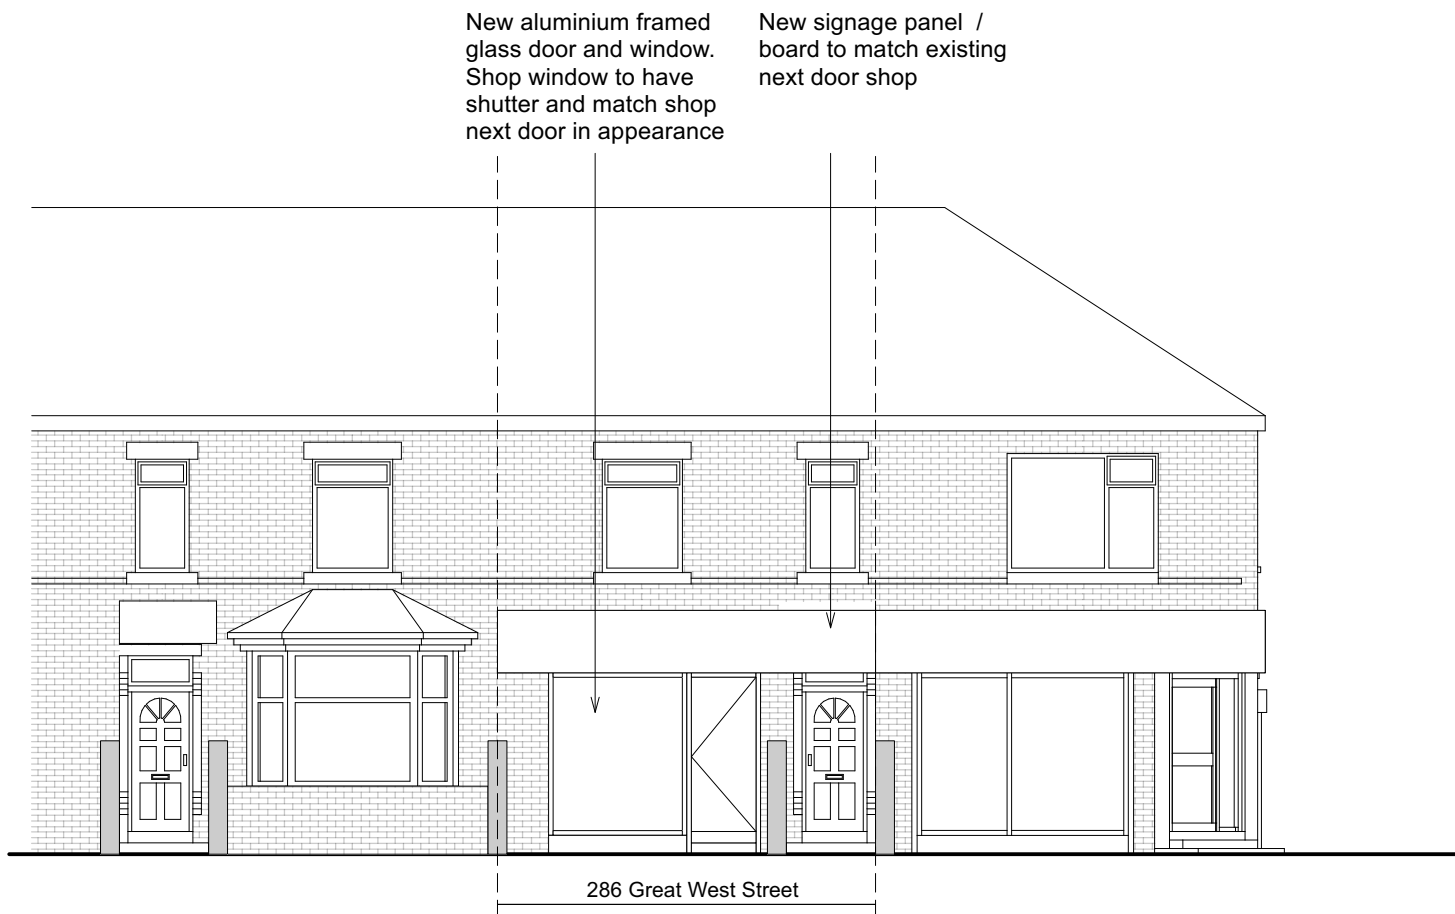

1 North elevation
Scale: 1:100

0 1 2 3 4 5 M

RevDateComments			RevDateComments			<div>DRAWING TO BE READ IN CONJUNCTION WITH THE SPECIFICATION AND ALL RELEVANT DRAWINGS</div> <div>DO NOT SCALE FROM THIS DRAWING</div> <div>CONTRACTOR TO CHECK ALL DIMENSIONS ON SITE</div> <div>RA PROJECTS TO BE ADVISED OF ANY DISCREPANCIES BETWEEN THIS DRAWING AND SITE CONDITIONS IMMEDIATELY</div>	<div>RASHID ALI ARCHITECTS</div> <div>No.24, 67 Shepherdess Walk, London N1 7DZ United Kingdom</div> <div>TEL: +44 (0) 7939 851 858 rali@rashidali.co.uk</div>	Project: 286 GREAT WEST STREET	
								Drawing Title: PROPOSED ELEVATIONS	
						Scale: 1:100@A2Date: 12-02-2026			
						Drawn by: RAChecked by: RA			
						Drawing No: GSS-12-01Revision: A			
						PLANNING			