


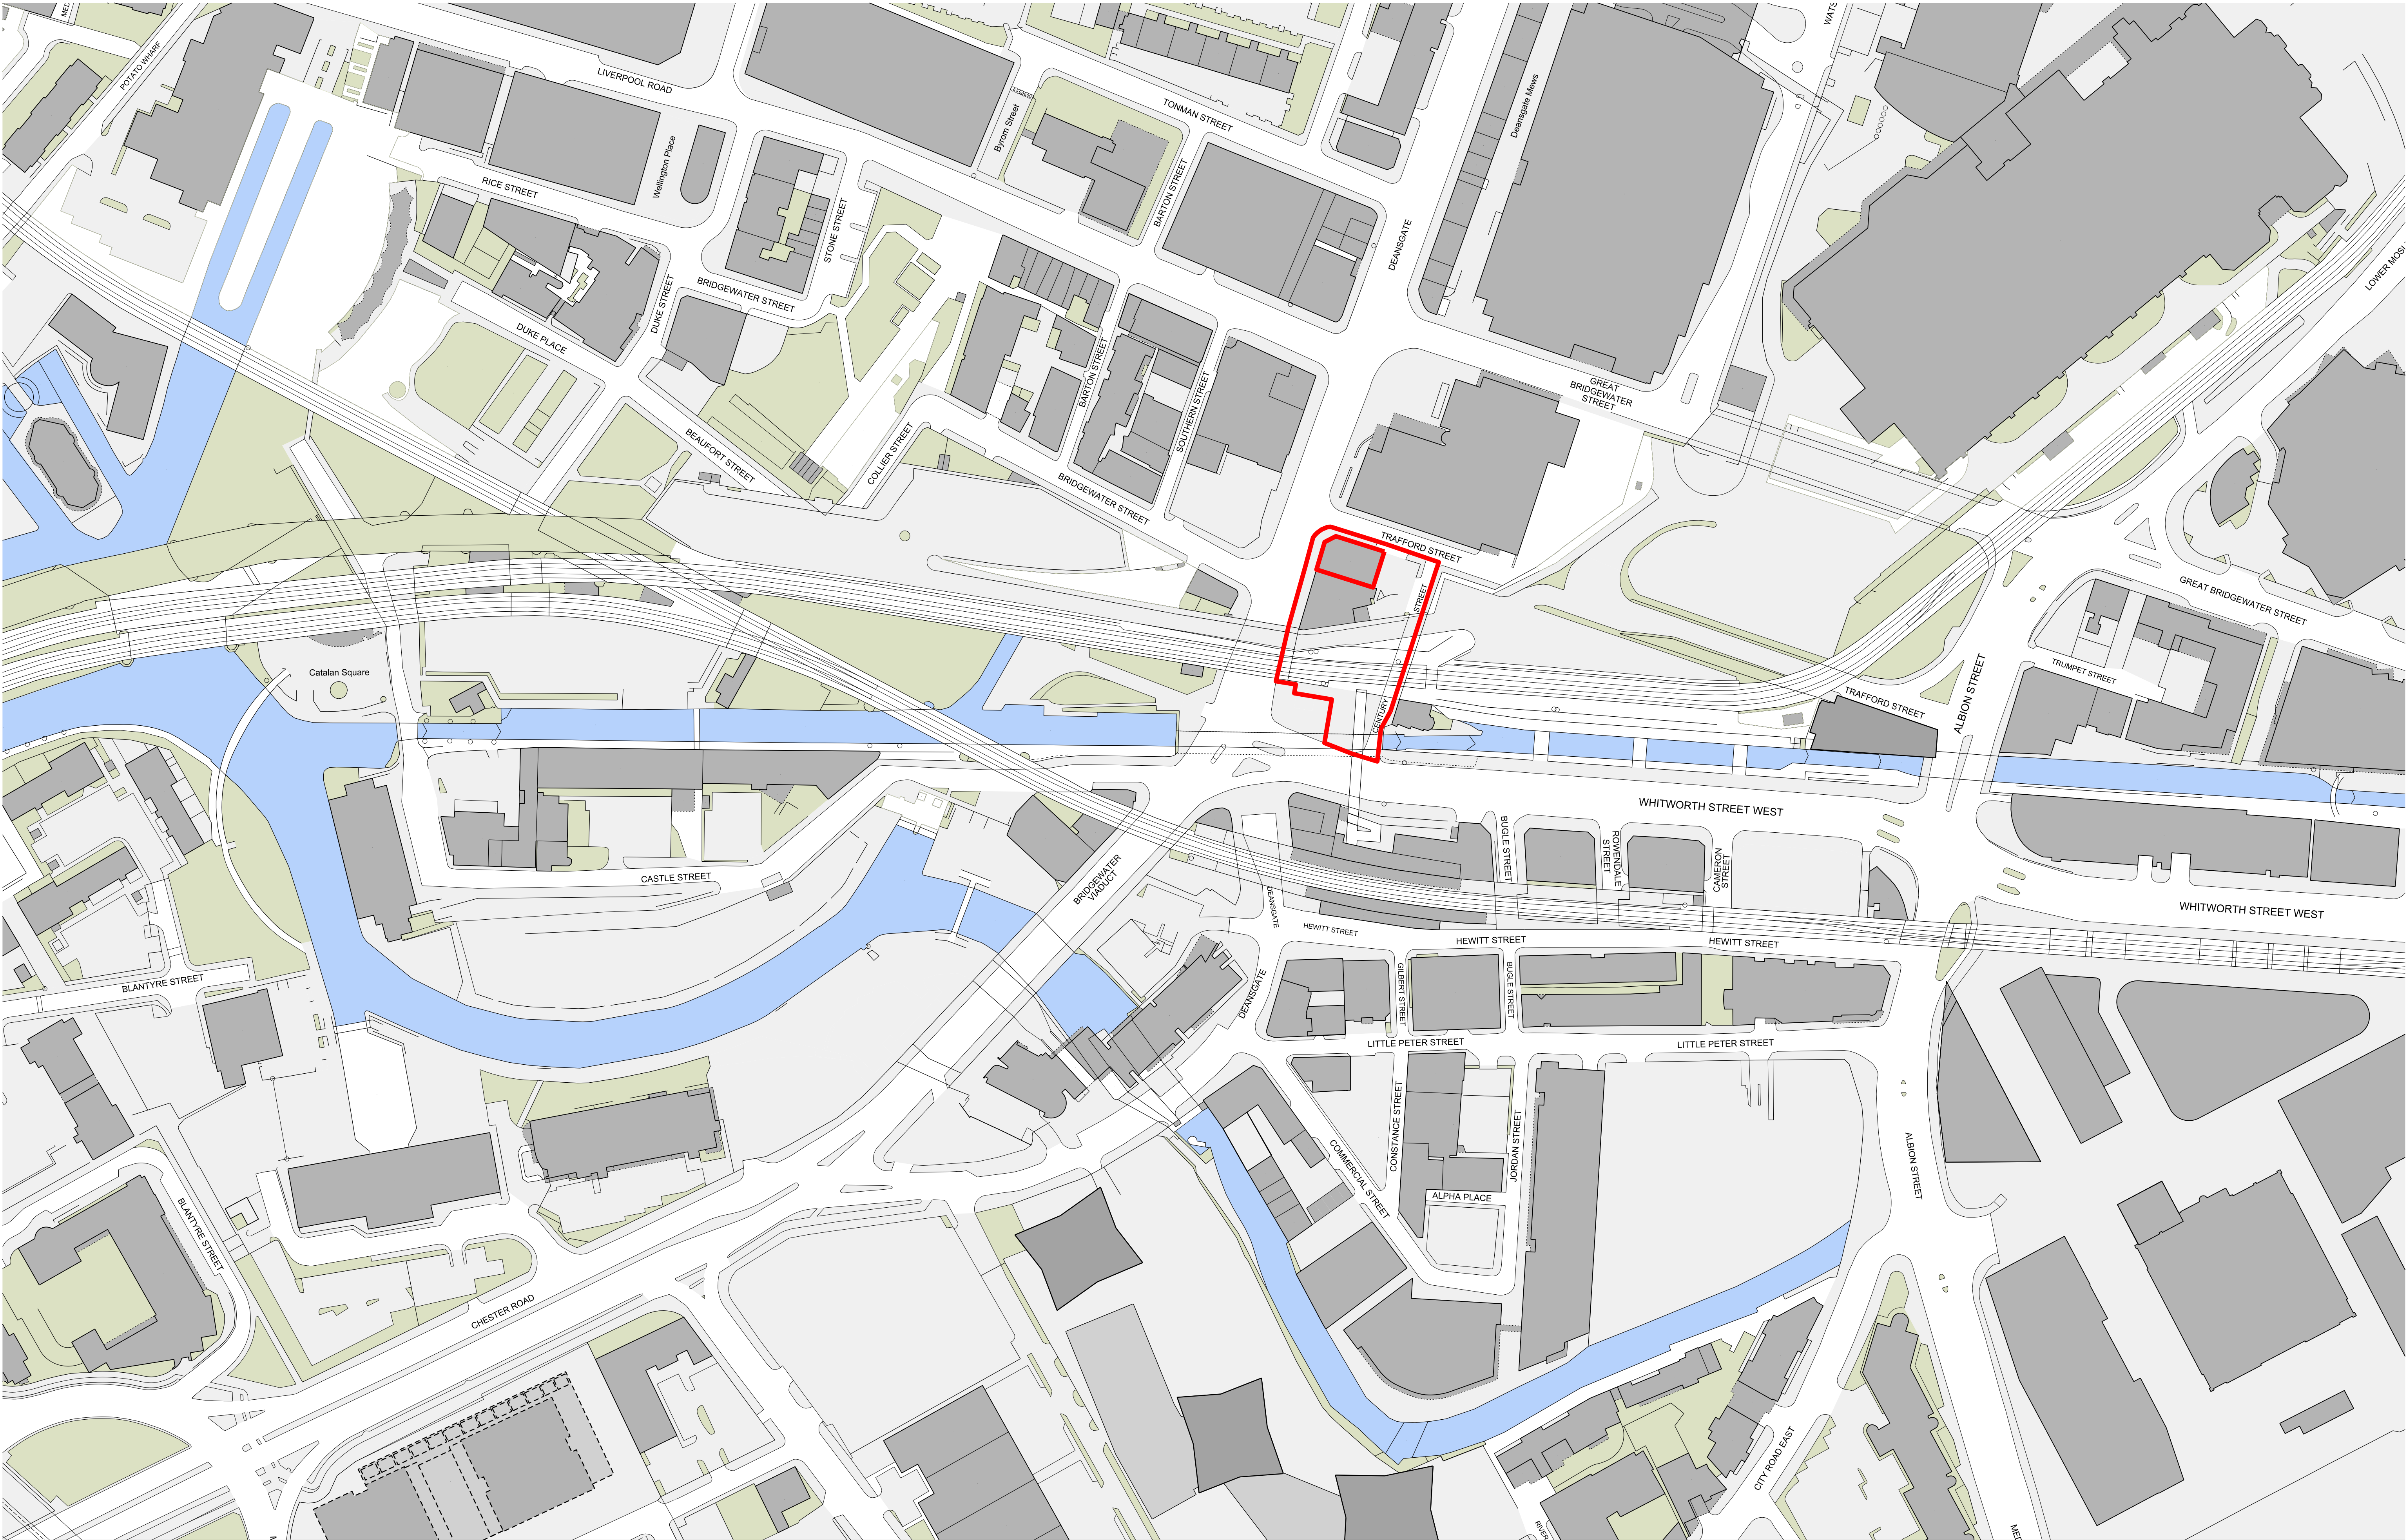


This drawing is copyright.
Do not scale off dimensions.

All dimensions to be checked on
site by contractor.

Contractor to report any dimensional
discrepancies, errors or omissions
prior to commencing on site.

NORTH		
Rev	Date	Description
00	2019-12-23	Planning Submission
01	2025-12-12	Road names included for signage application

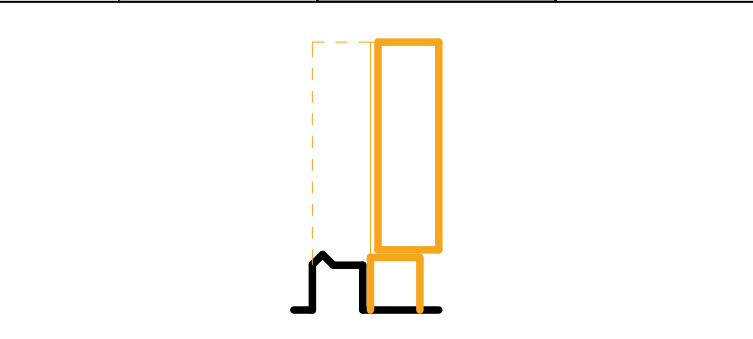

Project Title
**325 Deansgate
Manchester**

Status
PLANNING ISSUE

Drawing Title Site Location Plan Existing Site Plan		
Job No 10185	Scale 1:000 @ A1	Date 12/12/2025
Drawing No 10185-SHP-Z0-XX-XP-A-B5D8-G100-0001	Revision 01	

Manchester
+44 (0)161 835 2345

London
+44 (0)20 7549 4000