




EXISTING FRONT ELEVATION




EXISTING SIDE ELEVATION




EXISTING REAR ELEVATION

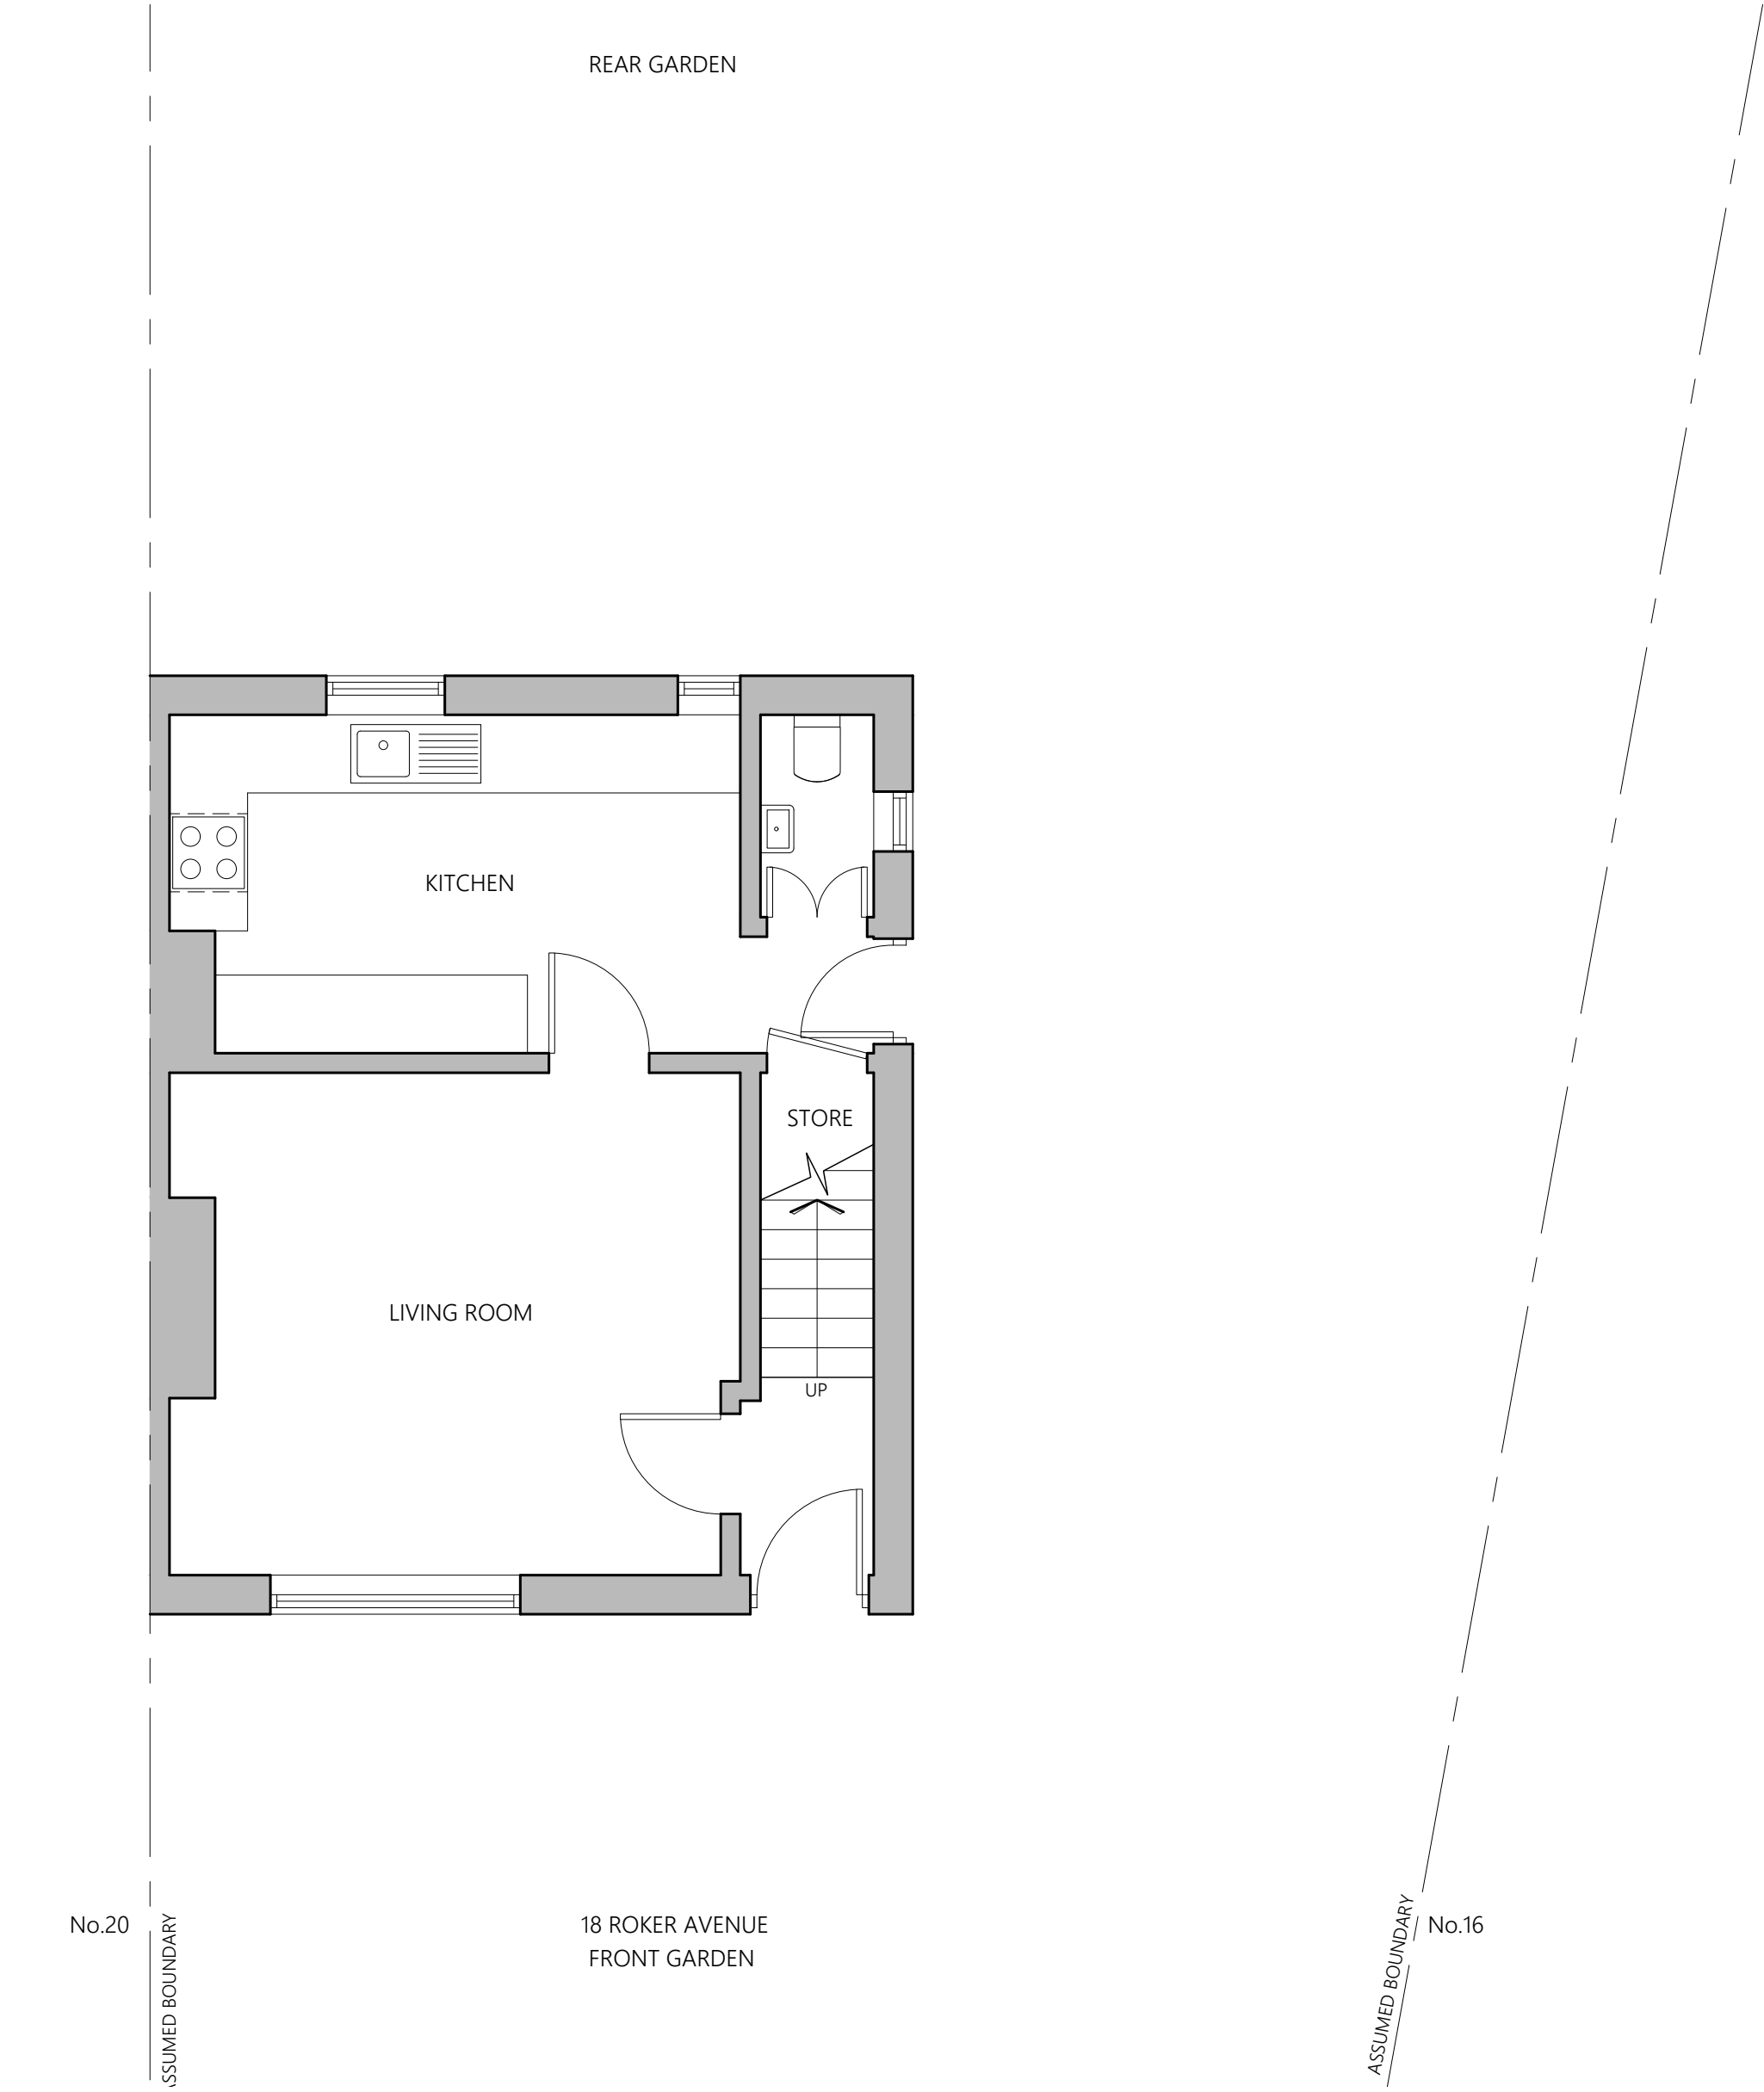

EXISTING GROUND FLOOR PLAN

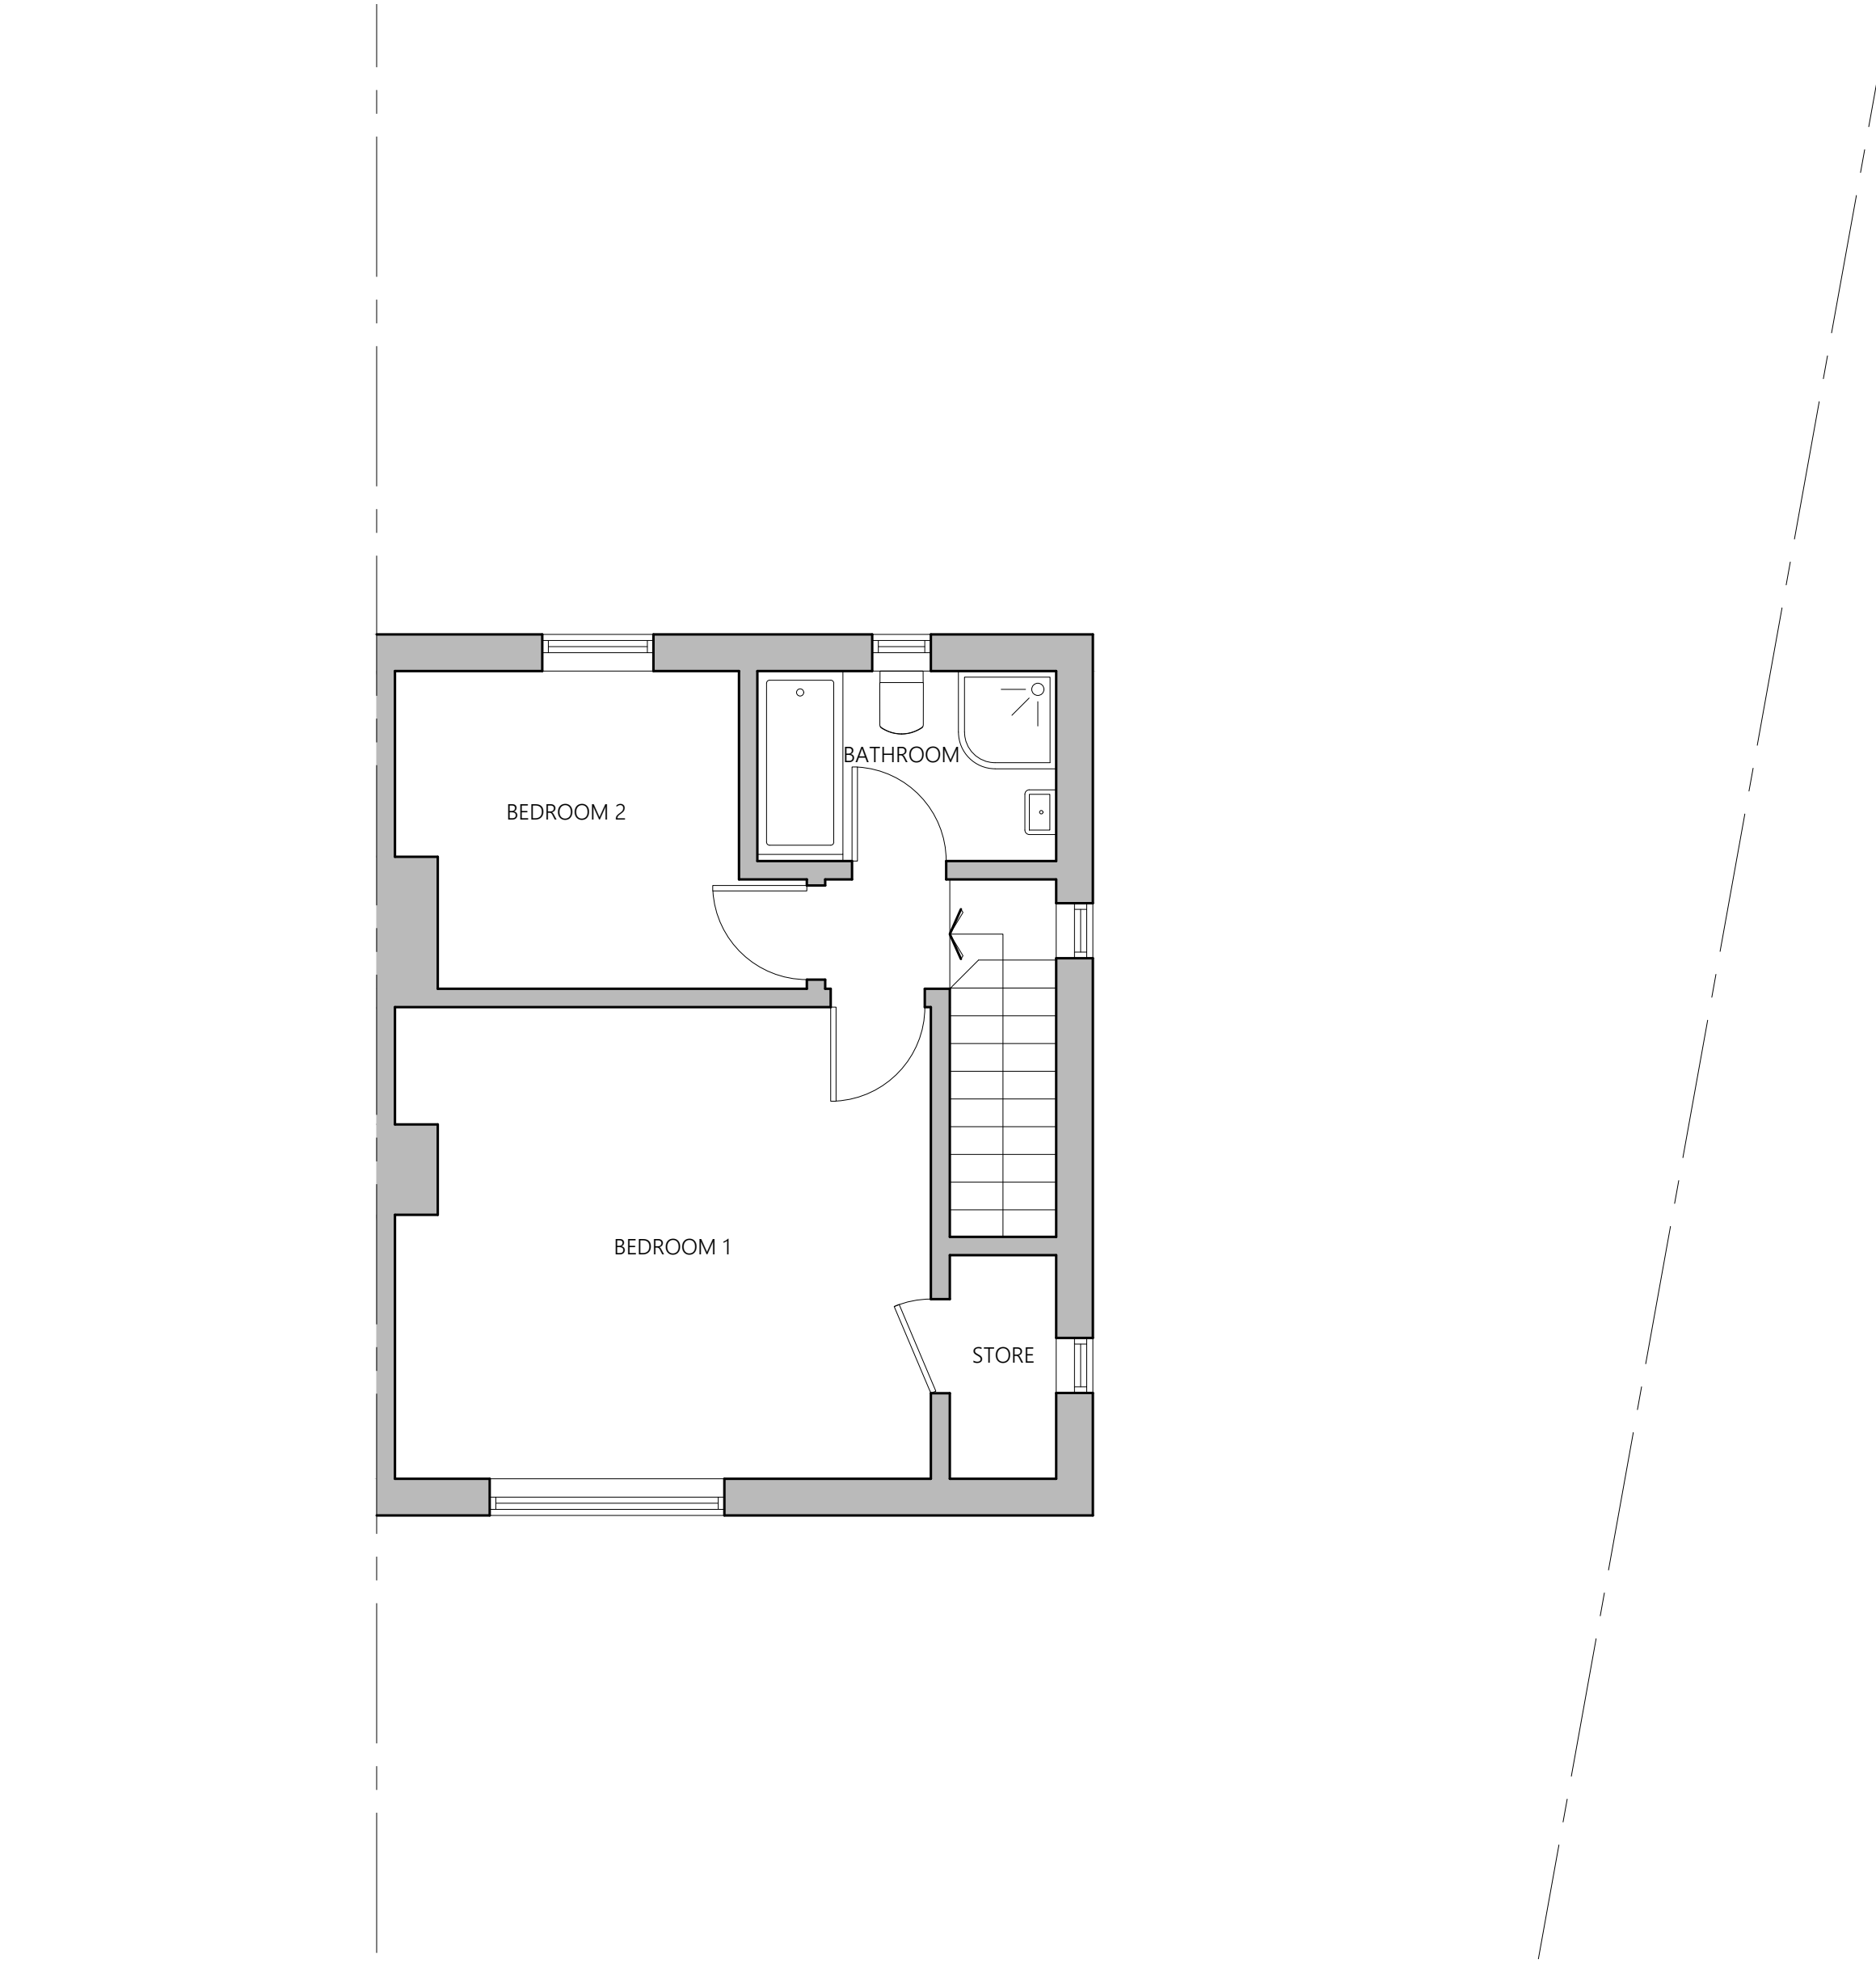

EXISTING FIRST FLOOR PLAN

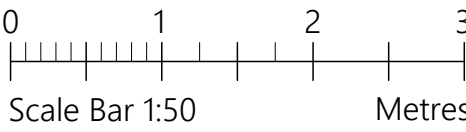

PROJECT	18 Roker Avenue Longsight M13 0TP		
CLIENT	H Cheema		
STATUS	Information		
DRAWING	Existing Plans and Elevations		
DWG No.	2514-02	REV	
SCALE	1:50@A1	DATE	Feb '25



website: www.agbcad.co.uk
email: info@agbcad.co.uk
telephone: 07912 090 125