






01 Elevation A: South Elevation
1:200 at A3

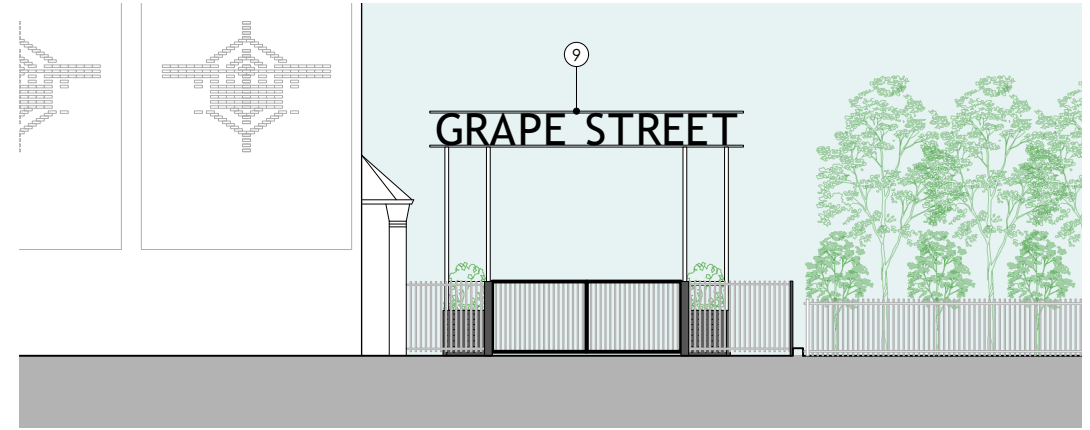

4 Elevation D: Gateway Elevation
1:200 at A3

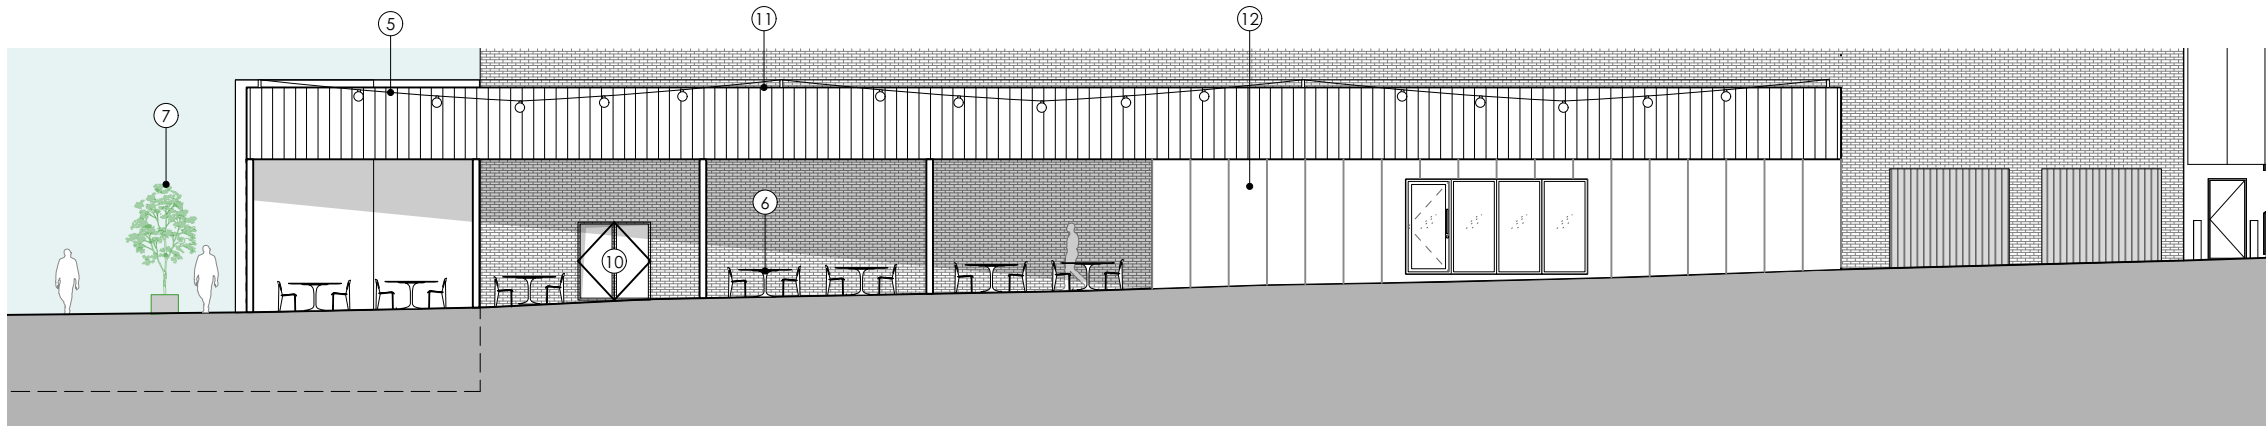

02 Elevation B: South Elevation
1:200 at A3

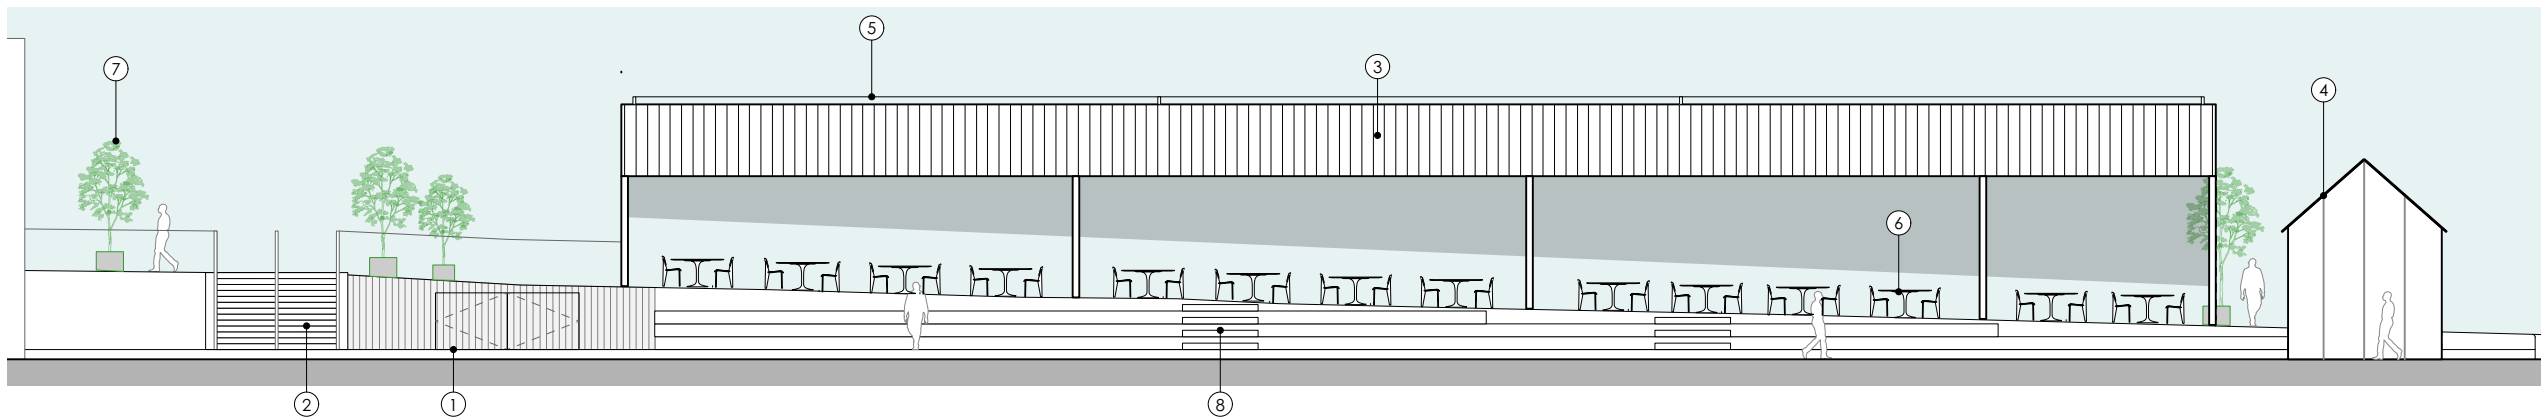

03 Elevation C: North Elevation
1:200 at A3

0 5 10 M

 Studio Hart Limited 7-8 Saville Row London, W1 SPE	DRAWING PROPOSED DETAILED ELEVATIONS		General Notes: All dimensions to be checked on site prior to commencement of any works, and/or preparation of any shop drawings. Sizes of and dimensions to any structural elements are indicative only. See structural engineers drawings for actual sizes / dimensions. Sizes of and dimensions to any service elements are indicative only. See service engineers drawings for actual sizes and dimensions. This drawing to be read in conjunction with all other Architect's drawings, specifications and other Consultants' information. All proprietary systems shown on this drawing are to be installed strictly in accordance with the Manufacturers/Suppliers recommended details. Any discrepancies between information shown on this drawing and any other contract information or manufacturers/suppliers recommendations is to be brought to the attention of the Architect. DO NOT SCALE FROM THIS DRAWING.
	SCALE 1:200 at A3	PROJECT NUMBER 25-010	
	DATE Nov 2025	DRAWING STATUS Planning	
	DWG No. GPC_GE-02	REVISION P1	
PROJECT Grape Street Canopies		① Existing retaining wall ② Existing stairs down to Studio Way ③ West Canopy. Steel columns with pitched metal roof above (dotted) Loose FFE below is indicative ④ Retail unit 1. Steel frame with pitched metal roof and walls clad in metal and glazing Internal fit-out is indicative	
		⑤ Festoon lighting across/along Grape street, spanning between Bonded Warehouse and catenary wire mounted on new canopy roof ⑥ All external furniture and planting is shown indicatively ⑦ New trees in pots, quantity and locations are indicative	
		⑧ New steps down to No.1 Grape Street, incorporated within bleacher seating ⑨ Gateway arch formed from metal frame and timber planters. Metal railings and sliding gates. ⑩ New bin store to serve canopies located within curtilage of Studios.	
		⑪ East Canopy. Steel columns with pitched metal roof above (dotted) Loose FFE below is indicative ⑫ Retail unit 2. Steel frame with pitched metal roof and walls clad in metal and glazing Internal fit-out is indicative ⑬ WCs to service Grape Street Canopies and Retail Units	
		P1 Planning 21/11/25	
		STATUS REVISION DATE	