

RPADENTAL

LONDON & MANCHESTER - SALES & SERVICE CENTERS
FREEPHONE/ 08000 933975
WWW.RPADENTAL.NET
INFO@RPADENTAL.NET


THE COPYRIGHT OF THIS DRAWING IS THE PROPERTY OF RPA DENTAL IN CONJUNCTION WITH ALL PRODUCTS DEPICTED WITHIN THE RPA DENTAL PORTFOLIO AND NEITHER THE DRAWING, NOR ANY PART OF IT, NOR ANY INFORMATION CONTAINED WITHIN IT, SHALL BE REPRODUCED, DISCLOSED, SHARED OR USED WITHOUT THE CONSENT OF RPA DENTAL. DOING SO WITHOUT WRITTEN CONSENT, WILL BE SUBJECT TO A MINIMUM CHARGE OF £5,000.00 + VAT

PROJECT TITLE
ORALIA DENTAL & AESTHETICS STUDIO


DRAWING TITLE
LOCATION & SITE PLAN

PROJECT REFERENCE	DRAWING NUMBER	DATE
101	001	04/02/2026
CLIENT	REVISION NUMBER	SCALE
DR. NADIA BAFEKR 416 PALATINE ROAD WYTHENSHAW MANCHESTER M22 4JT	-	VARIES
	FORMAT	STAGE
	A1	PLANNING
	DRAWN	CHECKED
	ZH	MW

KEY
DEMISE

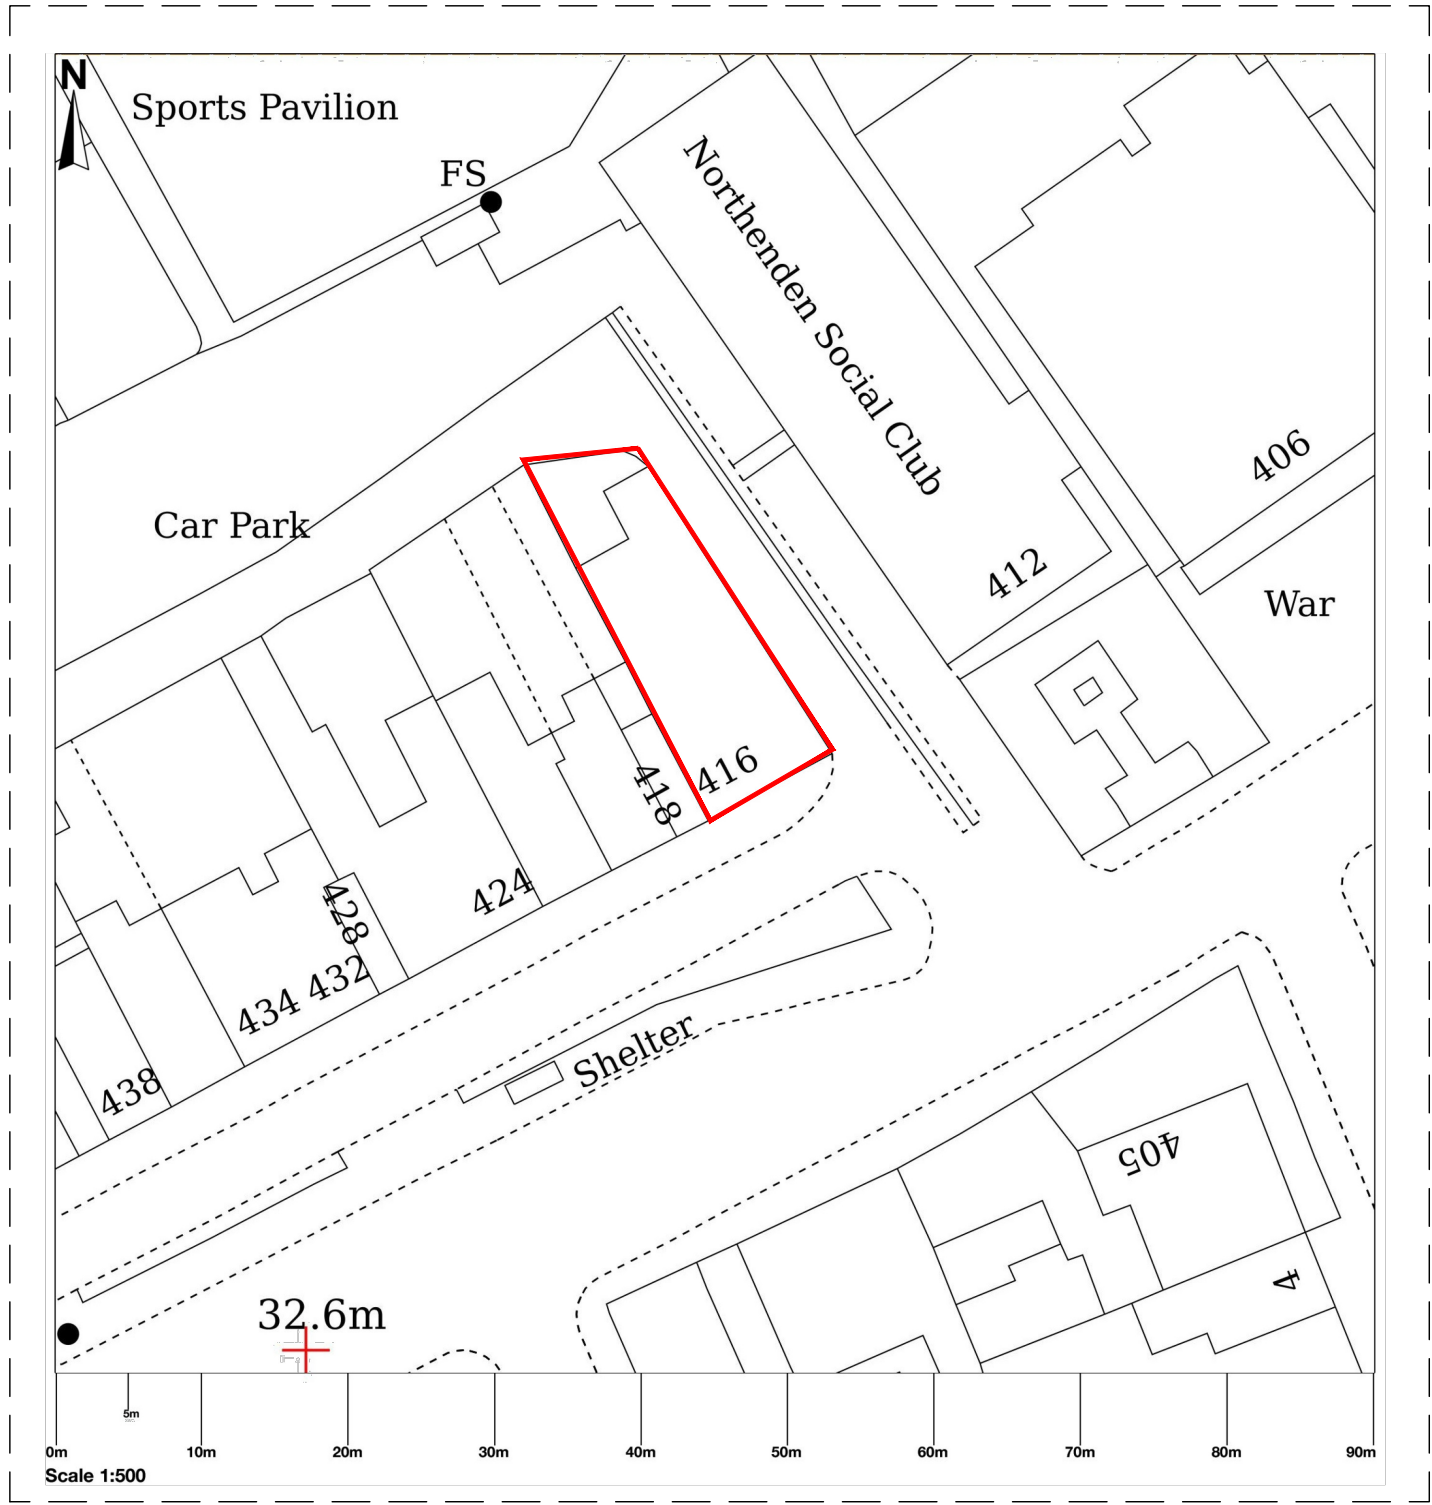

01 SITE PLAN
001 1:500

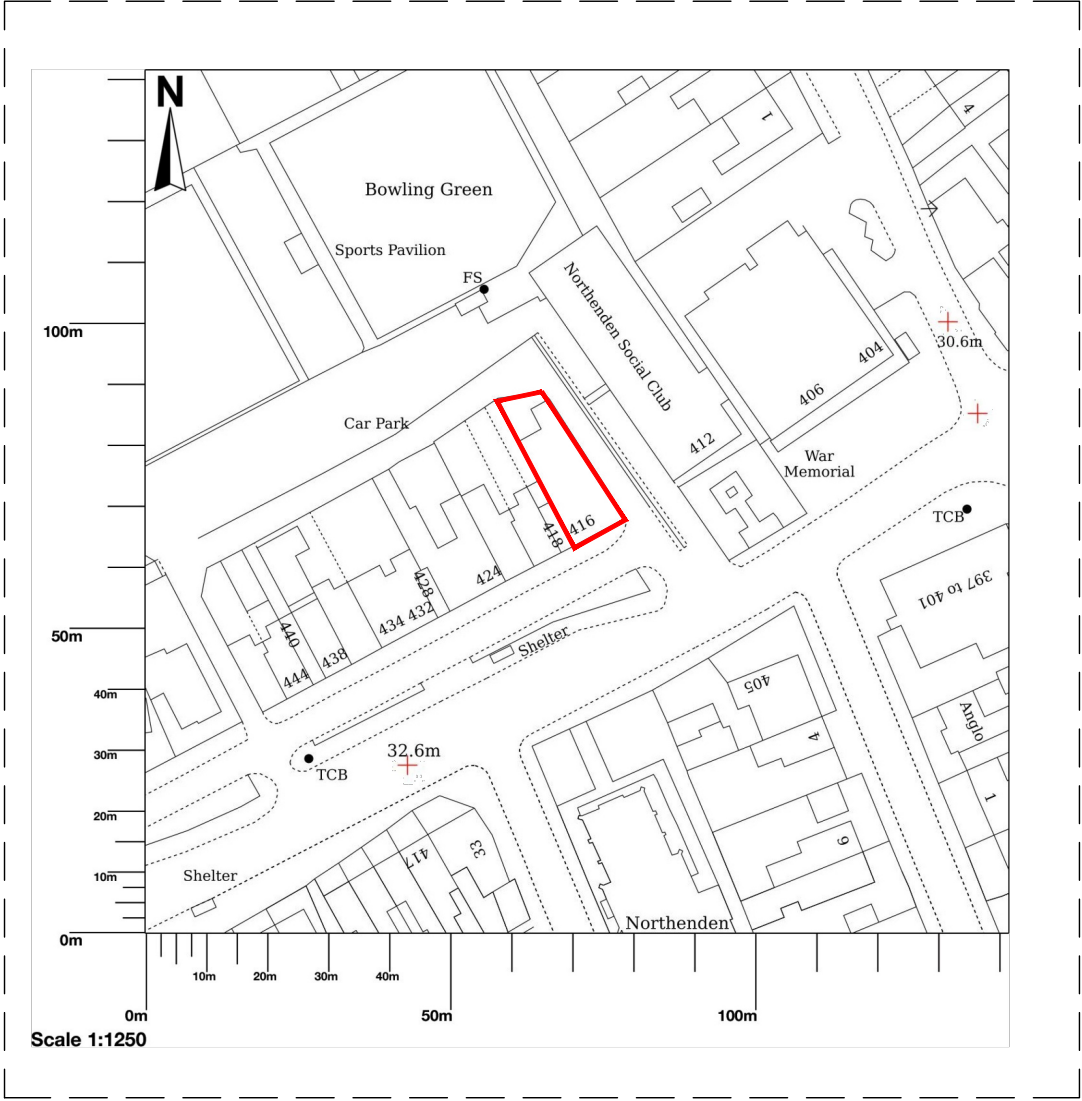

02 LOCATION PLAN
001 1:1250