


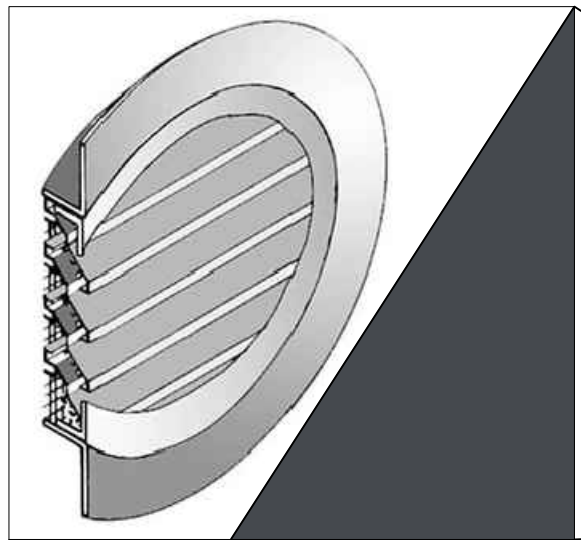

VENTILATION LOUVRE  
TEK CIRCULAR LOUVRES - ALUMINIUM  
COLOUR: RAL 7024 (GRAPHITE)




PROPOSED SIDE ELEVATION - MILK STREET  
(BEHIND PYRAMID ROOF) - 1:100



SPANDREL GLASS PANEL  
PLUKINGTON SPANDREL GLASS  
COLOUR: RAL 7024 (GRAPHITE)



PROPOSED LIFT CLADDING  
VIAZINC STANDING SEAM CLADDING  
COLOUR: ANTHRA-ZINC

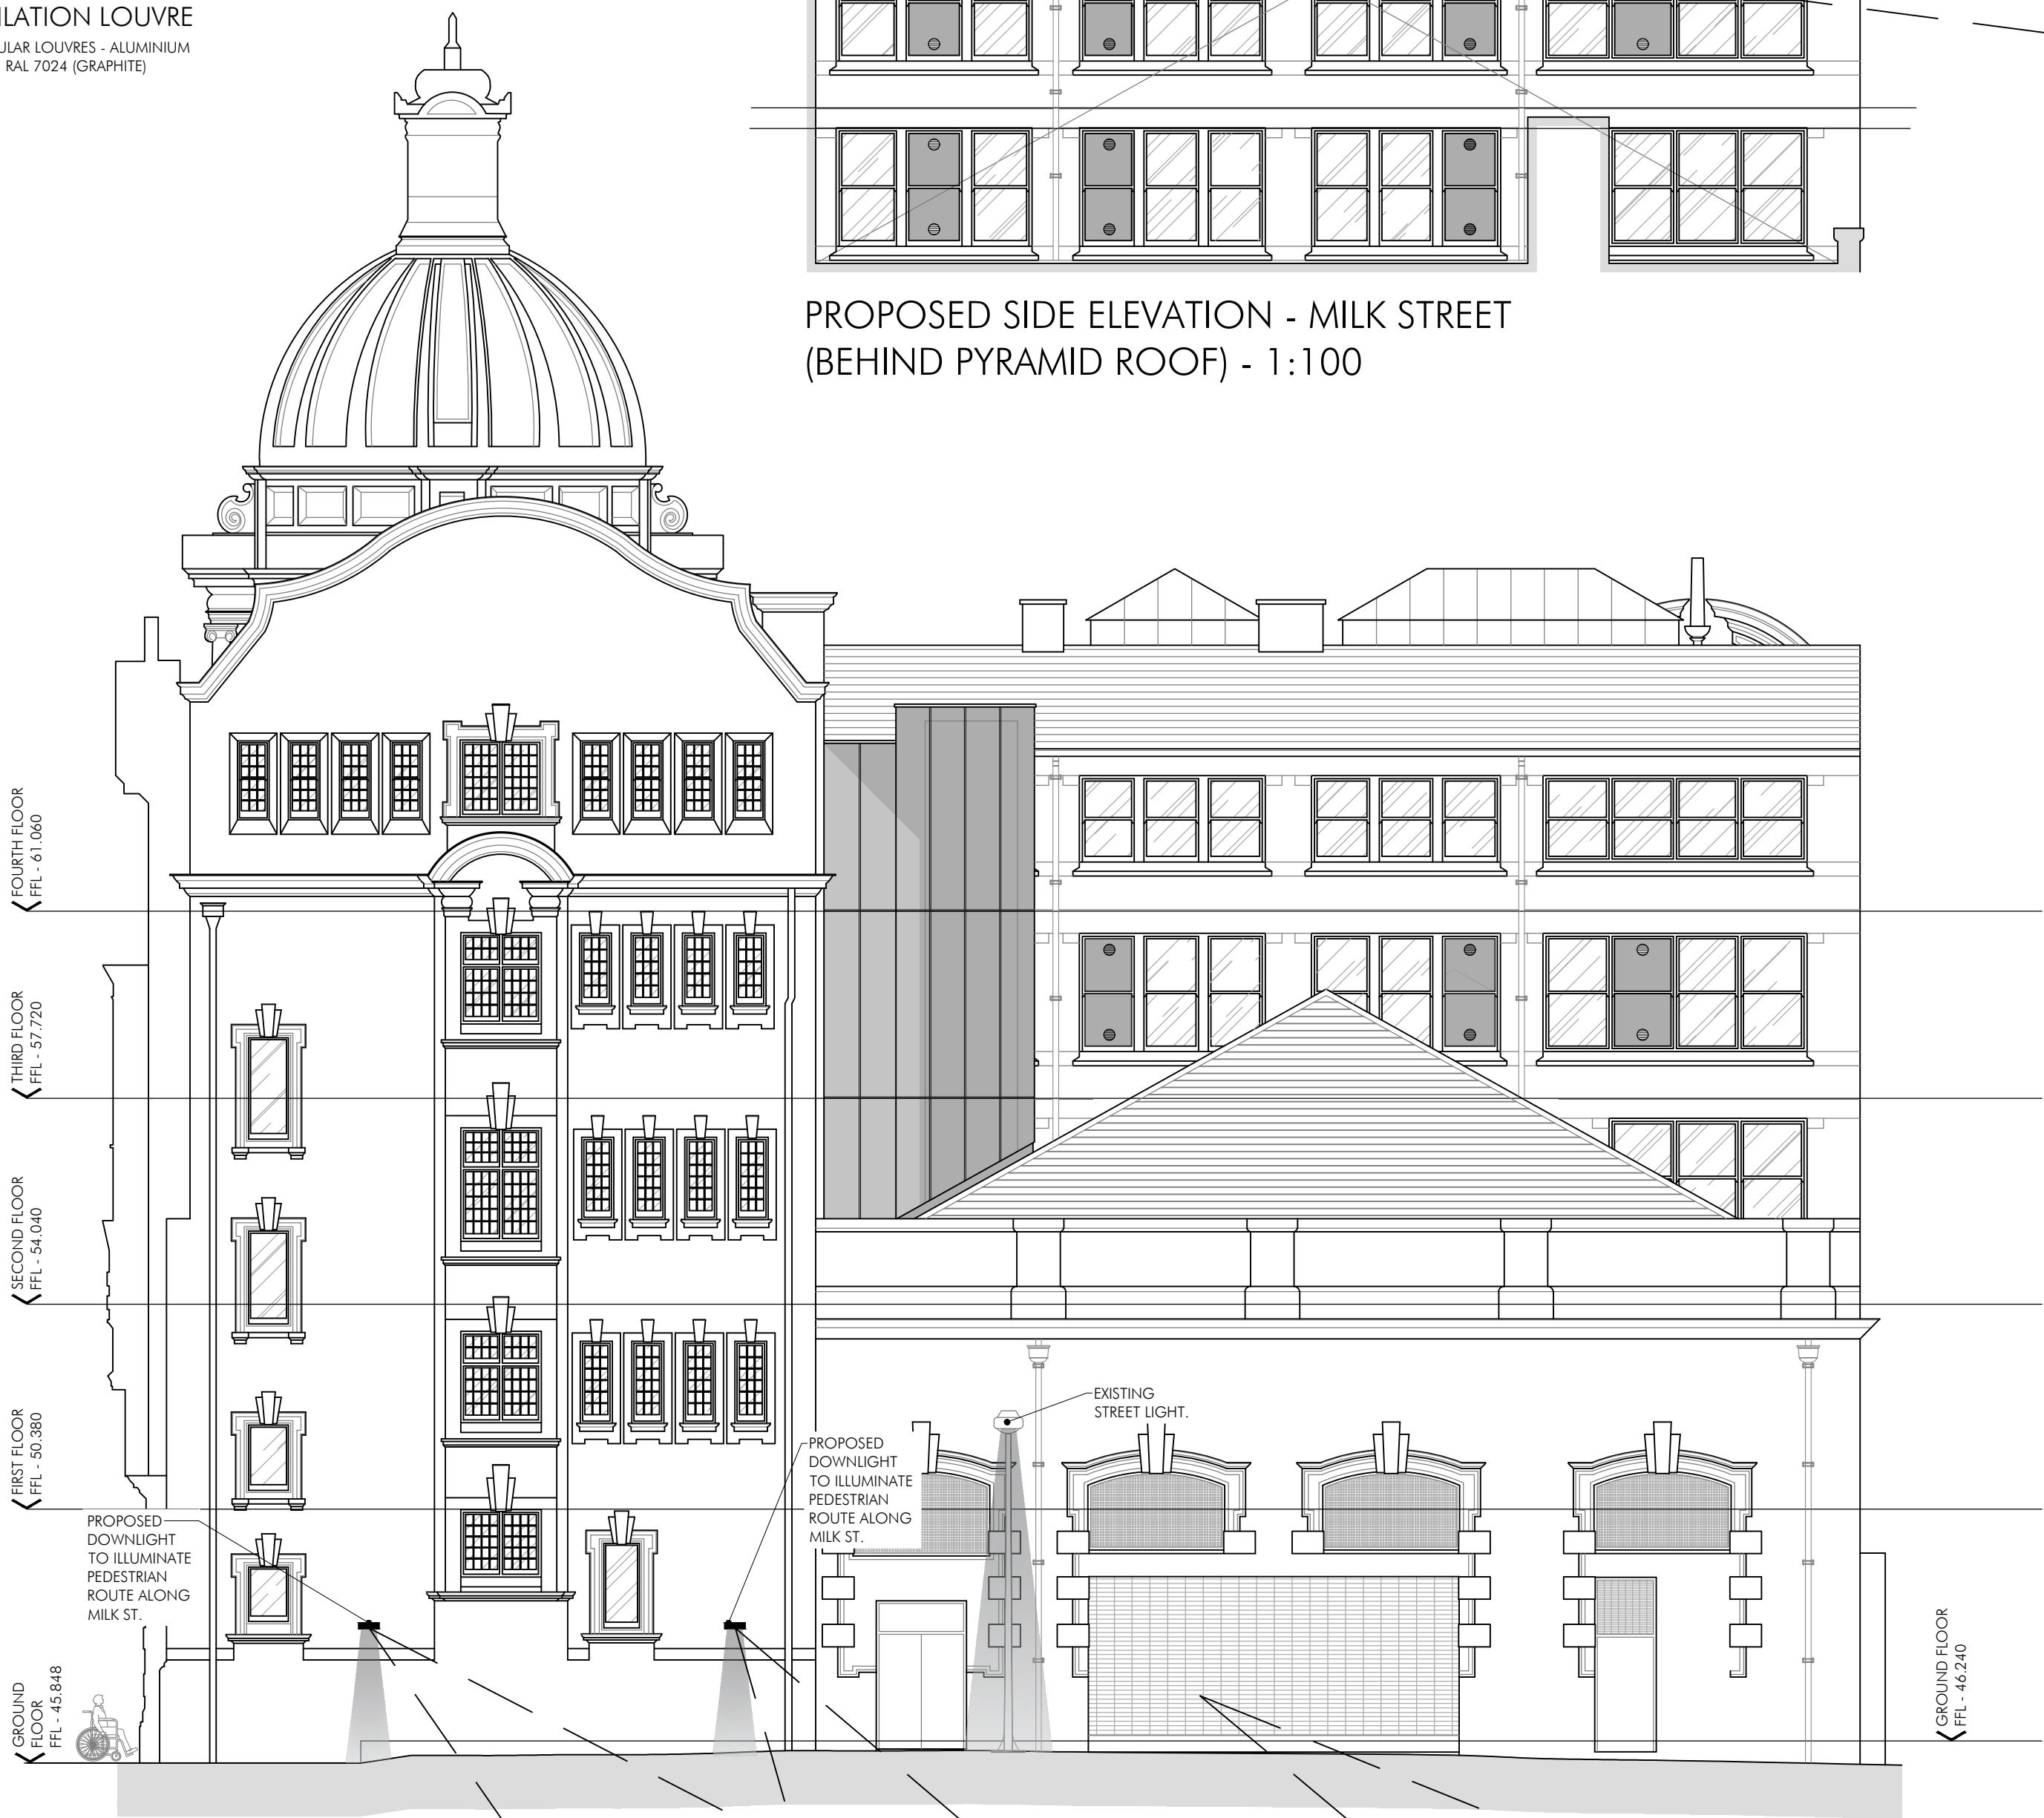

PROPOSED SIDE ELEVATION - MILK STREET  
(SOUTH EAST FACING) - 1:100

0 1m 2m 3m 4m 5m 10m  
SCALE 1:100 IN METRES



PROPOSED EXTERNAL DOWNLIGHT  
CHANTELLE SATIN BLACK UP AND DOWN WALL LIGHT



PROPOSED ROLLER SHUTTER  
TUBE & LINK ALUMINIUM ROLLER SHUTTER  
COLOUR: RAL 7024 (GRAPHITE)



PROPOSED REAR ELEVATION  
(NORTH EAST FACING) - 1:100

0 1m 2m 3m 4m 5m 10m  
SCALE 1:100 IN METRES

|   |                                                                            |  |                     |  |                |  |           |  |
|---|----------------------------------------------------------------------------|--|---------------------|--|----------------|--|-----------|--|
| PLANNING ISSUE   | PC<br>DRAWN                                                                |  | DRAWN<br>REVISION   |  | DEC 25<br>DATE |  | SP<br>VER |  |
|   | PROJECT<br>INNKEEPERS COLLECTION<br>1-3 YORK STREET (BROWNS)<br>MANCHESTER |  |                     |  |                |  |           |  |
|   | TITLE<br>PROPOSED ELEVATIONS<br>EXTERNAL MATERIAL SPECIFICATION            |  |                     |  |                |  |           |  |
|   | SCALE<br>1:100 @ A1                                                        |  |                     |  |                |  |           |  |
|   | JOB No<br>MAB46                                                            |  | DRAWING No<br>AP102 |  | REV<br>-       |  |           |  |
| <div><div><p>ALLISON PIKE</p><p>ARCHITECTS &amp; DESIGNERS</p></div><div><p>7 Buxton Road West, Disley,<br/>Stockport, Cheshire, SK12 2AE.<br/>Website: <a href="http://www.allisonpike.com">www.allisonpike.com</a></p><p>Telephone: 01663 763000<br/>Facsimile: 01663 766772<br/>Email: <a href="mailto:studio@allisonpike.com">studio@allisonpike.com</a></p></div><div><p>© Allison Pike Partnership Limited.</p></div></div> |                                                                            |  |                     |  |                |  |           |  |