


BOUNDARY LINE


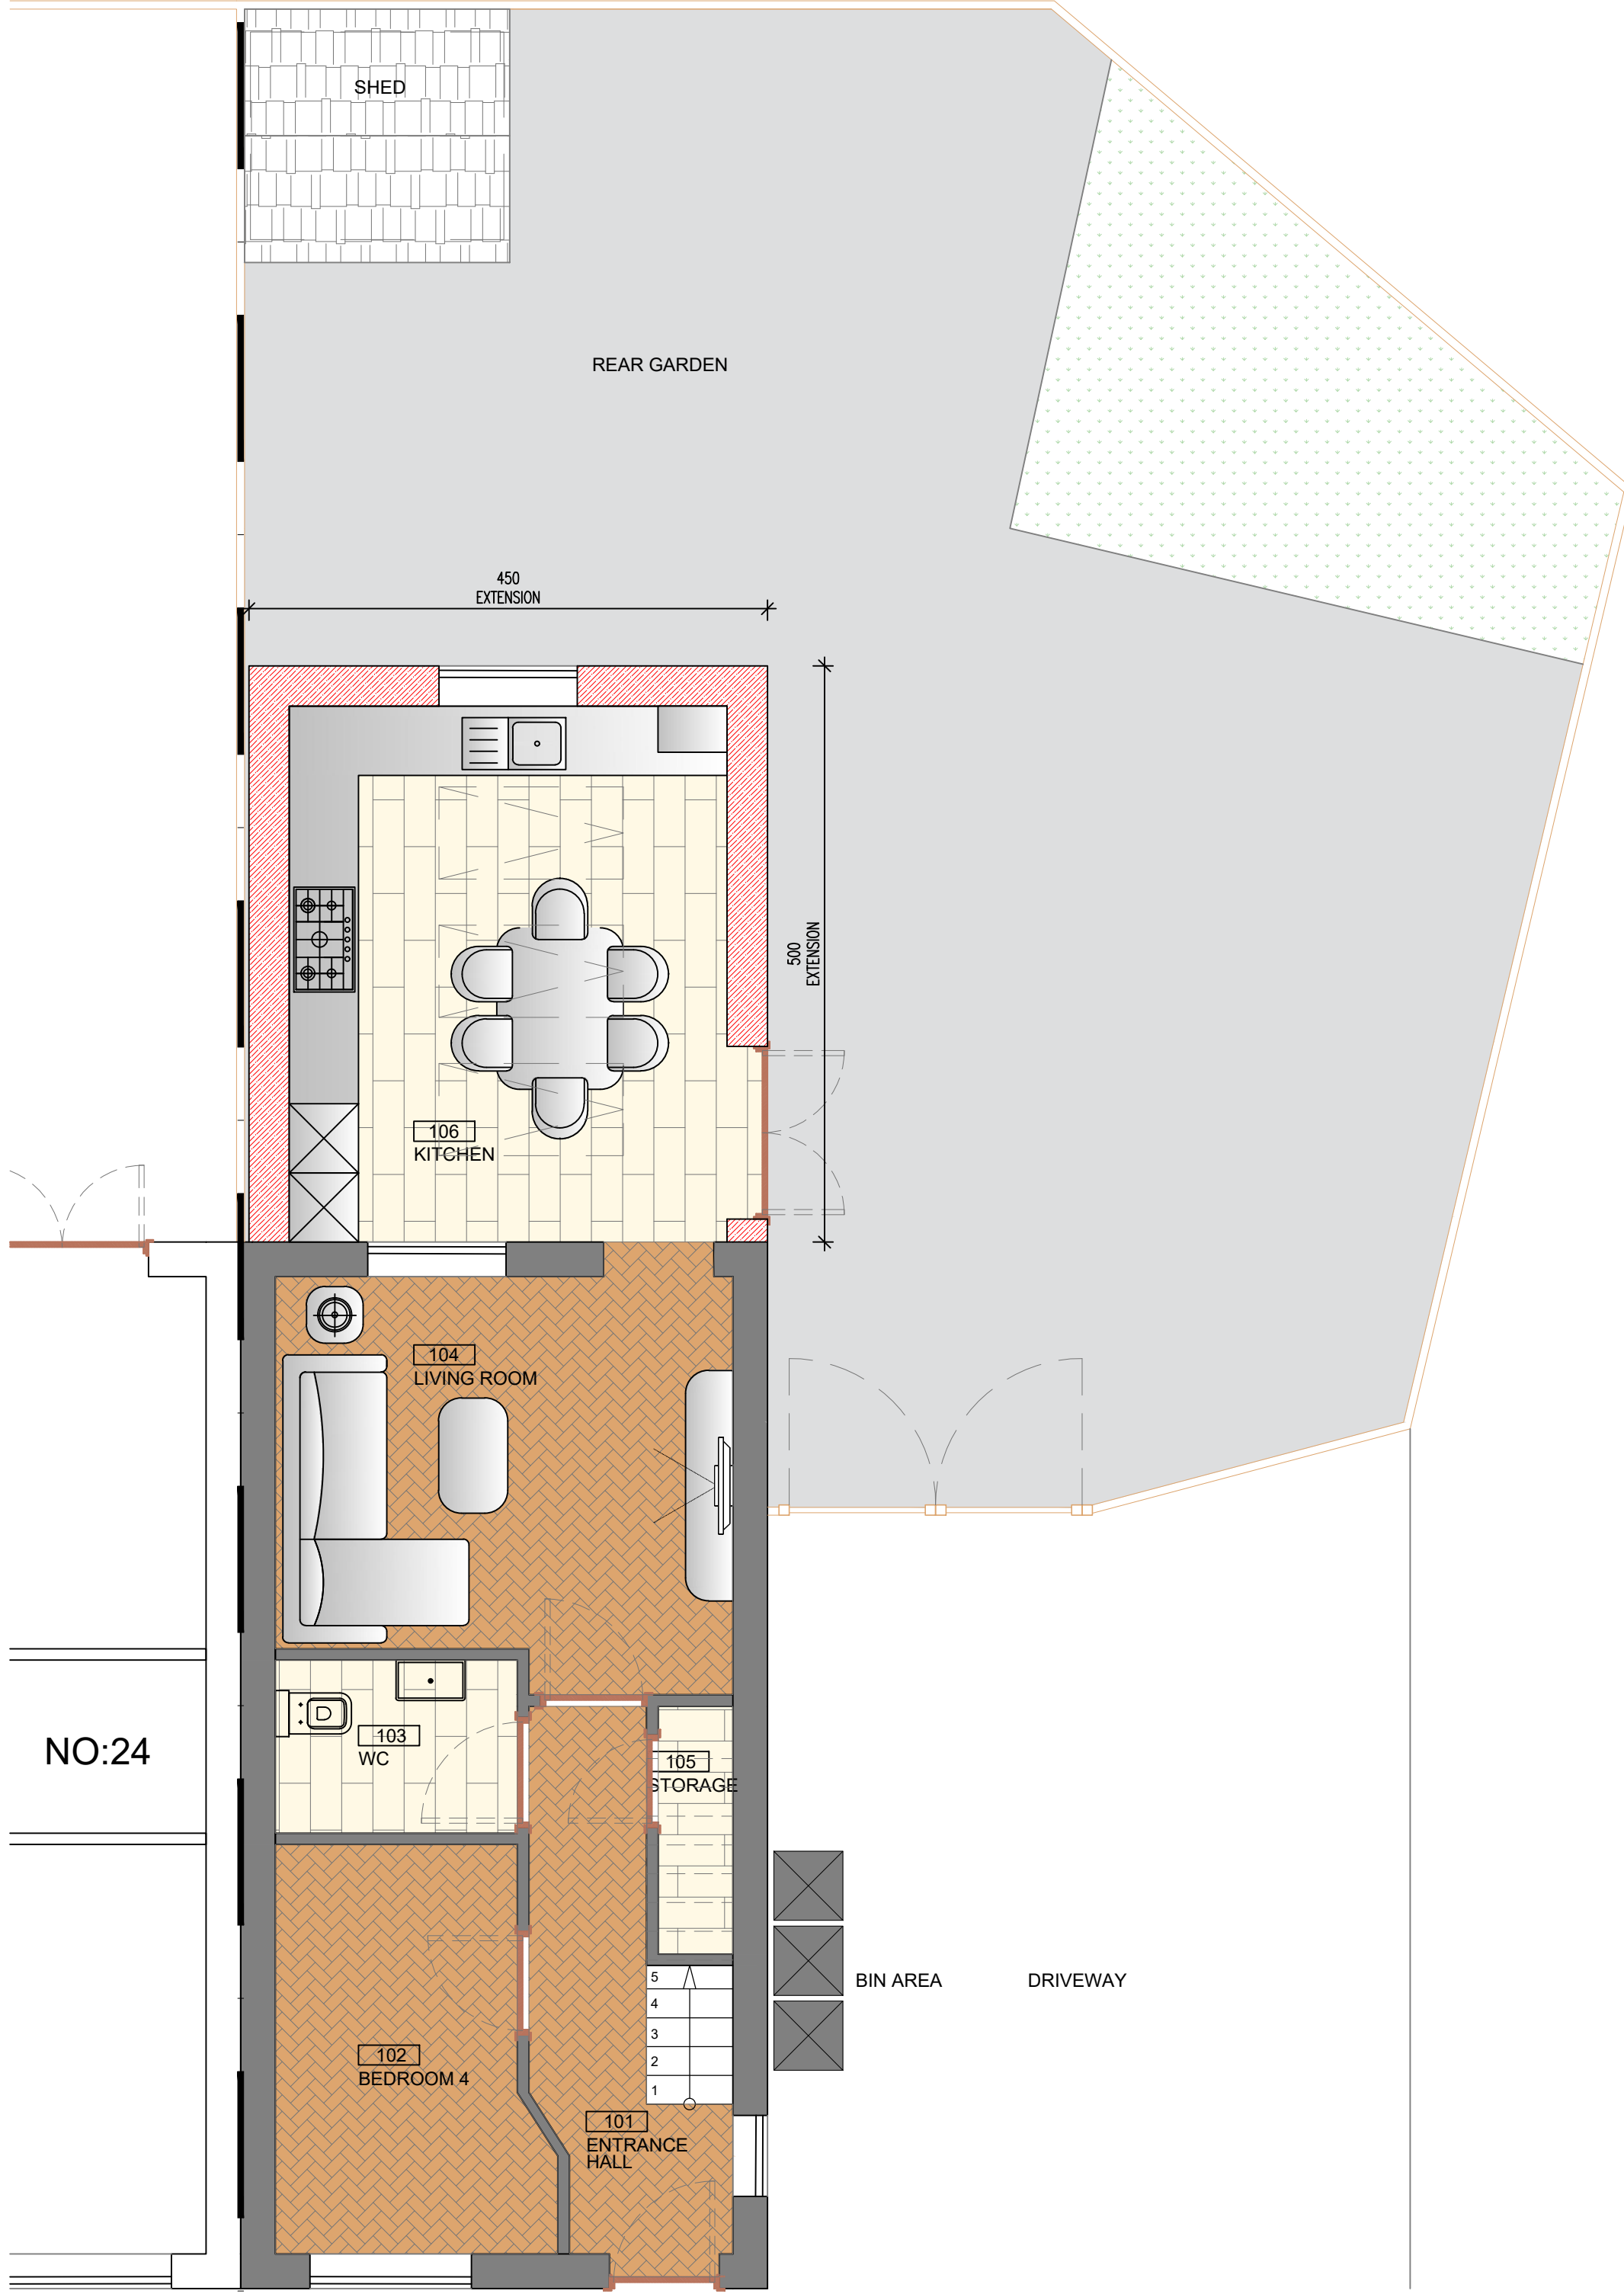


NO:24

BOUNDARY LINE

ENTRANCE

PROPOSED
GROUND FLOOR PLAN
SCALE: 1/50

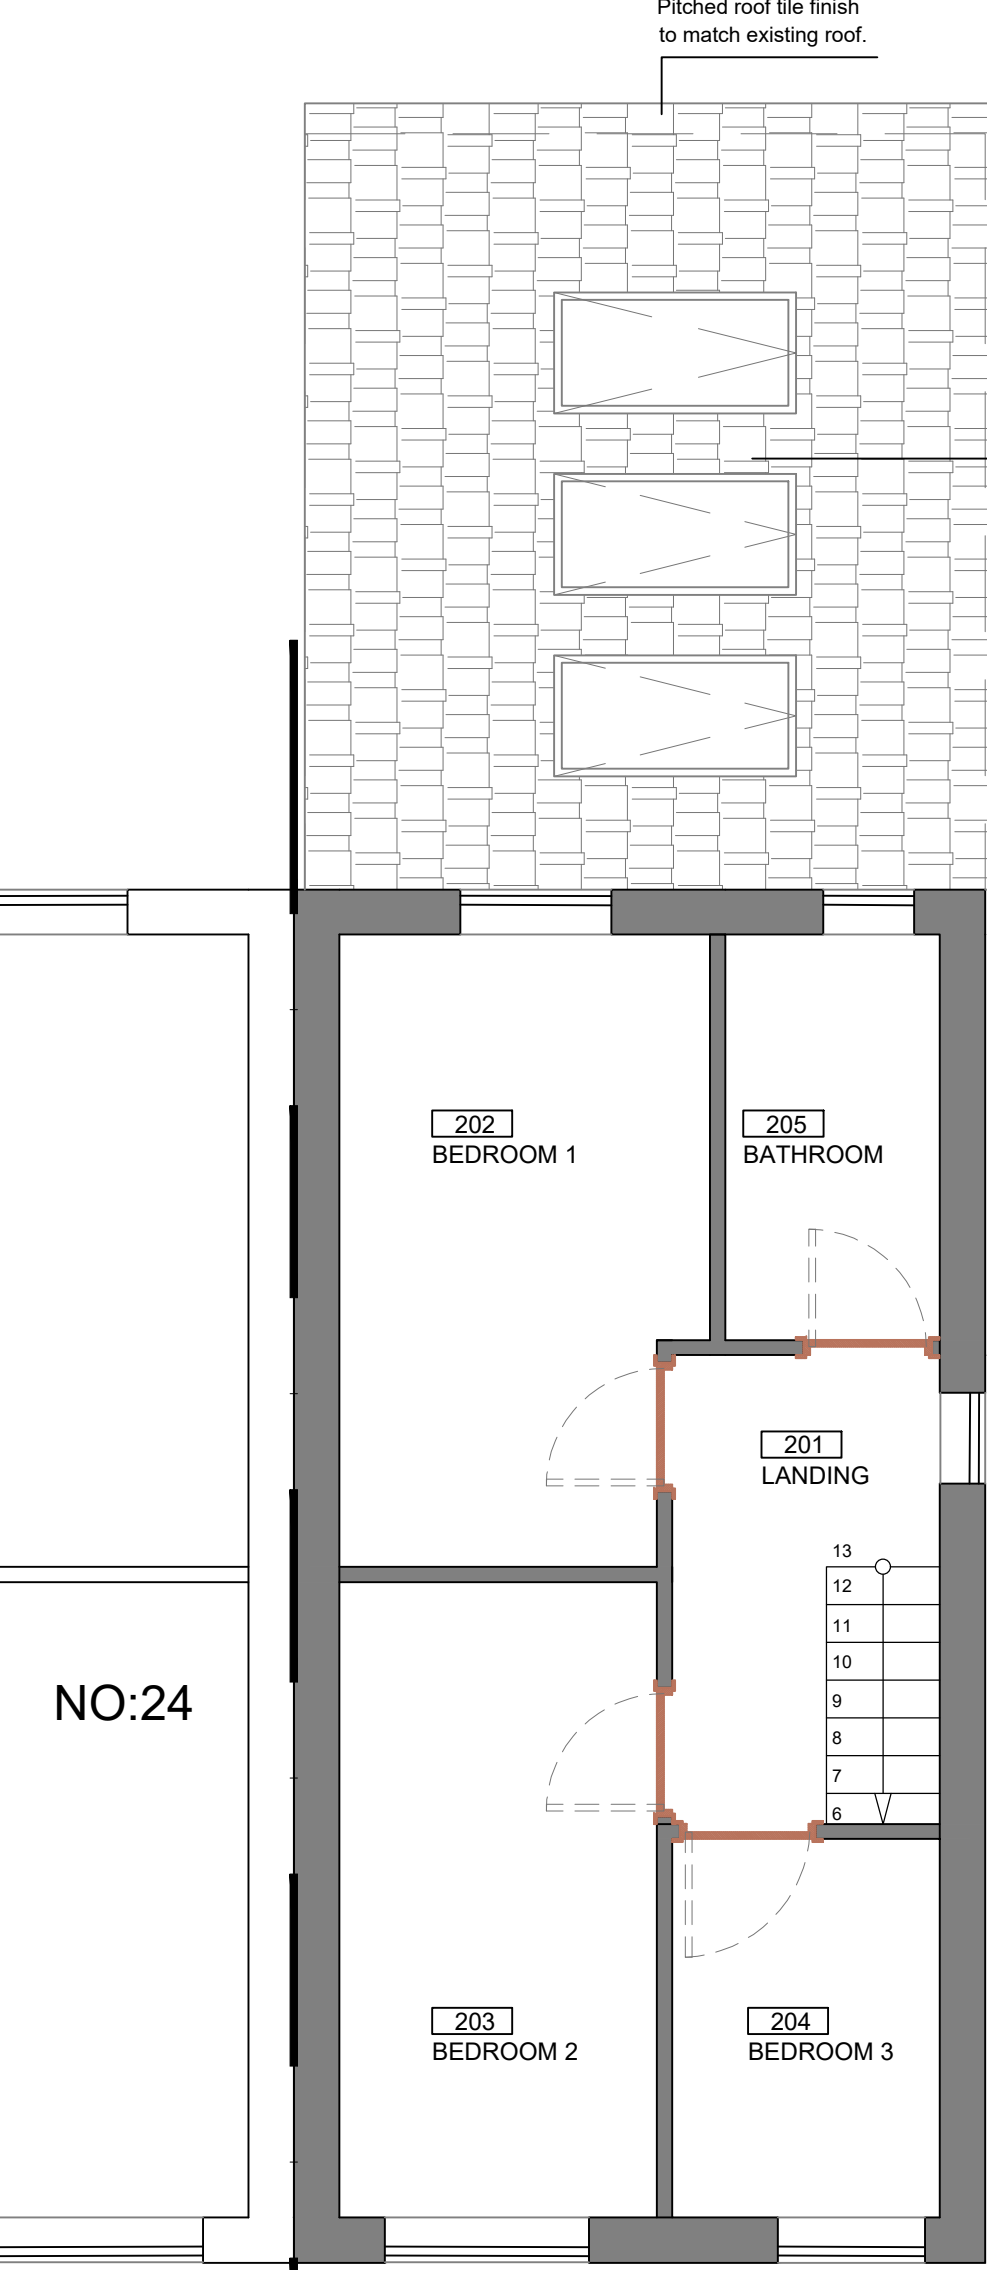 


NO:24

BOUNDARY LINE

PROPOSED
FIRST FLOOR PLAN
SCALE: 1/50

double glazed rooflights.

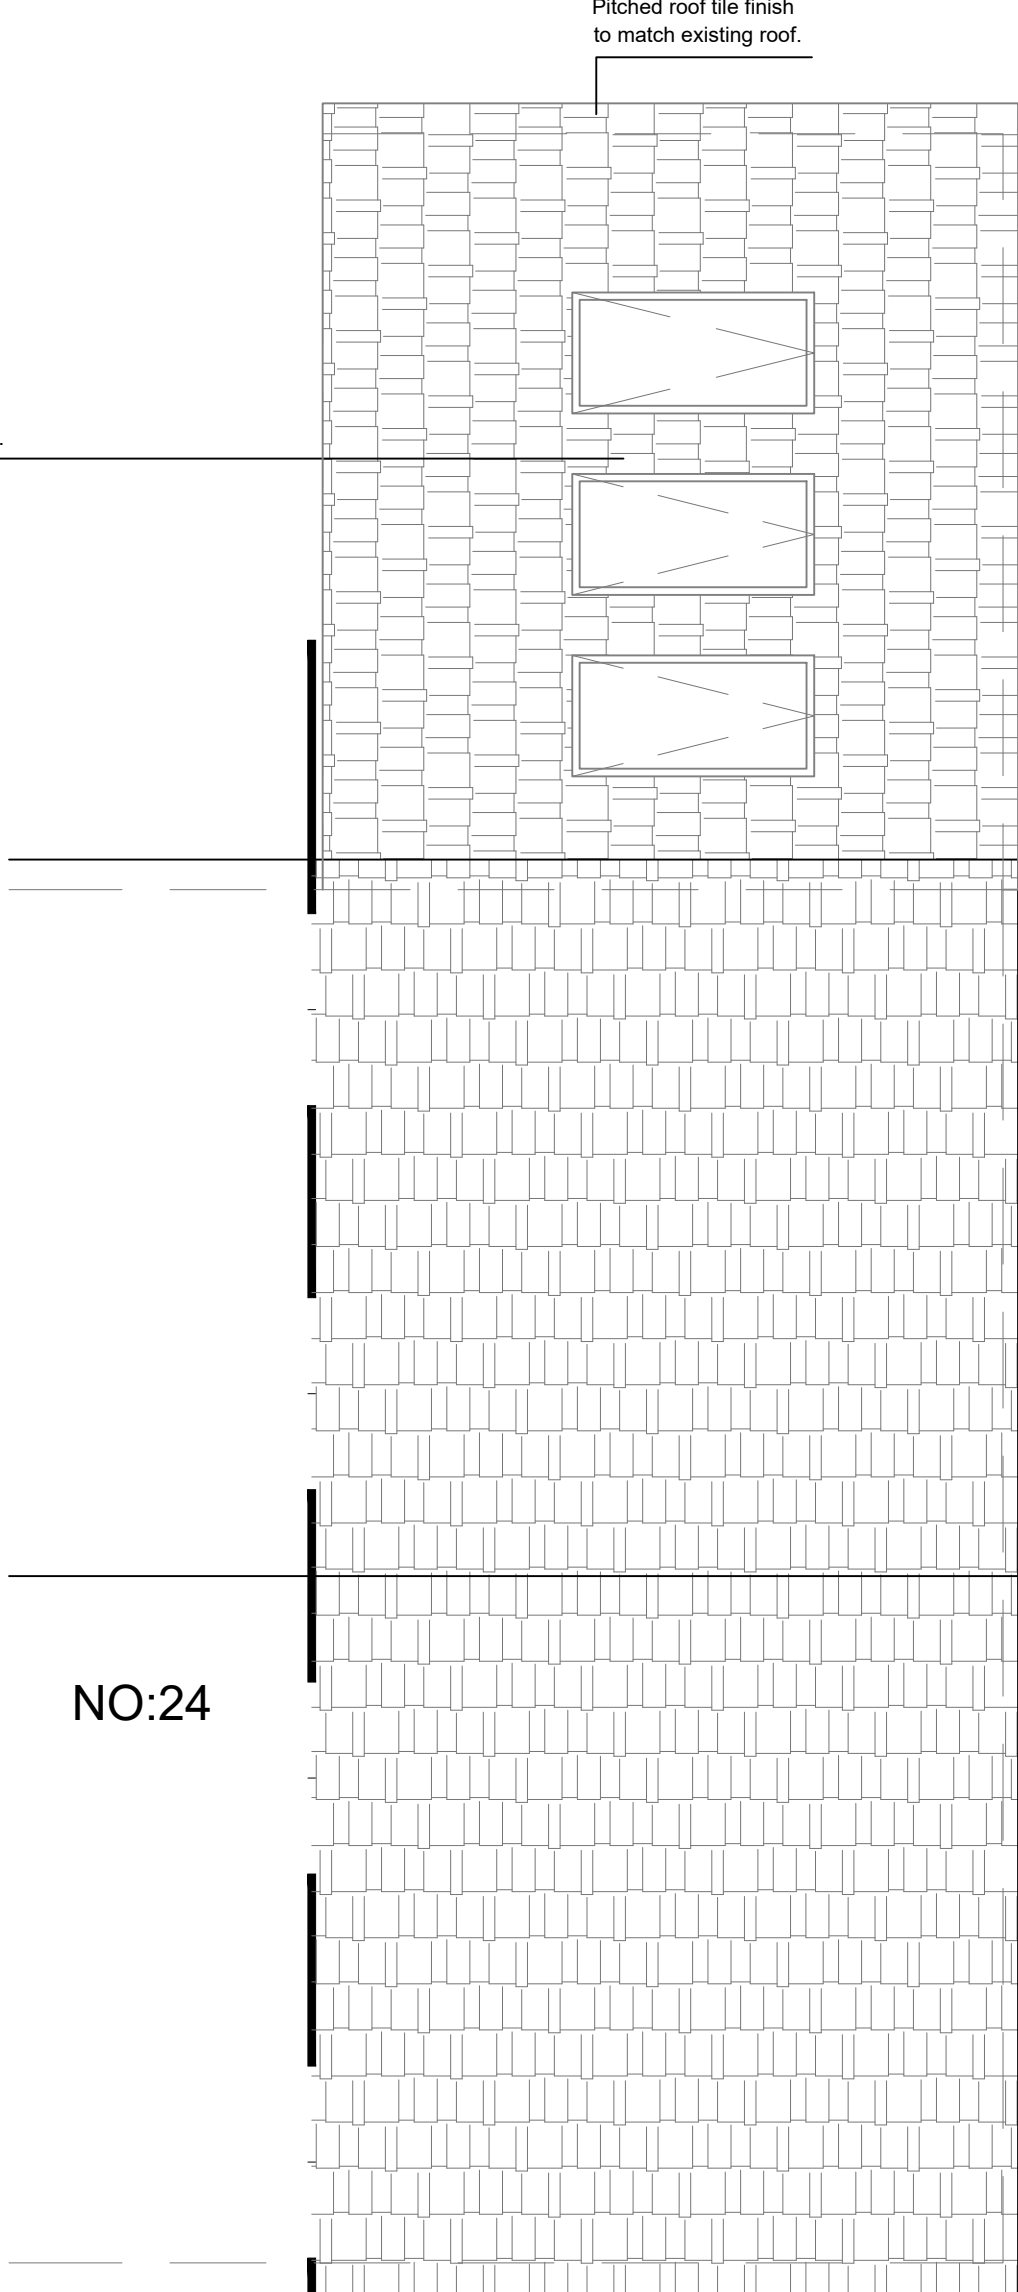

BOUNDARY LINE

PROPOSED
ROOF PLAN
SCALE: 1/50

REV	DATE	DESCRIPTION
-----	------	-------------

Notes
All dimensions and levels to be checked on site by contractor prior to preparation of shop drawings and commencement of work on site.

All dimensions are in centimetres unless stated otherwise.

This drawing and the copyrights and patents therein are the property of the Designer and may not be used or reproduced without consent.

This drawing is to be read in conjunction with all relevant consultants' and/or specialists' drawings/documents and any discrepancies or variations are to be notified to the Designer before the affected work commences.

18 Marshall Road
Woolston
Warrington
Cheshire
WA1 4BS

tel 0744 405 6083
email g.malkoc@gusuudesign.co.uk

Project:
22 Metcombe Way
Manchester
M11 3BY
Drawing title:
Proposed Ground Floor Plan, First Floor Plan and
Roof Plan

Scale:	1/50 - A1	Status:	
Drawn by:	G.MALKOC	Date:	DECEMBER 2025
Project no:	0925/MET	Drawing no:	03
		Revision:	03