
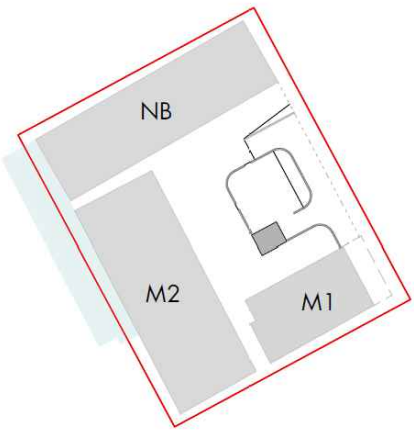
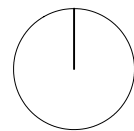


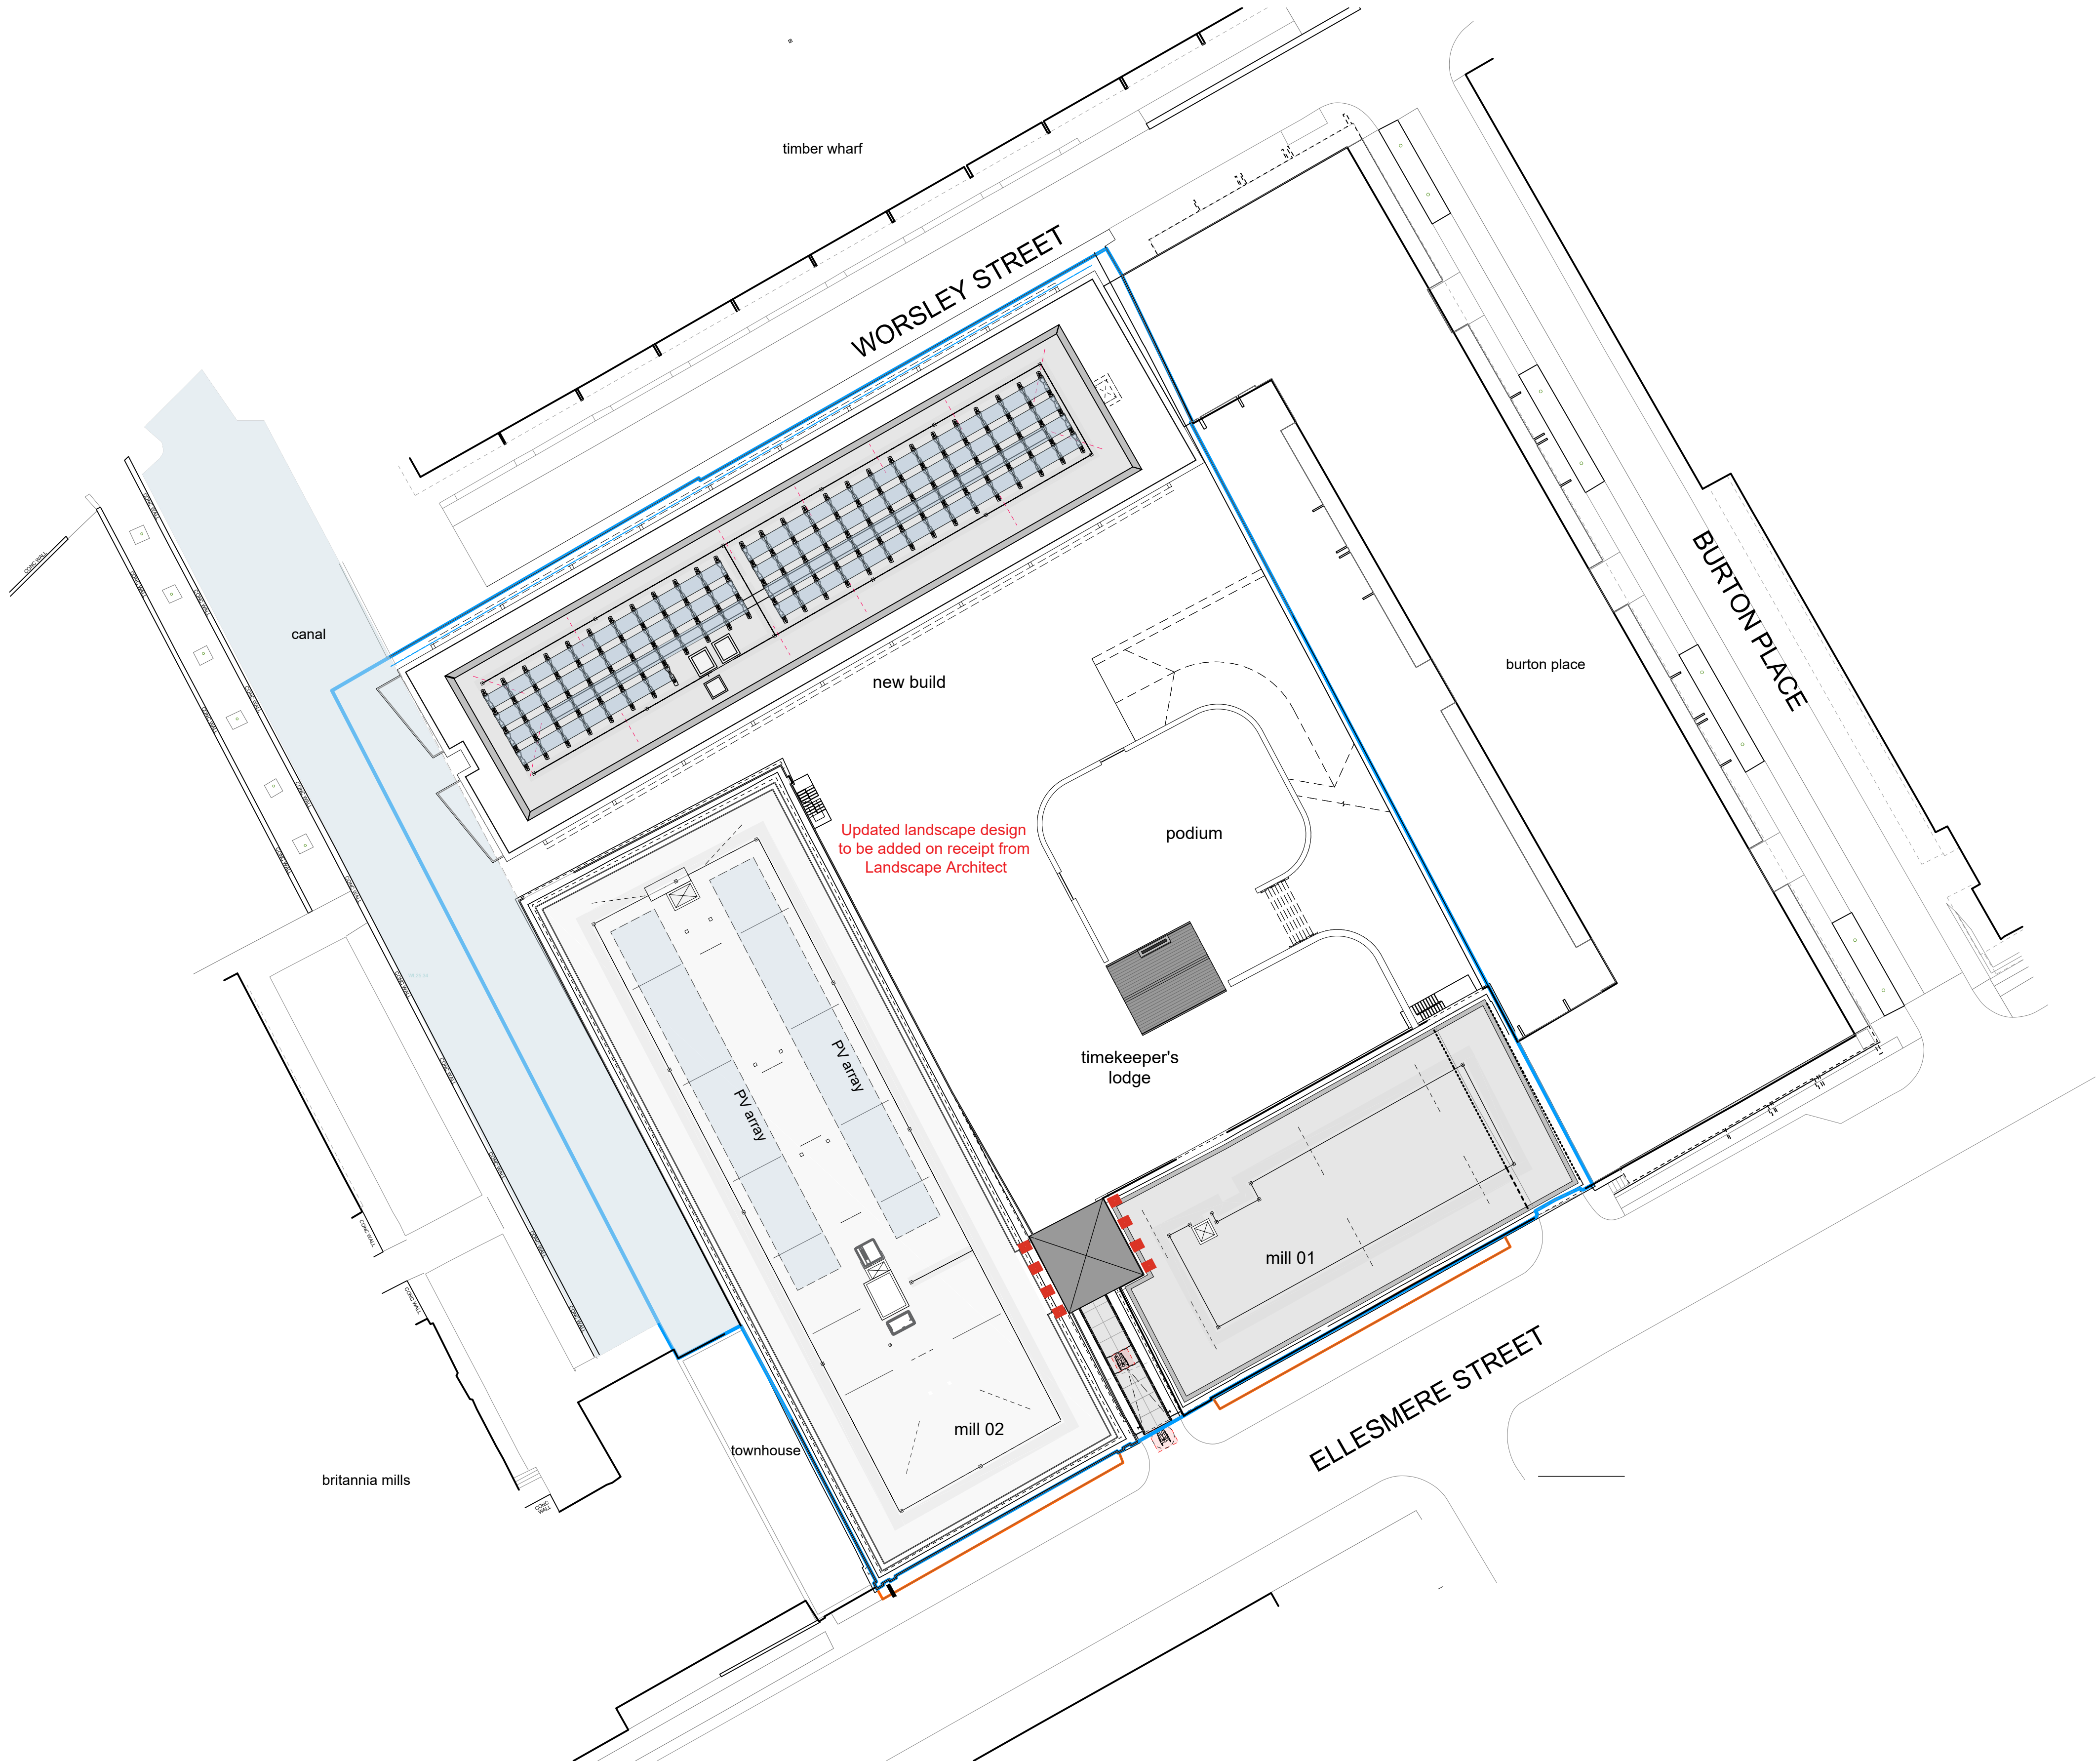

- site ownership boundary
- lightwell boundary

references

note: for landscape refer to drawings by exterior architecture

note: time keeper's lodge rebuilt within the vicinity of original location.

BIRD BOX LOCATION



The copyright of this drawing is vested with Matt Brook Architects and must not be copied or reproduced without the consent of the company.

00	Roof levels updated to reflect latest design changes; drawing status updated	31.01.24	ME	JD
00	FIRST ISSUE	19.01.24	ME	JD
Rev.	Description	Date	Drawn	Chk.

notes

refer to TM MBA 31 series for window reference elevations

refer to TM MBA 31 series for curtain wall plans

refer to TM MBA 21 series for detail sections

refer to TM MBA 31 series for oriel details

refer to TM MBA 34 series for finned balconies

refer to TM MBA 21 series for core wall details

Client:
Capital & Centric

Project:
Talbot Mill, Manchester

Drawing Title
Proposed Site Plan

Drawing Status
CONSTRUCTION

MattBrookArchitects

St George's Gardens
1F Spinnars Way
Manchester, M15 4UZ
0161 806 1396

Drawing No. TM-MBA-MX-ZZ-DR-A-00-021				Revision 01
Drawn ME	Checked JD	Paper Size A1	Scale 1:250 @ A1	Date 19/01/24